


SITE LOCATION

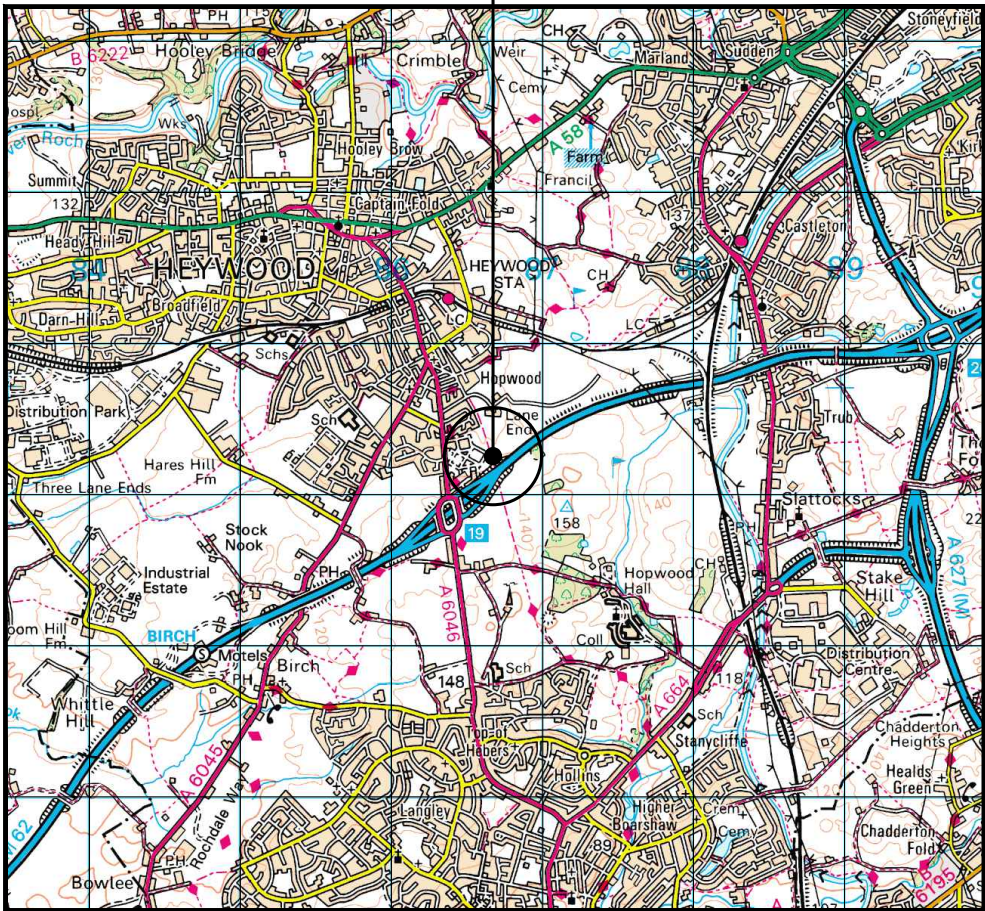


0 500 1000 1500 2000 2500m
1:50000

SITE LOCATION
(Scale 1:50000)


Ordnance Survey map extract
based upon Landranger map series
with the permission of the controller of
Her Majesty's Stationery Office
Licence No. 0100023487
Crown copyright.



SITE PHOTOGRAPH

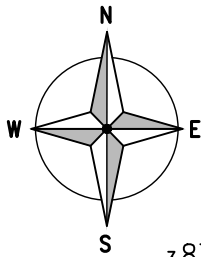

← = Site Access
← = Access Route

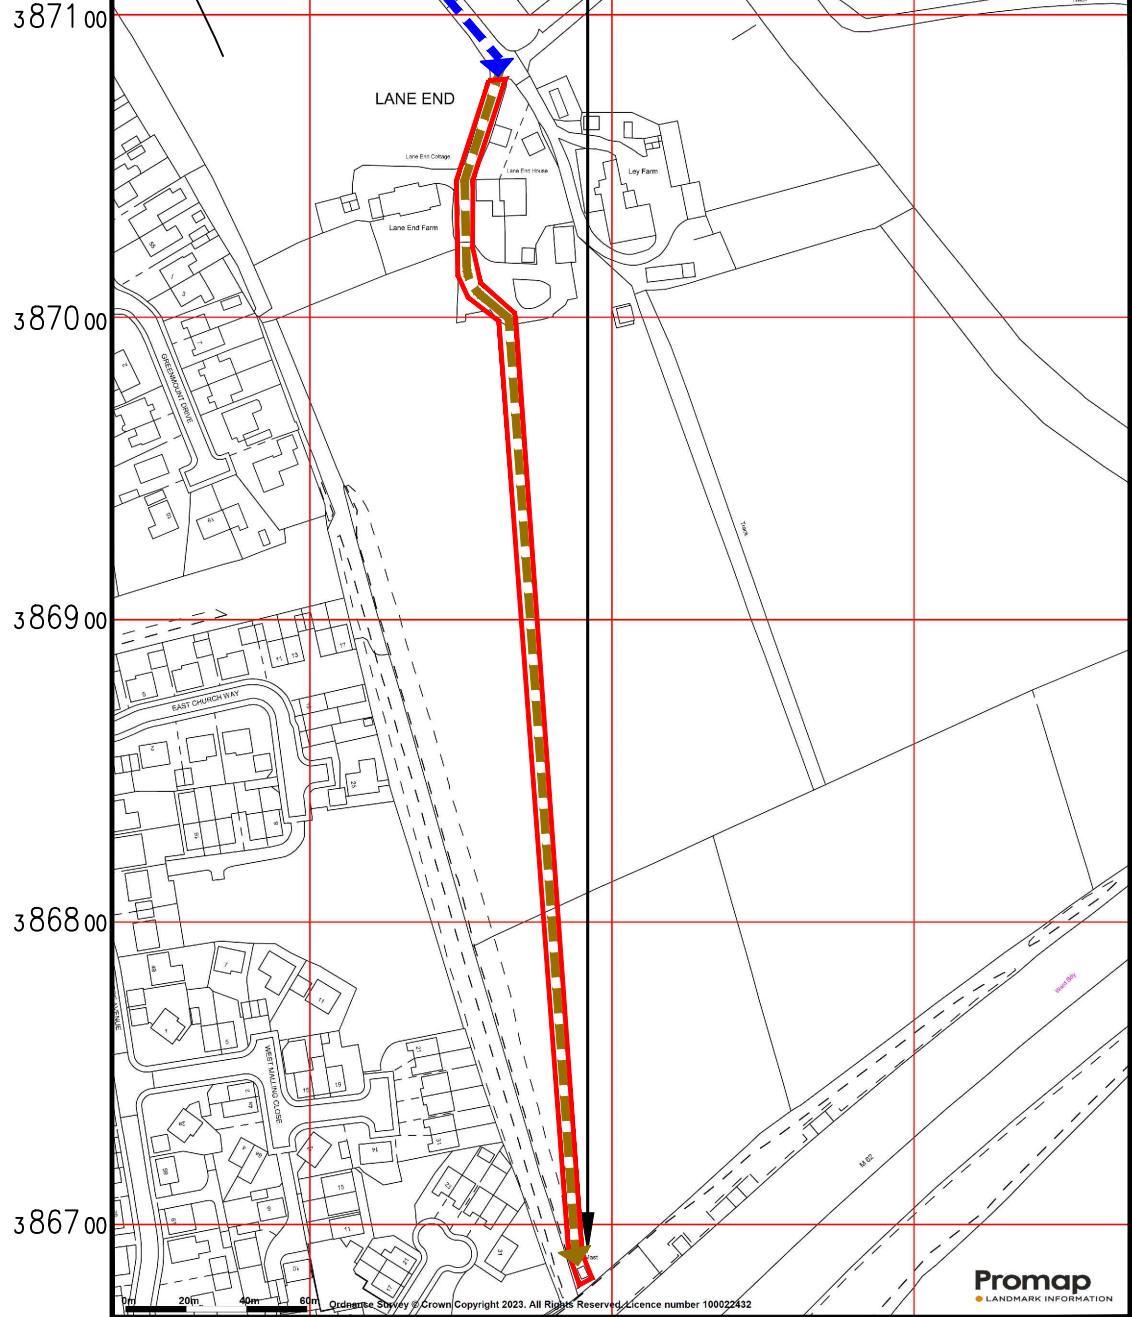

0 25 50 75 100 125m
1:2500

DETAILED SITE LOCATION
(Scale 1:2500)

Based upon Ordnance Survey map extract
with the permission of the Controller of
Her Majesty's Stationery Office.
Crown copyright.
Licence No. 100022432

Notes:

1 ALL DIMENSIONS ARE IN MM UNLESS NOTED OTHERWISE
2 DRAWING TO SCALE WHEN PRINTED AT A3

N.G.R. E: 386688 N: 409186

DIRECTIONS TO SITE:
EXIT M62 AT JUNCTION 19 AND TAKE THE
A6064 TOWARDS HEYWOOD. TAKE THE FIFTH
TURN ON THE RIGHT HAND SIDE ONTO
SYCAMORE AVENUE AND THEN FOLLOW THE
ROAD ROUND TO THE RIGHT INTO LANE END.
BEAR RIGHT INTO LANE END FARM, THE SITE
IS LOCATED THROUGH FIELD GATE AND
APPROX 300 METRES ACROSS FIELD.

NOTES:

REV	MODIFICATION	BY	CH	DATE
B	Minor Amendments	SPD	DH	13.04.23
A	Issued for Approval	SPD	DH	05.03.21

CLARKE telecom
Unit E, Madison Place, Northampton Road,
Manchester, M40 5AG
Tel: 0161 785 4500 Fax: 0161 785 4501
Web: www.clarke-telecom.com


O2 **vodafone**
CTIL B3 UNWIND

Cell Name	Opt.
HOPWOOD	-

Cell ID No		
CTIL	TEF	VF
124107_26 E304072	092560	06967

Site Address / Contact Details		
LANE END FARM HEYWOOD GREATER MANCHESTER OL10 2JE		

Drawing Title: SITE LOCATION MAPS				
Purpose of issue: PLANNING				Dwg Rev:
Drawing Number: 100				B
Surveyed By: PP		Original Sheet Size: A3		Pack Issue:
Drawn: SPD	Date: 05.03.21	Checked: DH	Date: 05.03.21	D

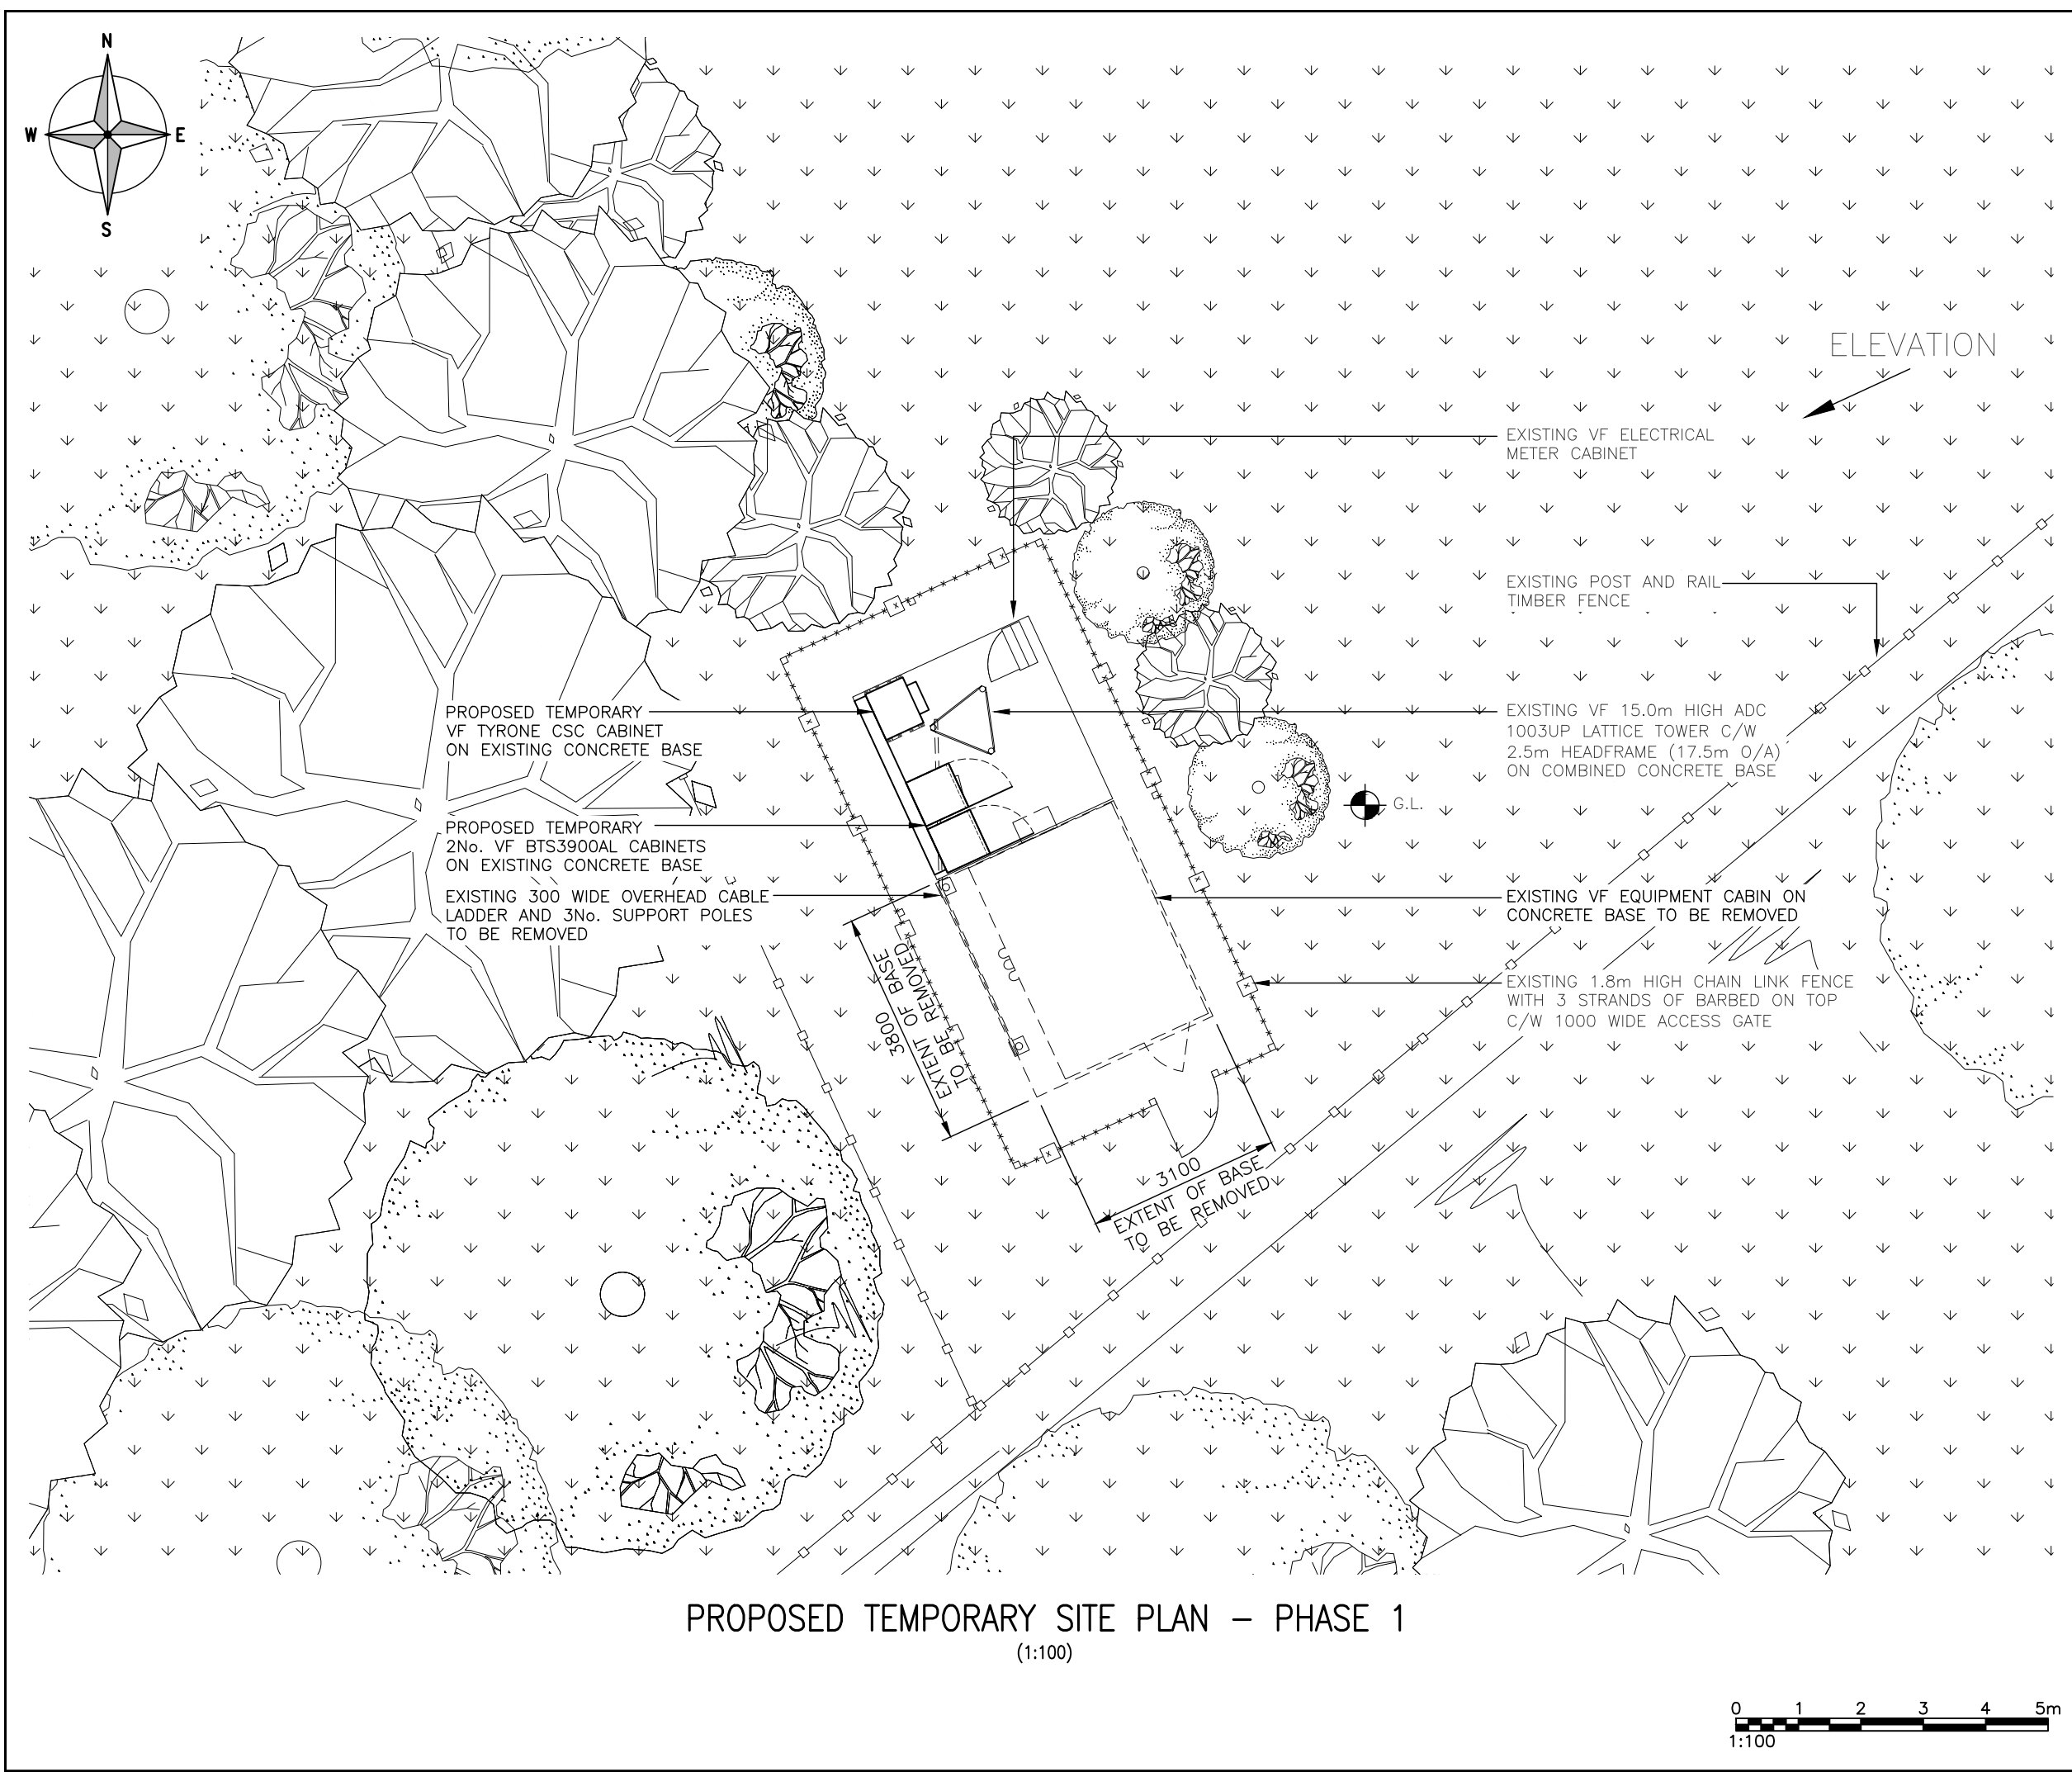

Notes:
1 ALL DIMENSIONS ARE IN MM UNLESS NOTED OTHERWISE
2 DRAWING TO SCALE WHEN PRINTED AT A3

N.G.R

E: 386688 N: 409186

NOTES:

A	Issued for Approval	GJ	EH	05.09.23	
REV	MODIFICATION	BY	CH	DATE	

CLARKE
telecom

Unit E, Madison Place, Northampton Road,
Manchester, M40 5AG
Tel: 0161 785 4500 Fax: 0161 785 4501
Web: www.clarke-telecom.com

O₂

vodafone

CTIL B3 UNWIND

Cell Name			Opt.		
HOPWOOD			-		
Cell ID No					
CTIL	TEF	VF			
124107_26 E304072	092560	06967			
Site Address / Contact Details					
LANE END FARM HEYWOOD GREATER MANCHESTER OL10 2JE					

Drawing Title:
PROPOSED TEMPORARY SITE PLAN - PHASE 1

Purpose of issue:
PLANNING

Dwg
Rev:
A

Drawing Number:
200A

Pack
Issue:
D

Surveyed By:
PP


Original Sheet Size:
A3

Drawn:
SPD

Date:
05.03.21

Checked:
DH

Date:
05.03.21

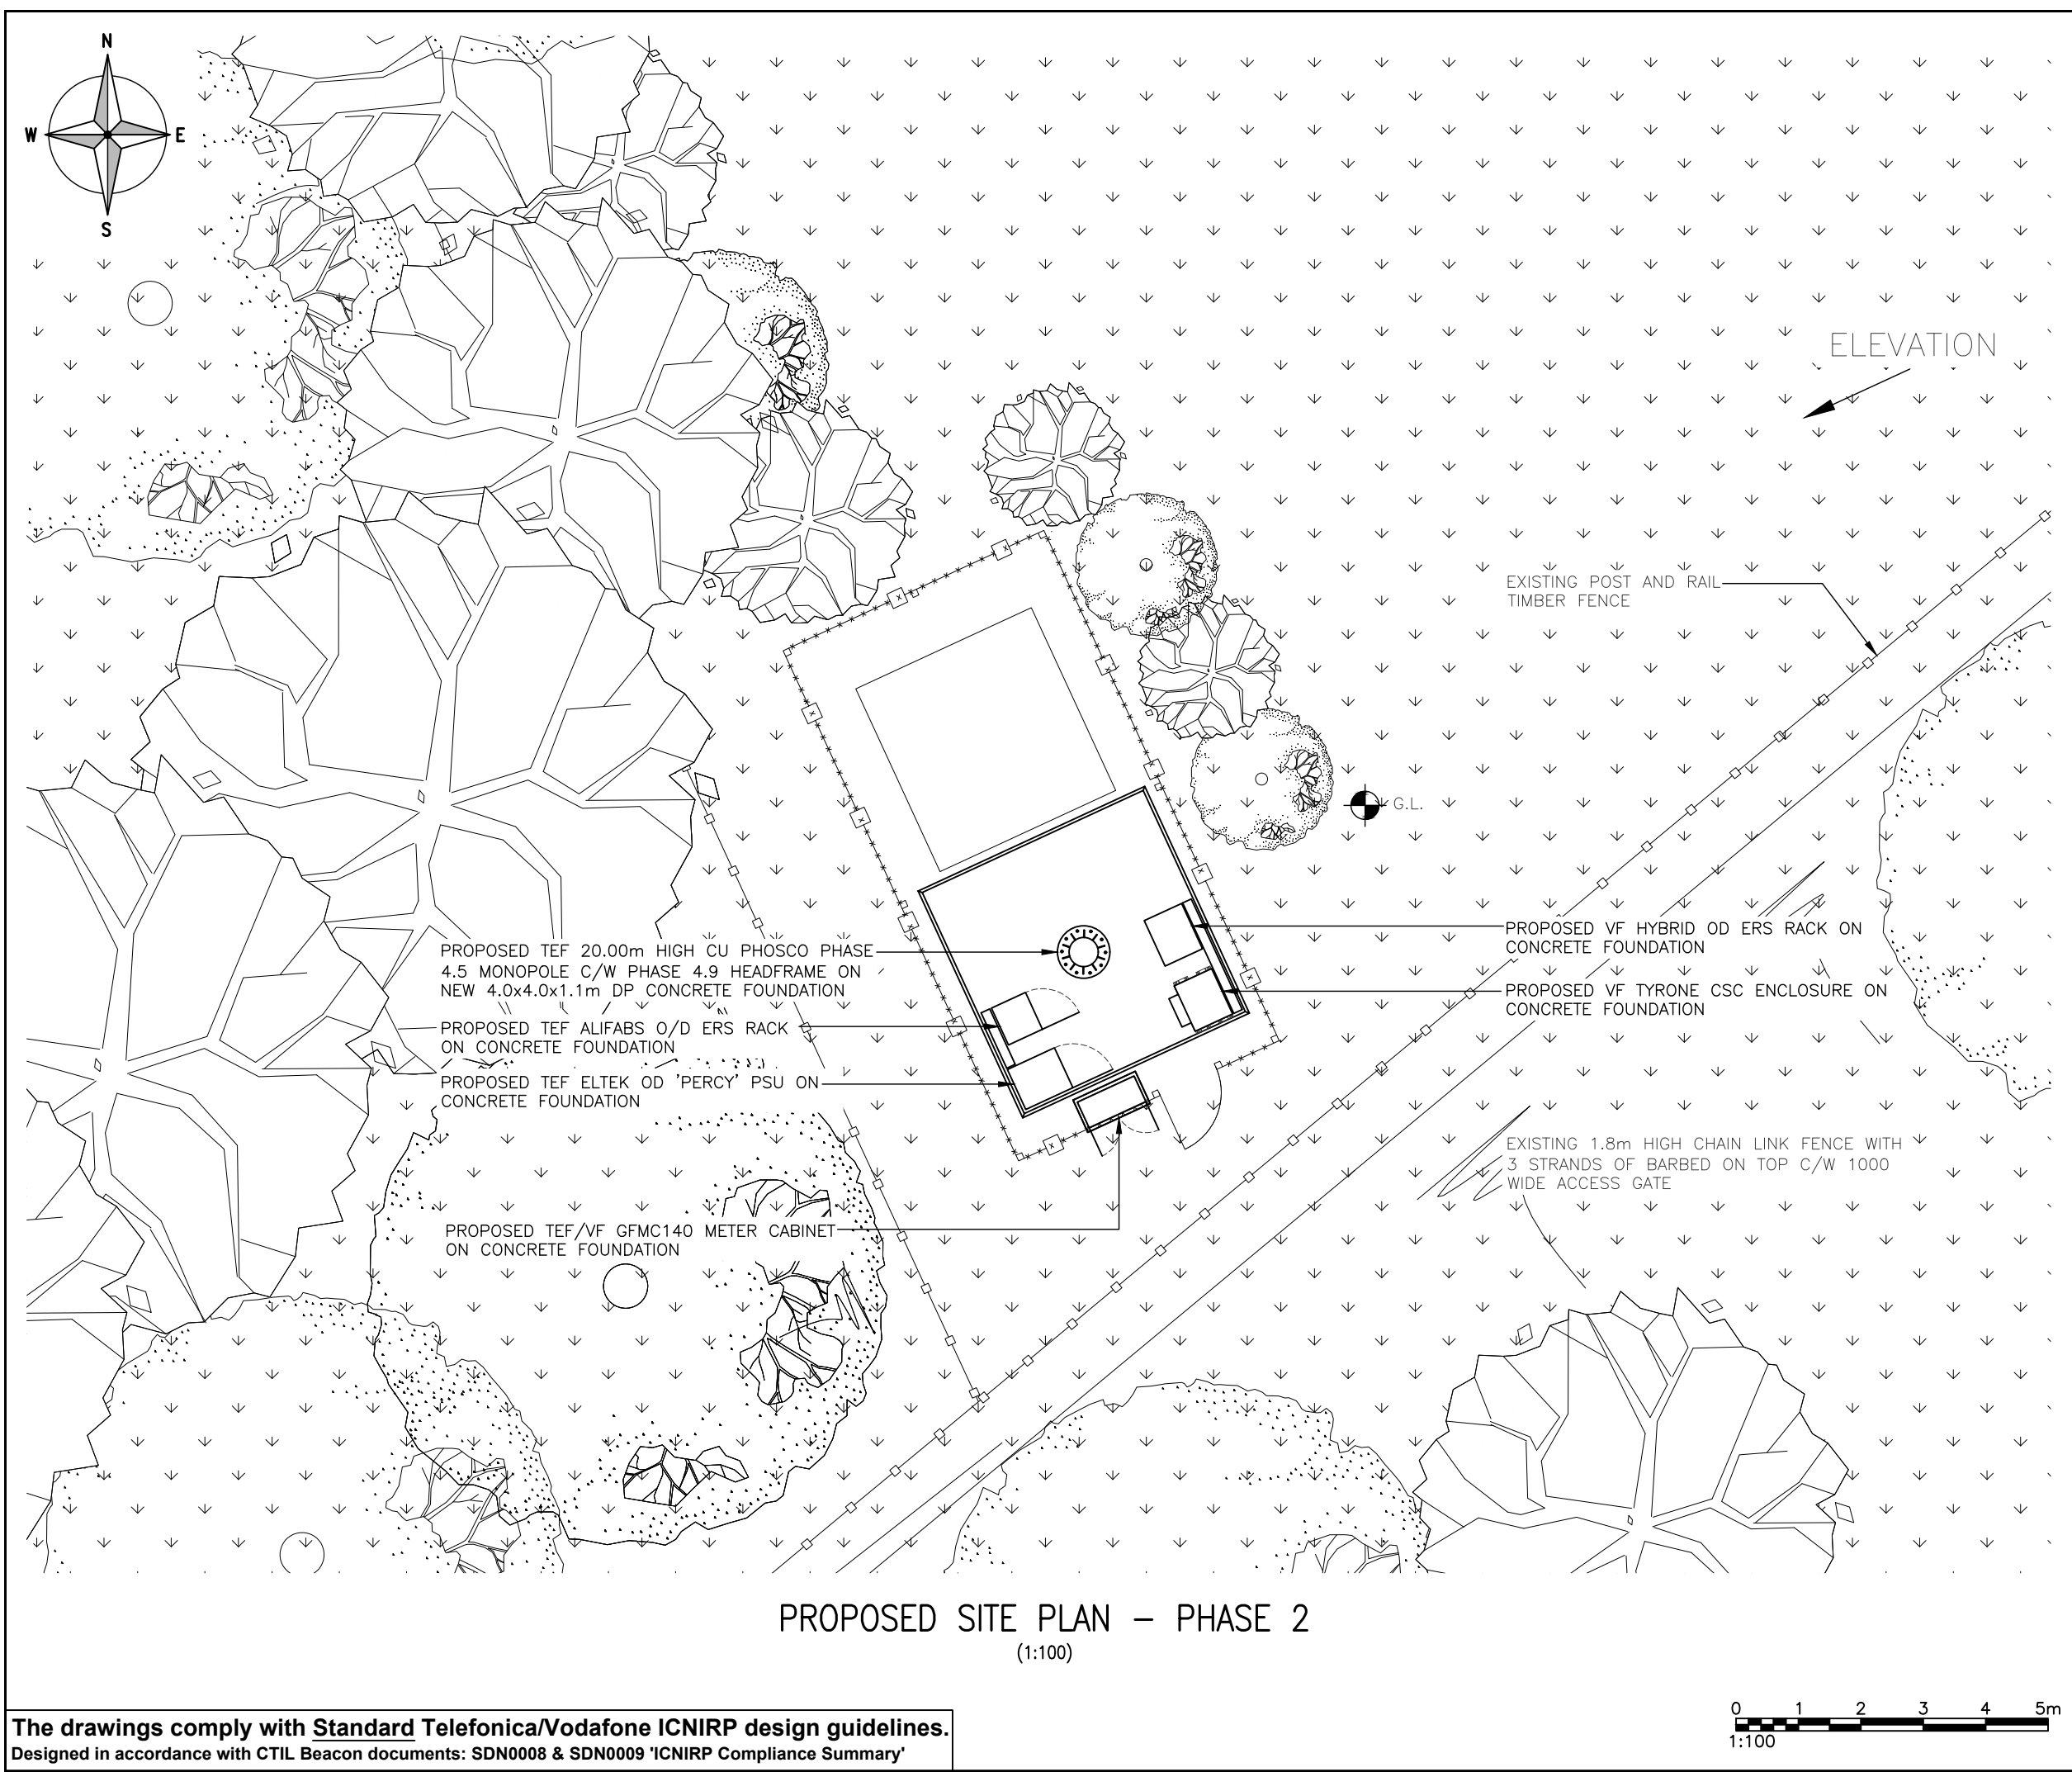

Notes:

1 ALL DIMENSIONS ARE IN MM UNLESS NOTED OTHERWISE
2 DRAWING TO SCALE WHEN PRINTED AT A3

N.G.R

E: 386688 N: 409186

NOTES:

NOTE:
PROPOSED RIP & REPLACE DESIGN
REQUIRED DUE TO FAILED FOUNDATION
CALCS ON EXISTING BASE

NOTE:
Tx LIFT & SHIFT REQUIRED

NOTE:
EXISTING THREE PHASE POWER SUPPLY
TO BE DIVERTED TO NEW GFMC.
DNO ACTION REQUIRED

D	Site re-designed	GJ	EH	05.09.23	
C	New Layout	SPD	HK	13.04.23	
B	Tower Corrected & Dims Added	A.P	M.C	01.11.21	
A	Issued for Approval	SPD	DS	05.03.21	
REV	MODIFICATION	BY	CH	DATE	

CLARKE
telecom

Unit E, Madison Place, Northampton Road,
Manchester, M40 5AG
Tel: 0161 785 4500 Fax: 0161 785 4501
Web: www.clarke-telecom.com

O2

vodafone

CTIL B3 UNWIND

Cell Name			Opt.
HOPWOOD			-
Cell ID No			
CTIL	TEF	VF	
124107_26 E304072	092560	06967	
Site Address / Contact Details			
LANE END FARM HEYWOOD GREATER MANCHESTER OL10 2JE			


Drawing Title:
PROPOSED SITE PLAN - PHASE 2

Purpose of issue:		Dwg Rev:		
PLANNING				
Drawing Number:		D		
201				
Surveyed By:	Original Sheet Size:	Pack Issue:		
PP	A3			
Drawn:	Date:	Checked:	Date:	D
SPD	05.03.21	DH	05.03.21	

The drawings comply with **Standard Telefonica/Vodafone ICNIRP design guidelines.**
Designed in accordance with CTIL Beacon documents: SDN0008 & SDN0009 'ICNIRP Compliance Summary'

012345m

1:100

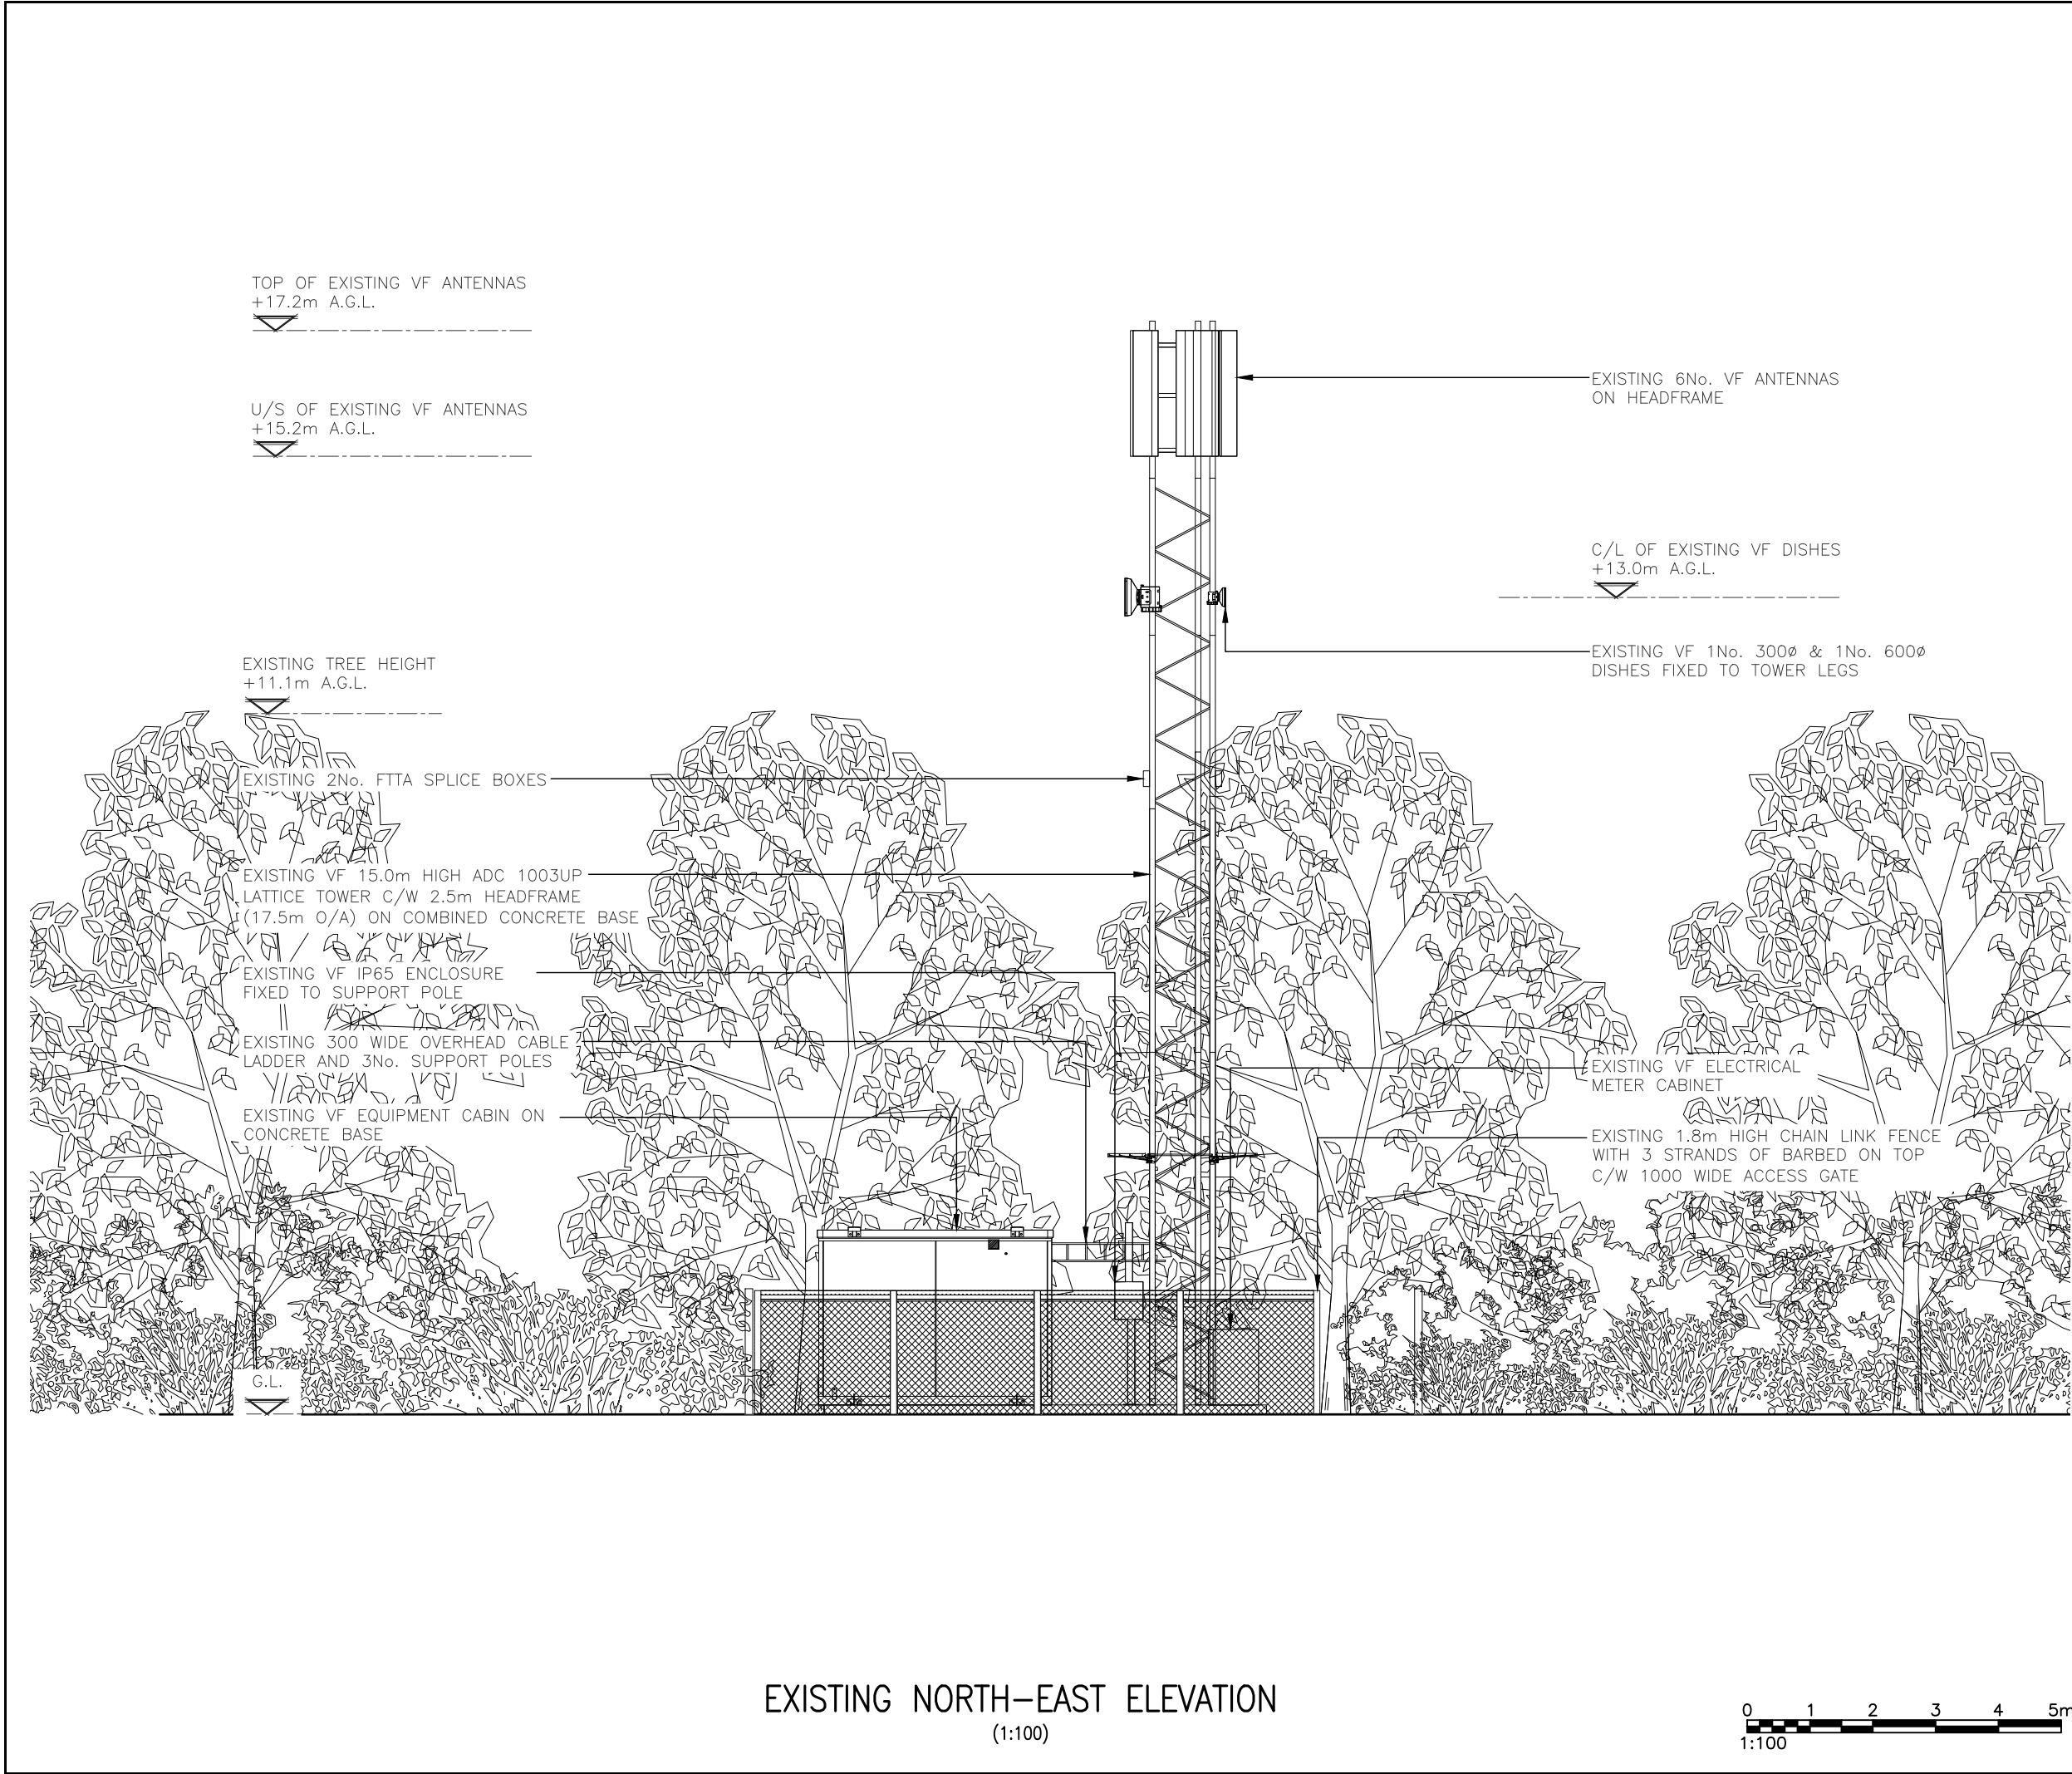

Notes:
1 ALL DIMENSIONS ARE IN MM UNLESS NOTED OTHERWISE
2 DRAWING TO SCALE WHEN PRINTED AT A3

N.G.R | E: 386688 N: 409186

NOTES:

A	Issued for Approval	SPD	DS	05.03.21
REV	MODIFICATION	BY	CH	DATE



Unit E, Madison Place, Northampton Road,
Manchester, M40 5AG
Tel: 0161 785 4500 Fax: 0161 785 4501
Web: www.clarke-telecom.com




CTIL B3 UNWIND

Cell Name	Opt.
HOPWOOD	-

Cell ID No		
CTIL	TEF	VF
124107_26 E304072	092560	06967


Site Address / Contact Details		
LANE END FARM HEYWOOD GREATER MANCHESTER OL10 2JE		

Drawing Title: EXISTING NORTH-EAST ELEVATION		
Purpose of issue: PLANNING		Dwg Rev:
Drawing Number: 300		A
Surveyed By: PP	Original Sheet Size: A3	Pack Issue:
Drawn: SPD	Date: 05.03.21	Checked: DH
	Date: 05.03.21	D

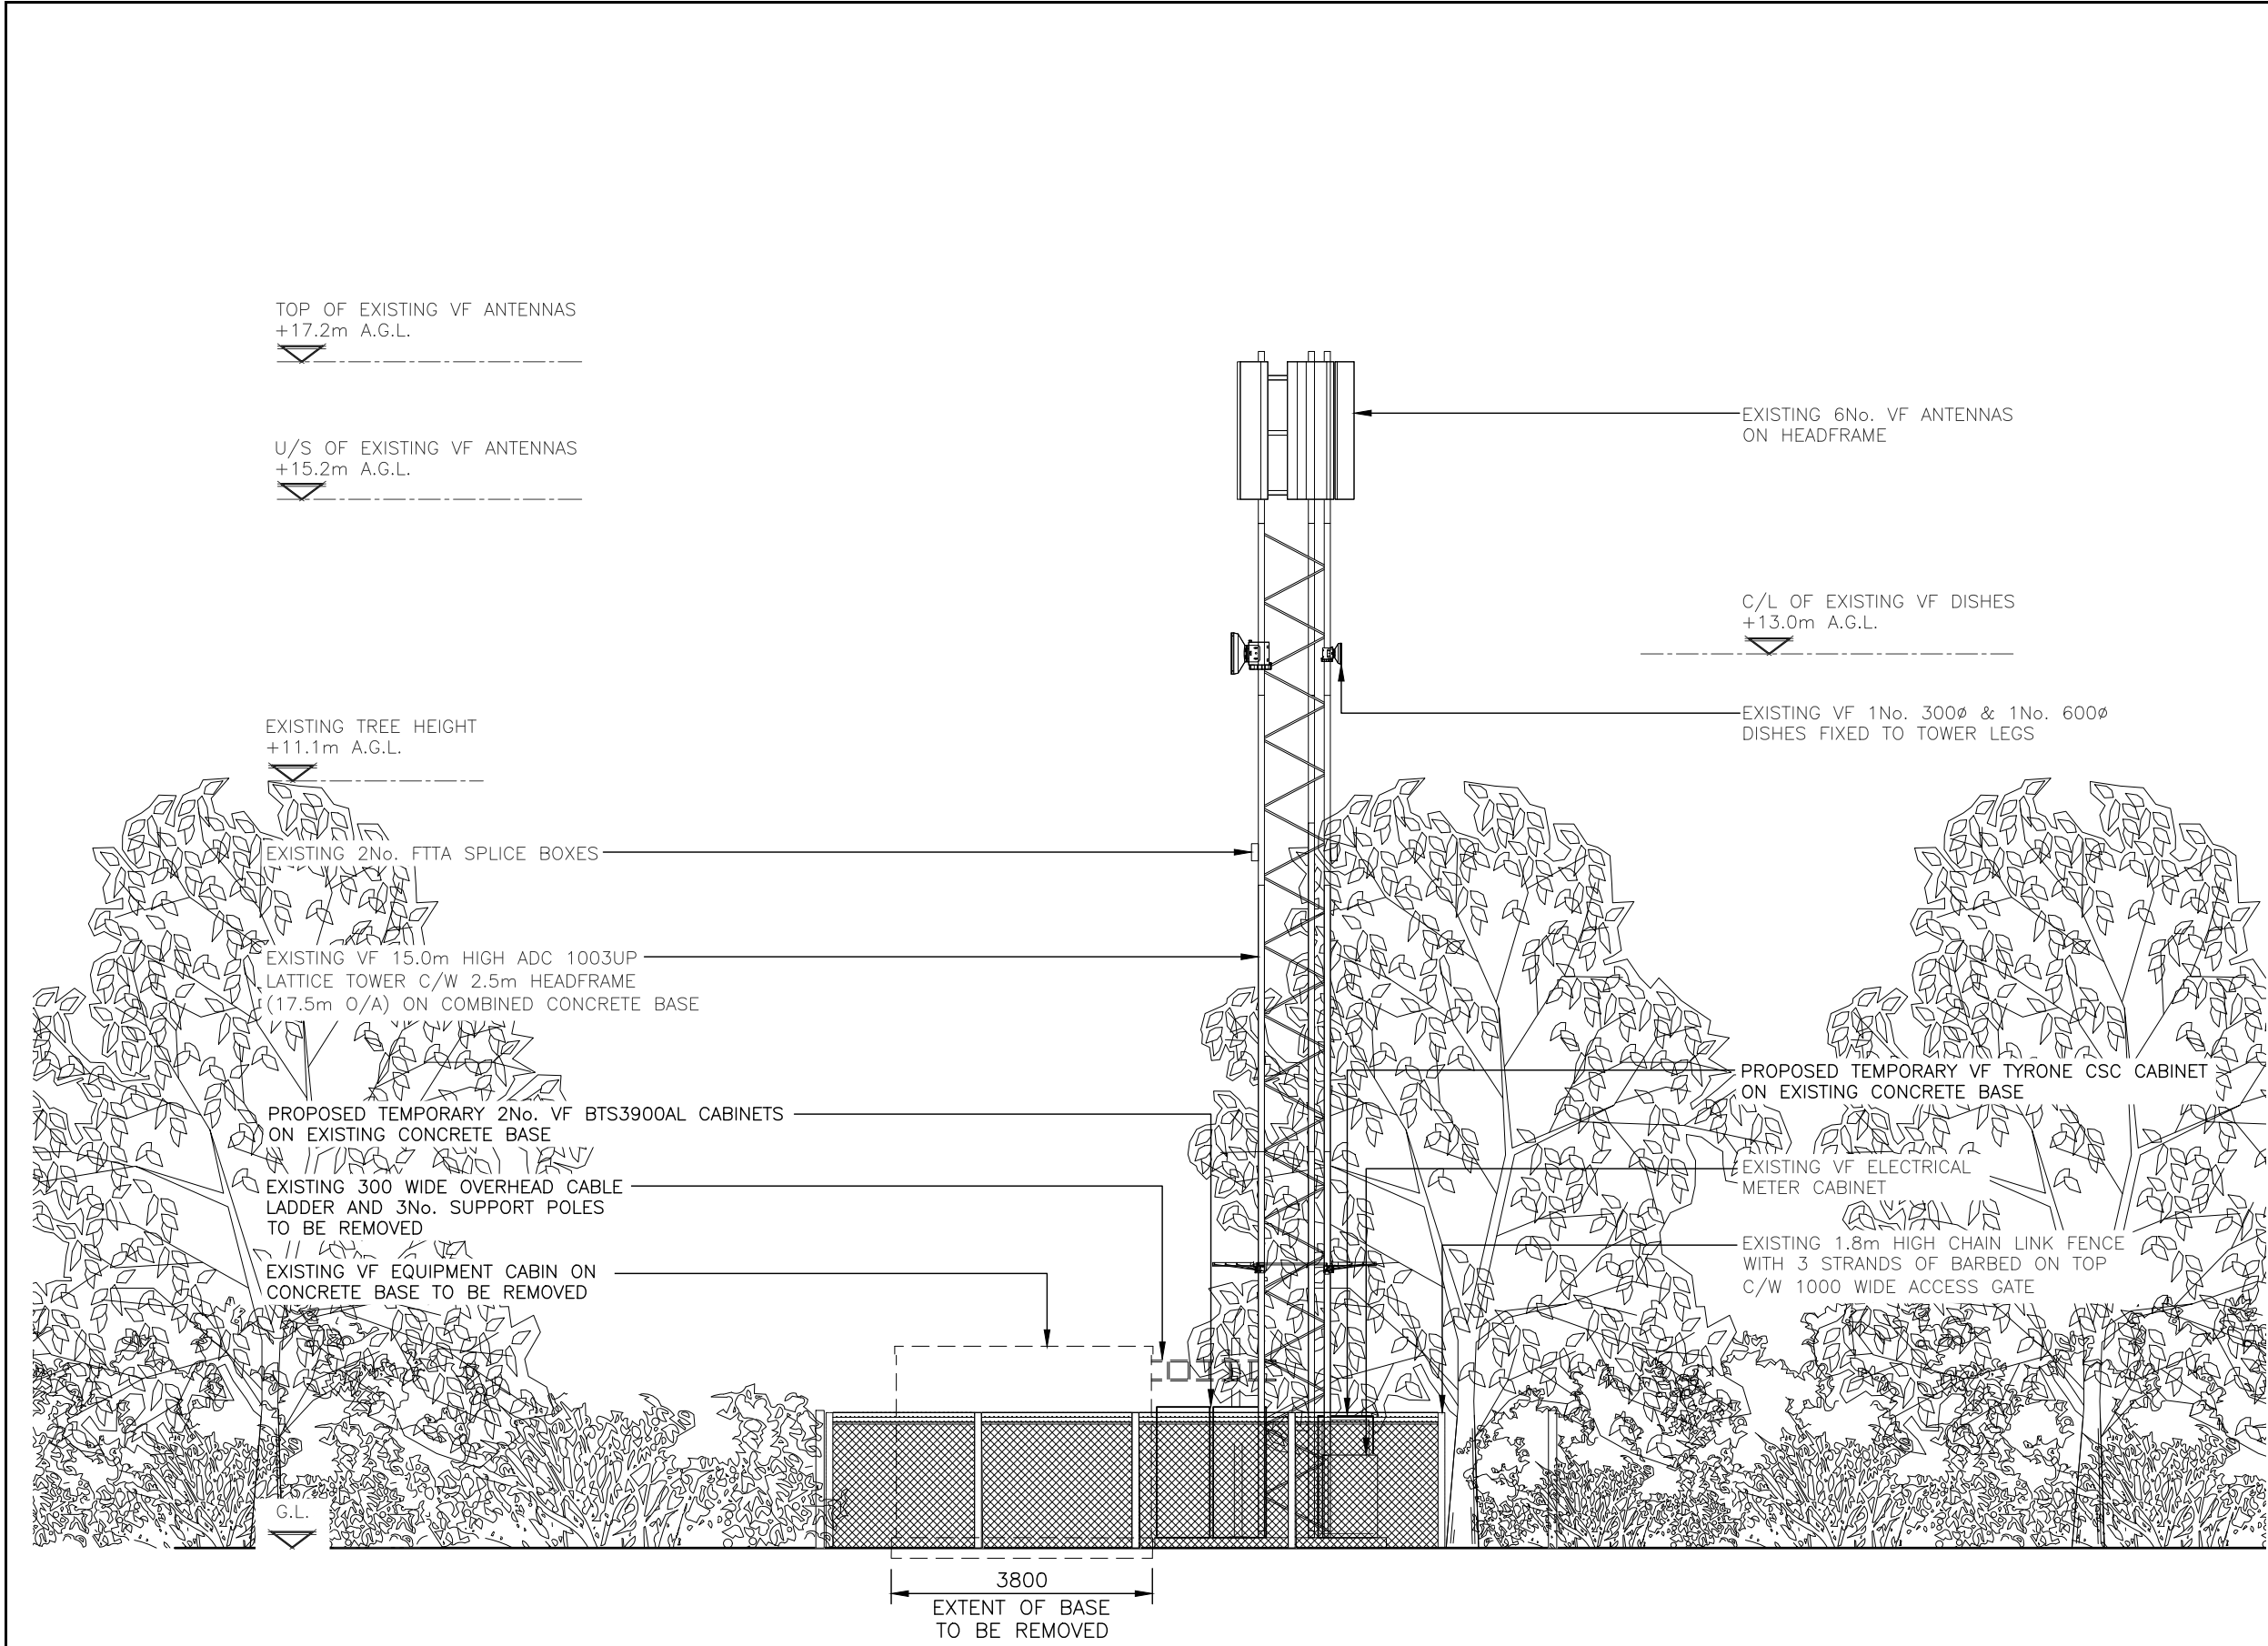

PROPOSED TEMPORARY NORTH-EAST ELEVATION – PHASE 1
(1:100)

The drawings comply with Standard Telefonica/Vodafone ICNIRP design guidelines.
Designed in accordance with CTIL Beacon documents: SDN0008 & SDN0009 'ICNIRP Compliance Summary'

 

Notes:
1 ALL DIMENSIONS ARE IN MM UNLESS NOTED OTHERWISE
2 DRAWING TO SCALE WHEN PRINTED AT A3

N.G.R | E: 386688 N: 409186

NOTES:

A	Issued for Approval	GJ	EH	05.09.23
REV	MODIFICATION	BY	CH	DATE



Unit E, Madison Place, Northampton Road,
Manchester, M40 5AG
Tel: 0161 785 4500 Fax: 0161 785 4501
Web: www.clarke-telecom.com



CTIL B3 UNWIND

Cell Name	Opt.
HOPWOOD	–


Cell ID No		
CTIL	TEF	VF
124107_26 E304072	092560	06967

Site Address / Contact Details		
LANE END FARM HEYWOOD GREATER MANCHESTER OL10 2JE		

Drawing Title:
PROPOSED TEMPORARY NORTH-EAST ELEVATION – PHASE 1


Purpose of issue:	PLANNING	Dwg Rev:
Drawing Number:	300A	C

300A				C
Surveyed By: PP		Original Sheet Size: A3		Pack Issue:
Drawn: SPD	Date: 05.03.21	Checked: DH	Date: 05.03.21	D

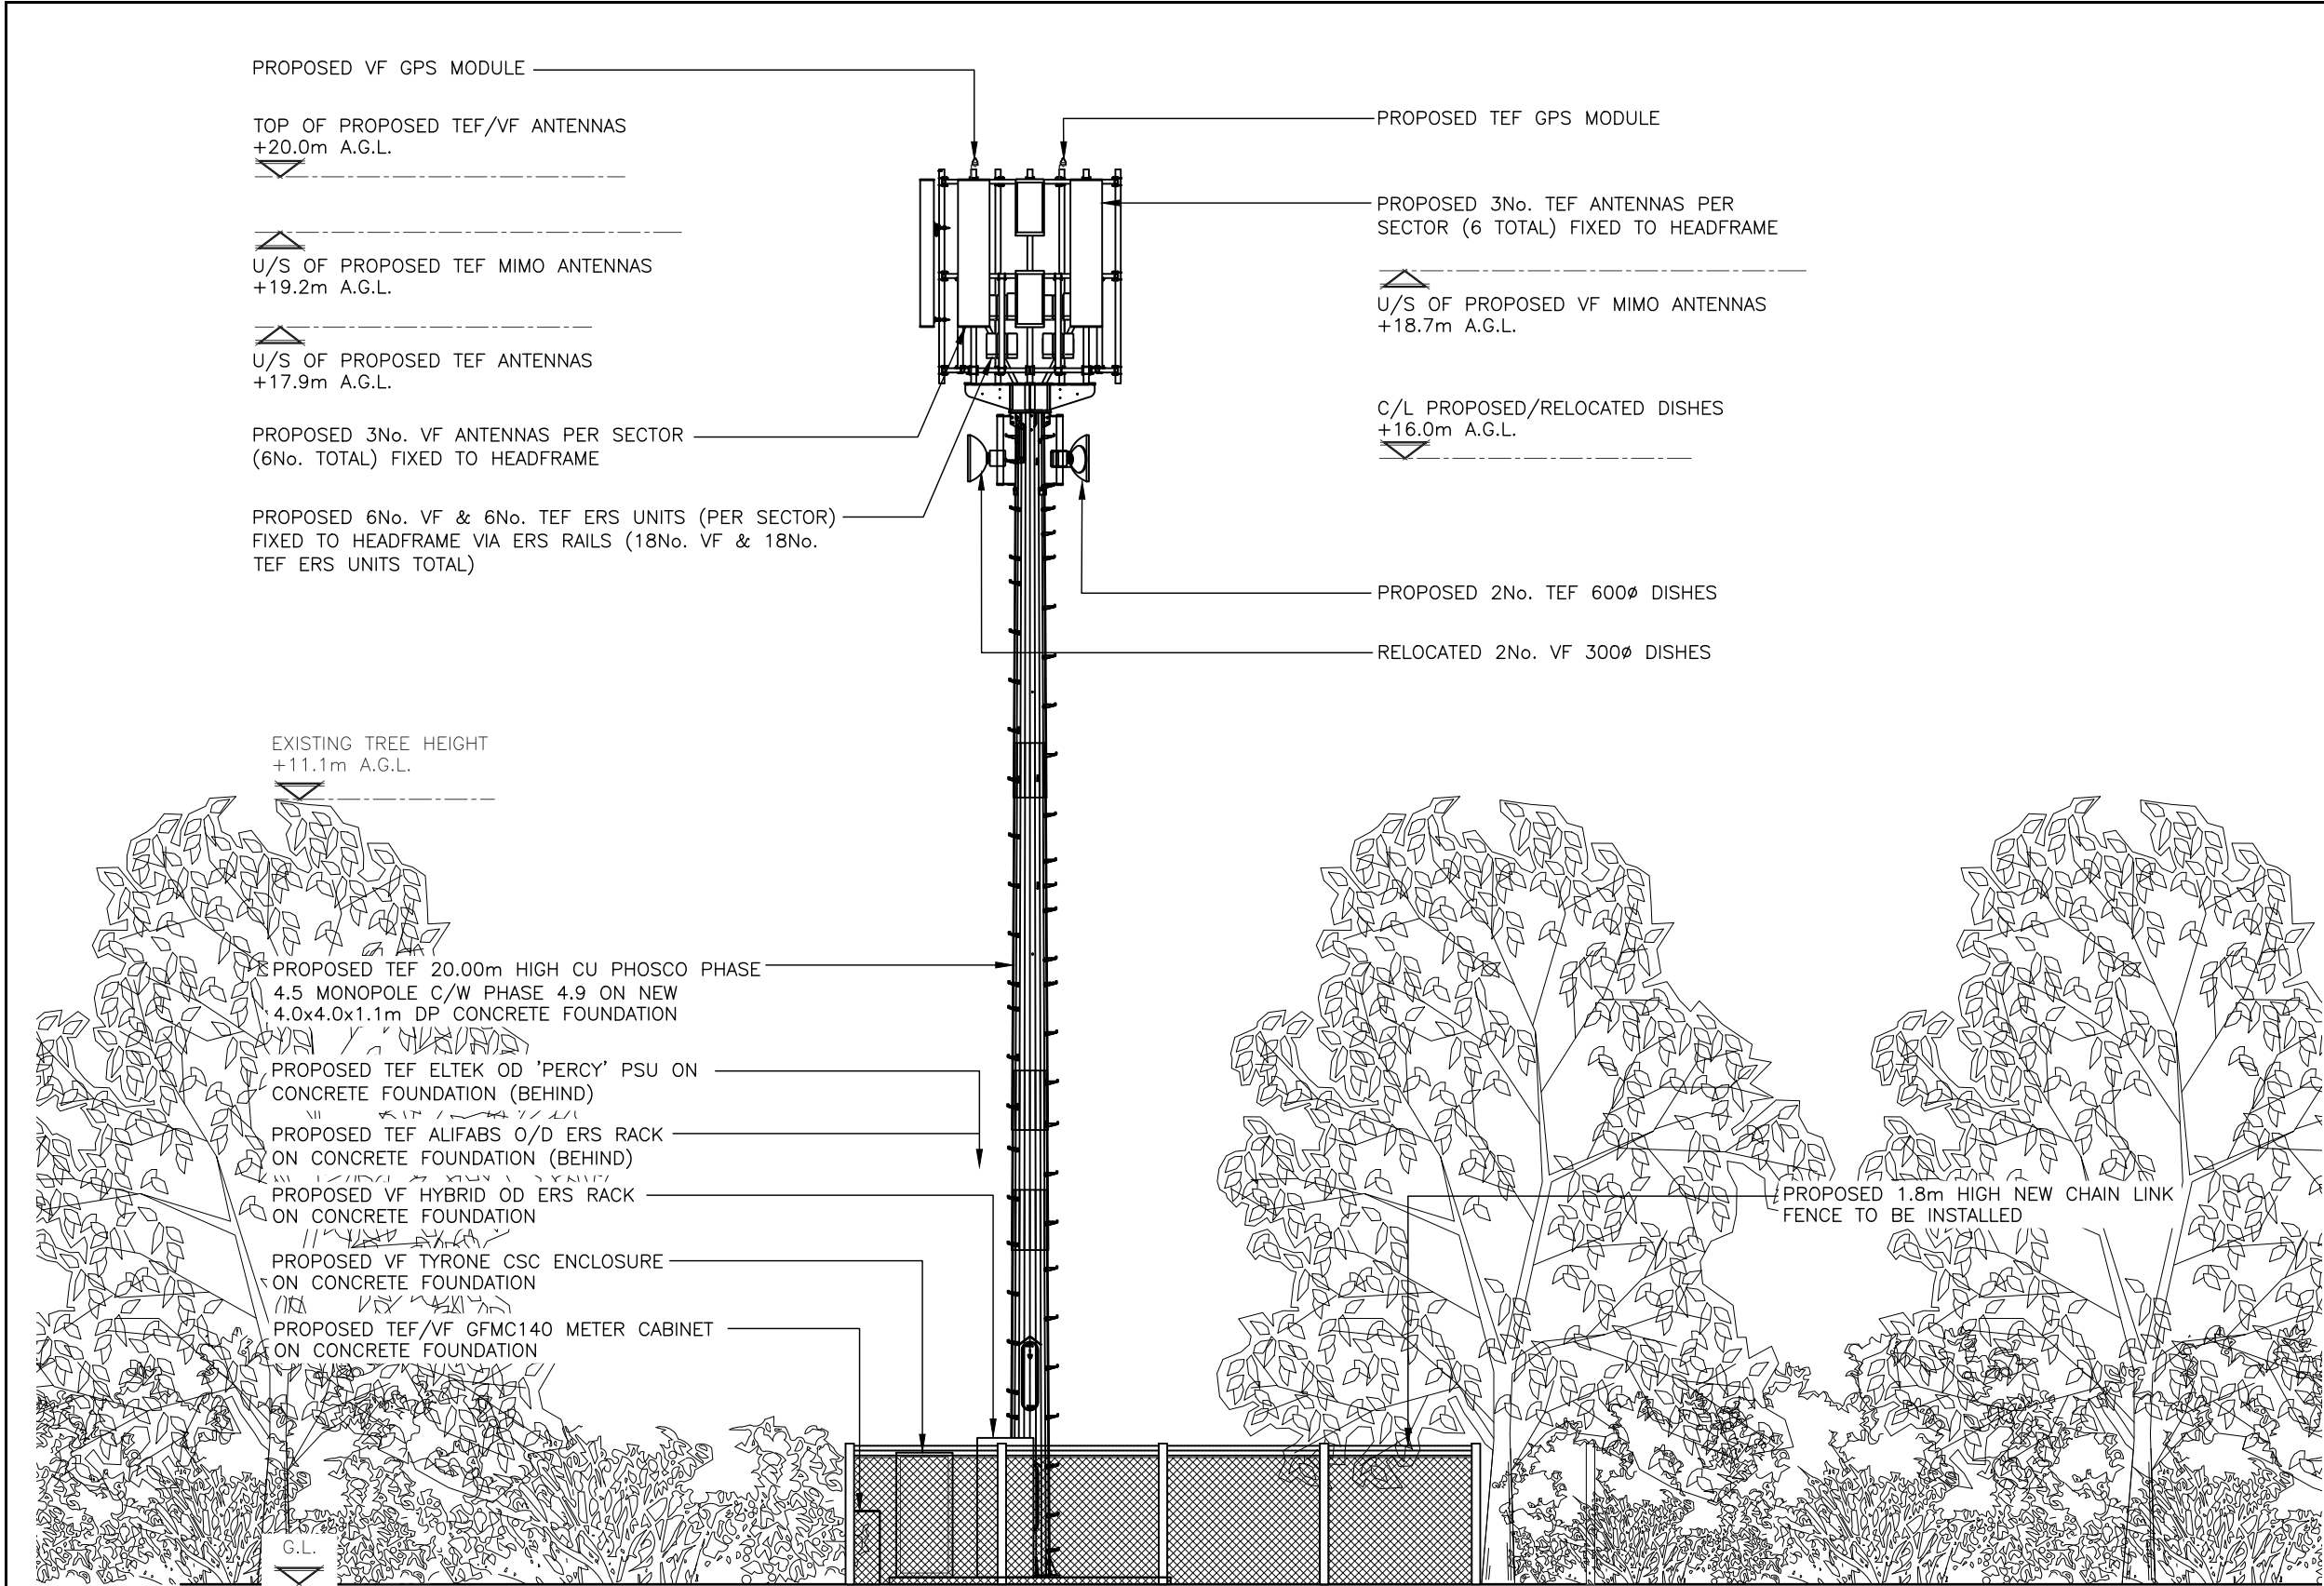

PROPOSED NORTH-EAST ELEVATION- PHASE 2
(1:100)

The drawings comply with Standard Telefonica/Vodafone ICNIRP design guidelines.
Designed in accordance with CTIL Beacon documents: SDN0008 & SDN0009 'ICNIRP Compliance Summary'

 

Notes:
1 ALL DIMENSIONS ARE IN MM UNLESS NOTED OTHERWISE
2 DRAWING TO SCALE WHEN PRINTED AT A3

N.G.R | E: 386688 N: 409186

NOTES:

REV	MODIFICATION	BY	CH	DATE
D	Site re-designed	GJ	EH	05.09.23
C	New Layout	SPD	HK	13.04.23
B	Tower, Headframe & Equipment Corrected	A.P	M.C	01.11.21
A	Issued for Approval	SPD	DS	05.03.21



Unit E, Madison Place, Northampton Road,
Manchester, M40 5AG
Tel: 0161 785 4500 Fax: 0161 785 4501
Web: www.clarke-telecom.com



CTIL B3 UNWIND

Cell Name	Opt.
HOPWOOD	-

Cell ID No		
CTIL	TEF	VF
124107_26 E304072	092560	06967

Site Address / Contact Details
LANE END FARM HEYWOOD GREATER MANCHESTER OL10 2JE

Drawing Title: PROPOSED NORTH-EAST ELEVATION- PHASE 2			
Purpose of issue: PLANNING			Dwg Rev:
Drawing Number: 301			D
Surveyed By: PP	Original Sheet Size: A3		Pack Issue:
Drawn: SPD	Date: 05.03.21	Checked: DH	Date: 05.03.21