


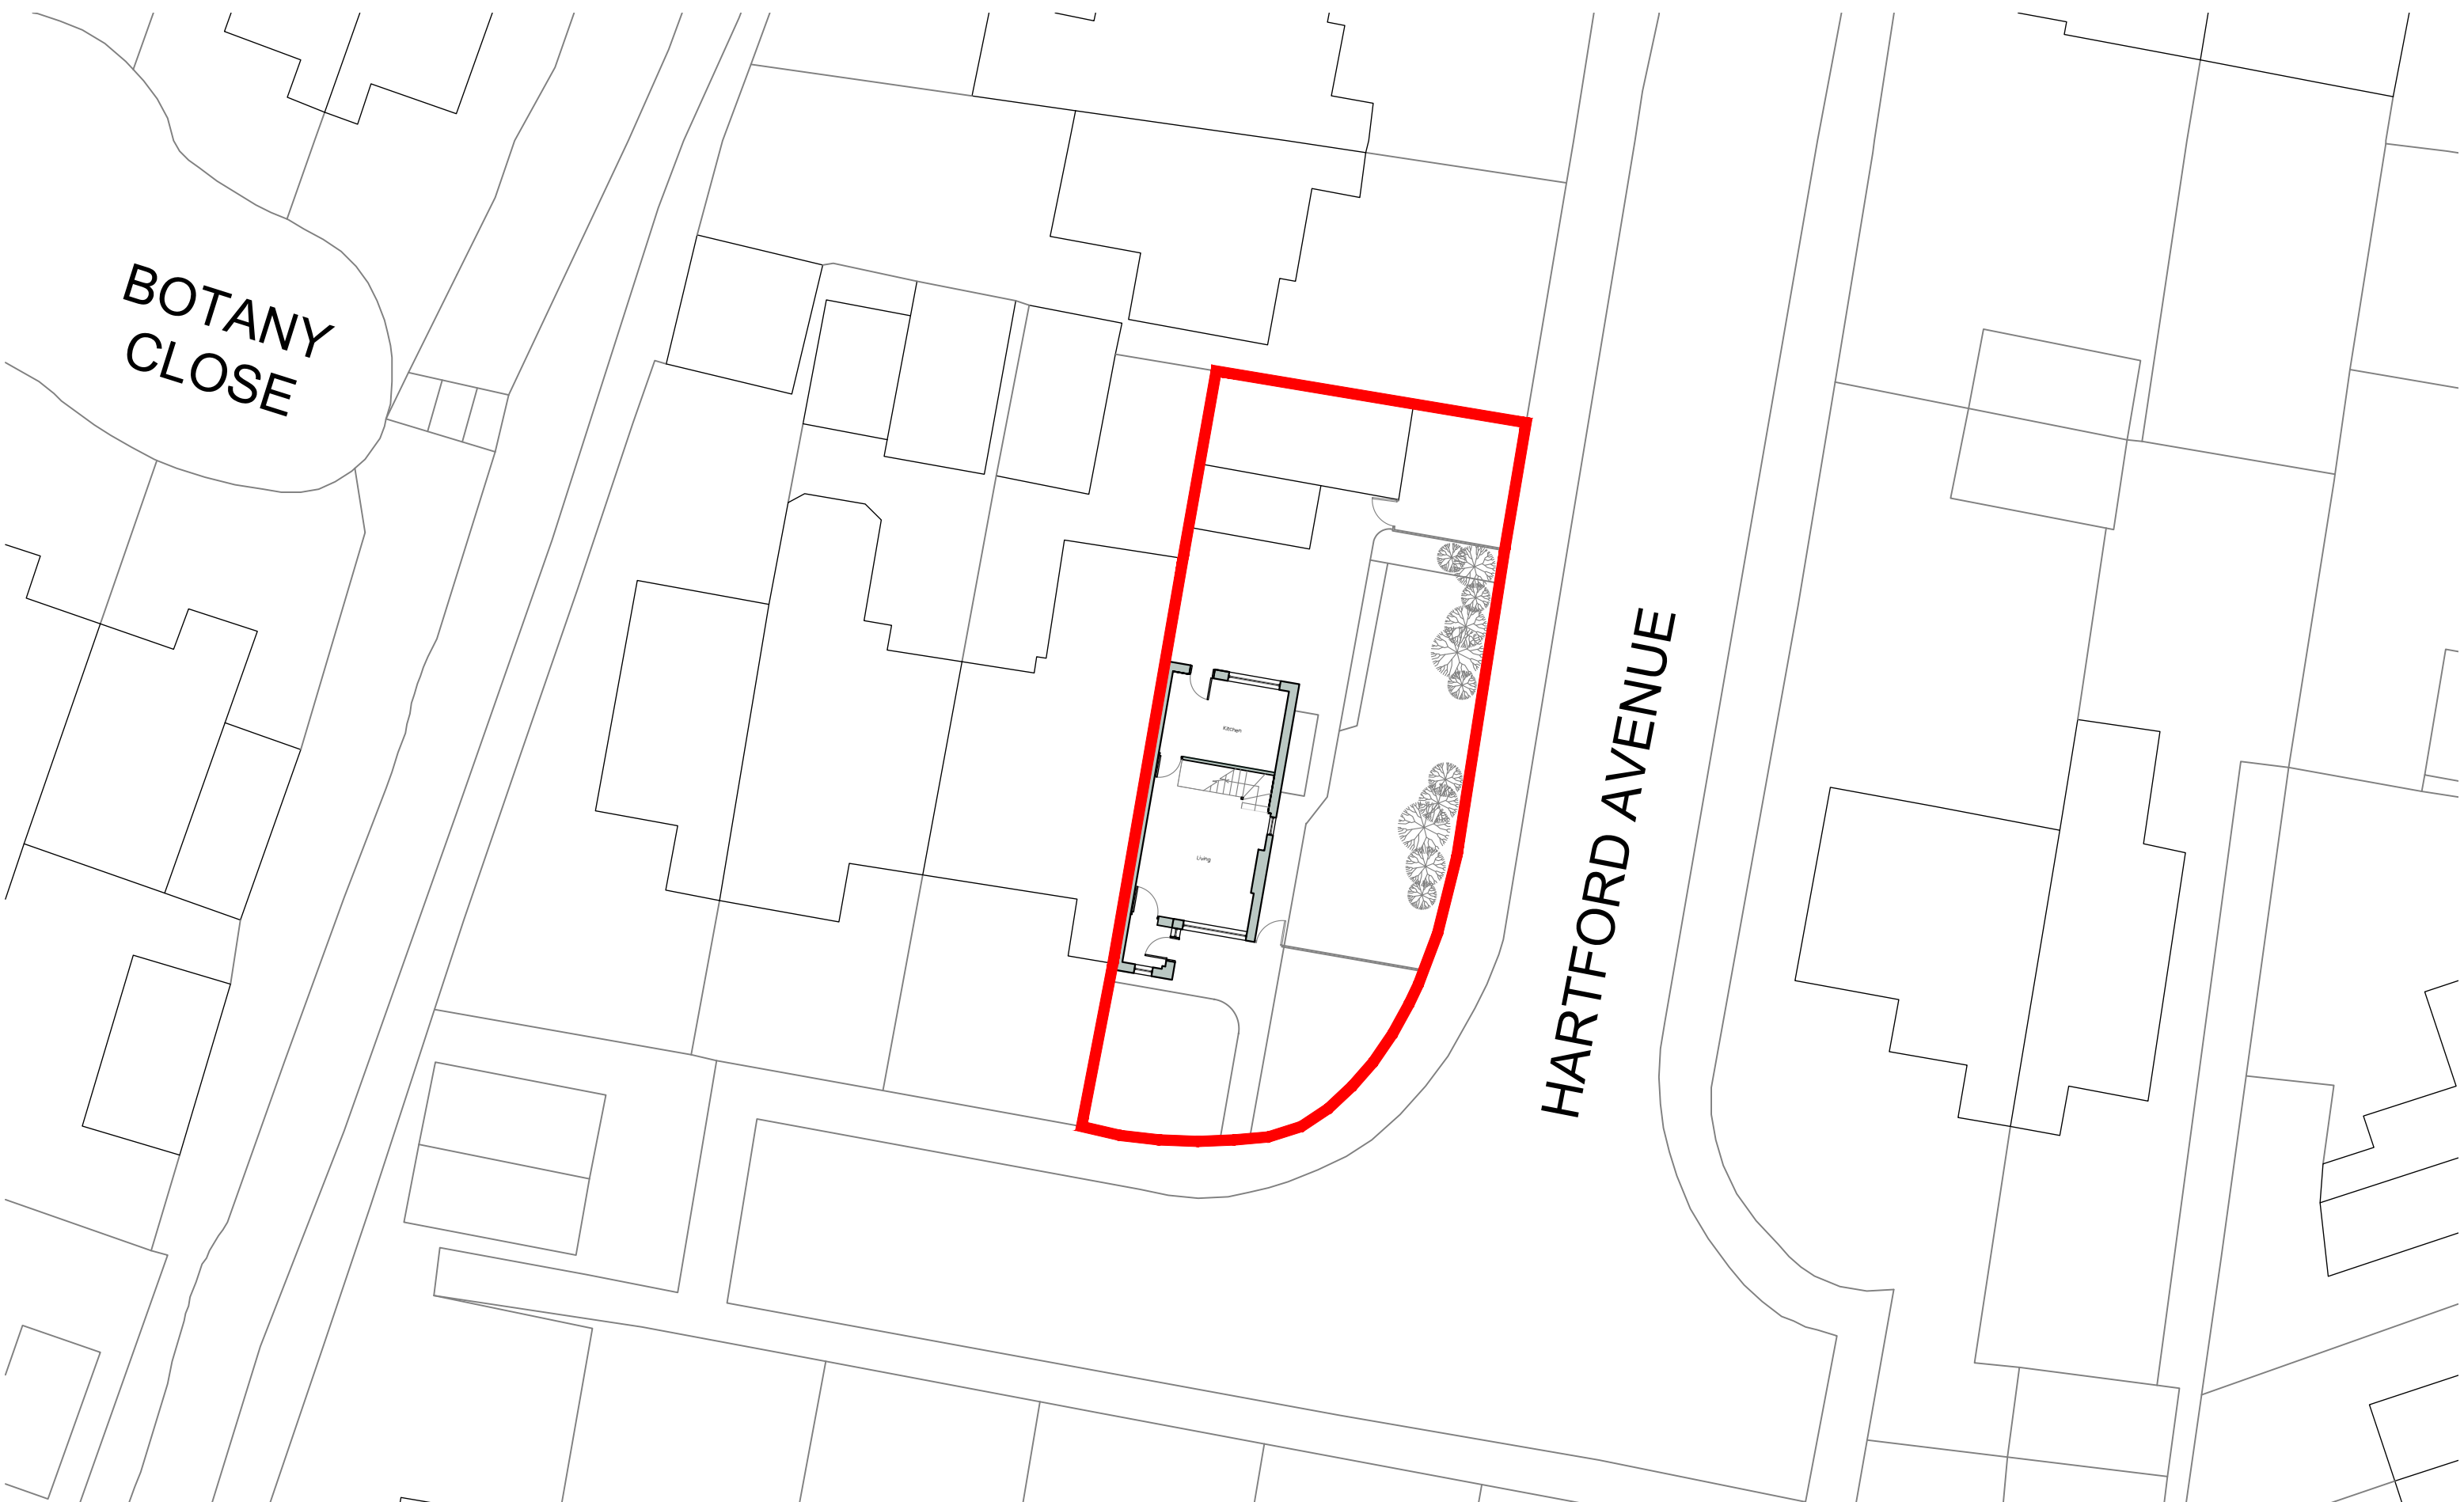

BCAE Architects
Unit 17 Guest House Farm
Runshaw Lane
PR7 6HD

t: 01772 230 538
e: info@bcae-architects.co.uk
w: www.bcae-architects.co.uk

Revision + notes

-	--
---	----

RIBA

This drawing is copyright, and may not be reproduced in any form, without the written consent of BCAE Architects.

PRELIMINARY

N

Key

Application Boundary

Project Name 30 Hartford Avenue, Heywood	Date November 2023	Stage Planning
Title Existing Site Plan	Scale 1:200 @ A3	Drawn LH
Drawing Number E01	Project No. 88.23	Rev. --

NOT FOR CONSTRUCTION // DO NOT SCALE

ALL DIMENSIONS TO BE CHECKED ON SITE