



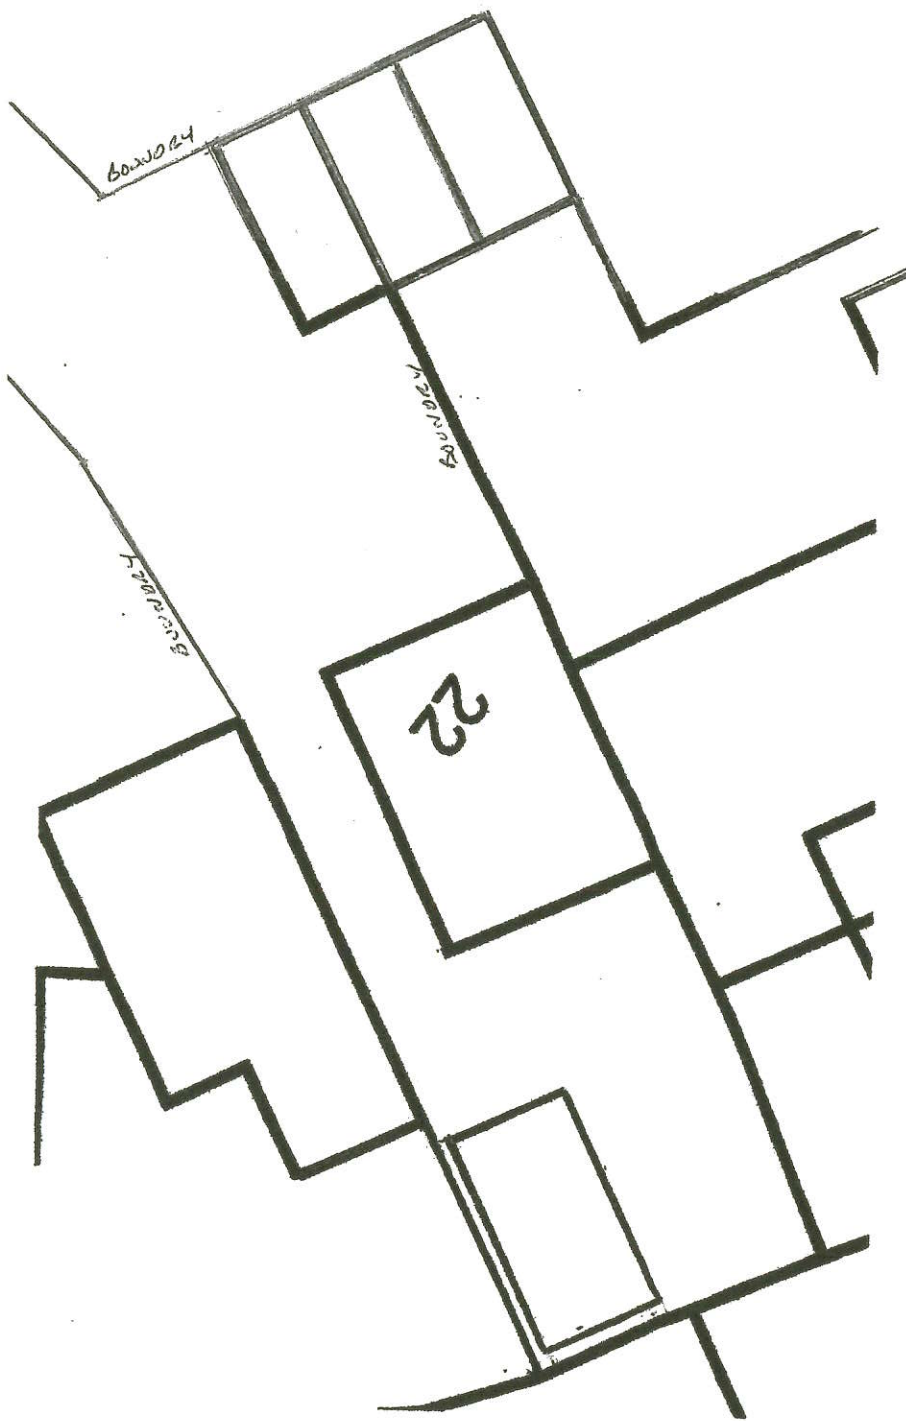

SCALE 1:200

EXISTING SITE PLAN

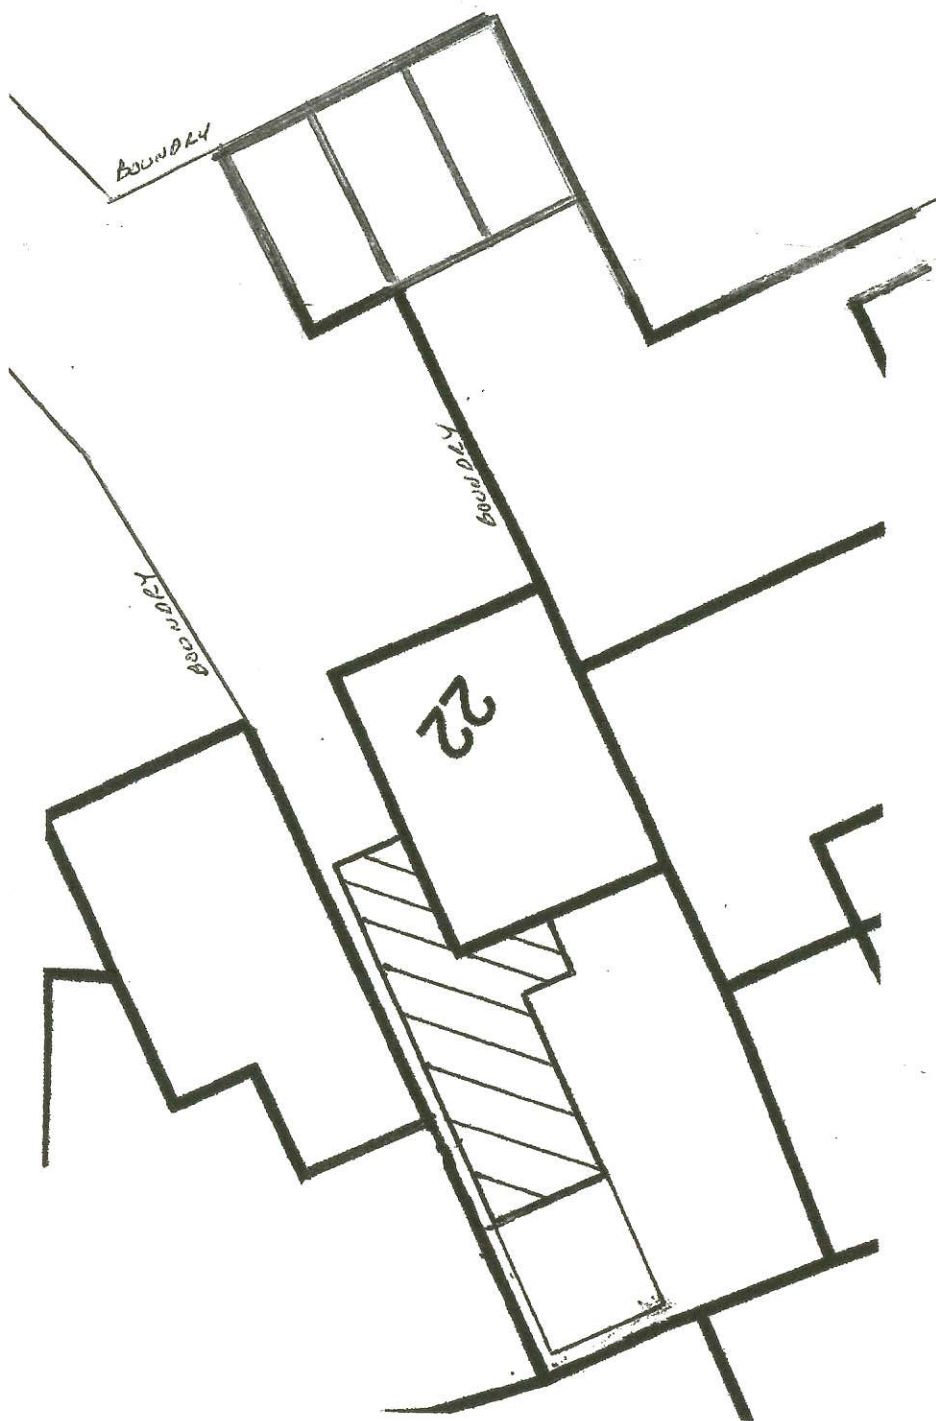

SCALE 1:200

PROPOSED SITE PLAN