



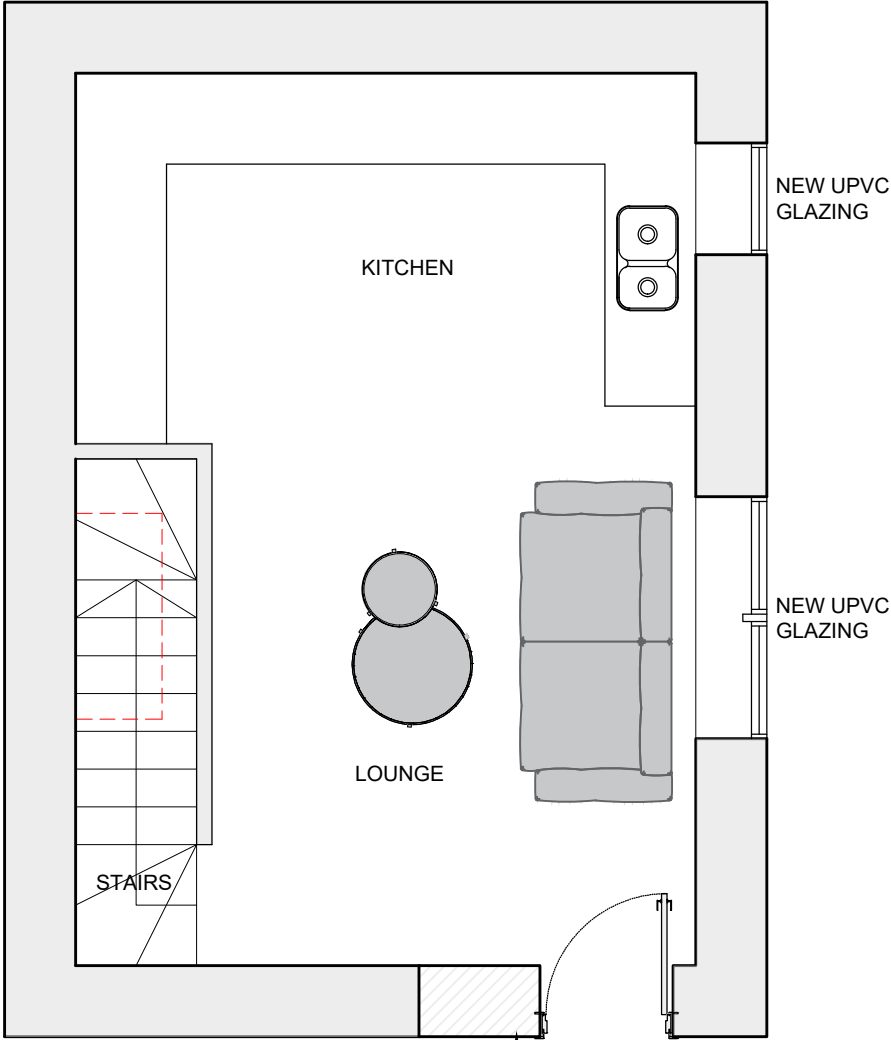

PROPOSED GROUND FLOOR PLAN
Scale 1:50

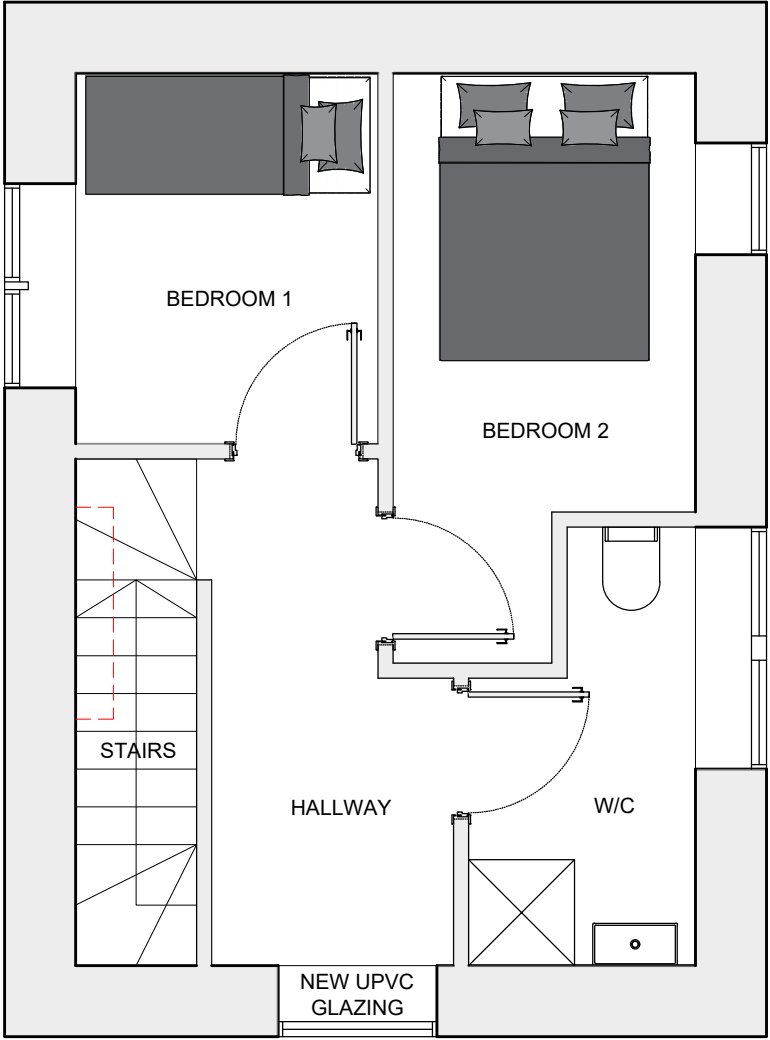

PROPOSED FIRST FLOOR PLAN
Scale 1:50

PLEASE NOTE
1. DO NOT scale from this drawing, use figured dimensions only.
2. All dimensions to be checked on site by the contractor.
3. Please report any discrepancies to JHA Ltd immediately.
4. All setting out dimensions are approximate. To be marked out on site for approval by JHA Ltd prior to construction.

NOTES:

Ref	Date	Revision	Initial

Ref	Date	Revision	Initial

Project / Client:
**PROPOSED BUILDING ALTERATION
ROCHDALE ROAD
MILNROW
OL16 3NL**

Issue:
PLANNING ISSUE
Drawing Title:
PROPOSED FLOOR PLANS



JHA Pulmann,
18A Bridge Street
Milnrow, Rochdale,
OL16 3ND
01302 364565
enquiries@j-h-a.co.uk
www.j-h-a.co.uk

Scale: 1:50	Date: APRIL 2025
Drawn By: JW	Checked By: JA
Drawing No: M24/007/105	Sheet Size: A3