



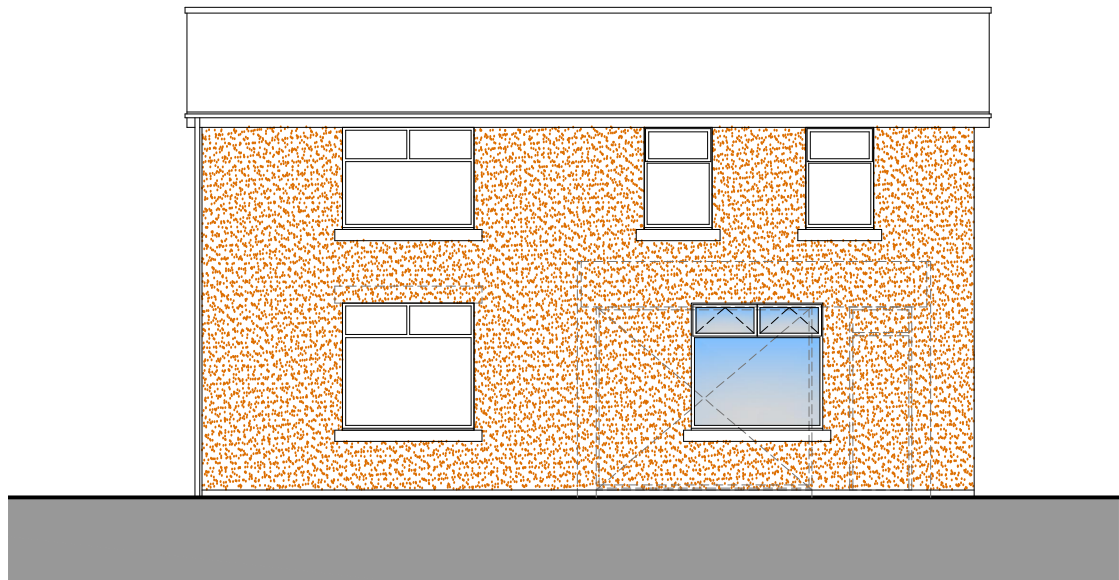


n proposed front elevation
Scale: 1:100

carefully remove existing roller shutter and shop front window and surround, infill with 2No skins 100 concrete blockwork with internal finish as upgraded existing wall, provide new PVC window to match existing including combined lintel over. front elevation to receive single coat through colour (Terracotta) render. form projecting cill to match existing to new window

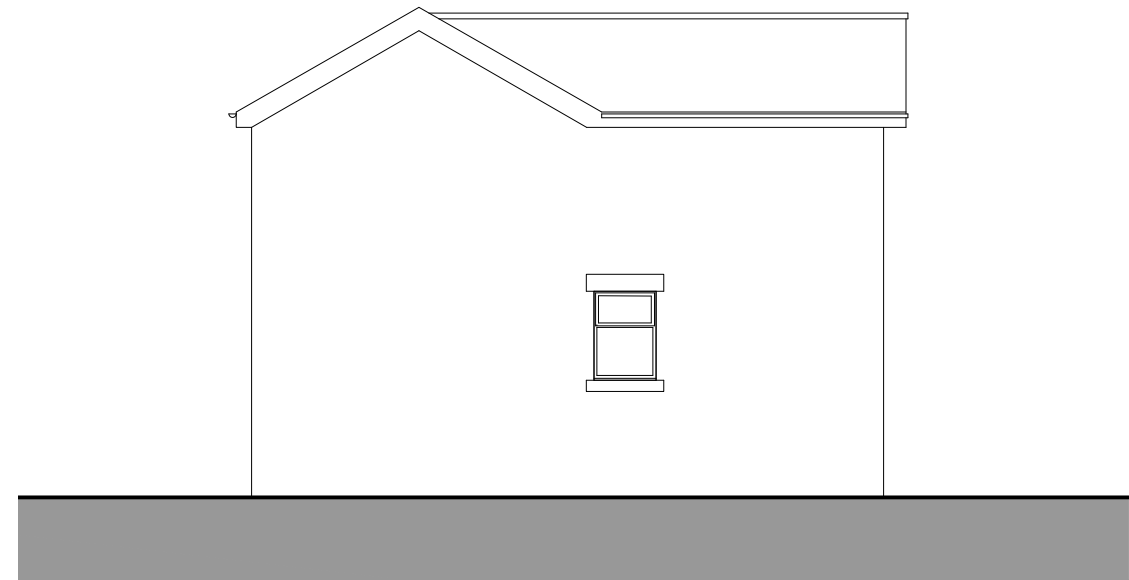


w proposed side elevation
Scale: 1:100

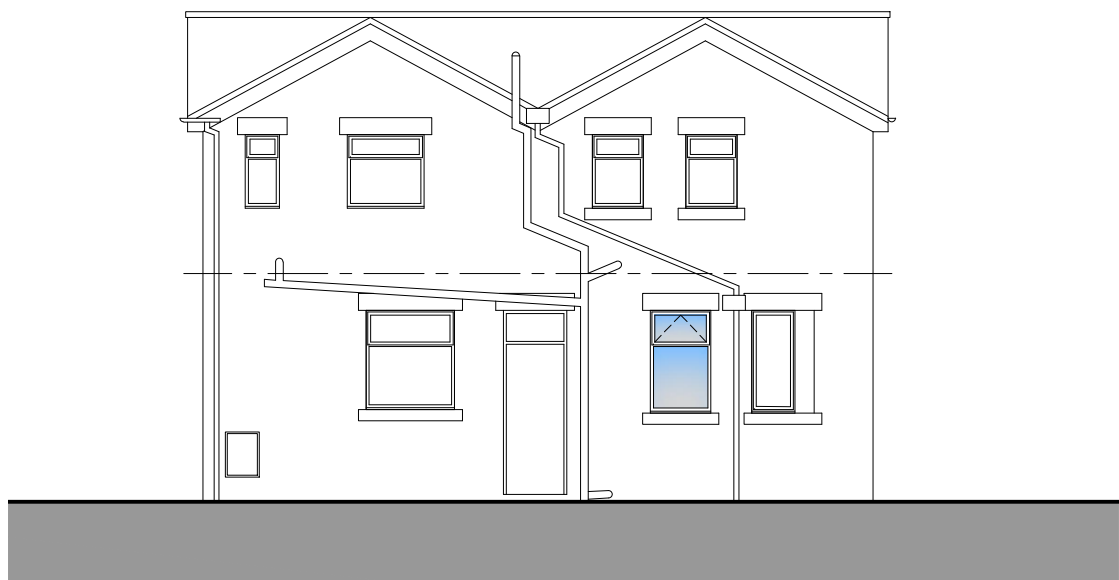

s proposed rear elevation
Scale: 1:100

existing window to be carefully removed and replaced by new PVC frame to match existing with top hung casement

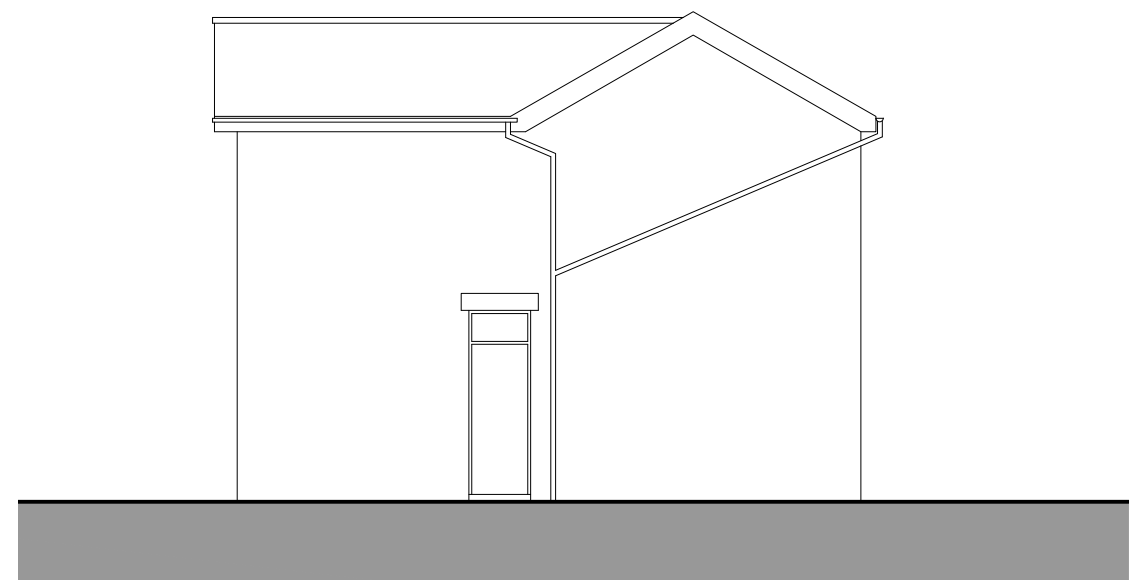

e proposed side elevation
Scale: 1:100

PROJECT
248 milnrow road,
rochdale

SUBJECT
proposed elevations

DRAWN dph
DATE october 2023
SCALE 1:100 @ A3

DWG No.
07