




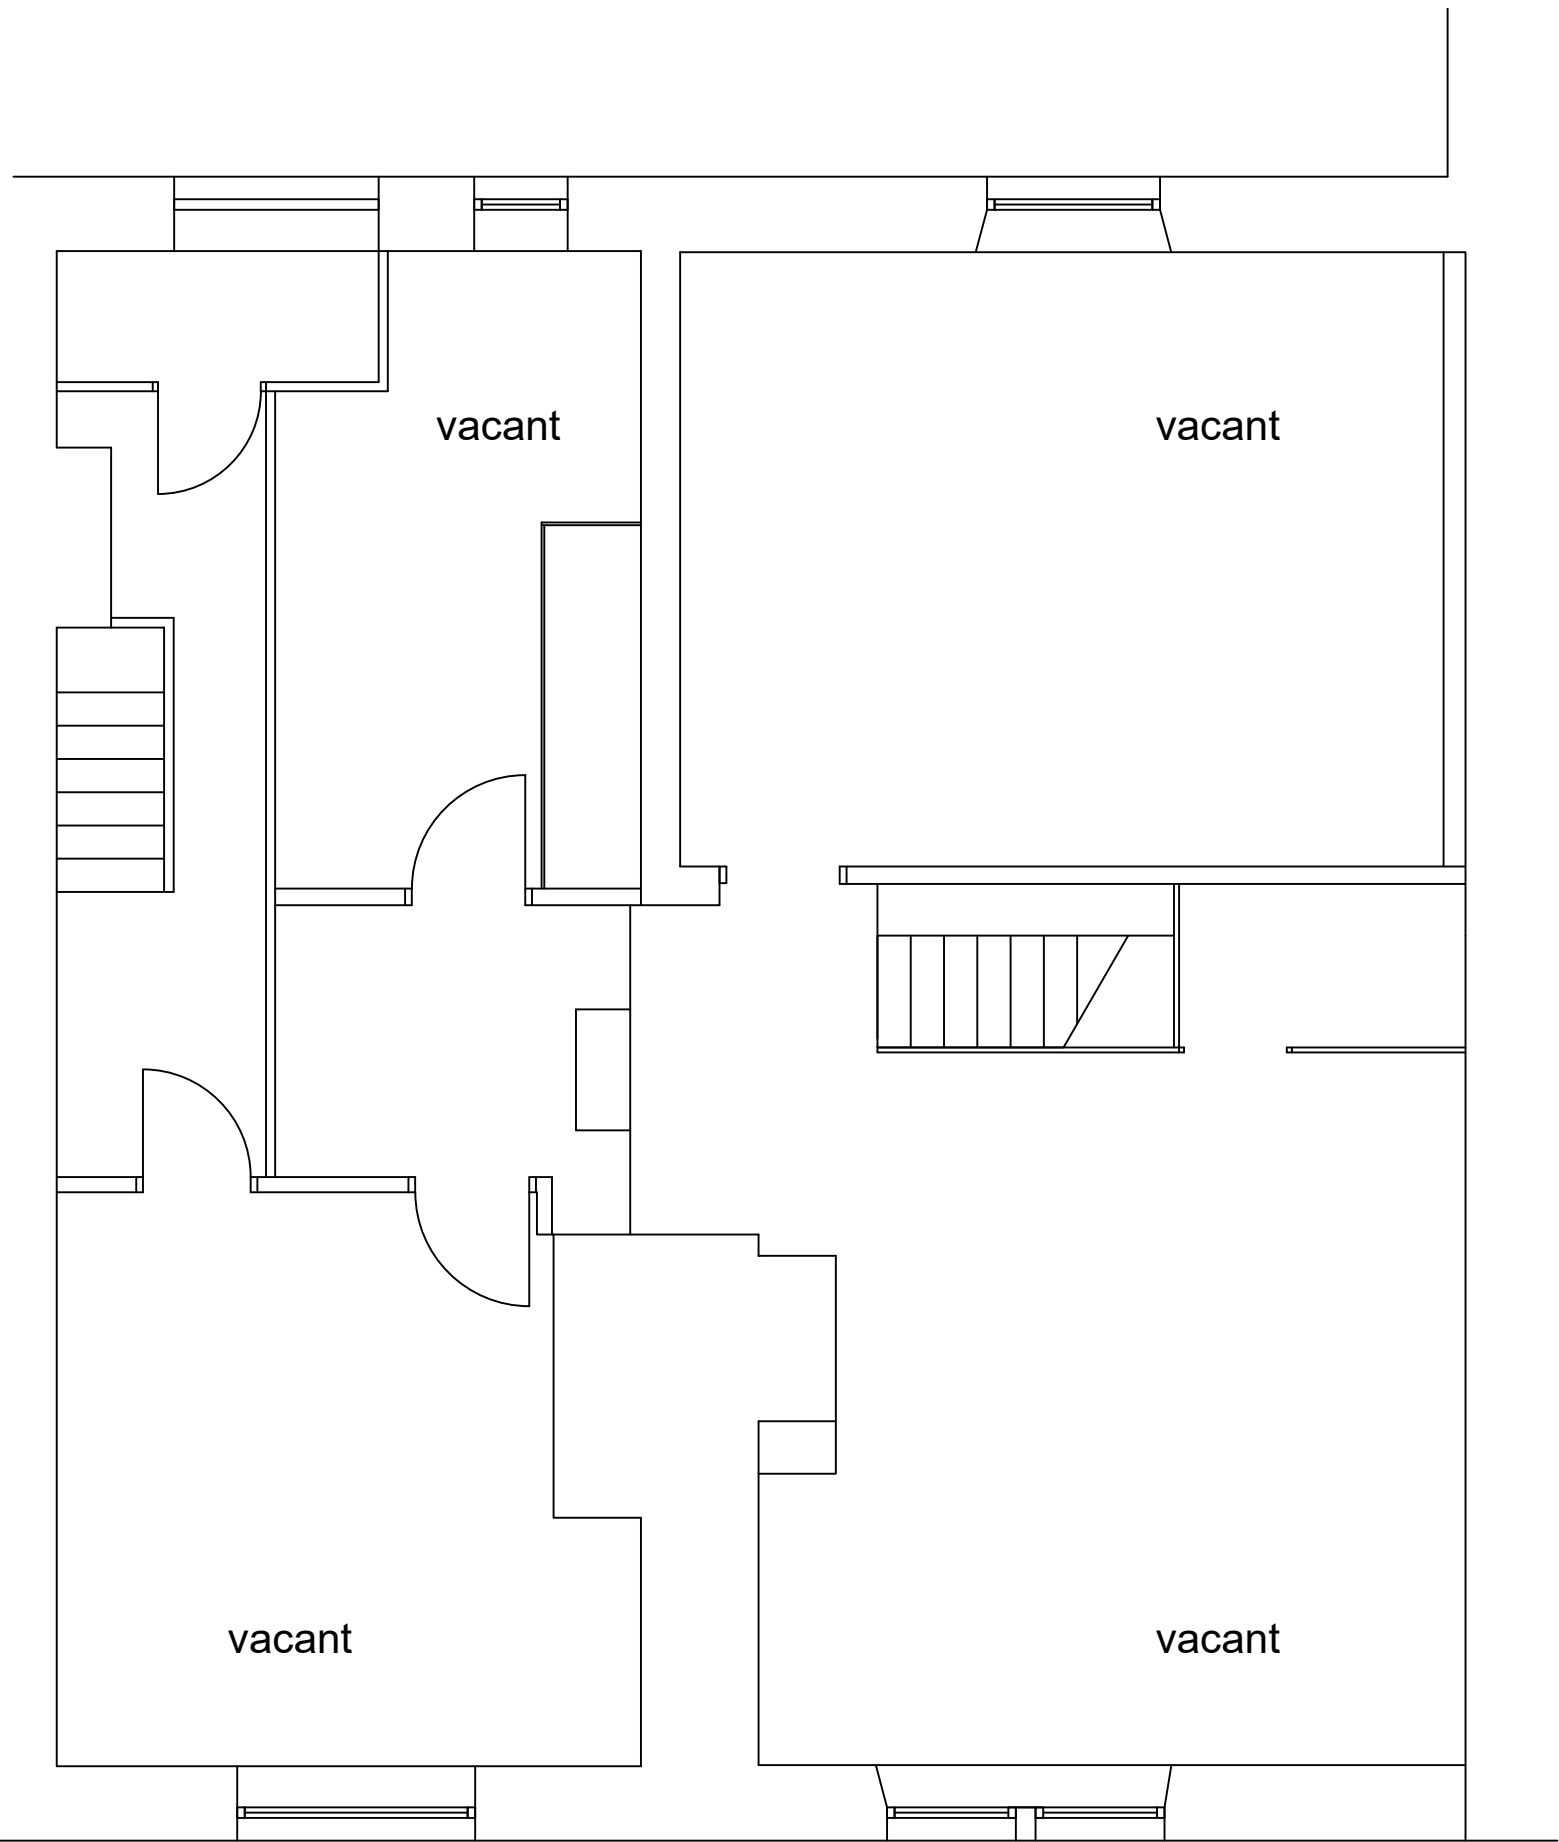


FIRST FLOOR PLAN
scale 1 - 50

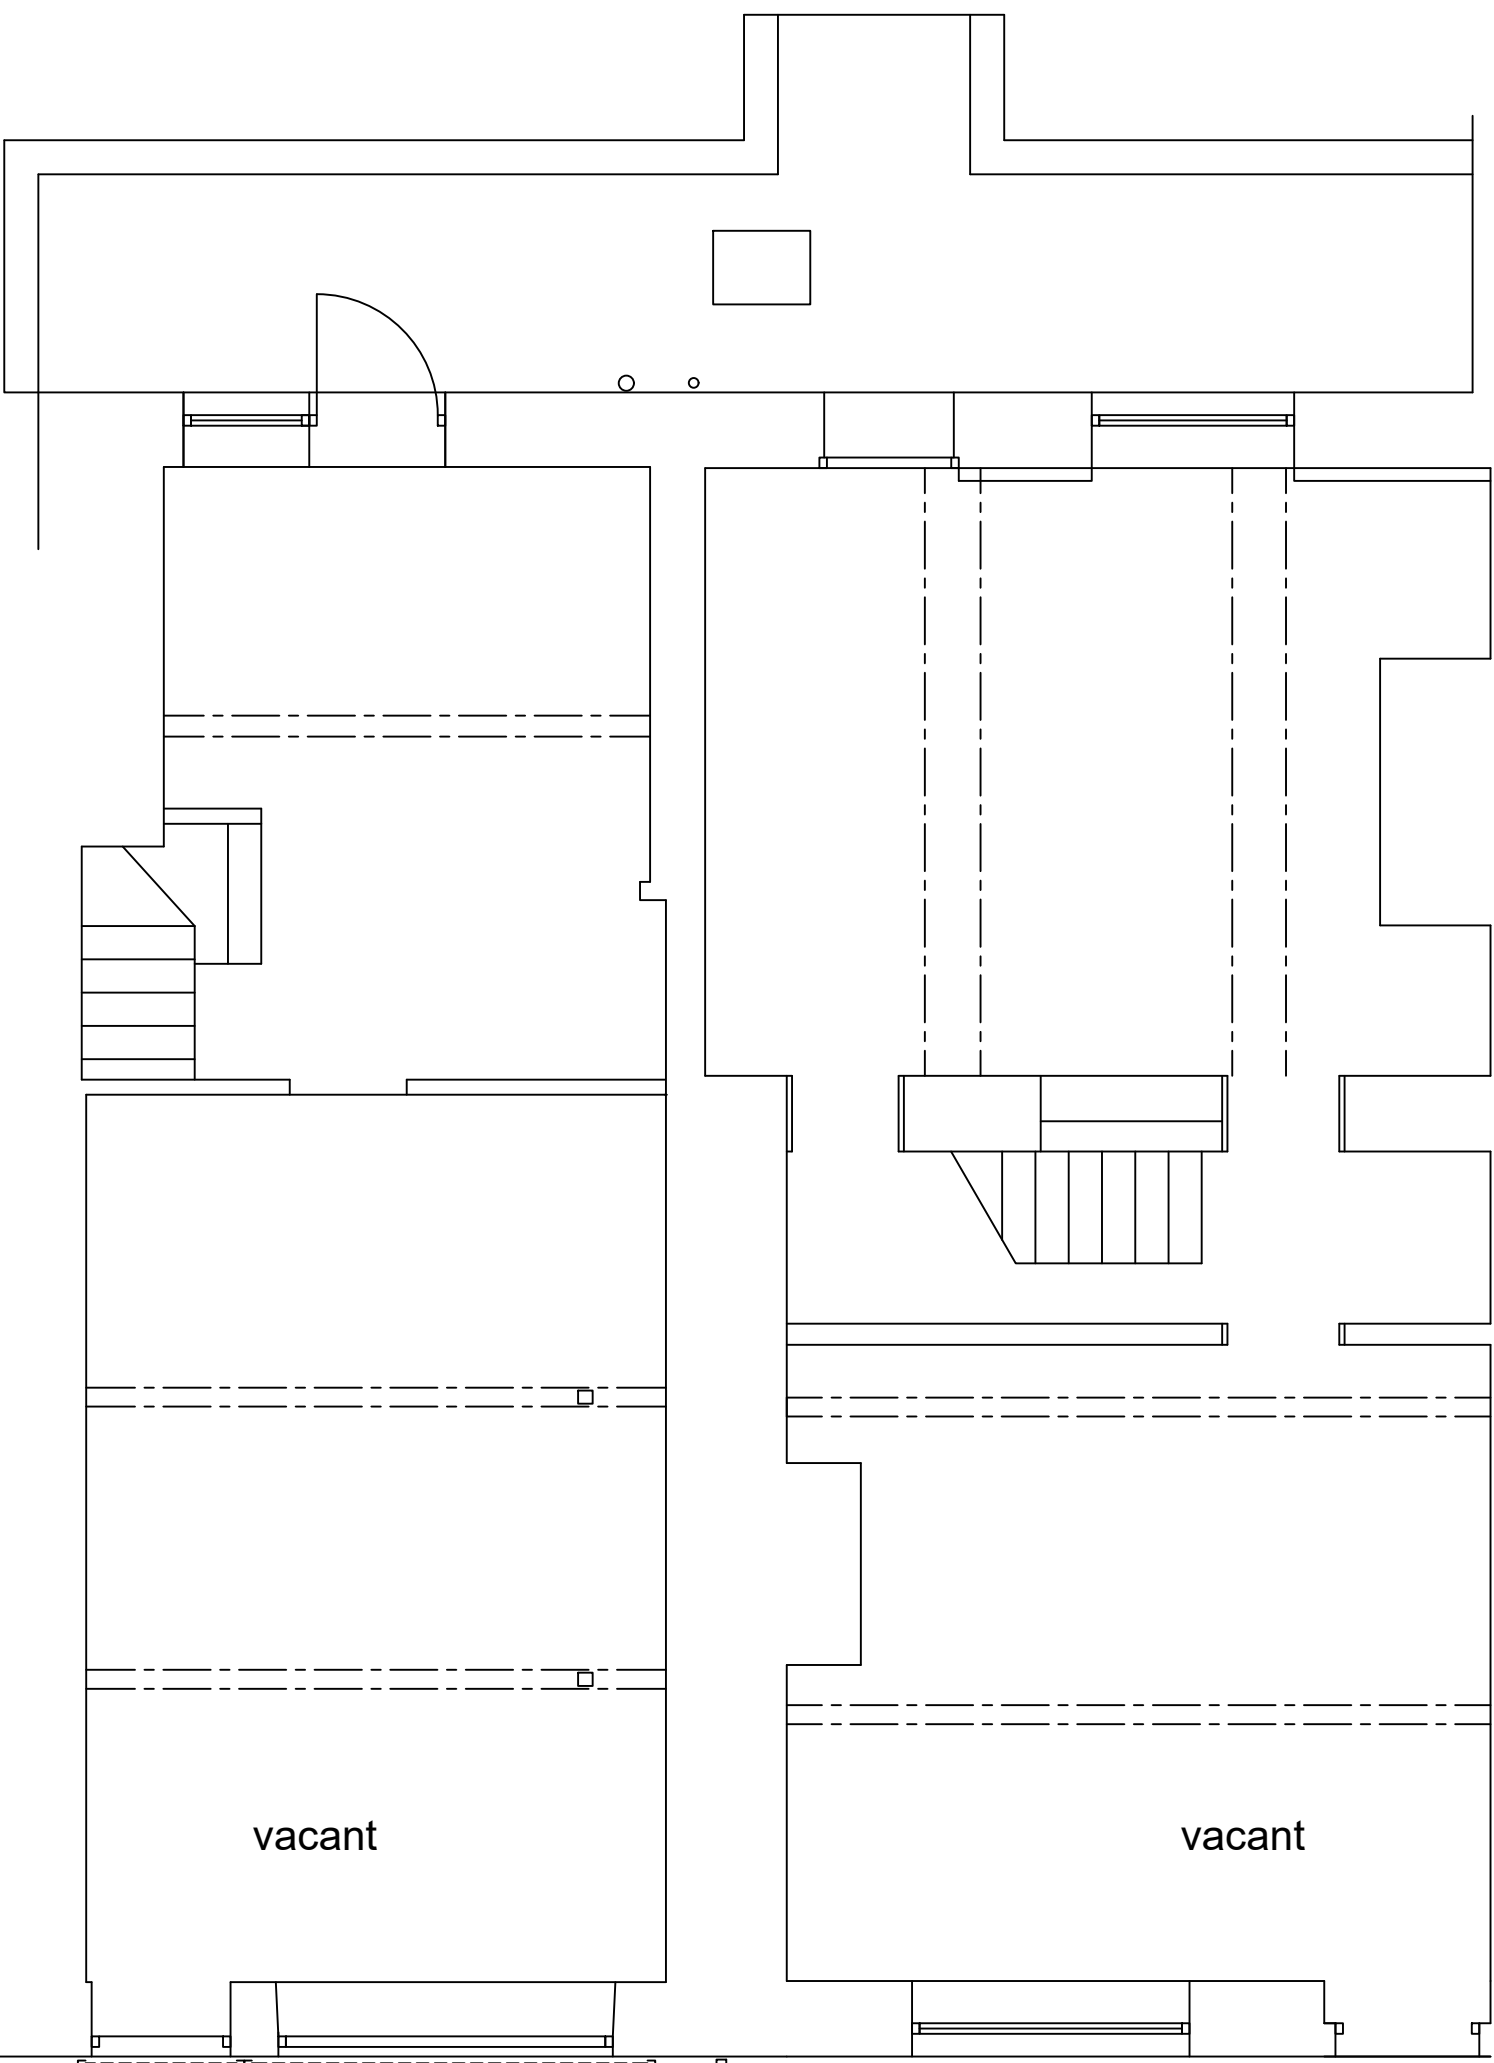

FRONT ELEVATION
scale 1 - 50

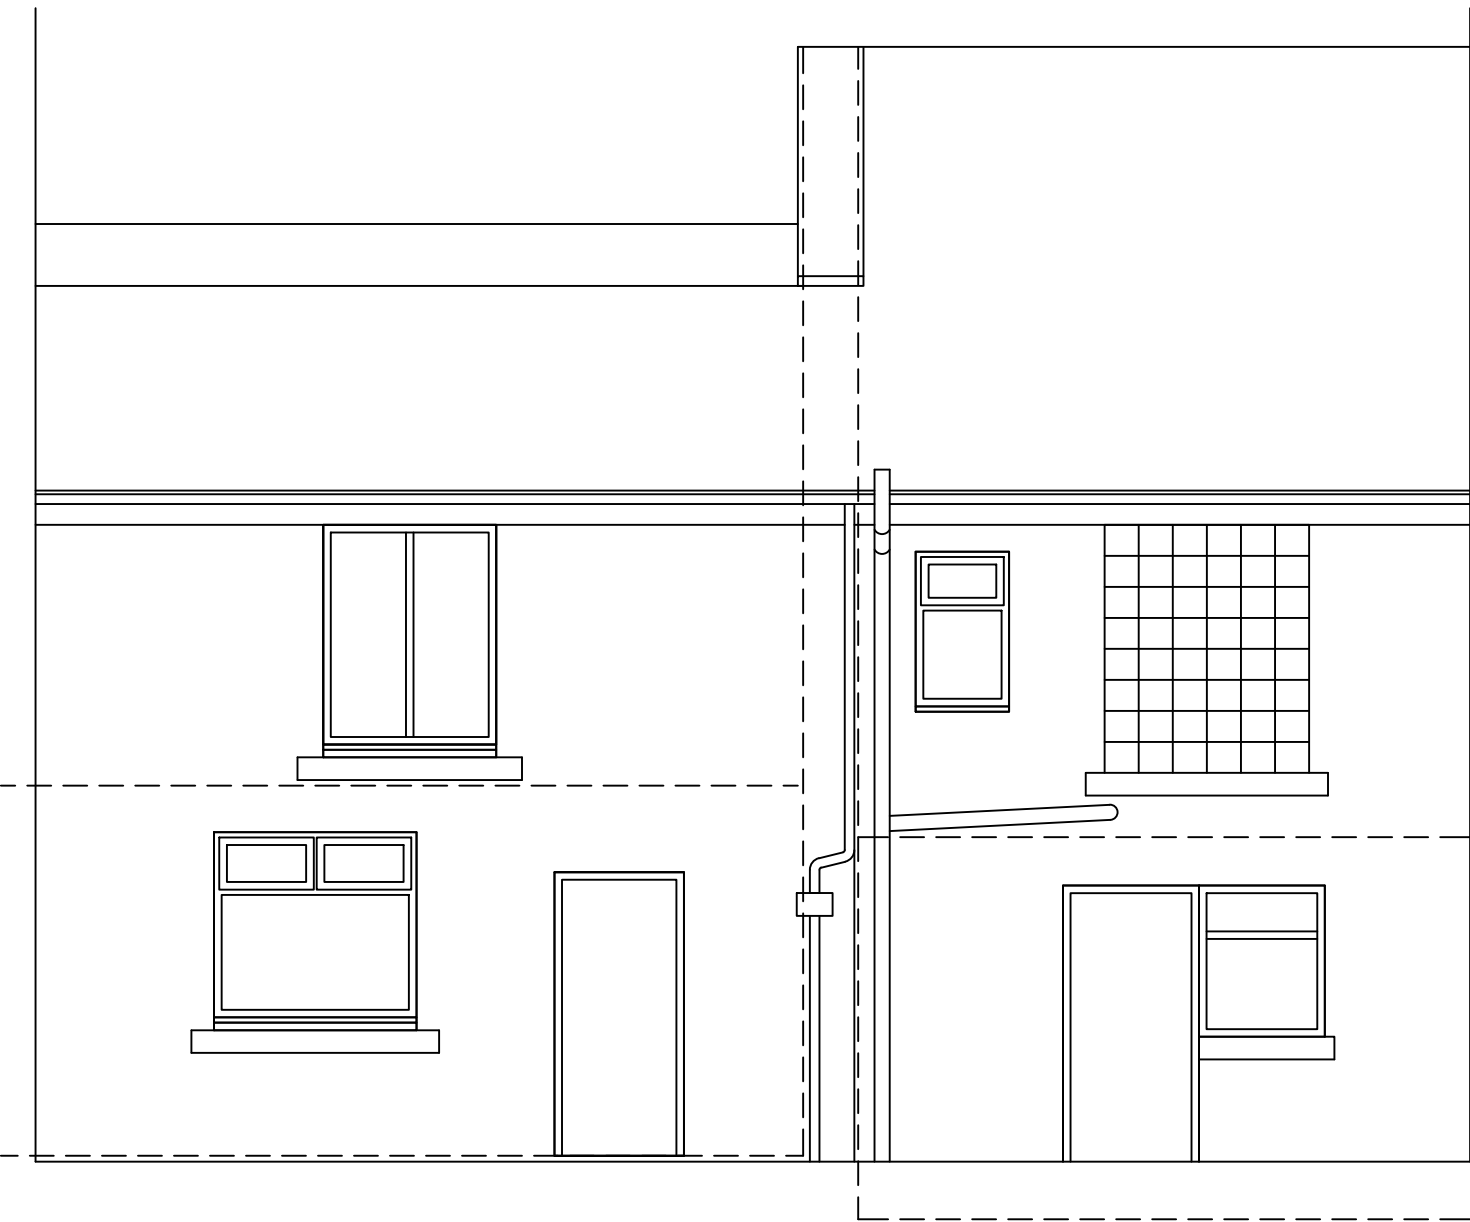

GROUND FLOOR PLAN
scale 1 - 50

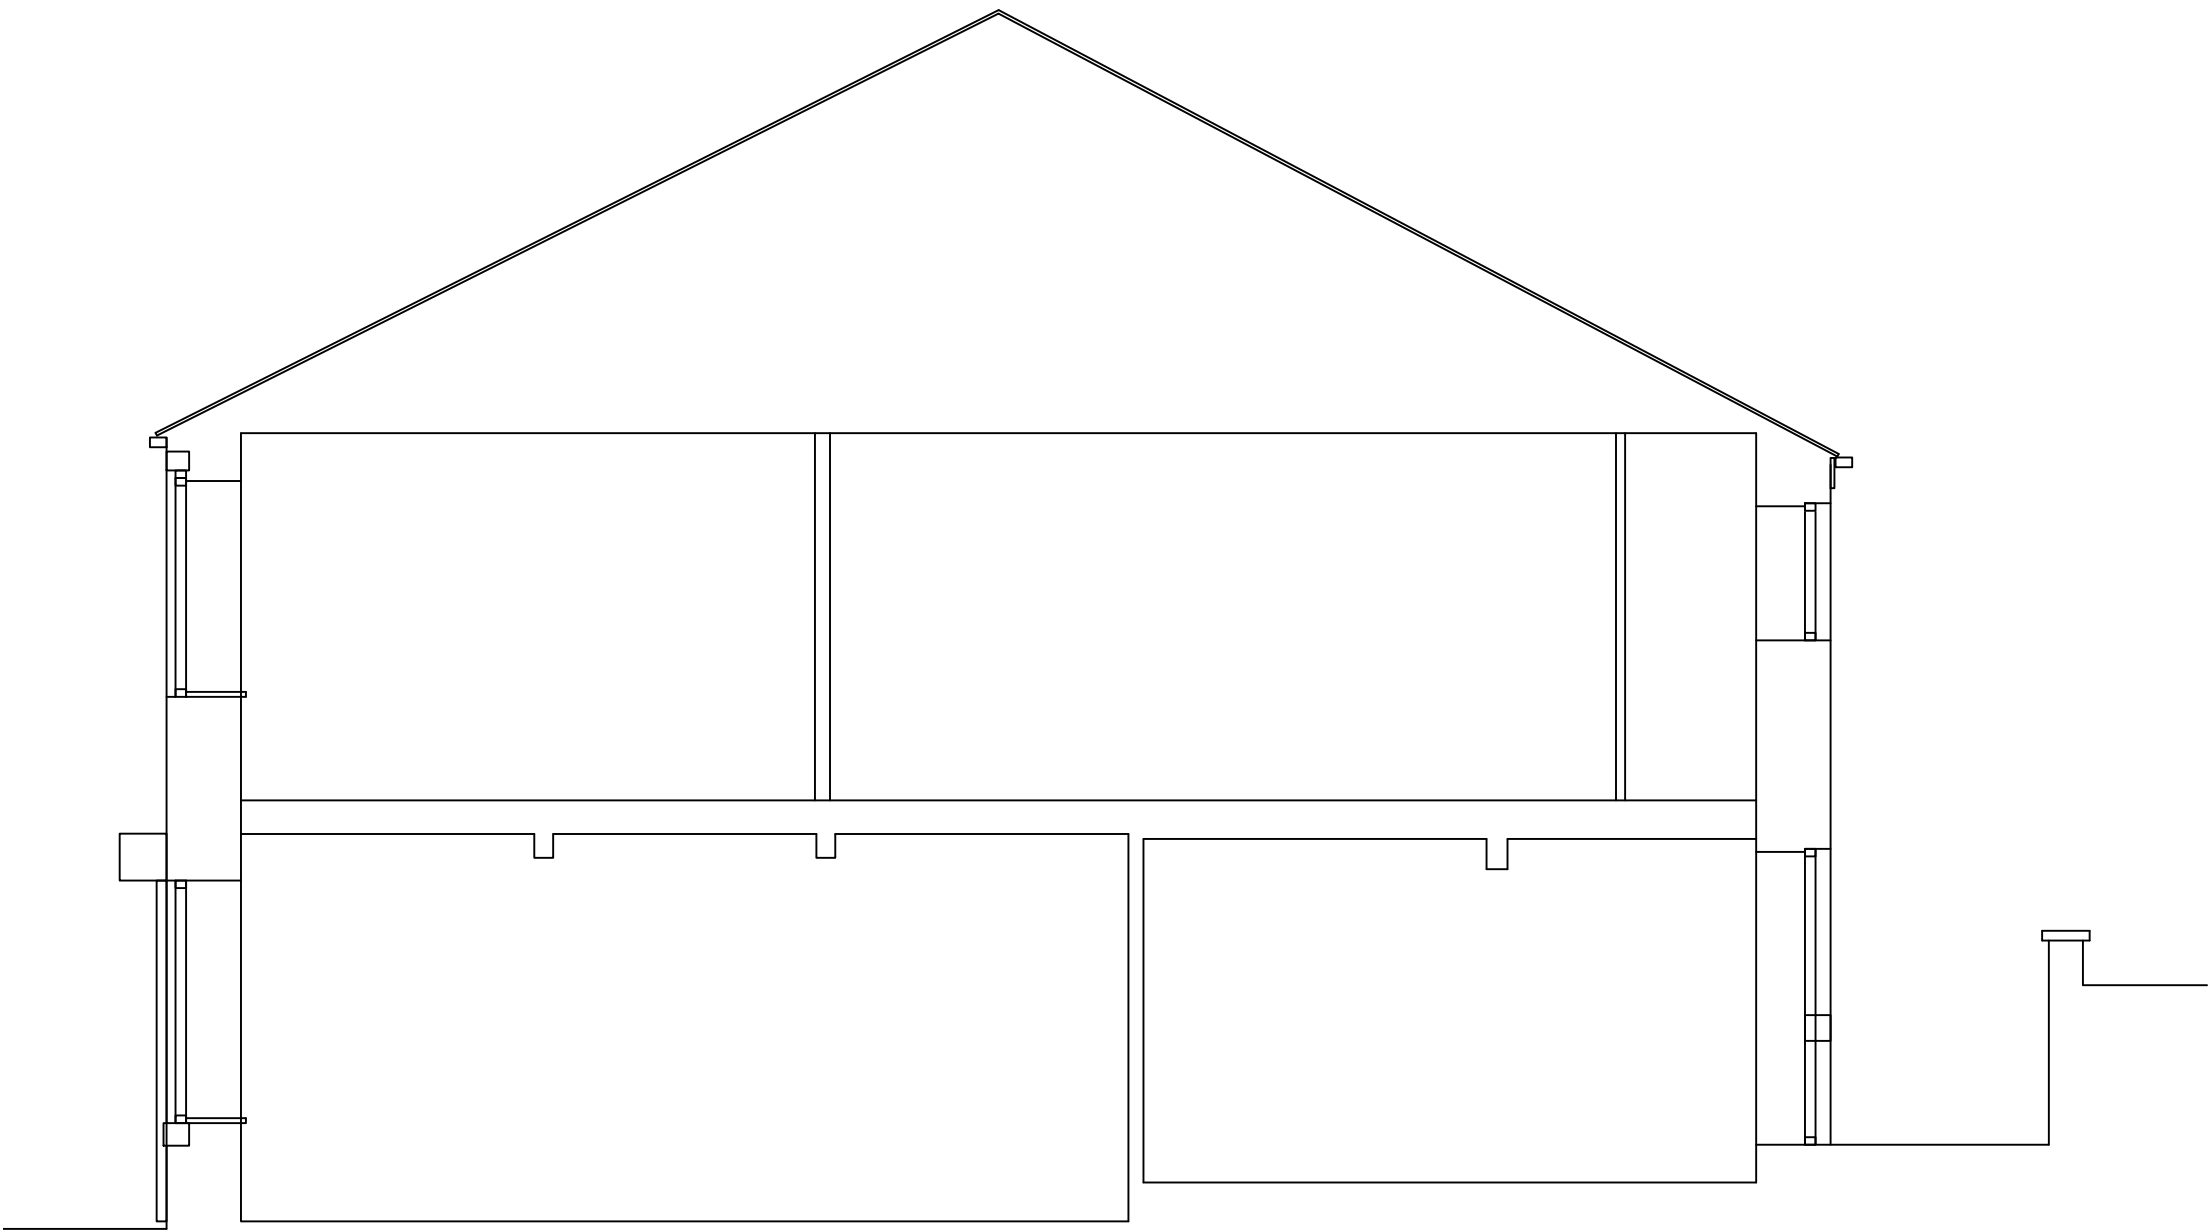

CROSS SECTION AA
scale 1 - 50

rev	date	description
 AJ COCKER ASSOCIATES CHARTERED BUILDING SURVEYORS		New Century House 176 Drake Street Rochdale OL16 1UP Tel: 01706 764880 Fax: 01706 764881 www.ajcockerassociates.co.uk mail@ajcockerassociates.co.uk
		 the mark of property professionalism worldwide
Project: 475-477 HALIFAX ROAD ROCHDALE EXISTING PLANS		scale: as noted @ A1 date: Oct 23 drawn: IS
Client: Mr Piprani		Dwg. Nr. P241-100