


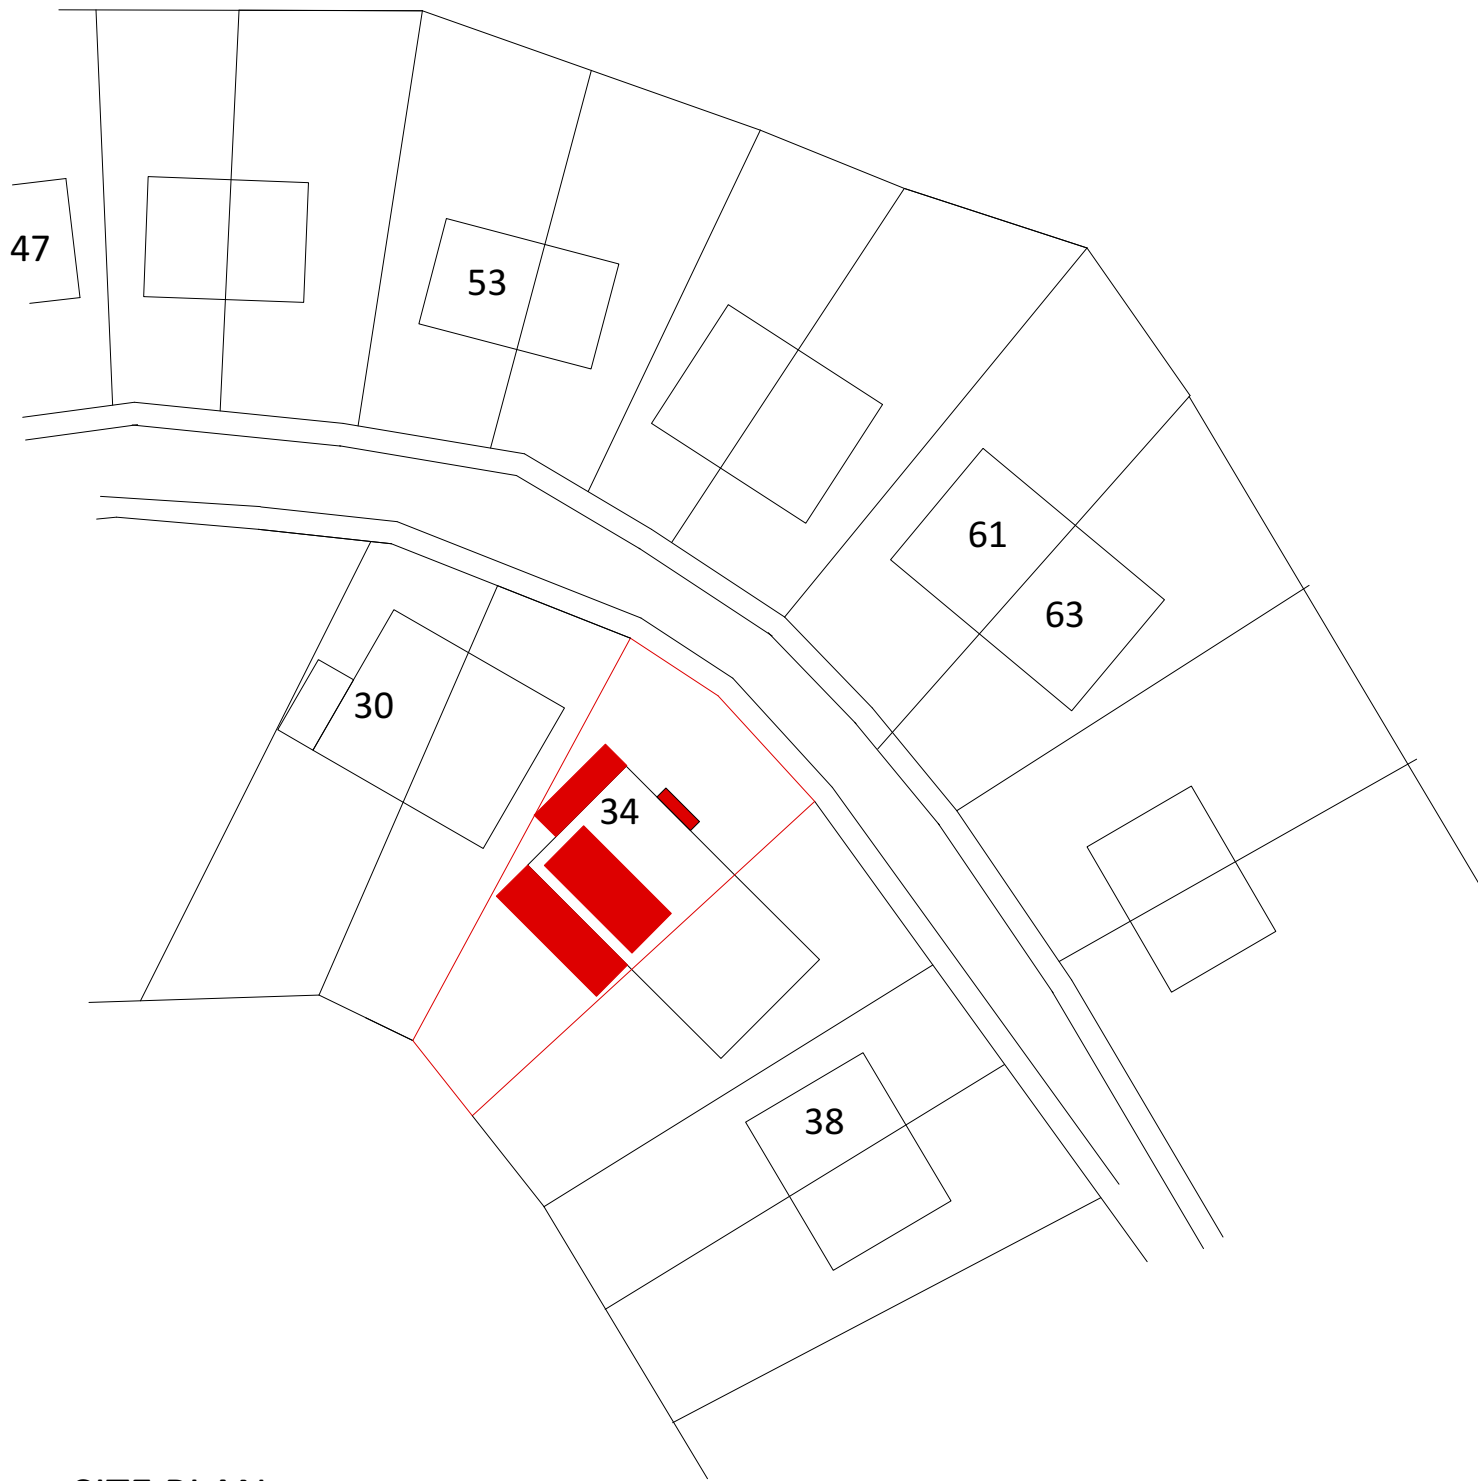

SITE PLAN
scale 1:500@A3



SUBJECT TO
PLANNING HOUSEHOLDER APPLICATION FOR
FRONT DORMERS
LAWFUL CONSENT FOR REAR DORMER AND
EXTENSIONS
&
BUILDING REGULATIONS
Use only stamped drawings

Commencement on site before Planning & full
Building Regulation approval at own risk

project
Proposed Construction Of Single Rear &
Side Extension with Rear Dormer.
at
34 Round Thorn Road, Alkrington.
M24 1FU
client
Mr & Mrs M. Smith

drawing	date	June 2024
	drawing	
	scale	as indicated @ A3
status	Lawful Consent Submission	
		rev.