


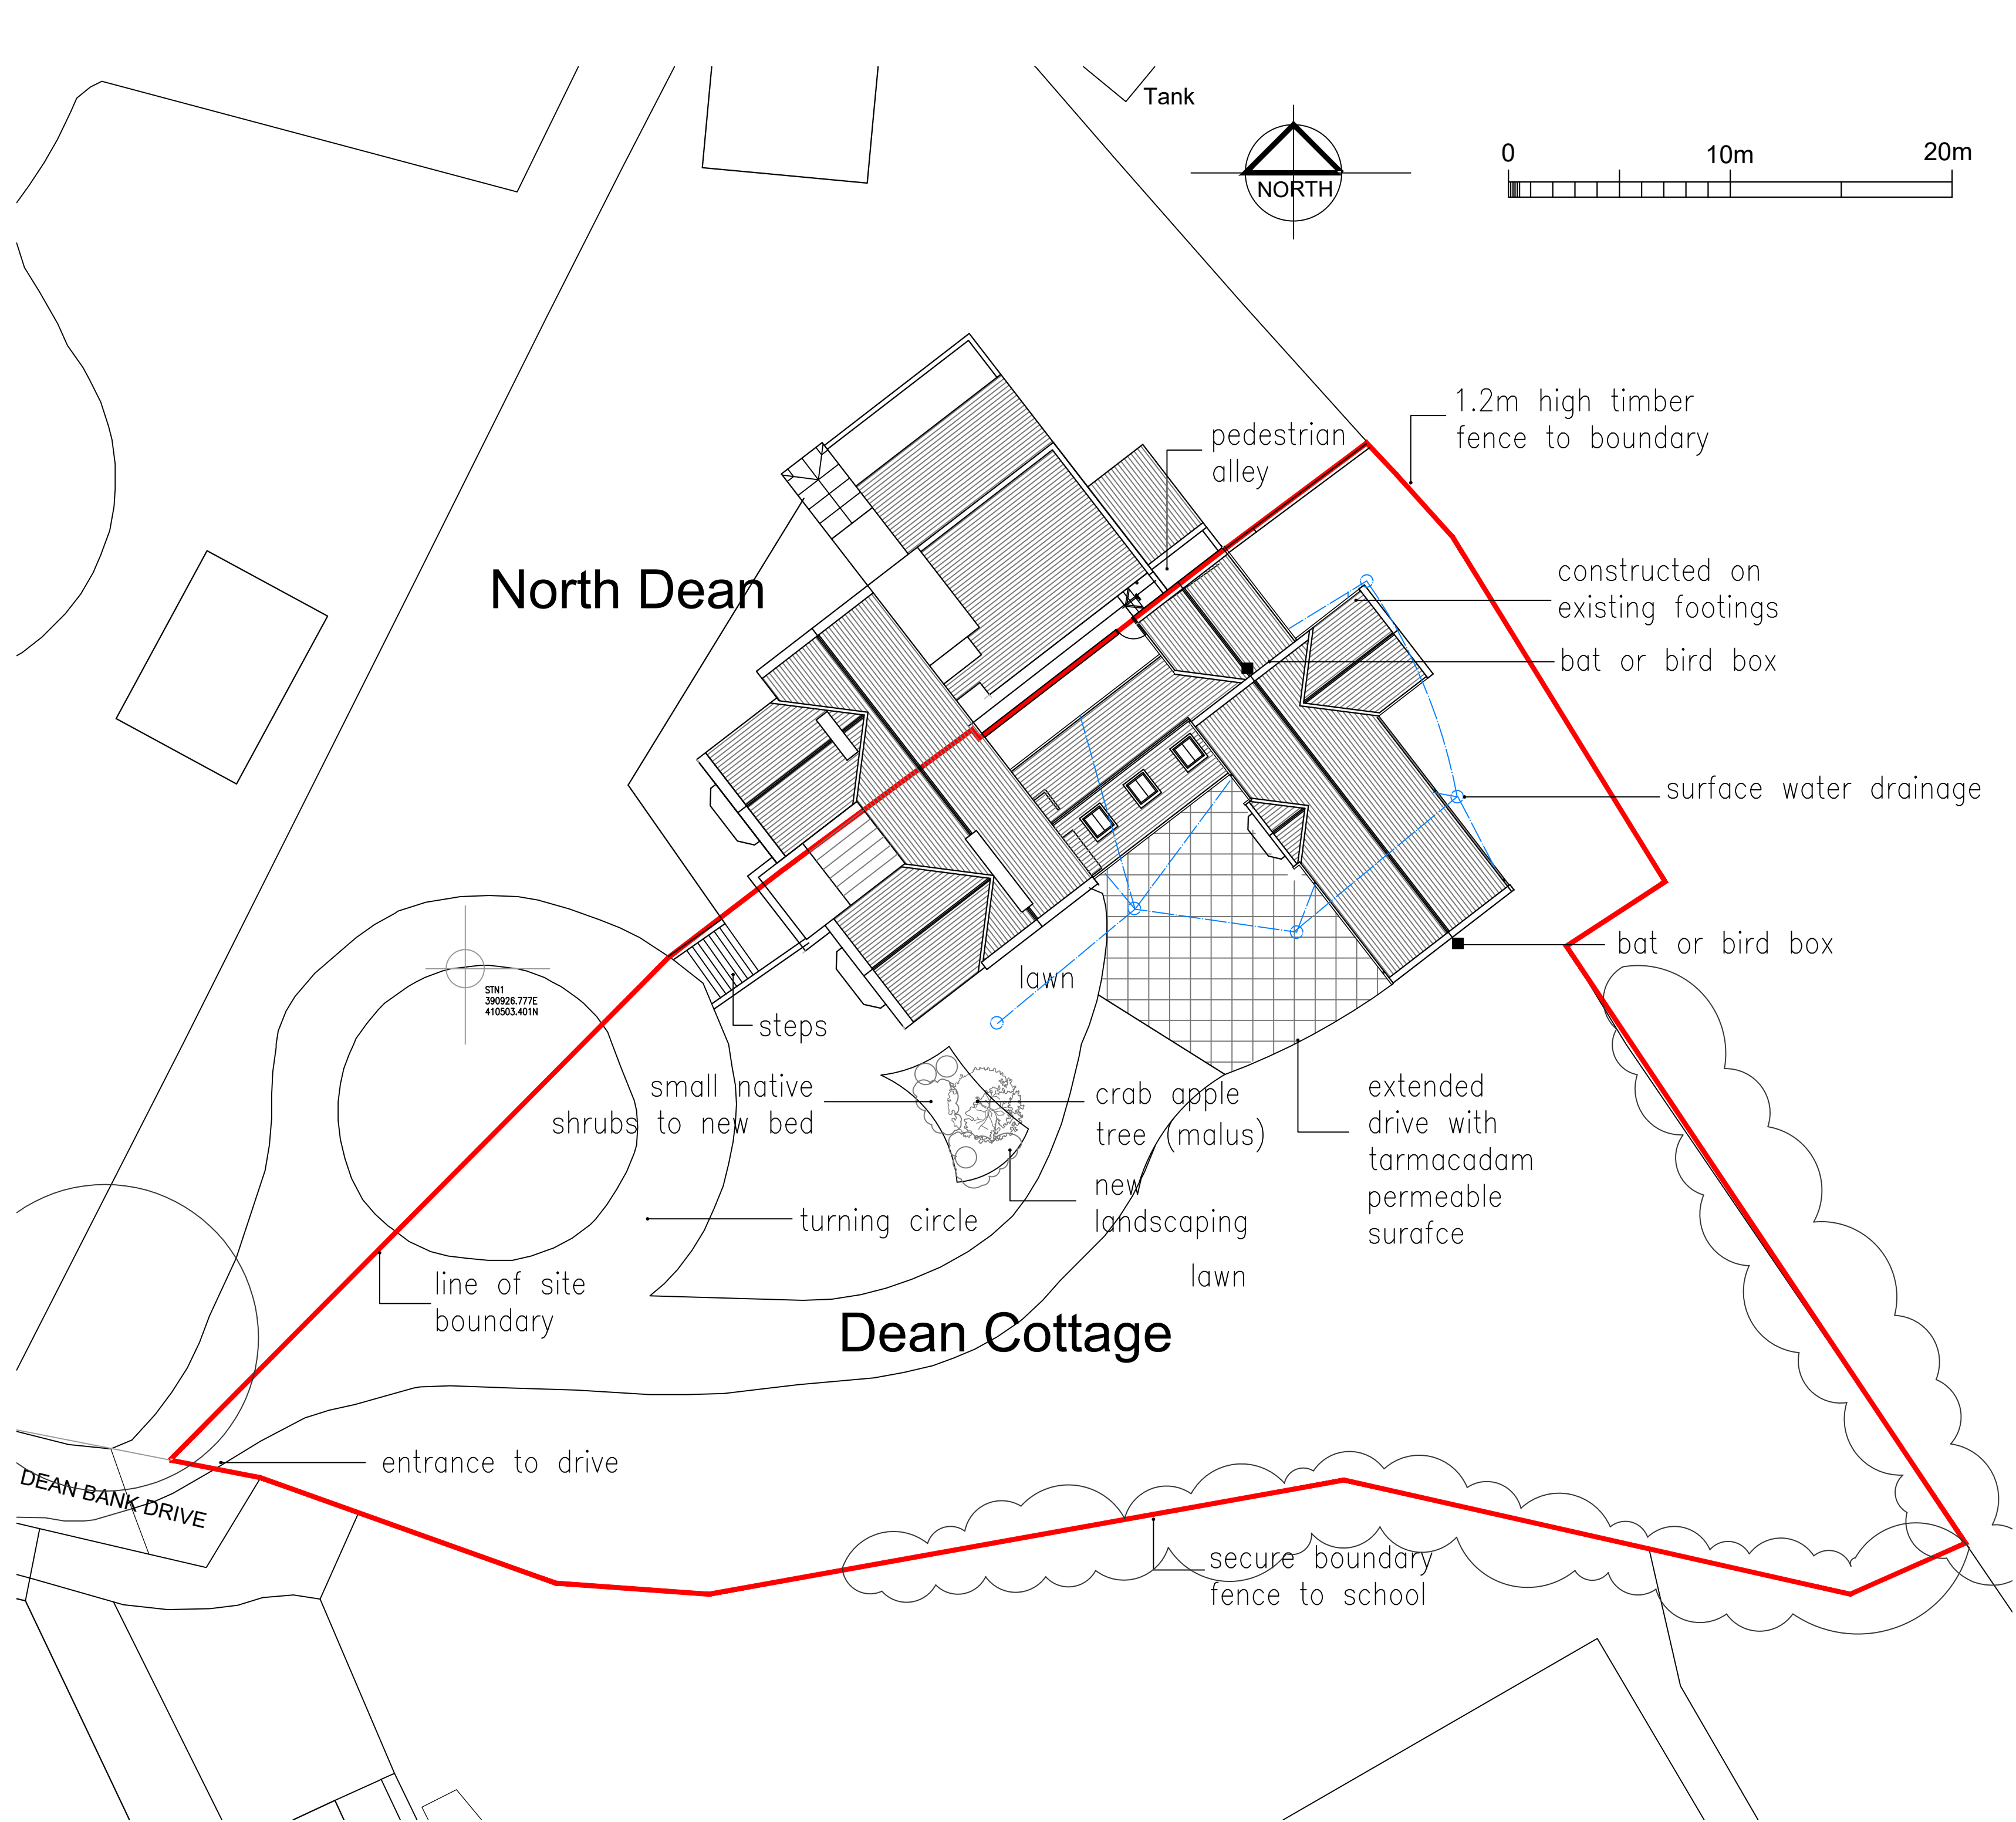

F	AMENDED TO FURTHER CLIENT COMMENTS	09.04.25
E	LANDSCAPING ADDED, STONE COPINGS TO ROOFS	31.03.25
D	FOOTPRINT REDUCED, ROOFLIGHTS OMITTED TO NW	27.03.25
C	DRIVE MATERIAL AMENDED	15.06.24
B	NORTH DEAN ANNOTATED	31.05.24
A	ROOFLIGHTS ADDED, TERRACE REMOVED	22.05.24

revisions	
proposed site plan dean cottage rochdale	
date: may 2024	scale 1:200 @a2
status: preliminary	dwg. d392/05 rev F
DO NOT SCALE – IF DIMENSIONS ARE NOT GIVEN PLEASE ASK	