



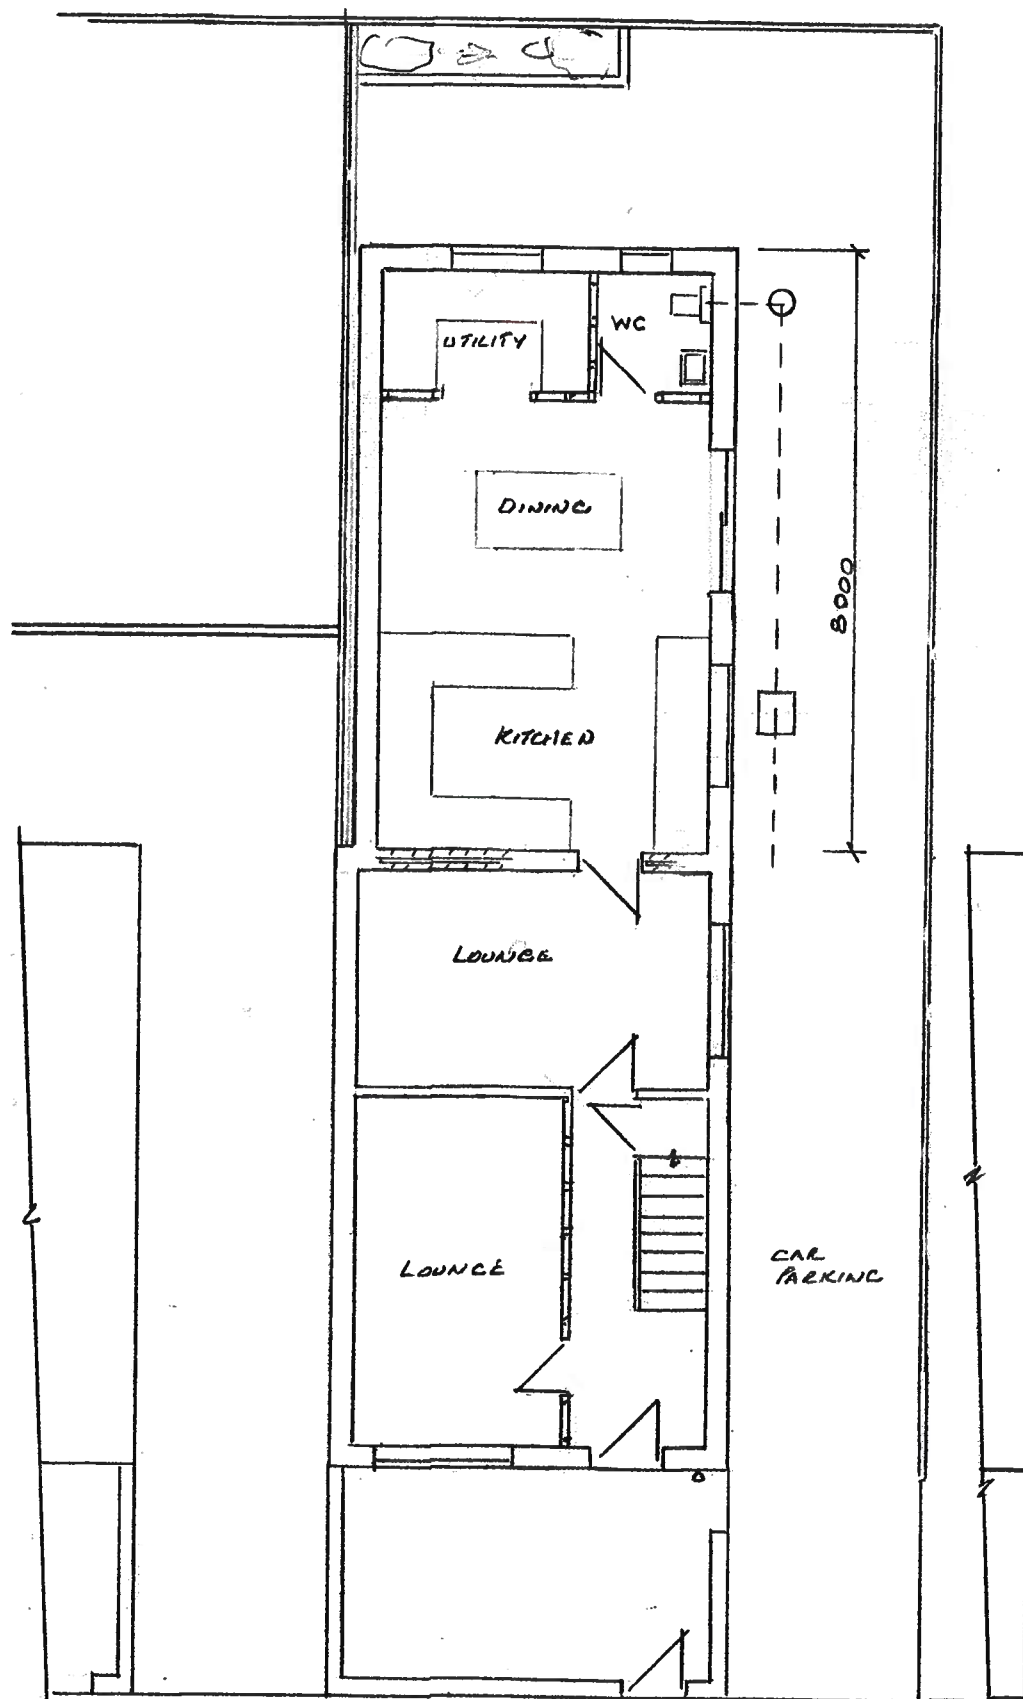

PROPOSED GROUND FLOOR PLAN

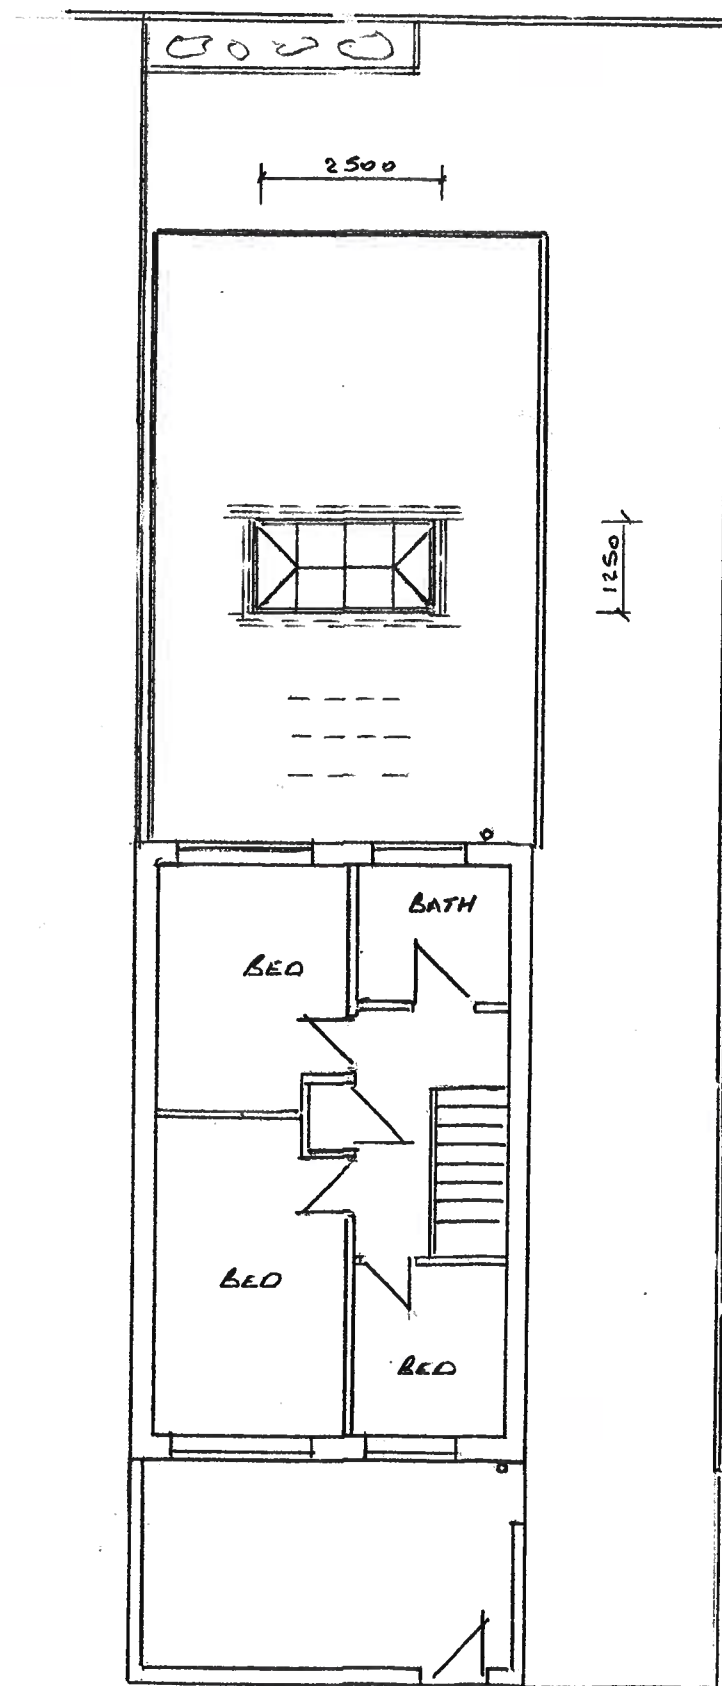

PROPOSED FIRST FLOOR PLAN

REV 1

Thompson Designs Tel 0161 705 1458 Mob 07884 318634 Sheet 4 Proposed Plans 9 Spring Mill Walk Rochdale OL16 2PF Scale 1:100 @ A3 Date October 2023
