




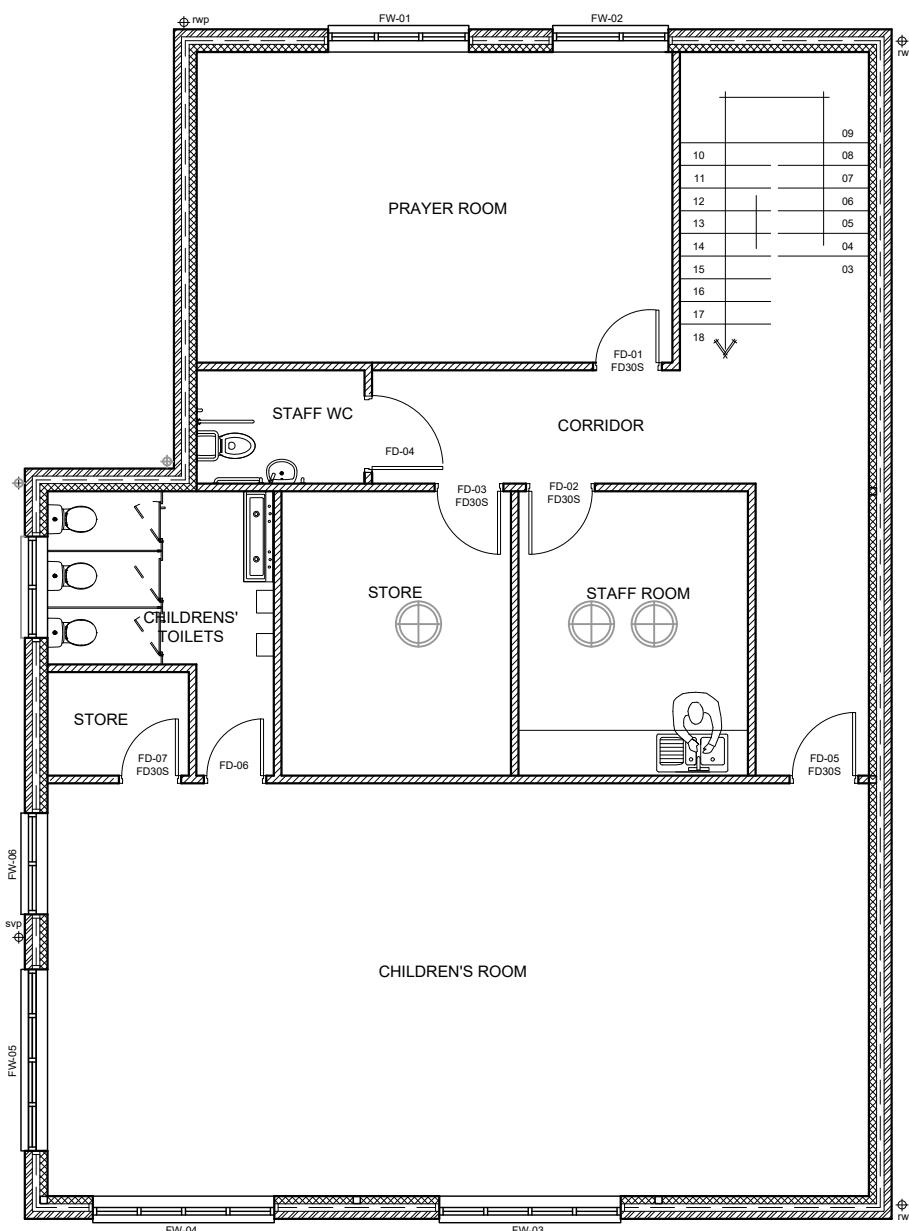


'EXISTING' & Proposed First Floor Plan (1:100 @ A1)

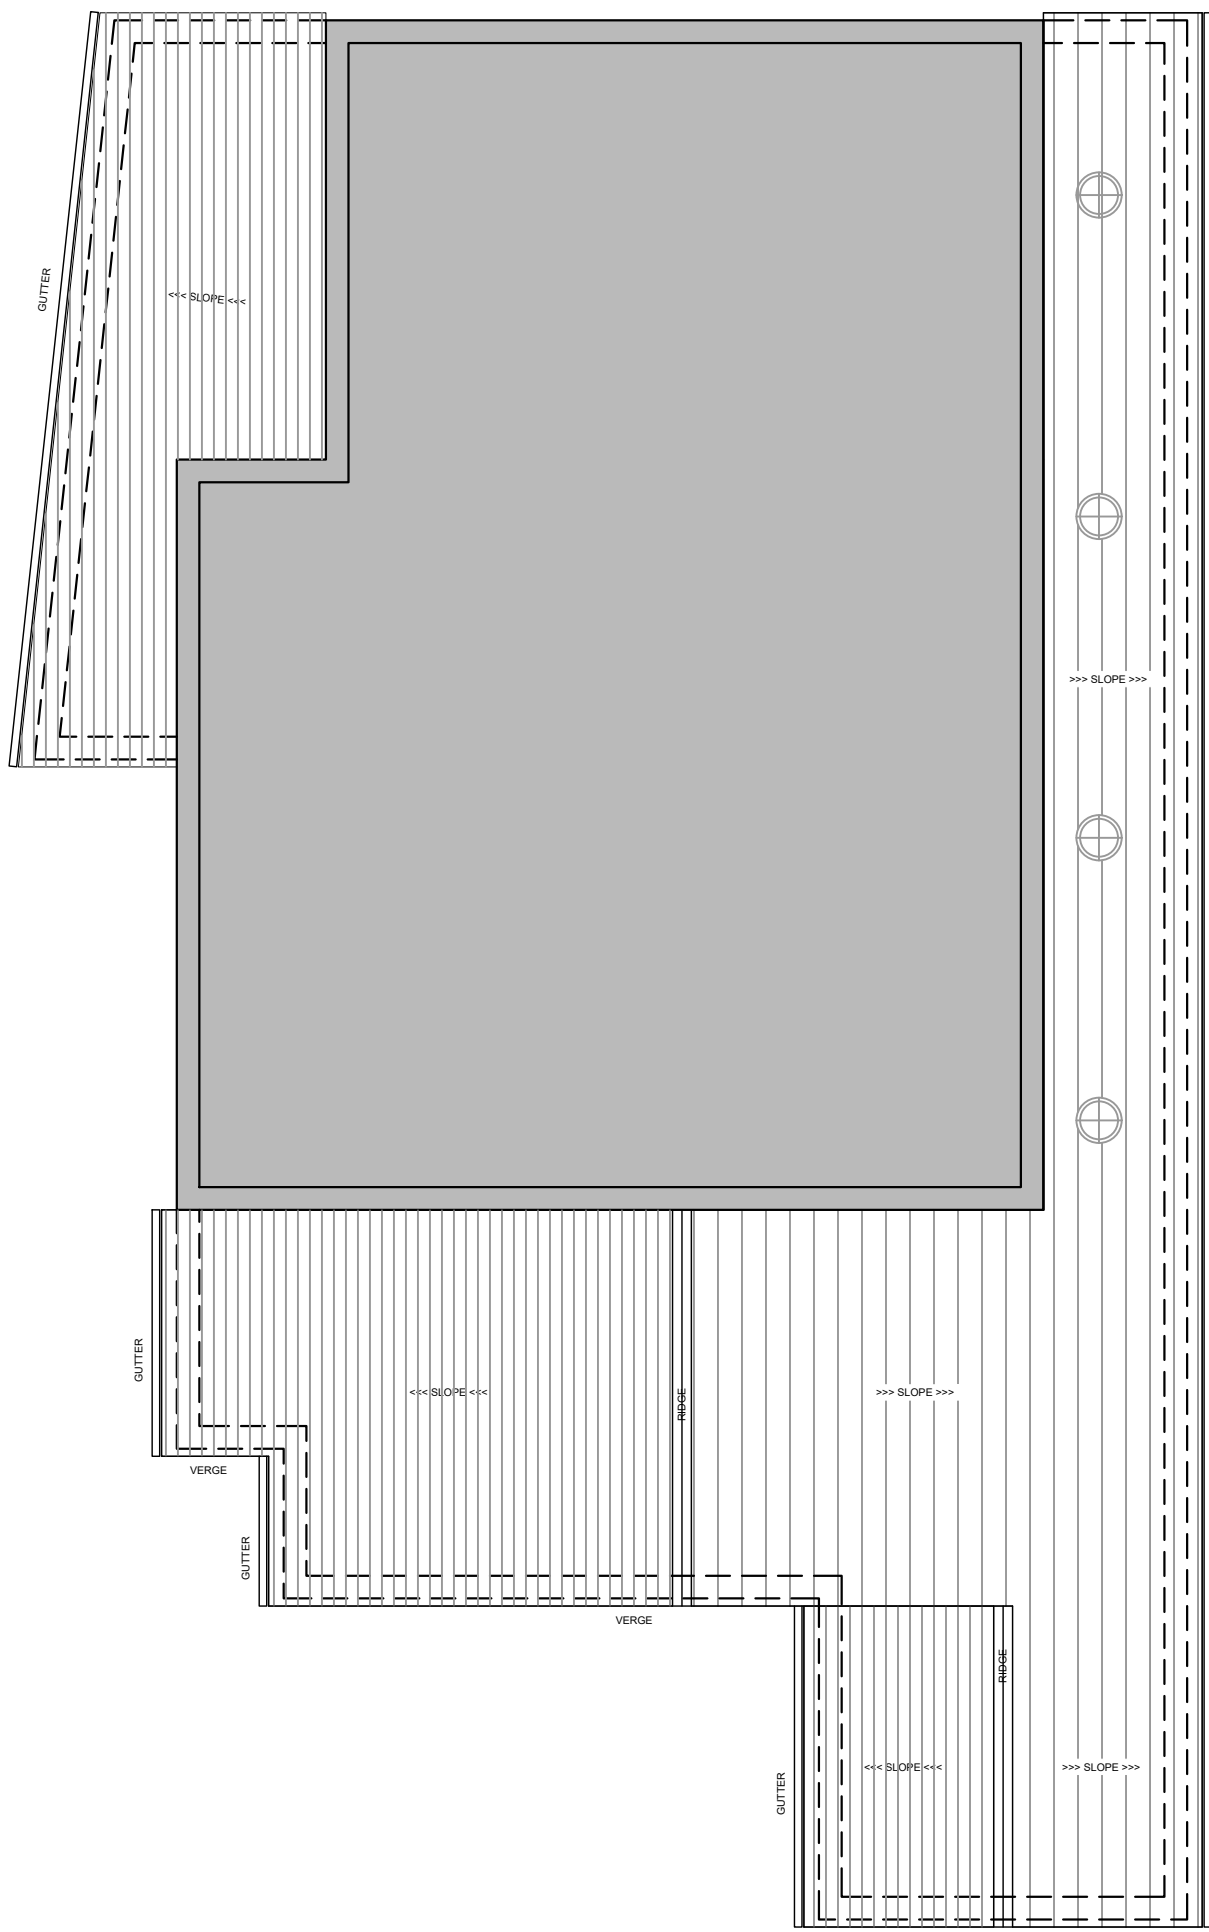


'EXISTING' & Proposed Lower Roof Plan (1:100 @ A1)
Layout same for both:-
'Existing' = Profiled, brown, concrete interlocking roof tiles
Proposed = Smooth, grey, concrete interlocking roof tiles
www.marley.co.uk/roof-tiles/concrete-roof-tiles/modern

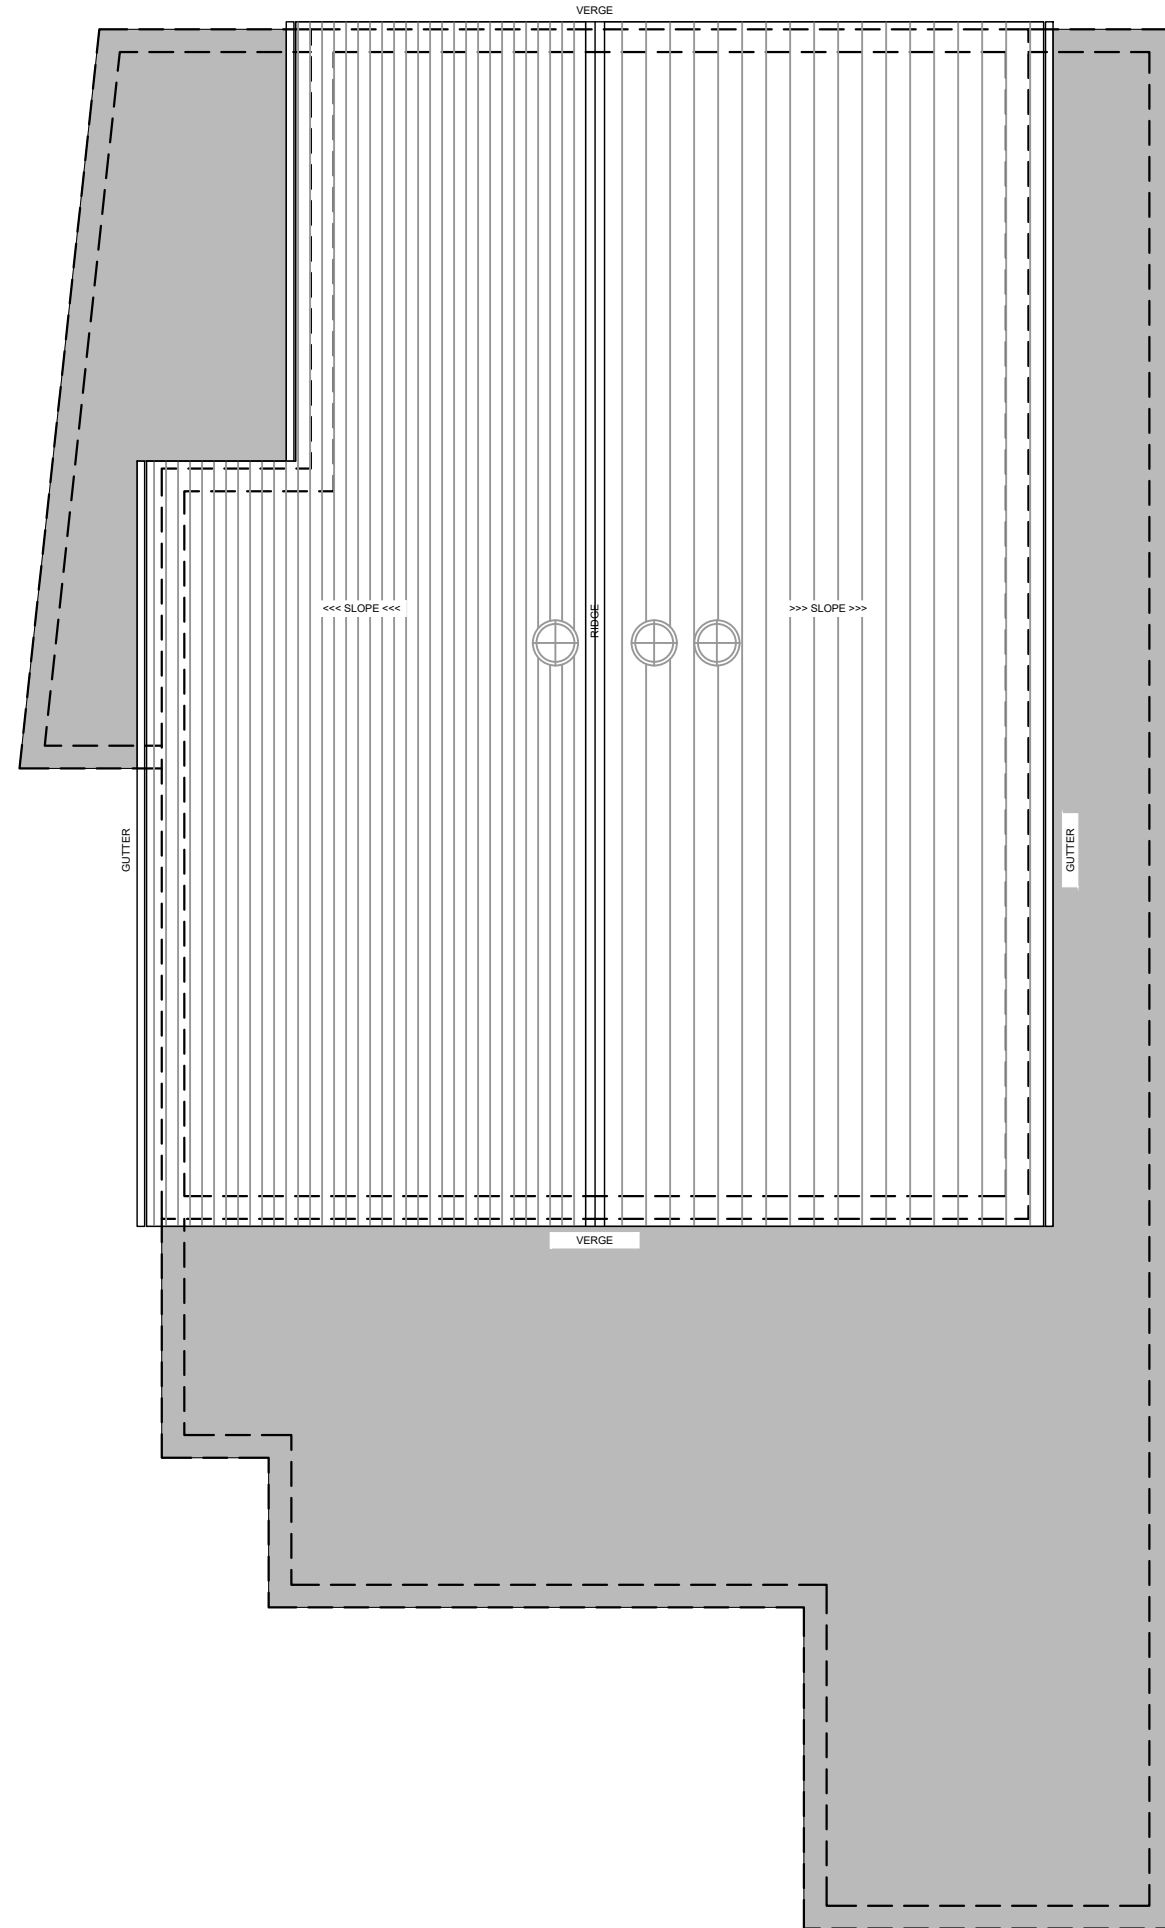

'EXISTING' & Proposed Upper Roof Plan (1:100 @ A1)
Layout same for both:-
'Existing' = Profiled, brown, concrete interlocking roof tiles
Proposed = Smooth, grey, concrete interlocking roof tiles
www.marley.co.uk/roof-tiles/concrete-roof-tiles/modern

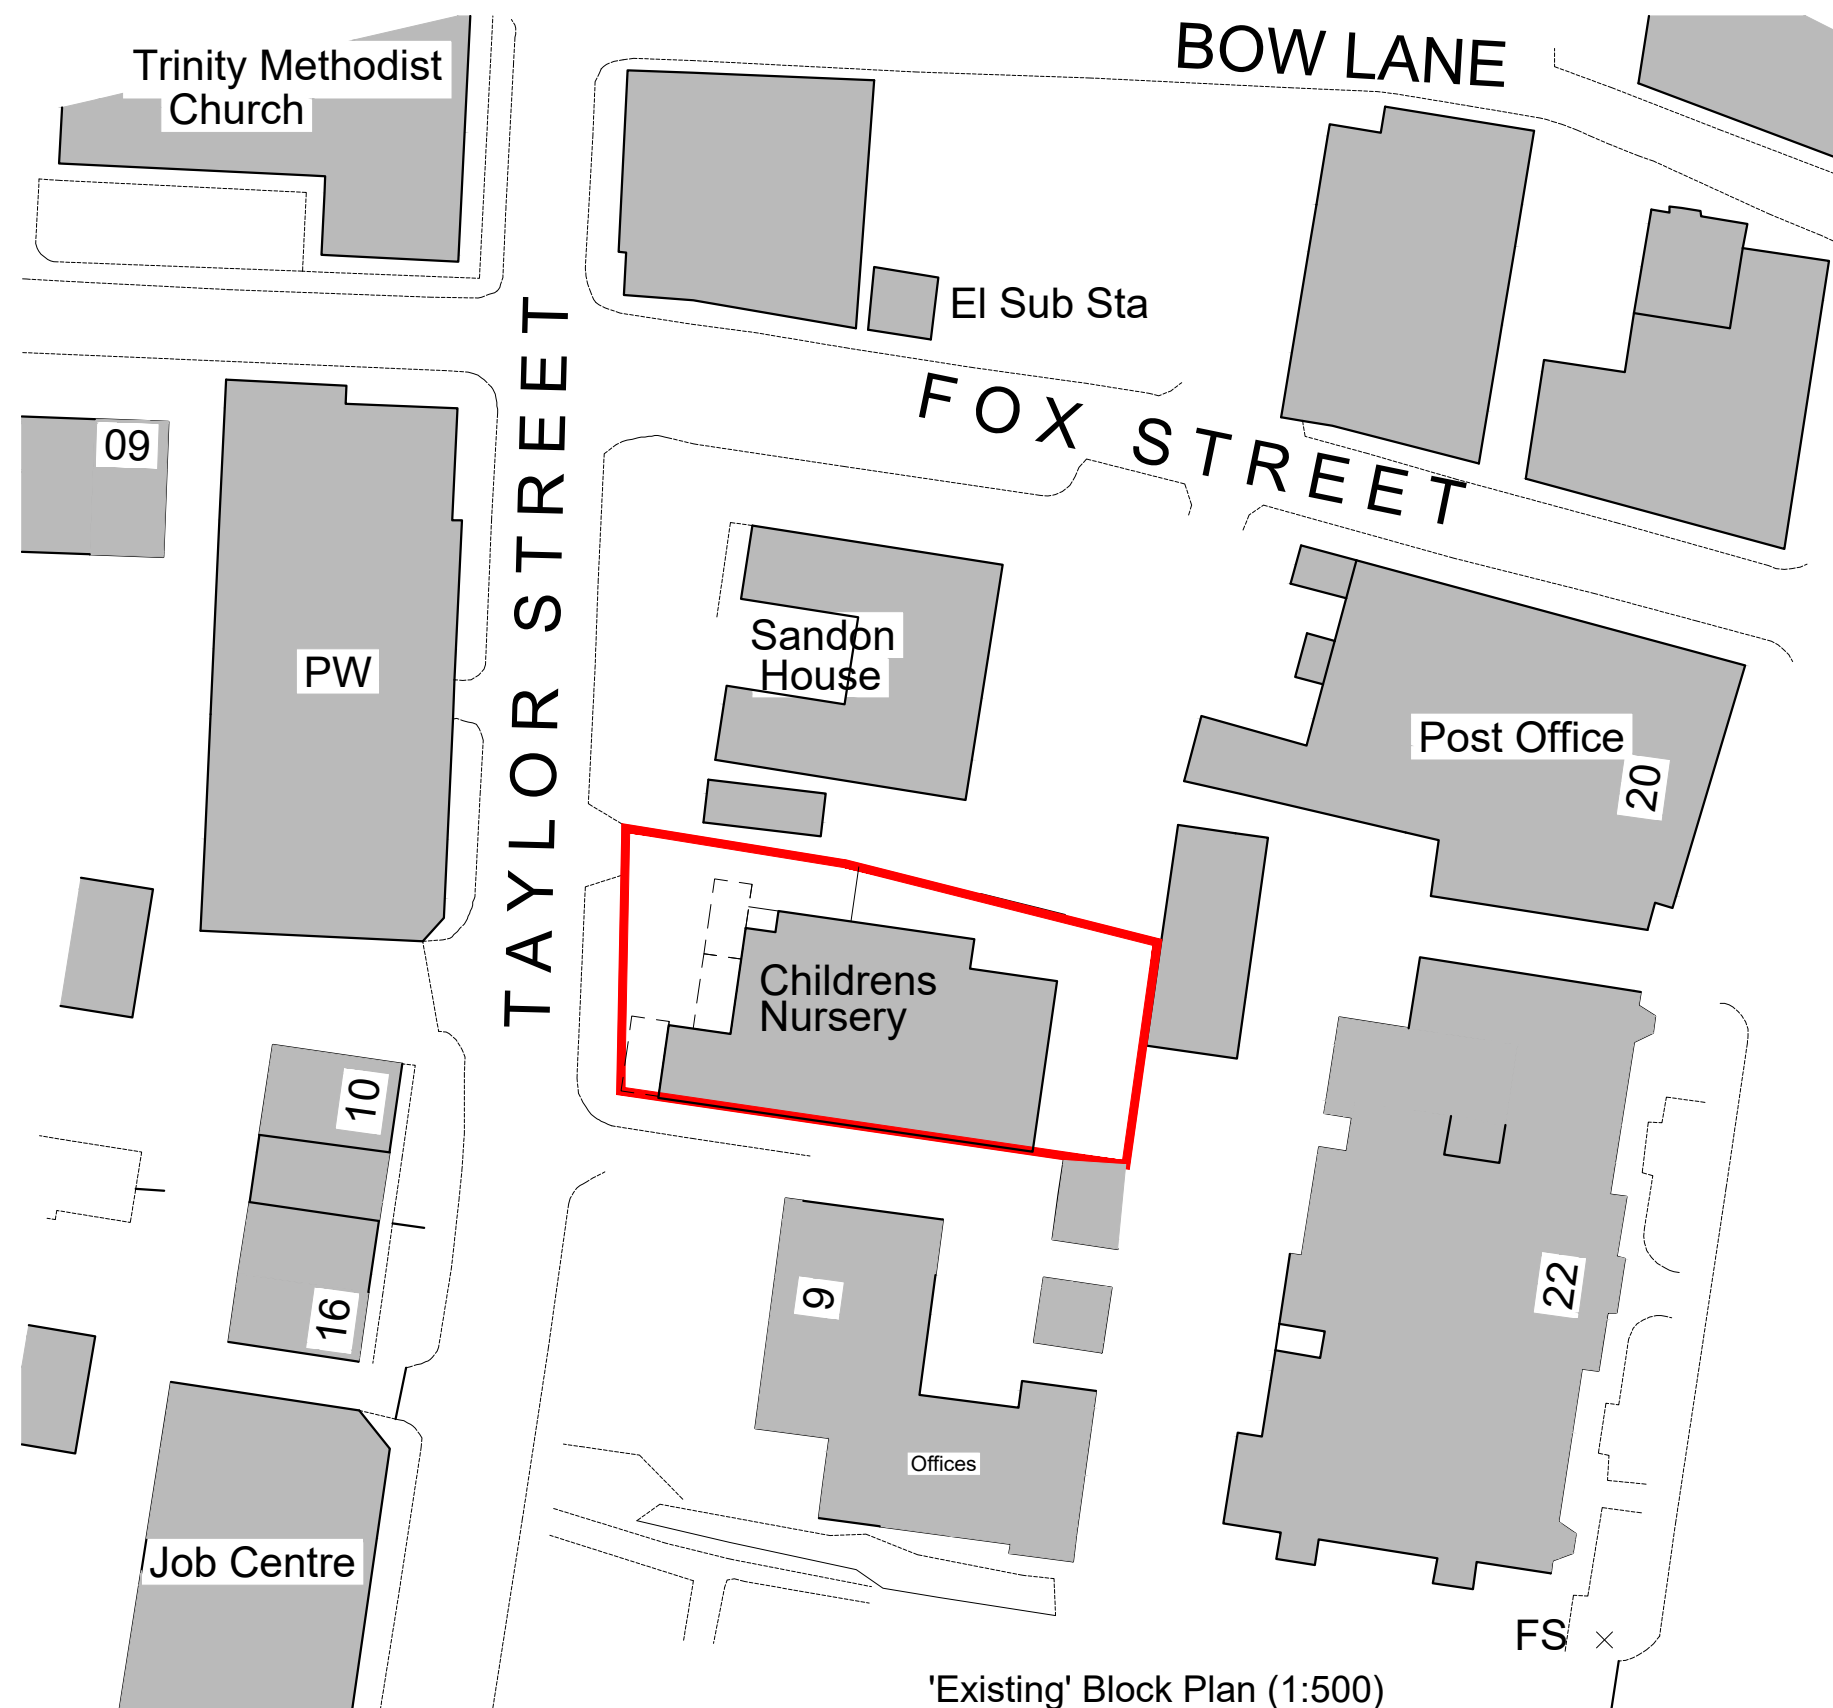

'Existing' Block Plan (1:500)

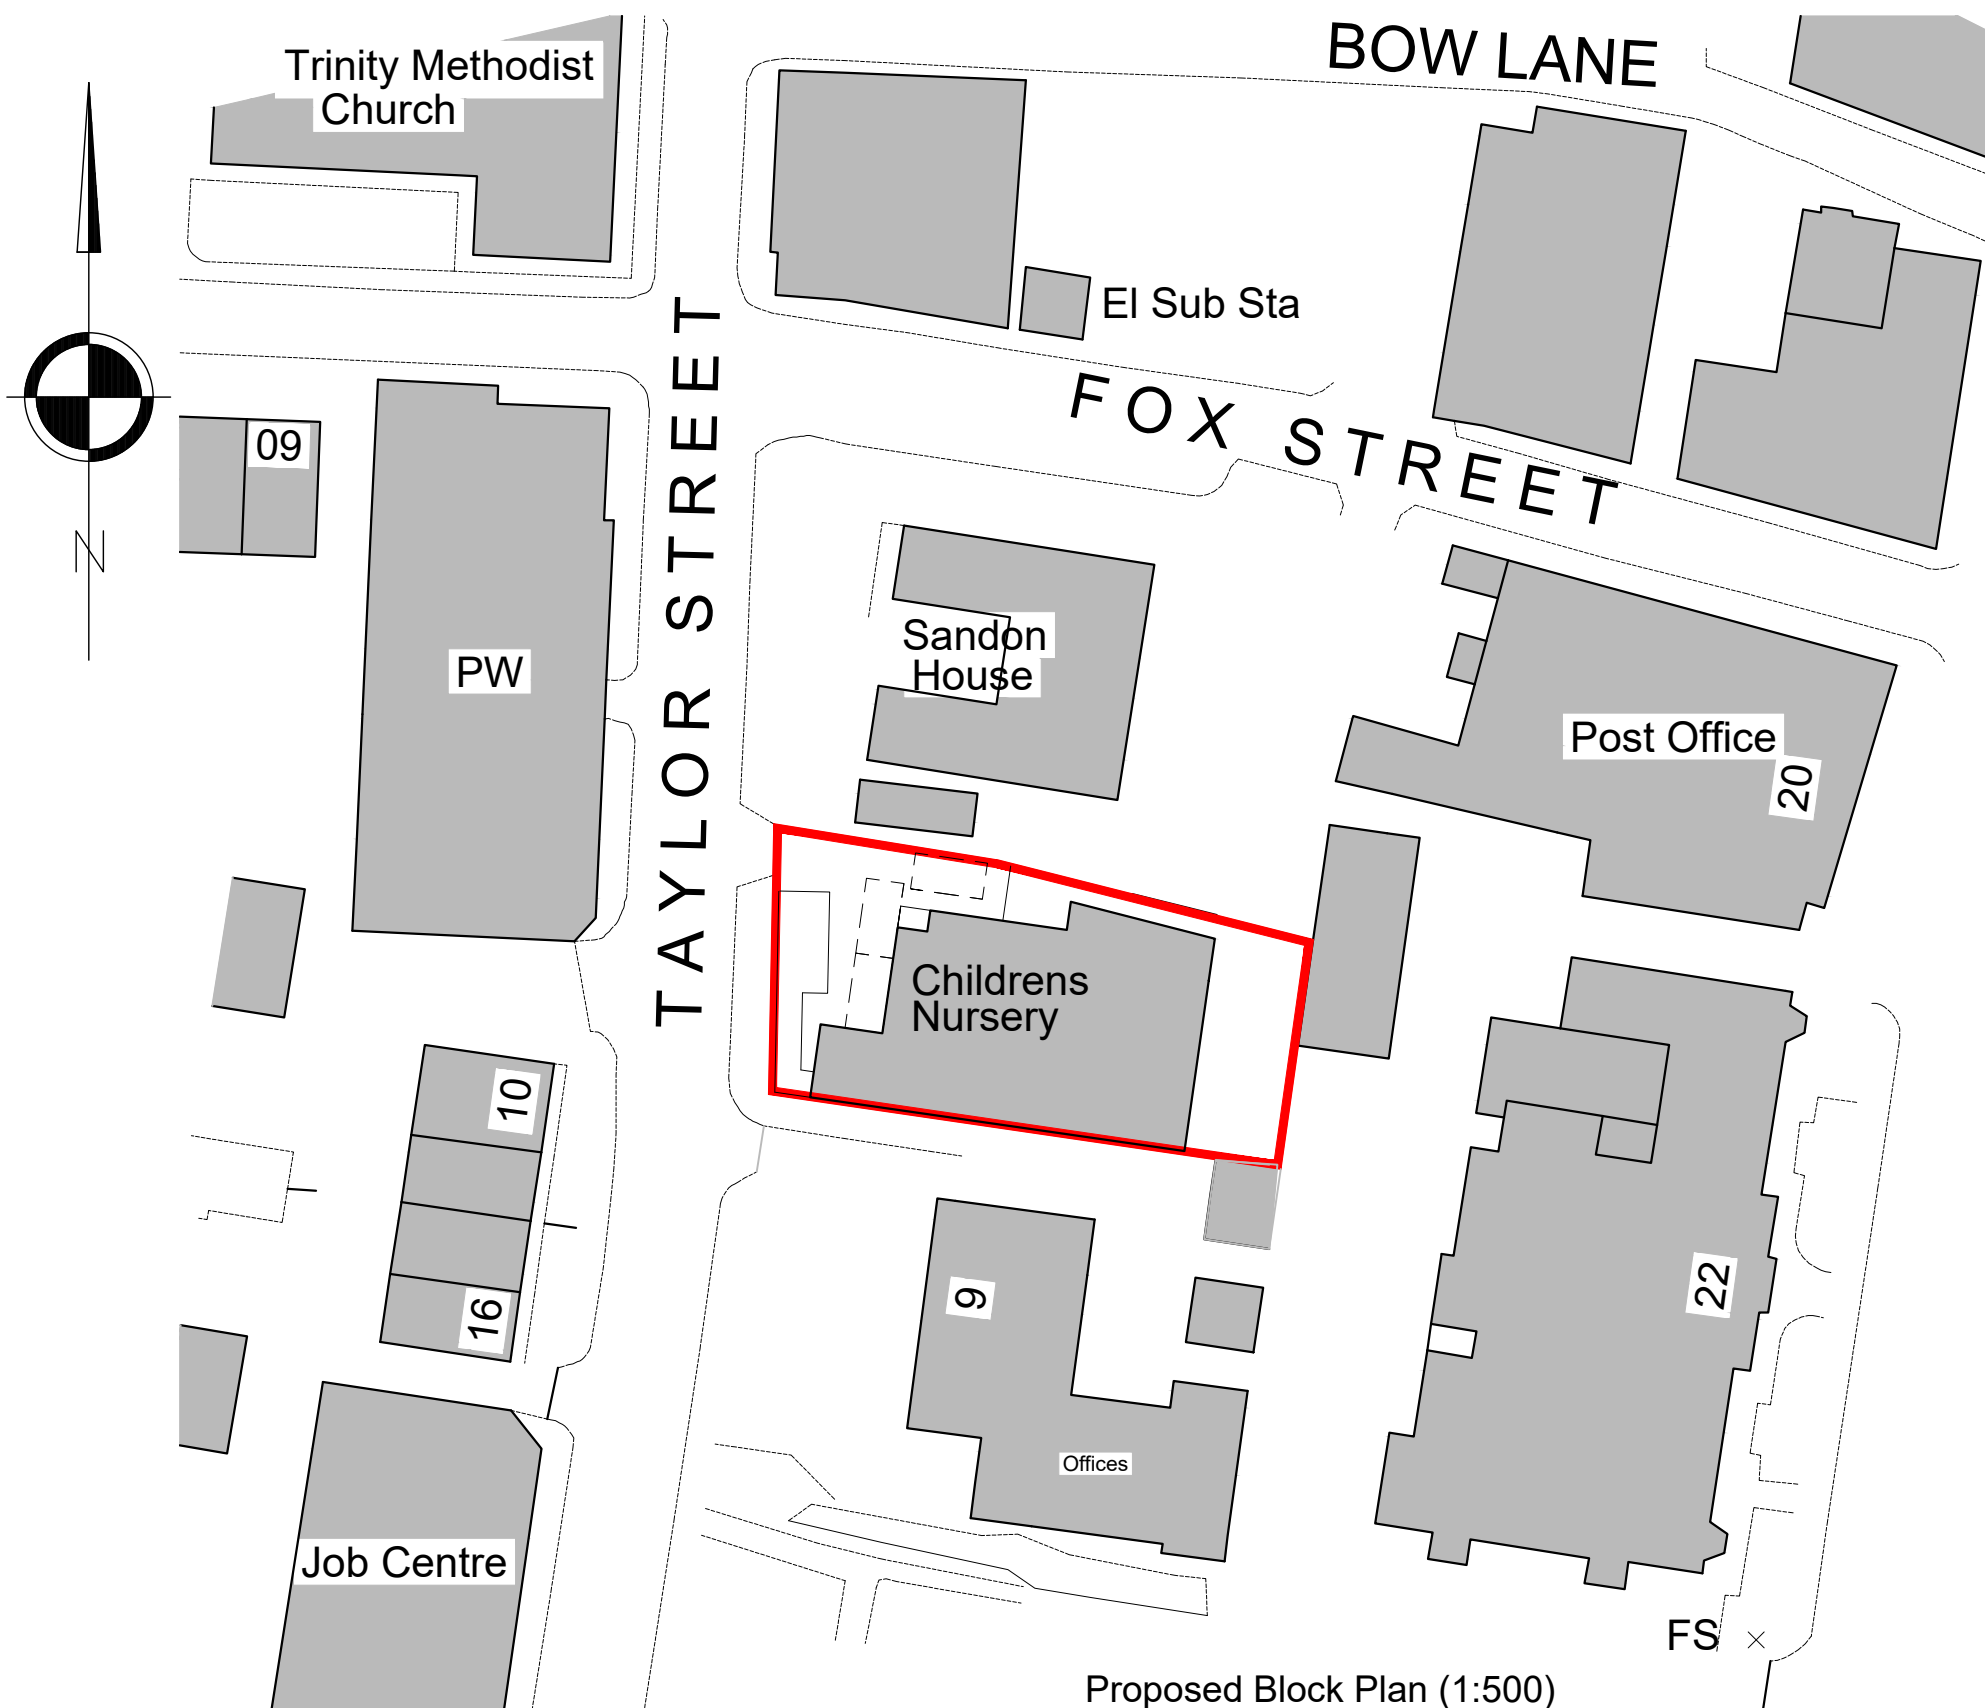

Proposed Block Plan (1:500)

A	08/01/24	Planning Permission Issue
Rev	Date	Description
Site: Aunt Marys Day Nursery Taylor Street Heywood. OL10 1EF		
Project: Single storey side extension following alterations to side fenestration, application of render, replacement of brown roof tiles to grey tiles. Front staircase to be replaced with ramped access together with relocation of car parking space, and removal of rear ramp		
Drawing Title: 'Existing' & Proposed Block Plans, First Floor Plan & Roof Plans		
Date: 08/01/24	Scale: 1:100 / 1:500 @ A1	
Drawing Number: LM-02/03		Revision: A