


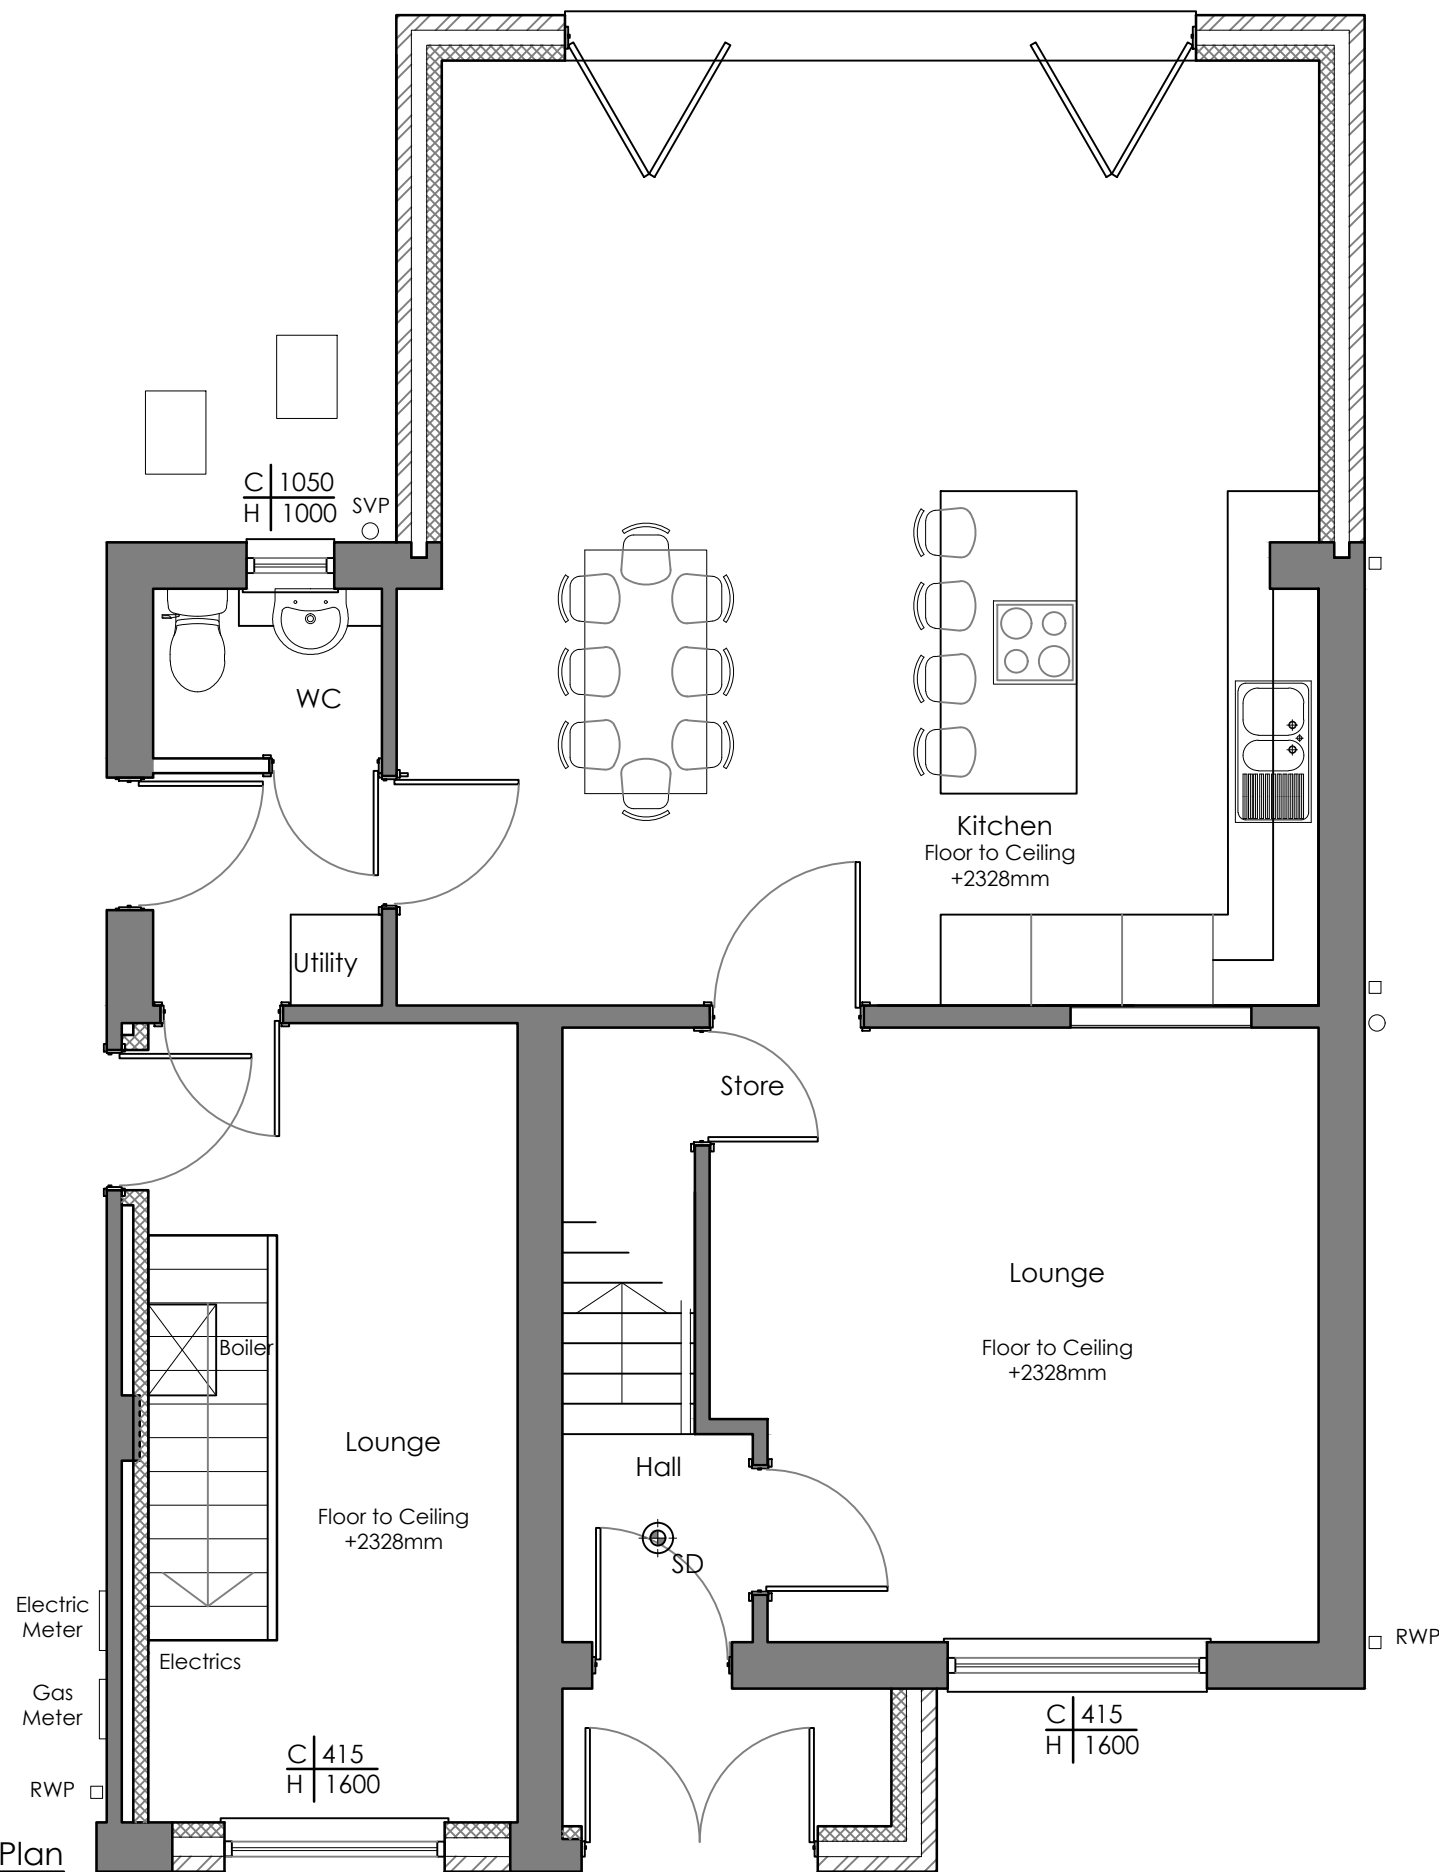

Proposed Ground Floor Plan
Scale: 1:50



Site Location Plan

Scale: 1:1250



Key

Site Boundary

REV	Notes	Date	By
B	Front door updated	04.10.23	smh
A	Balcony screens and door removed	27.09.23	smh

CRISP
architecture

Email: crisparchitecture@gmail.com

Chartered Institute of
Architectural Technologists
Chartered Practice

Project: 24 Juniper Drive, Firgrove
Rochdale, OL16 3BG

Drawing Title: Proposed Ground Floor Plan

Project No: 2304 File Identifier: 2304_72_05

Drawing No: 72_05 Revision: B

Drawn By: SMH Checked By: SMH

Scale: 1:50 @ A3 Date: 21/07/2023

Purpose of Issue: FEASIBILITY

Drawing Status: PLANNING