



3D Ground Floor

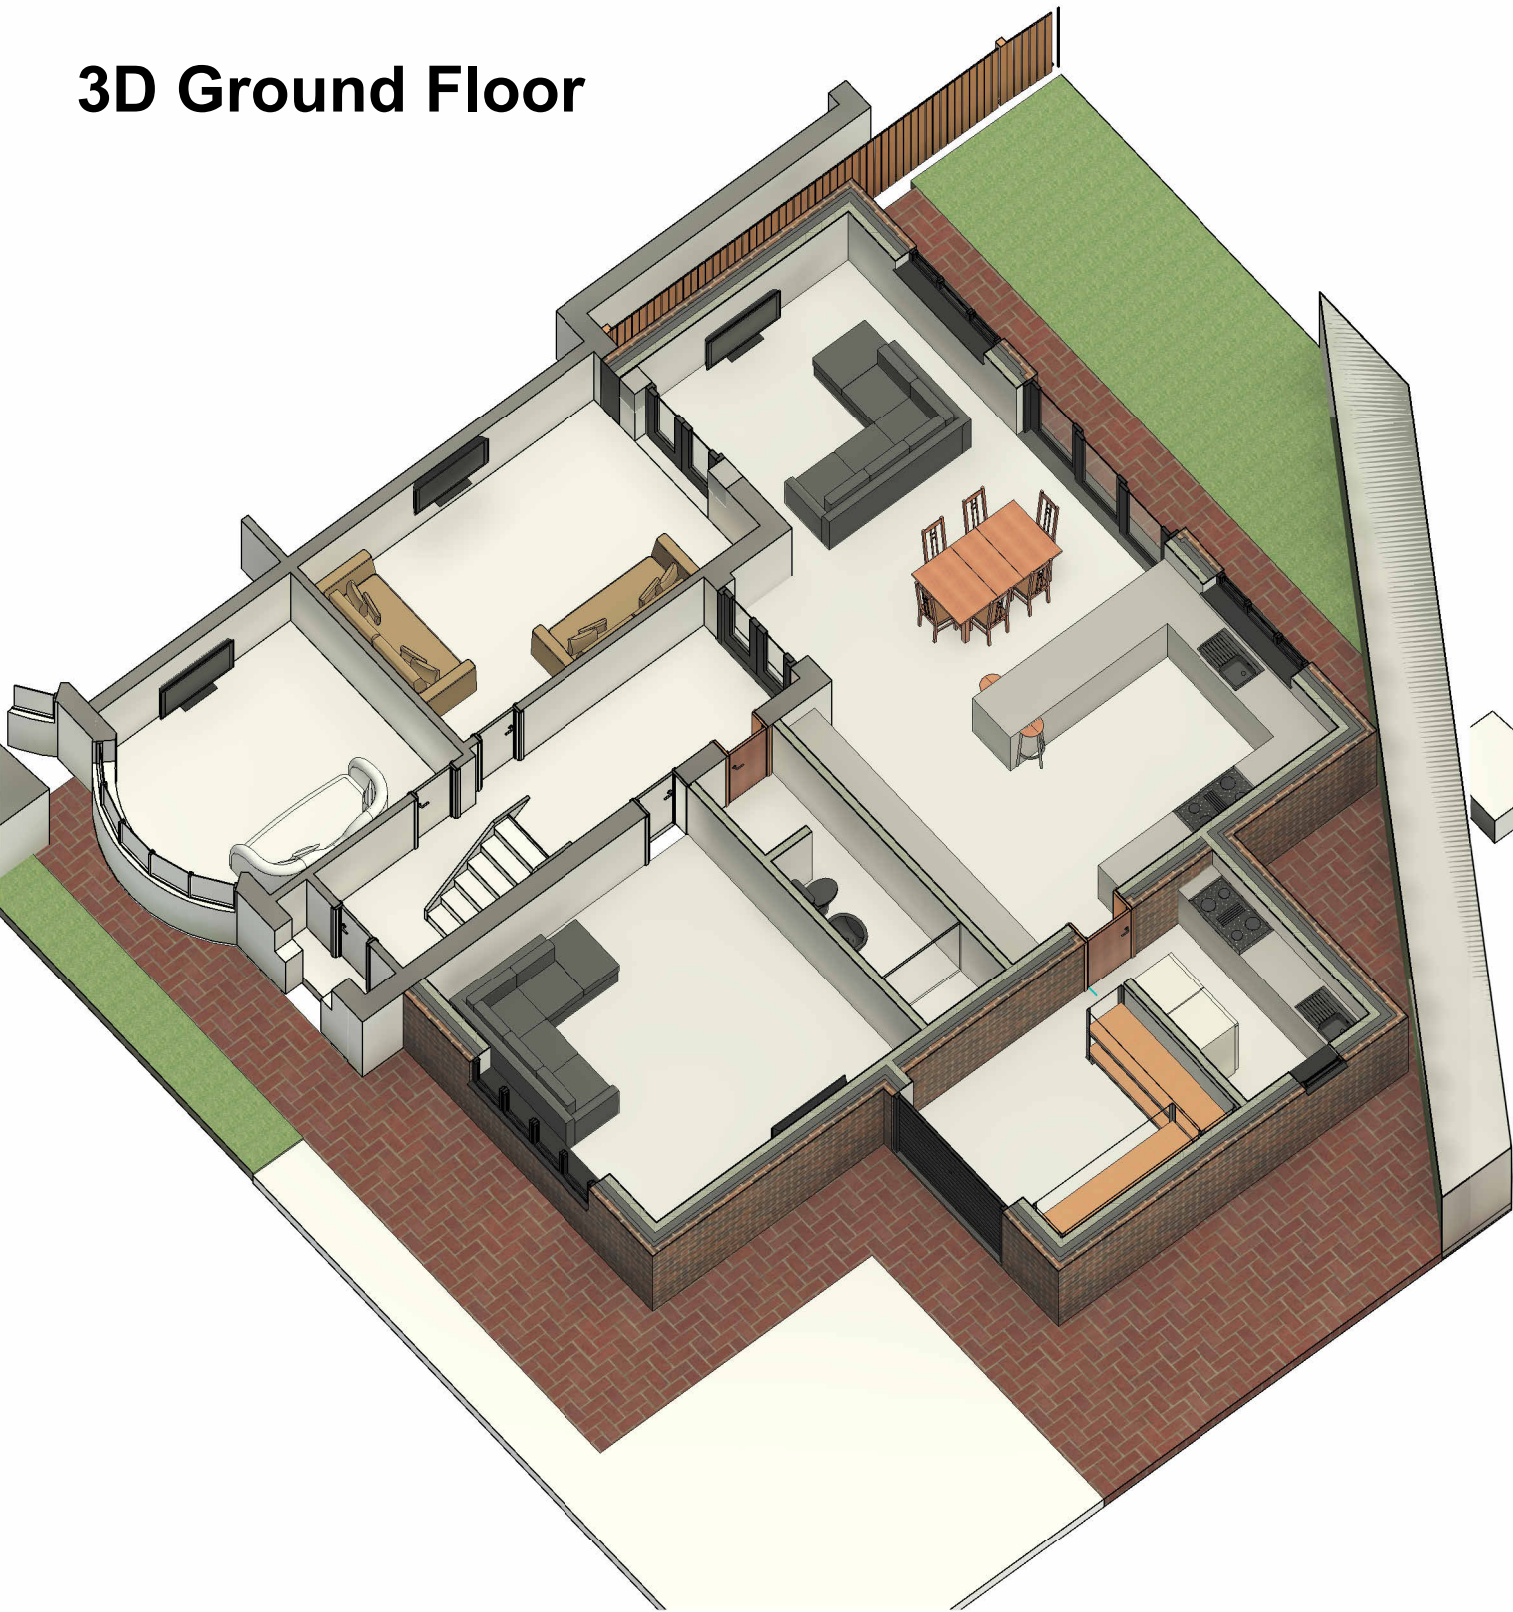

3D First Floor

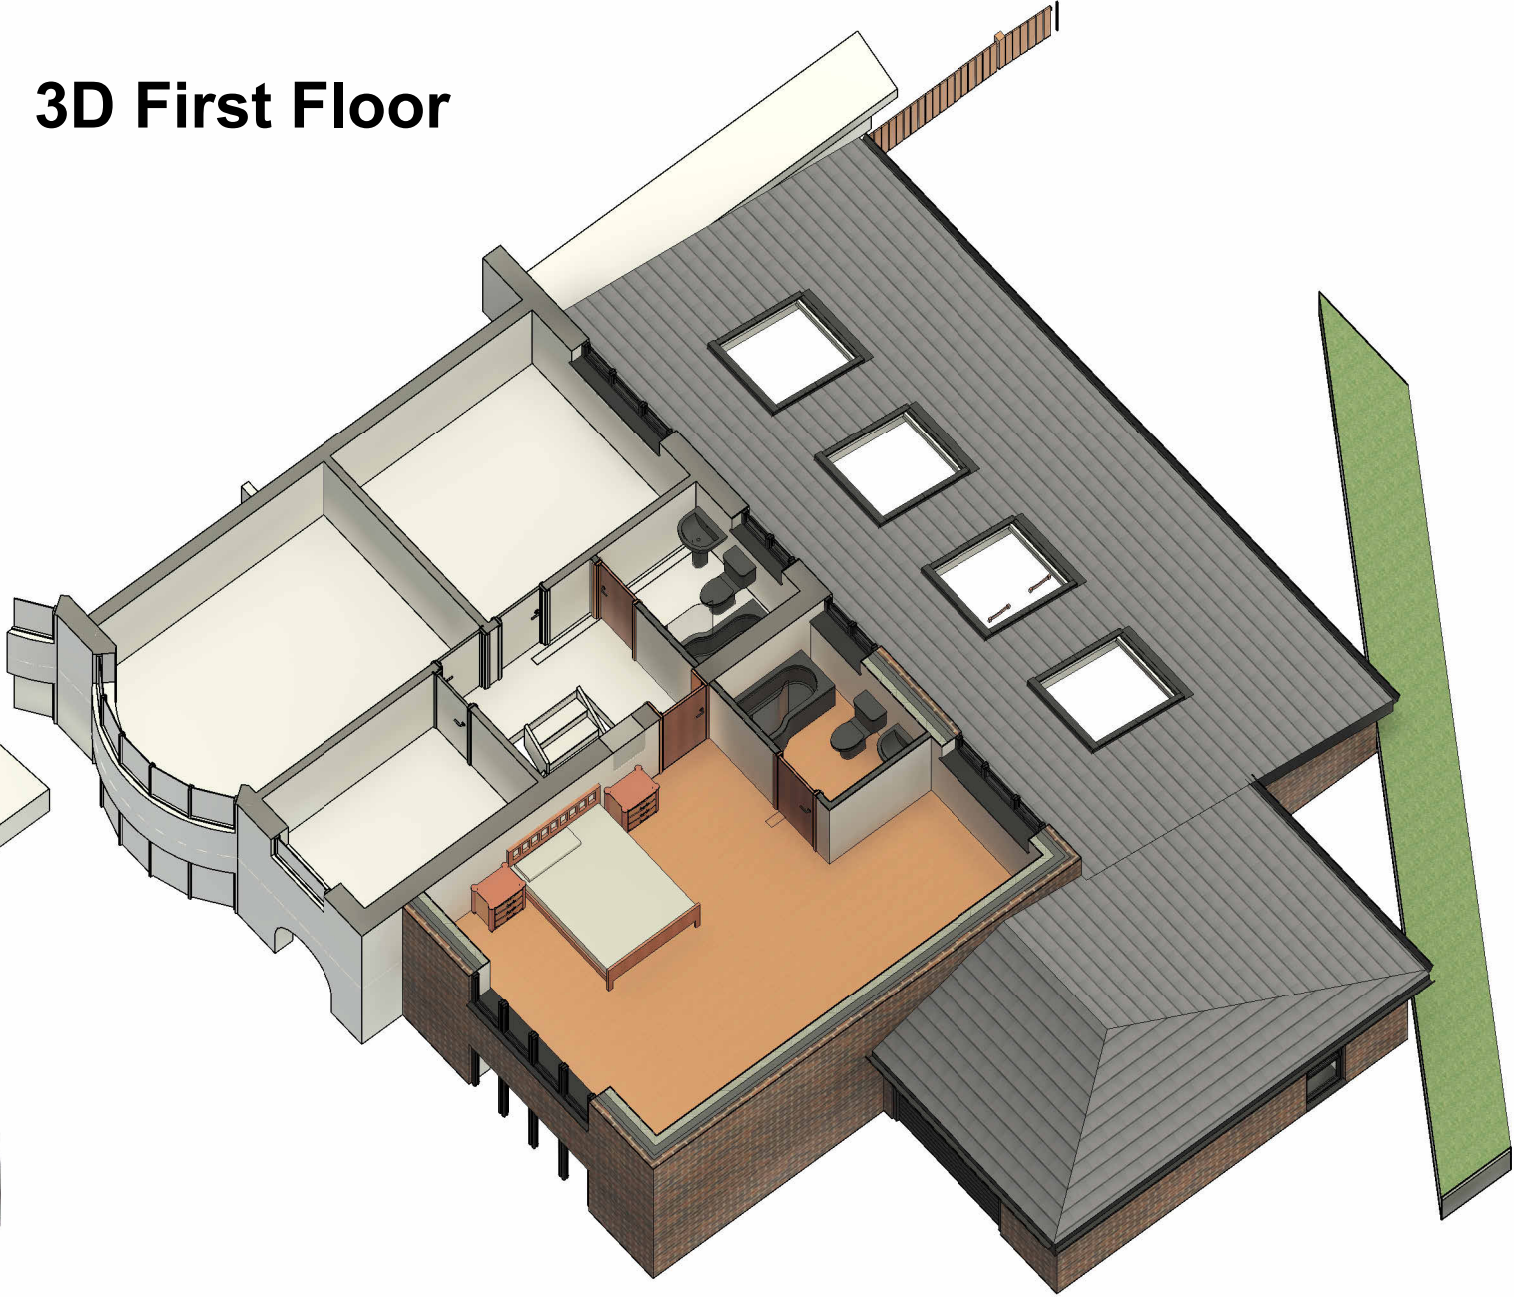

COPYRIGHT © ALL RIGHTS RESERVED BY VIKAS ALYAS LTD. DO NOT SCALE FROM DRAWING. DRAWING INDICATES DESIGN INTENT ONLY. REPORT ANY DISCREPANCIES TO CLIENT / VA LTD. NOT TO BE USED FOR CONSTRUCTION UNLESS STATED SO. TO BE READ IN CONJUNCTION WITH OTHER DRAWINGS OR SPECIFICATION WHERE PROVIDED.

ARCHITEK

BUILDING DESIGN CONSULTANCY

0161 511 8479

vikas@architek.uk

916 Stockport Road, Levenshulme, Manchester, M19 3AB

No.	Description	Date
P1	Issue to Planning	07.10.2024

PROJECT	
Multiple extensions to host dwelling and erection of outbuilding annexe	
Rochdale MB Council	PURPOSE OF ISSUE
	Planning

ADDRESS	
19 Birch Road, Rochdale OL12 9QQ	
SHEET	3D Floor Plans

CLIENT		
Misbha Riaz & Abdul Zafran		
Date	Project number	Scale (@ A3)
15.03.2024	1264	
Drawn by	DRAWING NUMBER	
VA	A108	
Checked by		REV
VA		P1