





Proposed Front Elvation
1 : 50



Proposed Rear Elevation
1 : 50

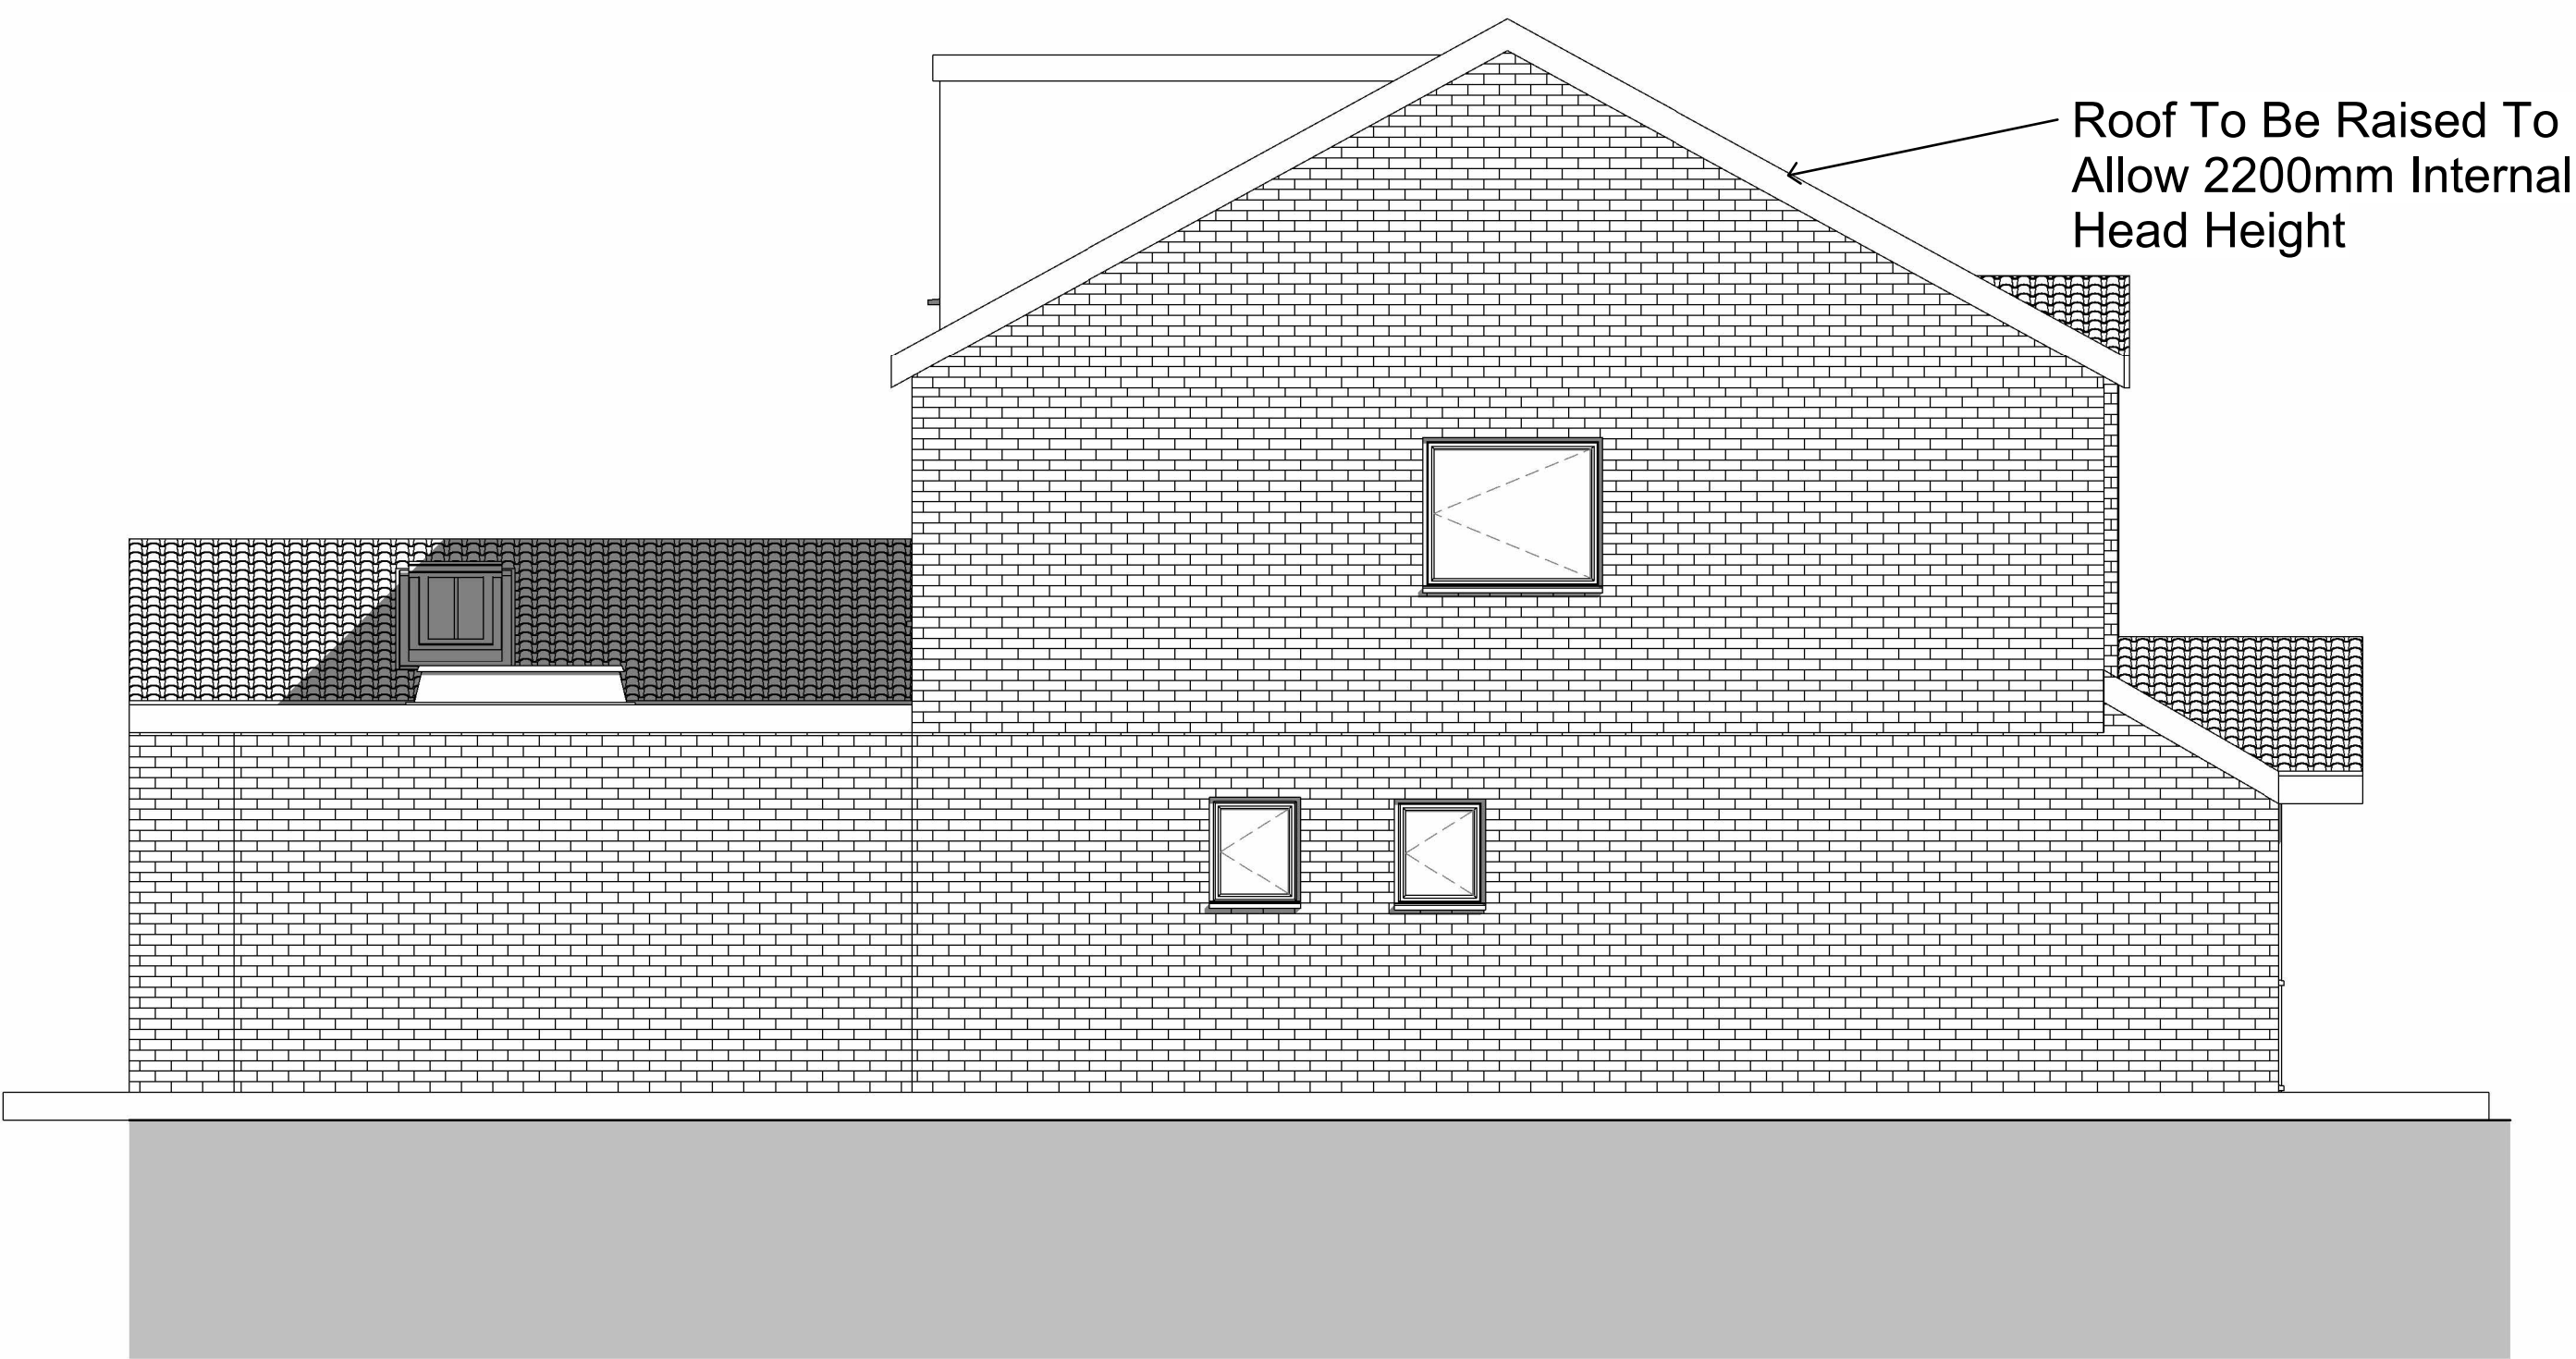

Proposed Left Elevation
1 : 50

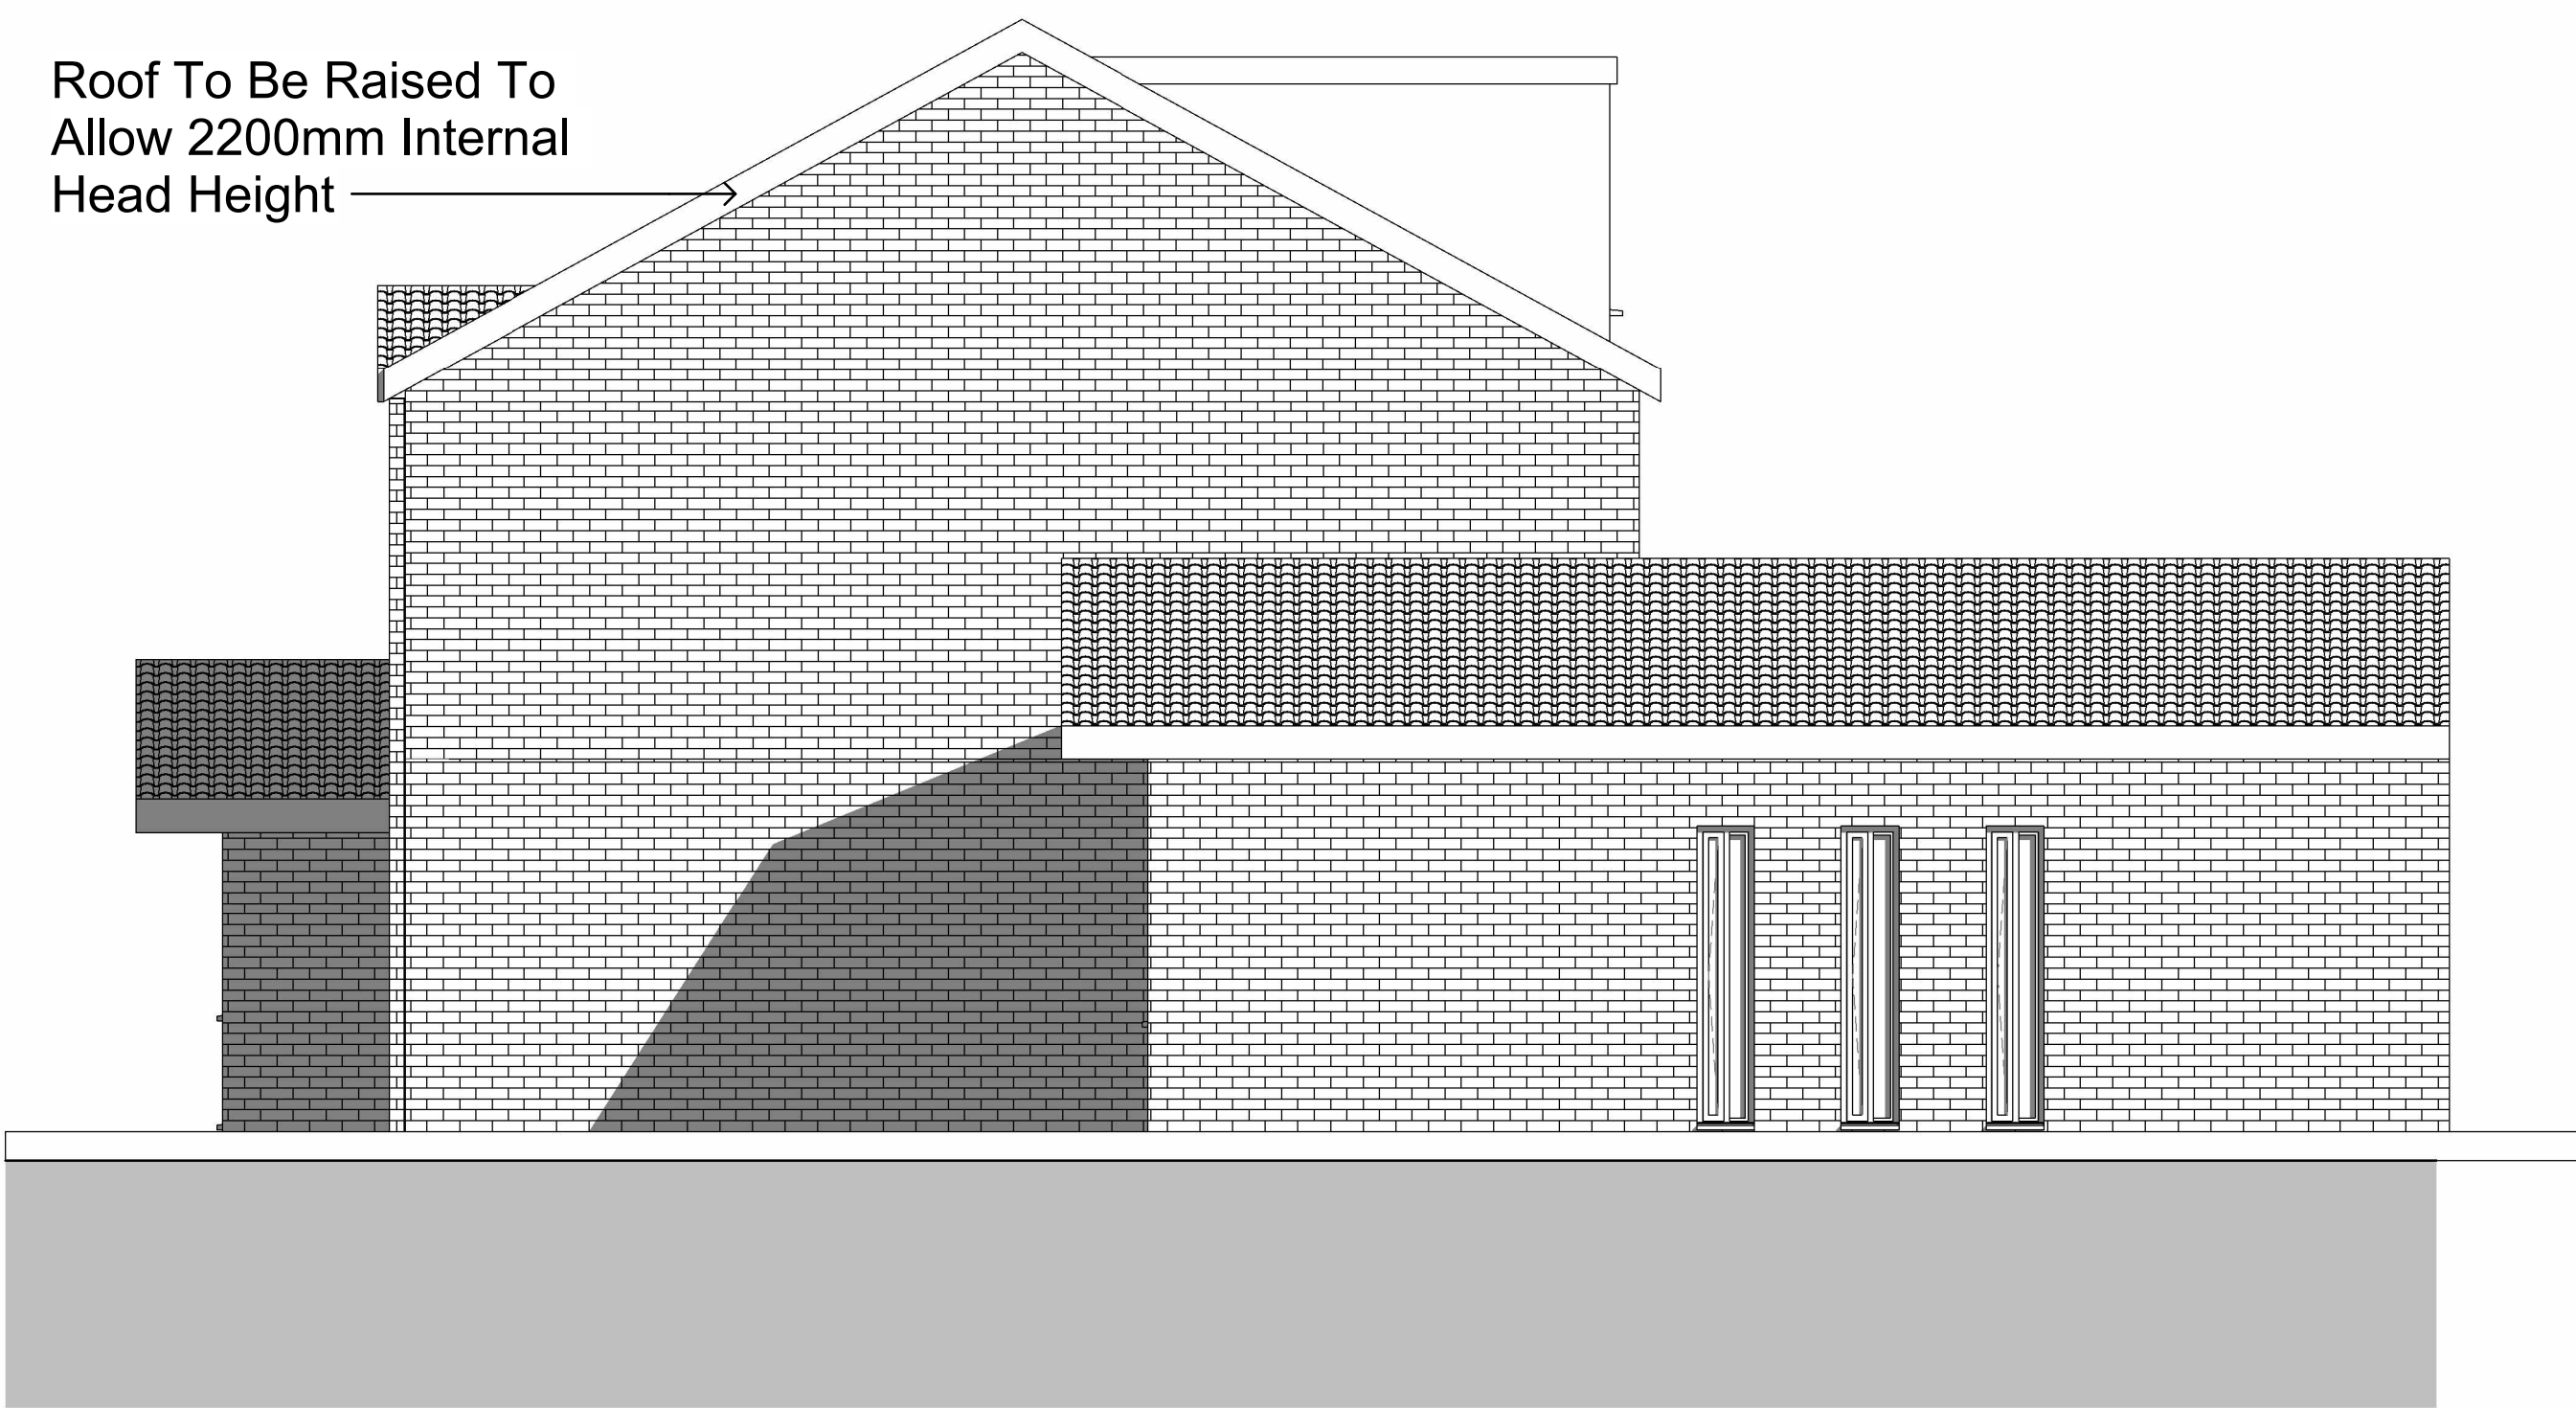

Proposed Right Elevation
1 : 50

Note:
All Dimensions Are Approximate
And TBC On Site By Contractor



Mr Bilal
62 Wordsworth Way, Rochdale, Lancashire,
OL11 5JE

Drawing Title:
Proposed Elevations

Drawing Number: TR-A24-0902-005
Scale: 1 : 50@A1

Date: 30/10/24
Revision: A

Drawn By: AM
Checked by: JA

Reason For Issue:
Building Regs