



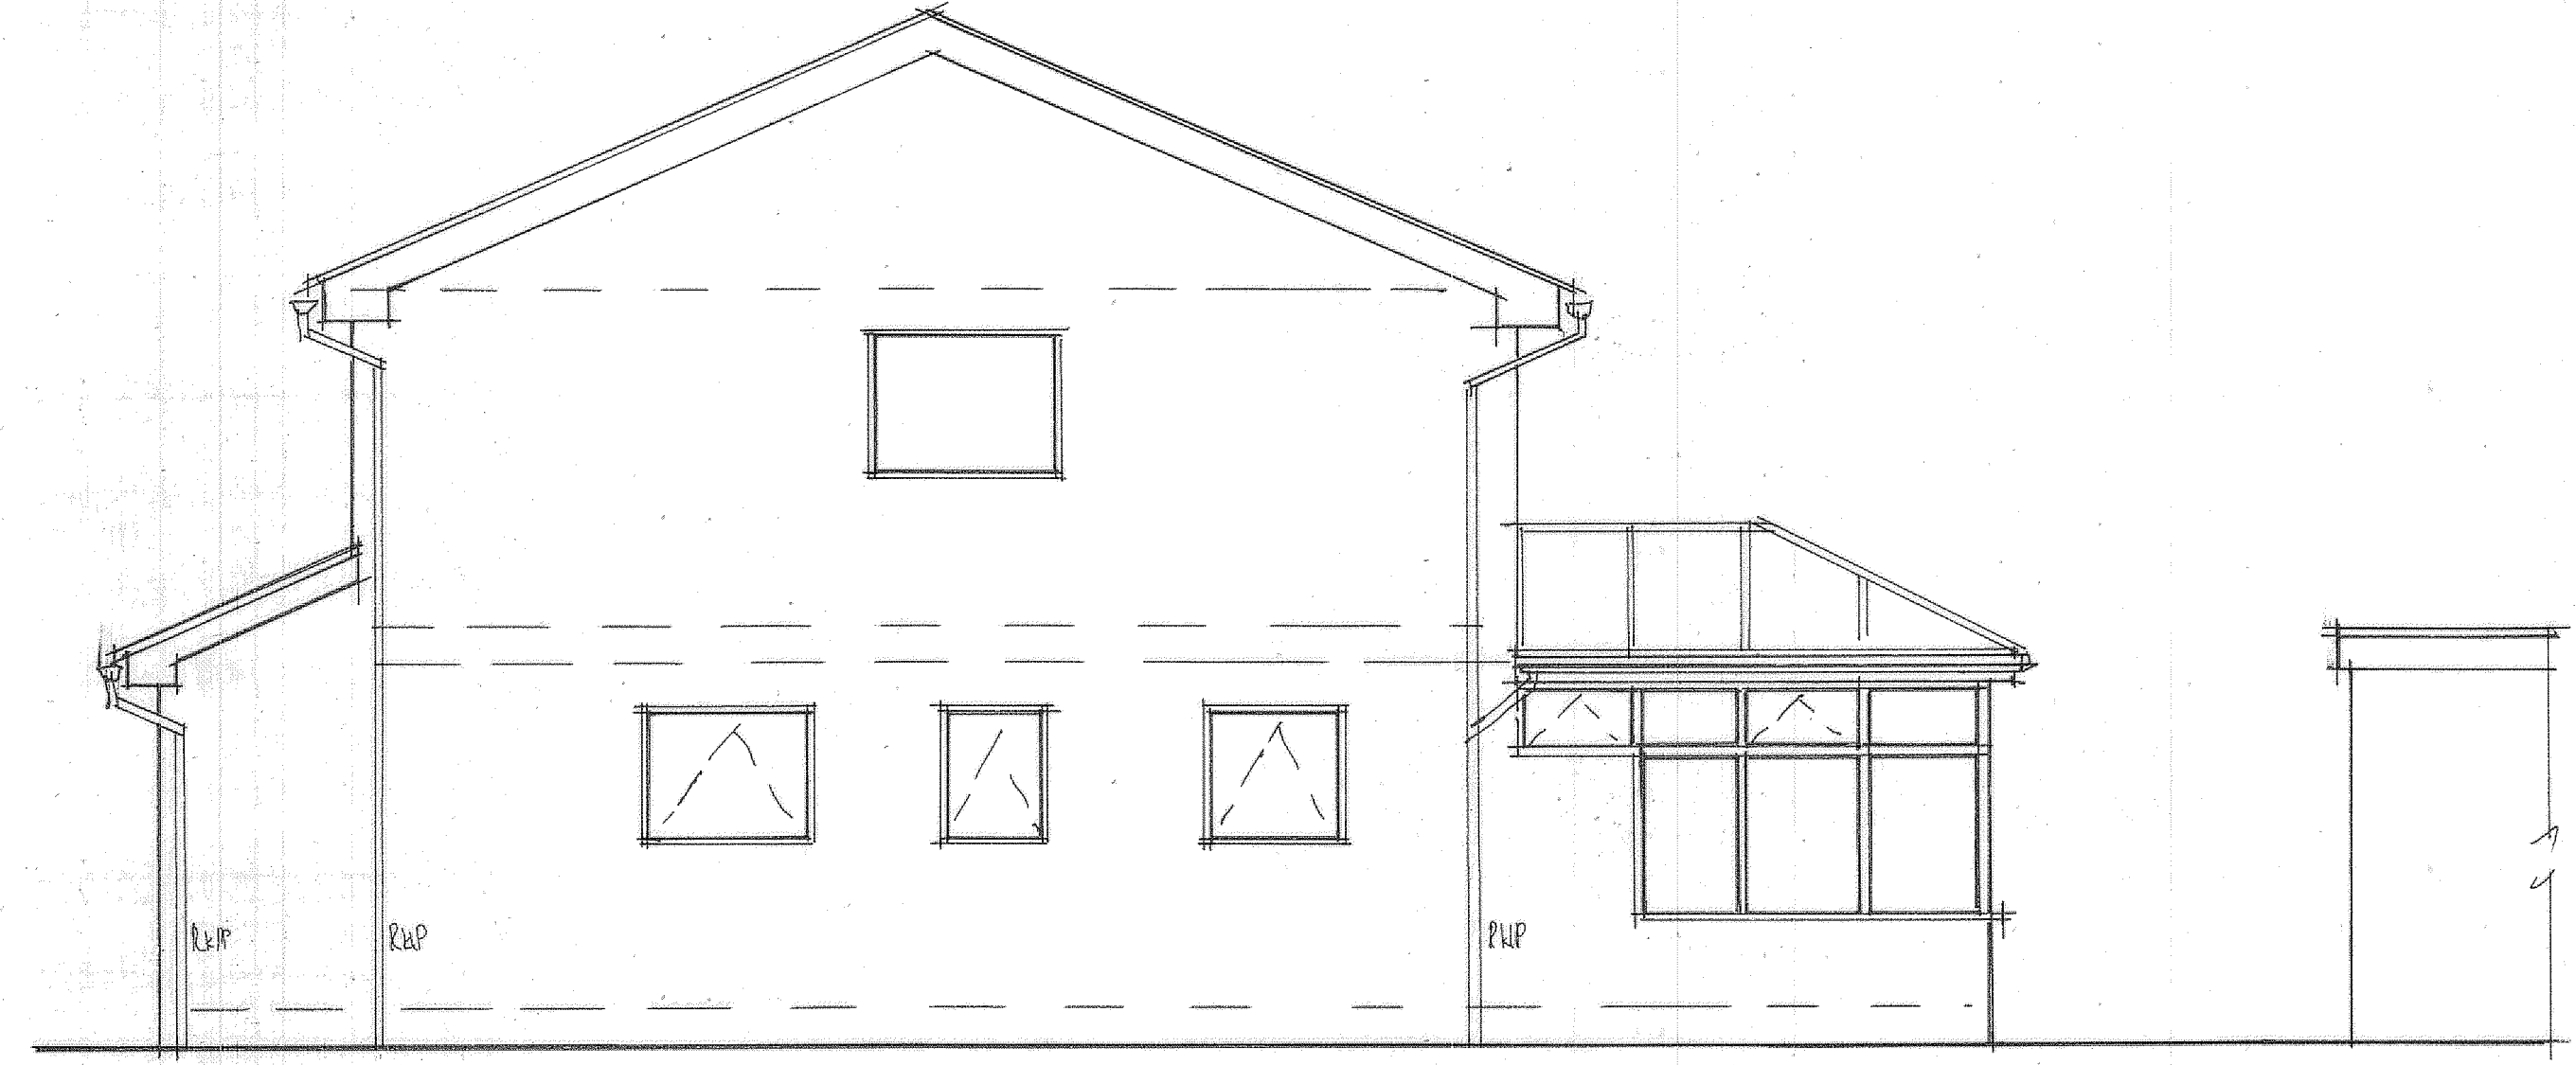


REAR ELEVATION



SIDE ELEVATION

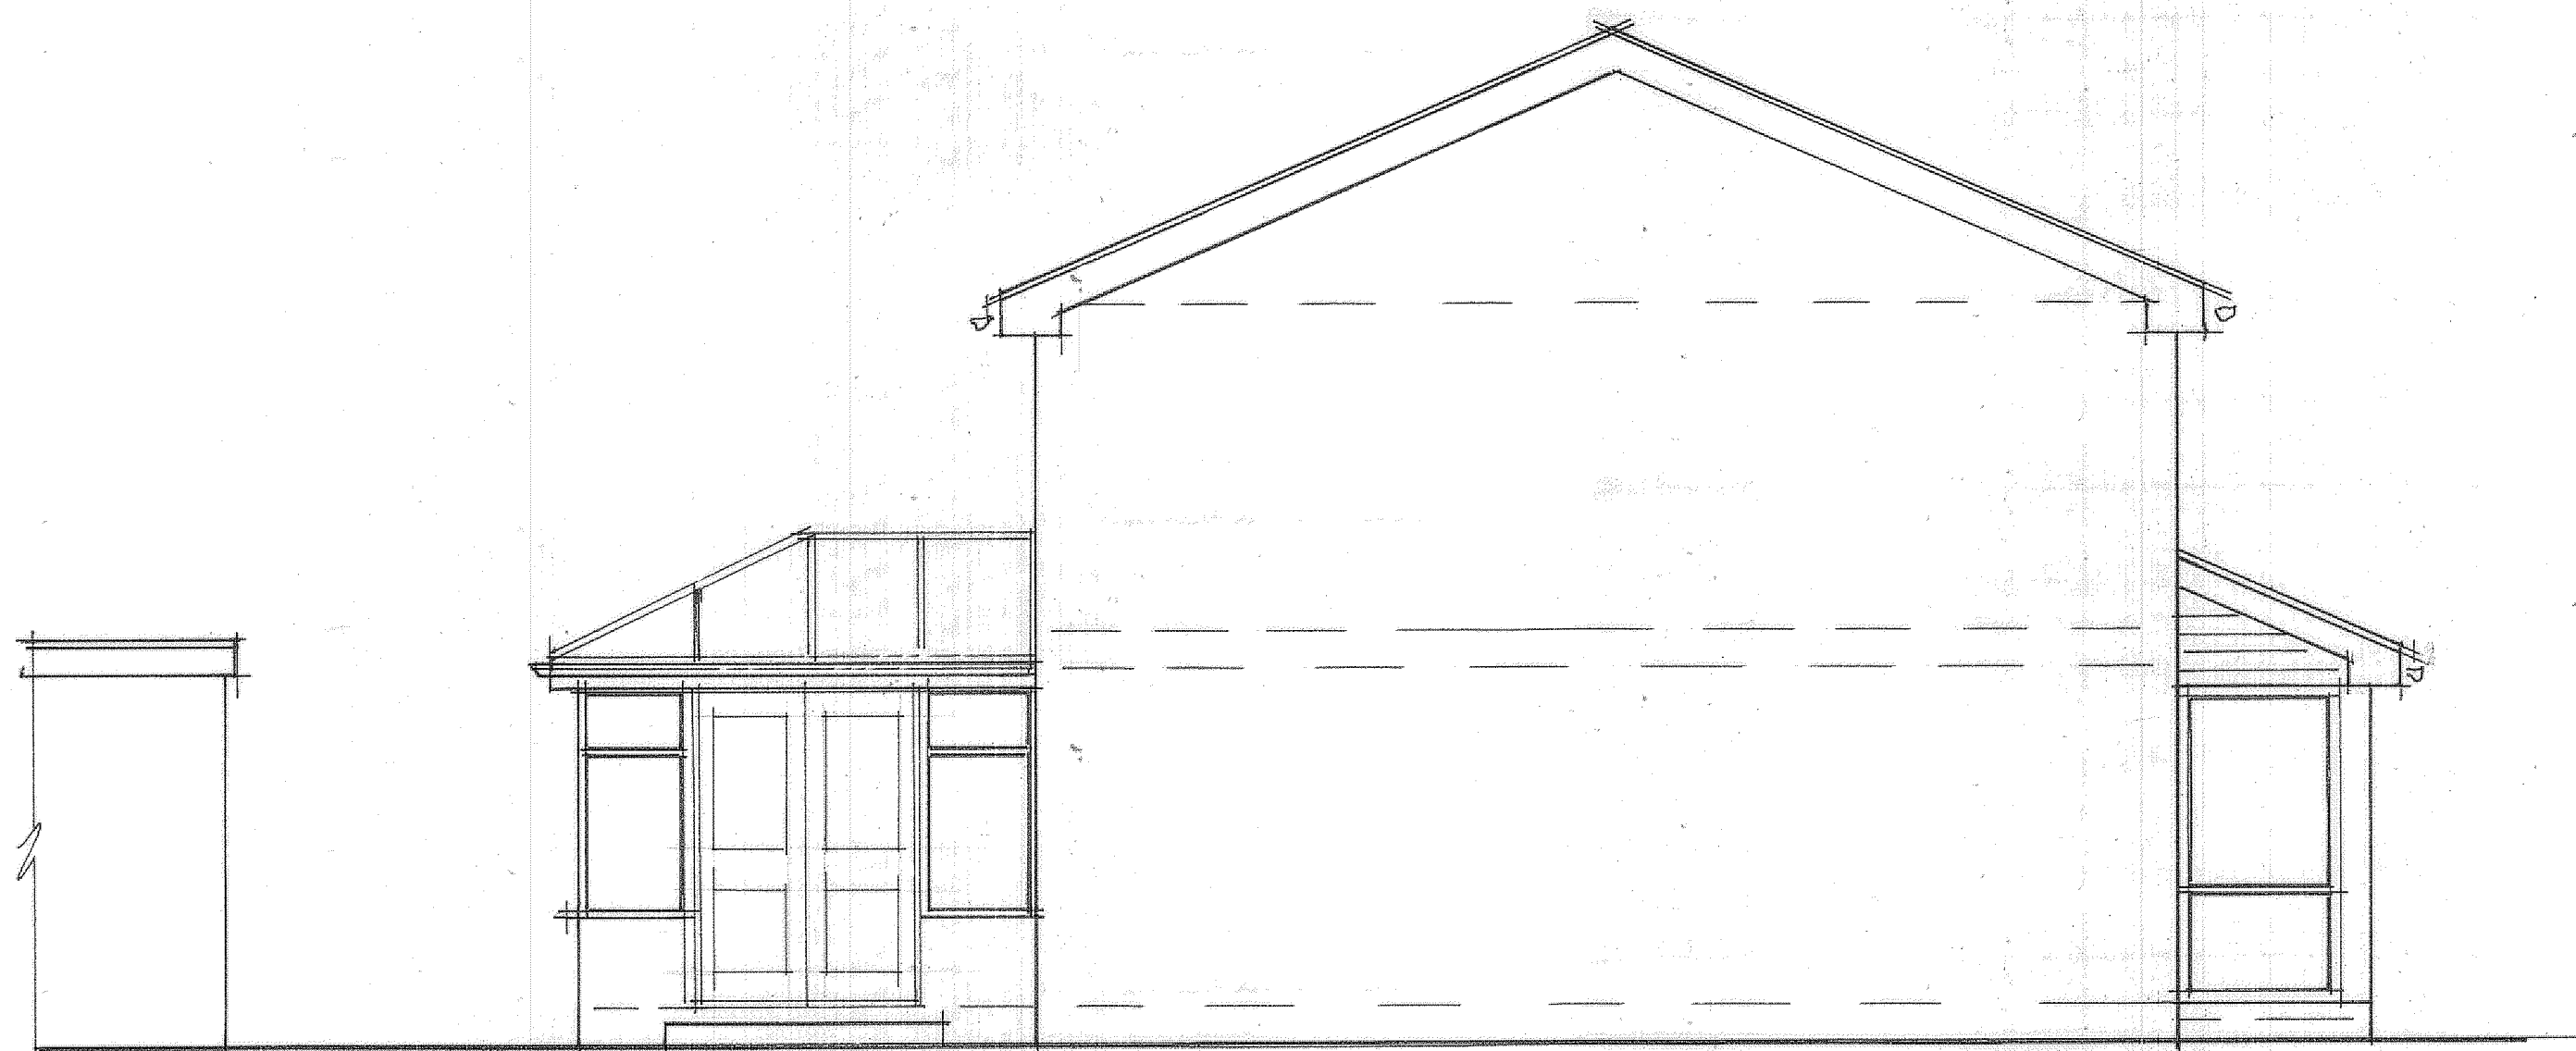

RETURN ELEVATION

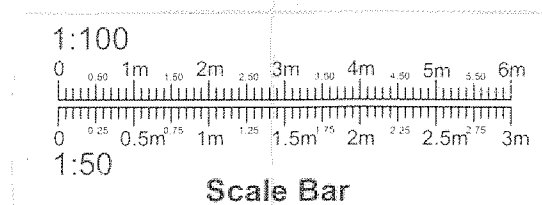

PROJECT
PROPOSED SINGLE STOREY
KITCHEN EXTENSION.
DRAWING TITLE
EXISTING ELEVATIONS.
CLIENT
MR. & MRS LAWLOR.
ADDRESS
3, DERWENT DRIVE,
LITTLEBOROUGH,
ROCHDALE.
SCALE
SCALE 1:50@A1
DRAWING No
FO 09235853/2.
DATE
SEPT 2023.