





South East Elevation
Scale 1:100
0 1 3 5m
Scale 1:100




North West Elevation
Scale 1:100
0 1 3 5m
Scale 1:100

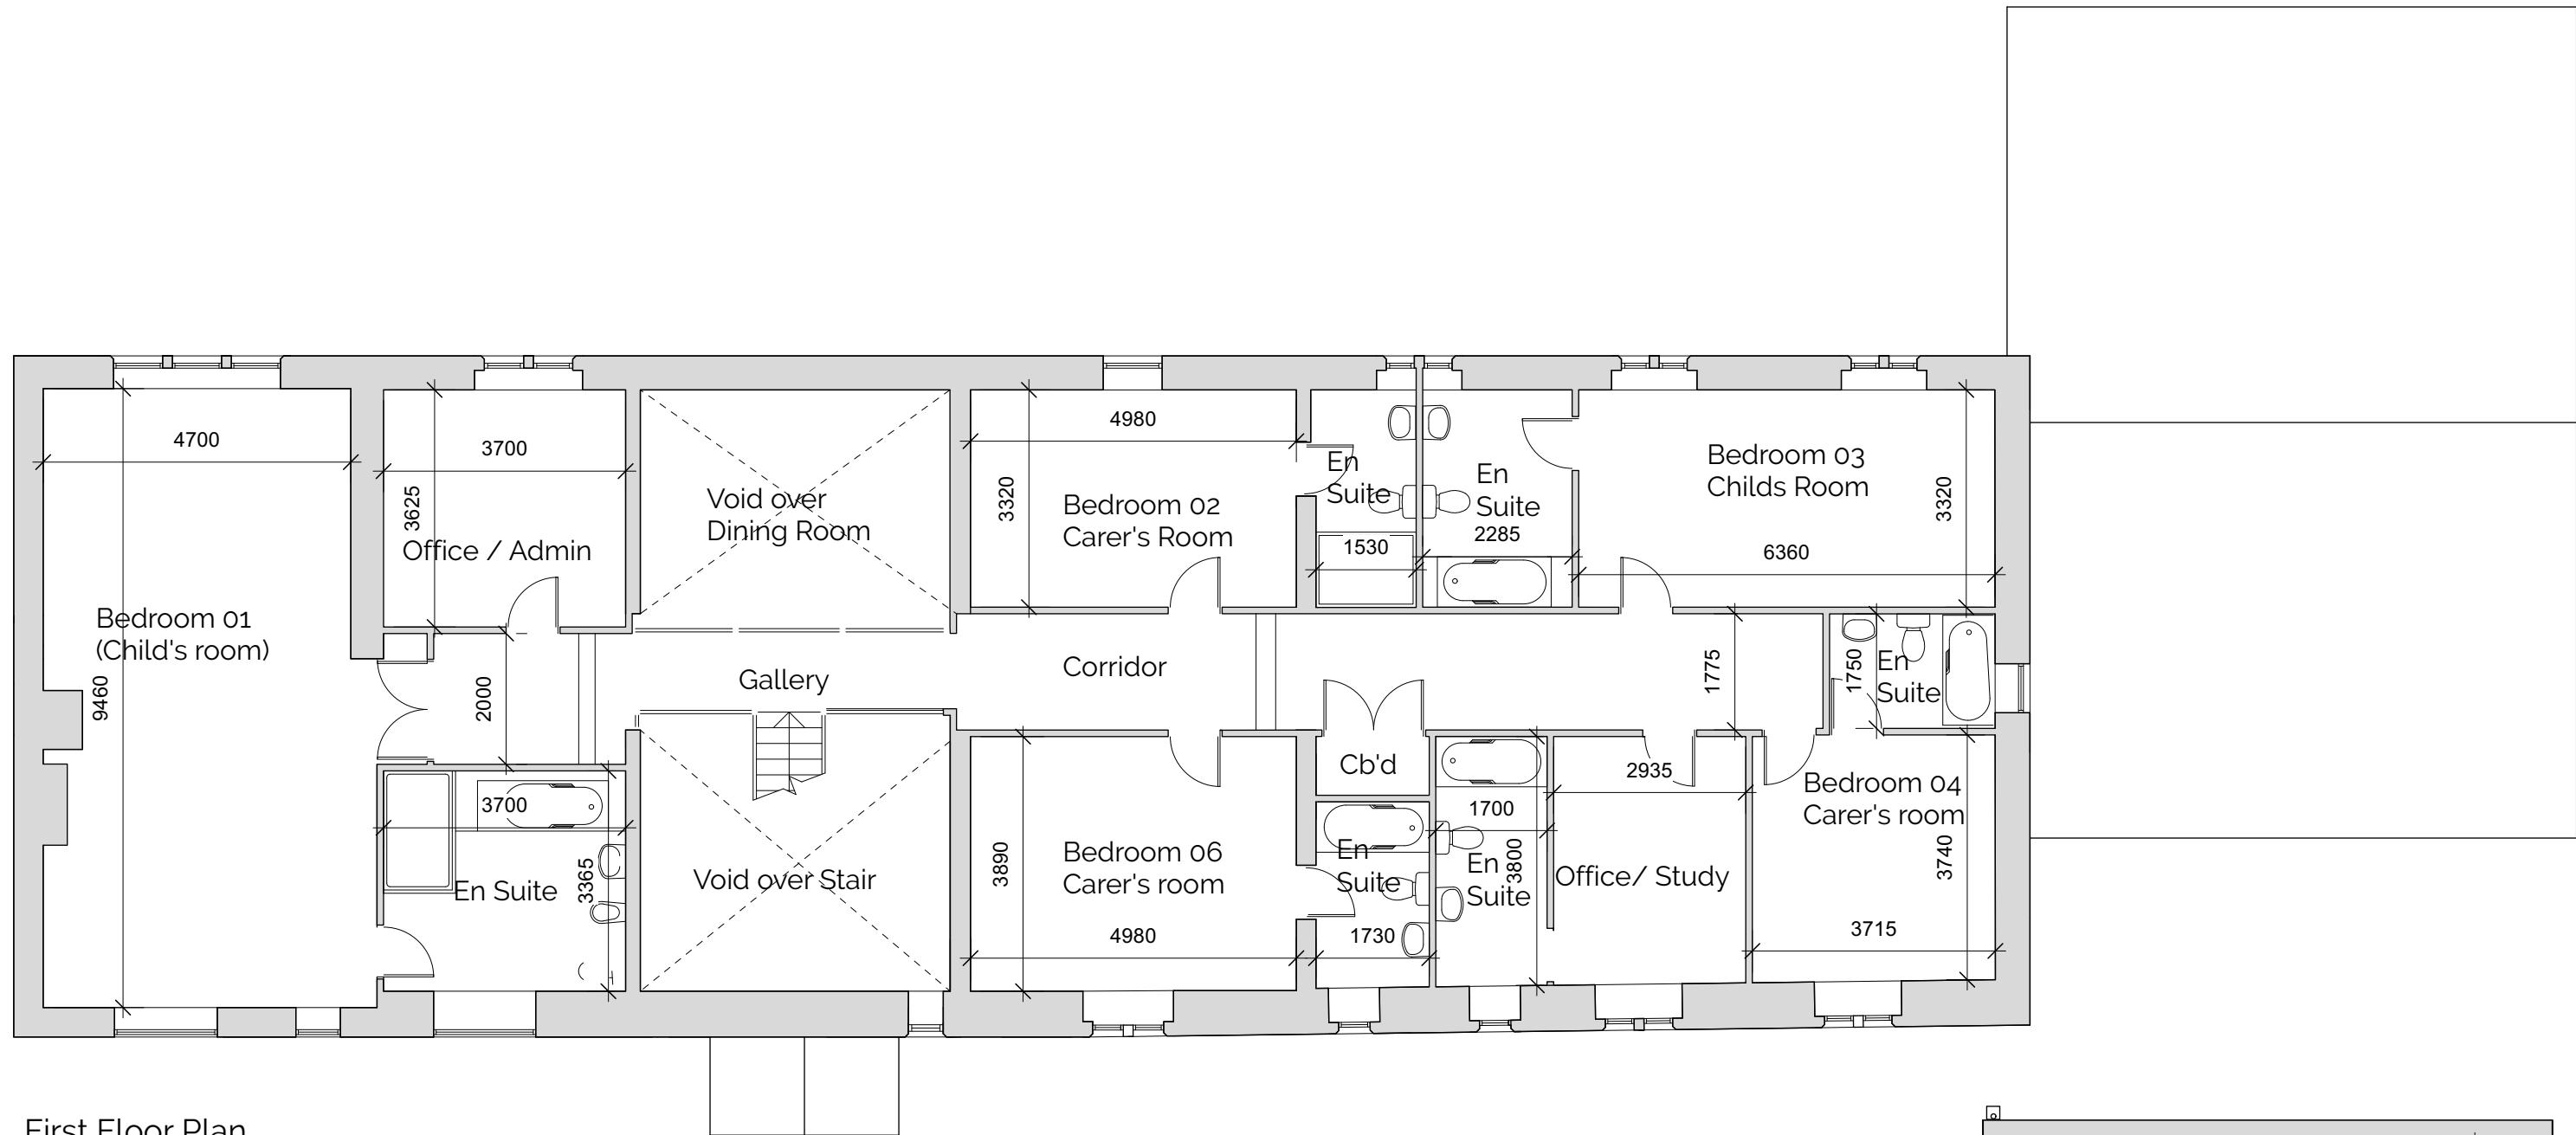

First Floor Plan
Scale 1:100
0 1 3 5m
Scale 1:100

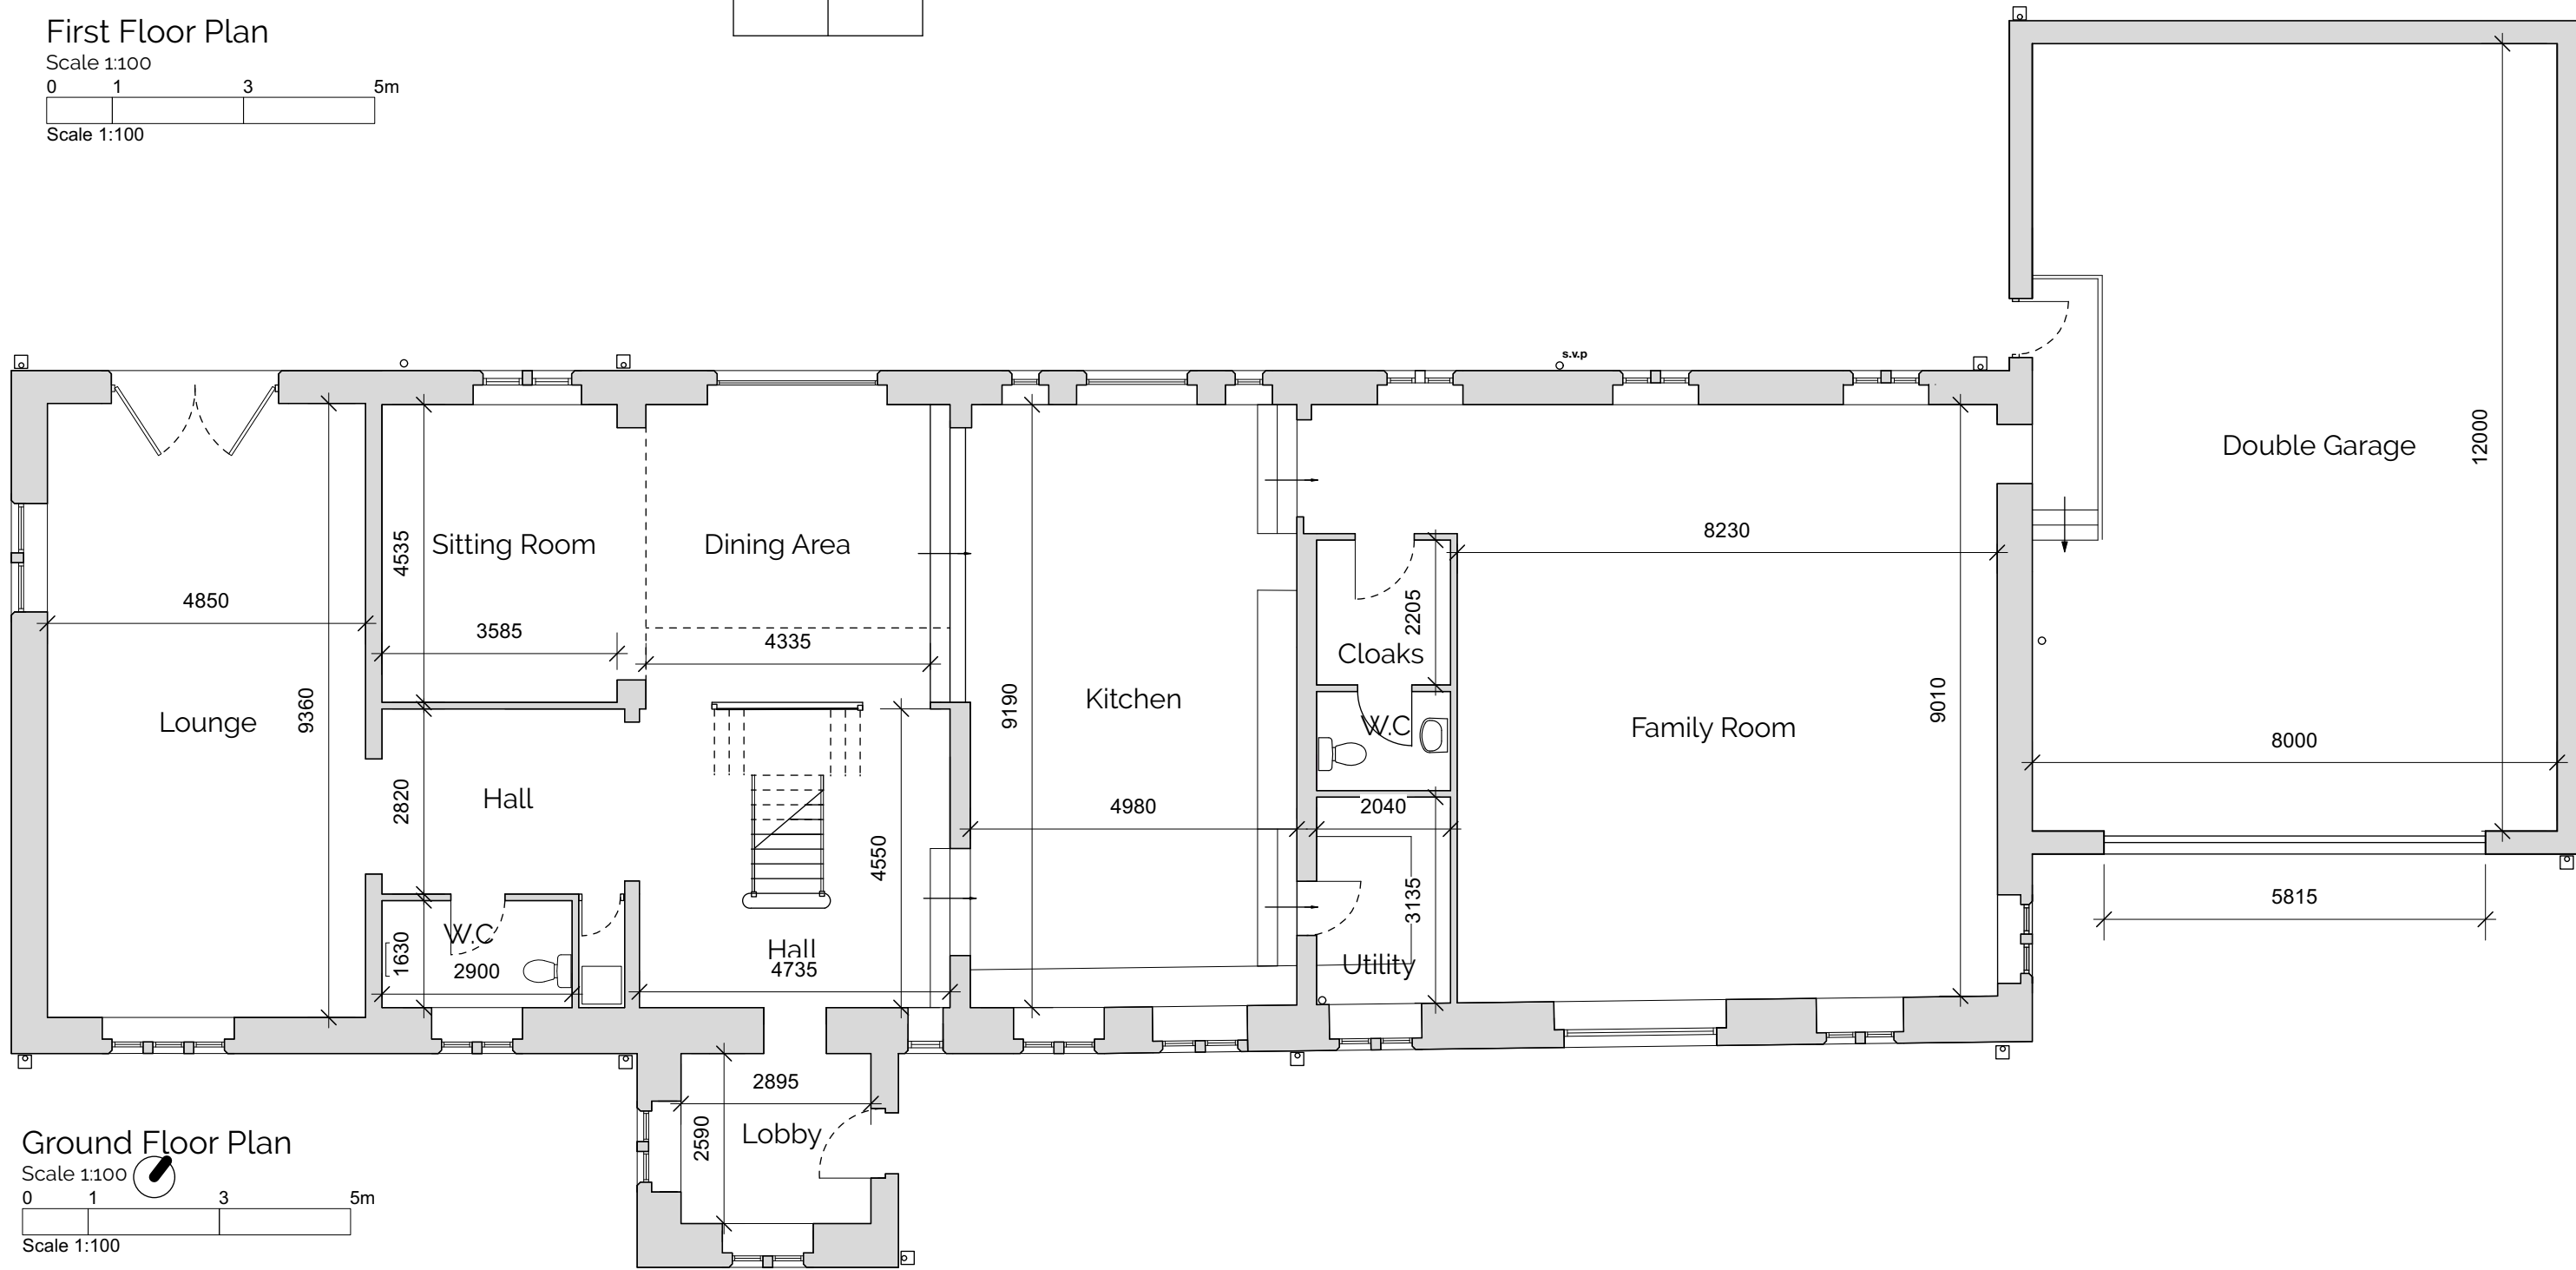


Ground Floor Plan
Scale 1:100
0 1 3 5m
Scale 1:100

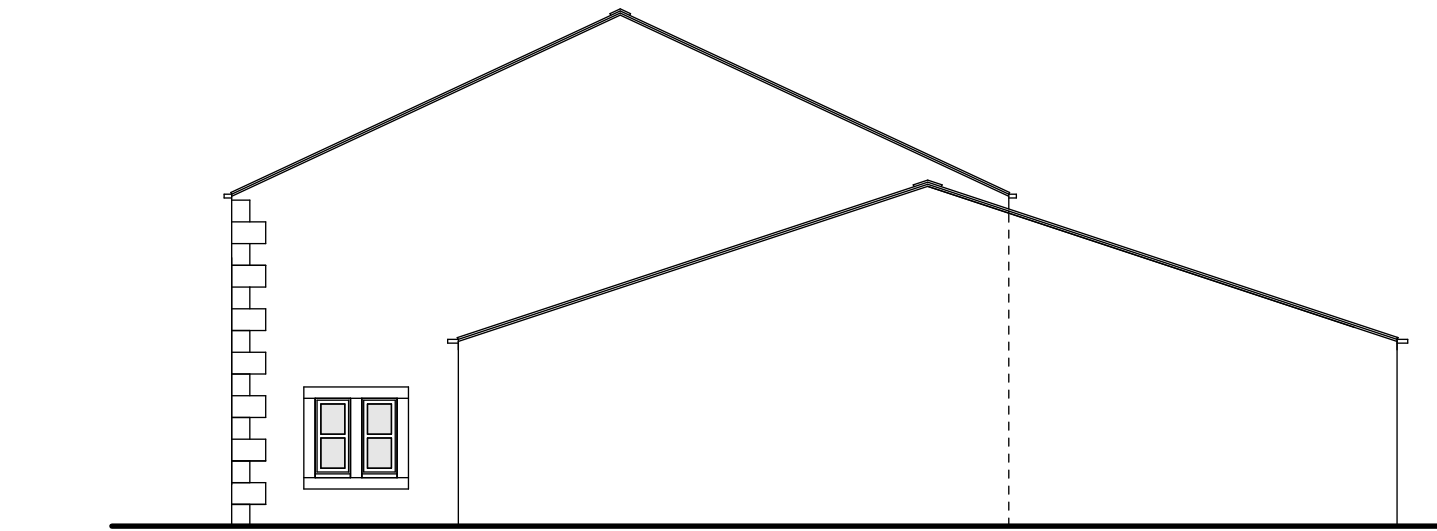

North West Elevation
Scale 1:100
0 1 3 5m
Scale 1:100



South West Elevation
Scale 1:100
0 1 3 5m
Scale 1:100

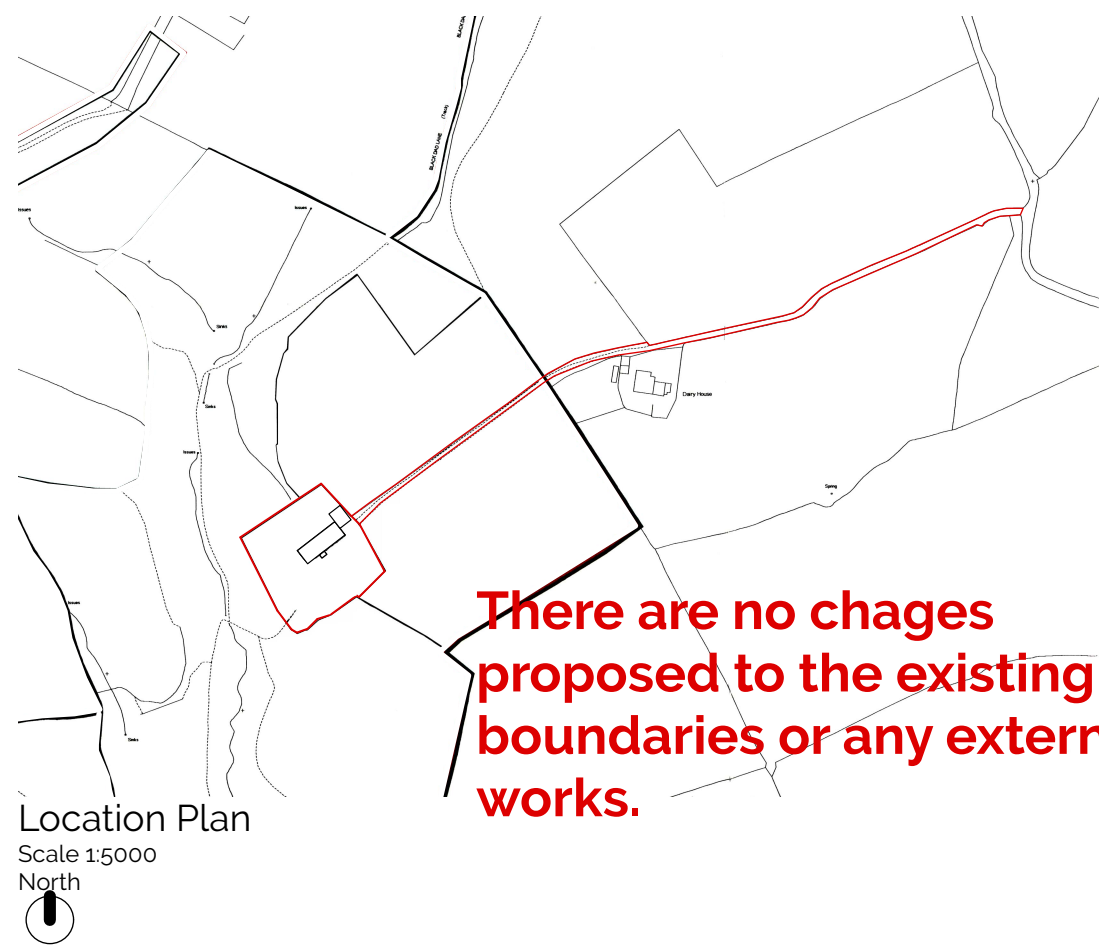

Location Plan
Scale 1:5000
North

There are no chages
proposed to the existing
boundaries or any external
works.

These drawings are
intentionally the same as
the Existing plans / eles
To demonstrate that there
are no changes proposed
to the dwelling.

A

04/07/20

MB

Annotation updated.

Revision
22

Project
Change Of Use

Address
Black Dad Farm,
Rochdale,
OL11 5UW

Client
Trinity Care and
Education Services Ltd

Drawing
Proposed Plans & Elevations

storaharchitecture

Chartered Architects
RIBA Chartered Practice

www.storah.com

mail@storah.com

01706 813214

Scale

Sheet Size

Date

Drawn

1:1

ISO A1

13/06/2022

MB

Drawing Number

Revision

22-041 - 301

A

© Storah Architecture Ltd.