



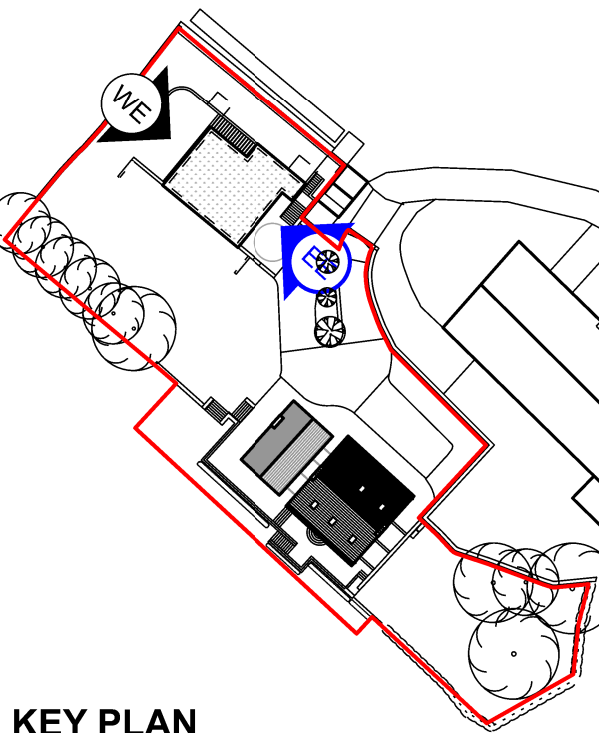

Notes:  
Do not scale from this drawing.  
All dimensions are in millimetres unless otherwise noted.  
All dimensions to be checked on site before proceeding with work.  
All omissions and discrepancies to be reported in writing to Project 3 Architects Ltd.  
Areas indicated on this drawing are approximate and indicative only.  
© Project 3 Architects Limited Registered in England & Wales Number 08021795.


#### MATERIAL KEY

- 01 buff stone, to match existing farmhouse
- 02 aluminium windows
- 03 aluminium garage doors
- 04 aluminium doors
- 05 green roof - sedum
- 06 subterranean annex
- 07 pergola
- 08 aluminium cladding to match windows/doors

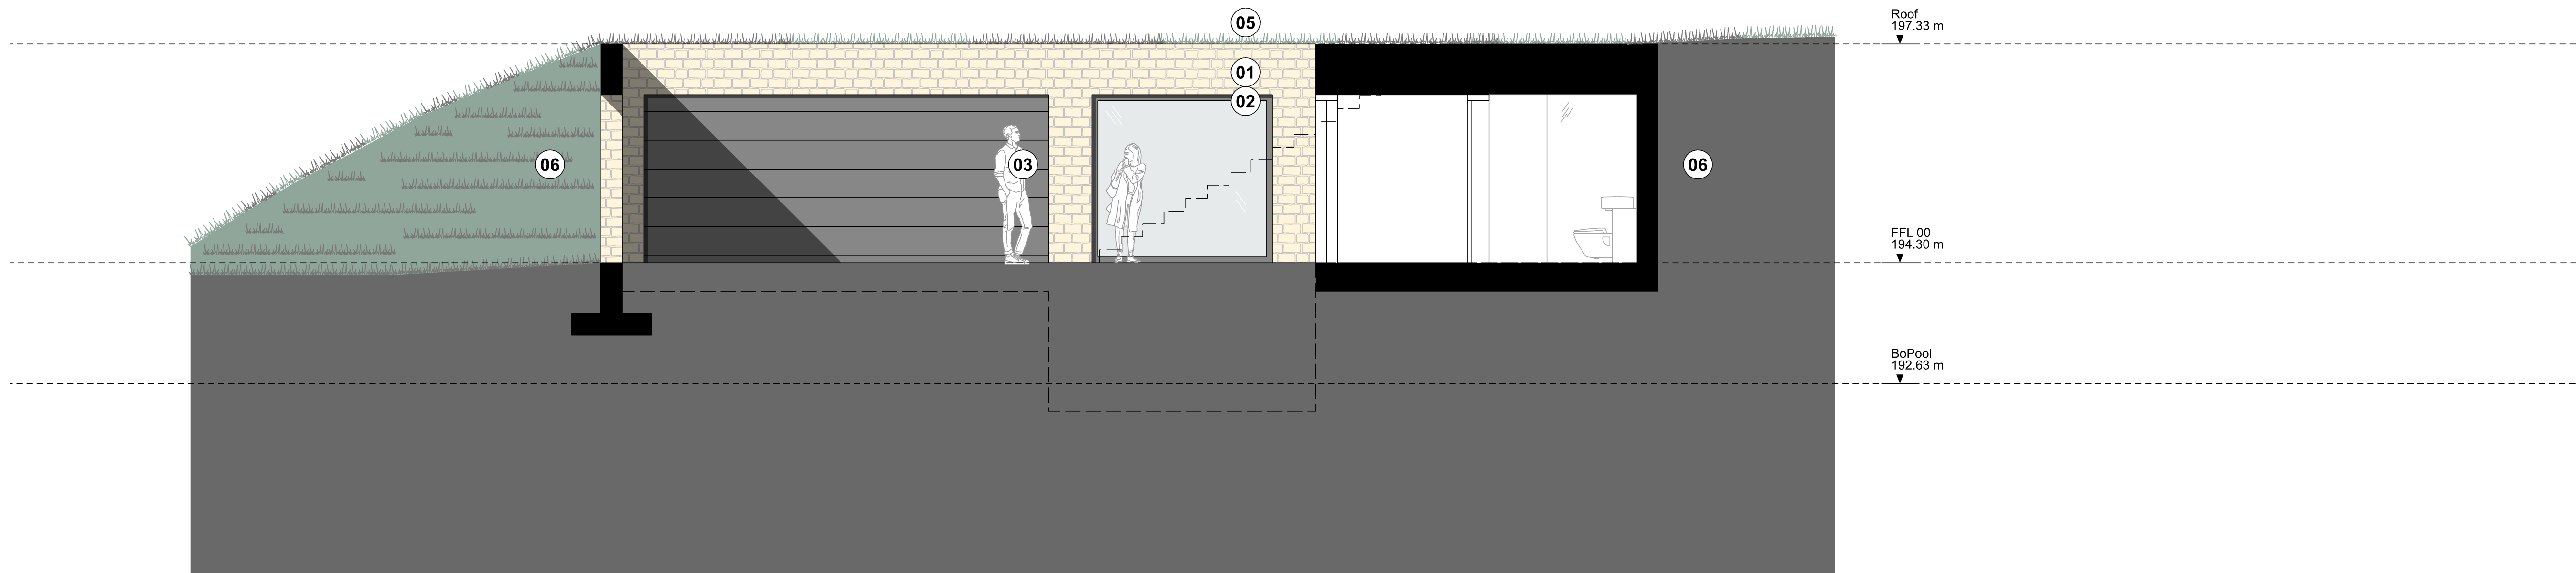

KEY PLAN

|      |          |                     |     |
|------|----------|---------------------|-----|
| P02  | 02/11/23 | Planning Submission | AS  |
| P01  | 27/10/23 | Planning            | AS  |
| I01  | 29/09/23 | First Issue         | AS  |
| Rev: | Date:    | Description:        | By: |

 

**PROJECT3**  
architects

4 back grafton street  
altrincham  
cheshire  
WA14 1DY  
0161 233 0575  
mail@project3architects.com  
www.project3architects.com

Project:  
The Farmhouse, Littleborough

Title:  
Proposed East Elevation - Front  
Garage & pool  
Status: PLANNING  
Scale @ ISO A1: 1:50

Drawing Number: 0763-P3A-XX-XX-DR-A-05212  
Revision: P02

**PROPOSED EAST ELEVATION - FRONT**  
scale 1:50 @ A1 (1:100 @ A3)