




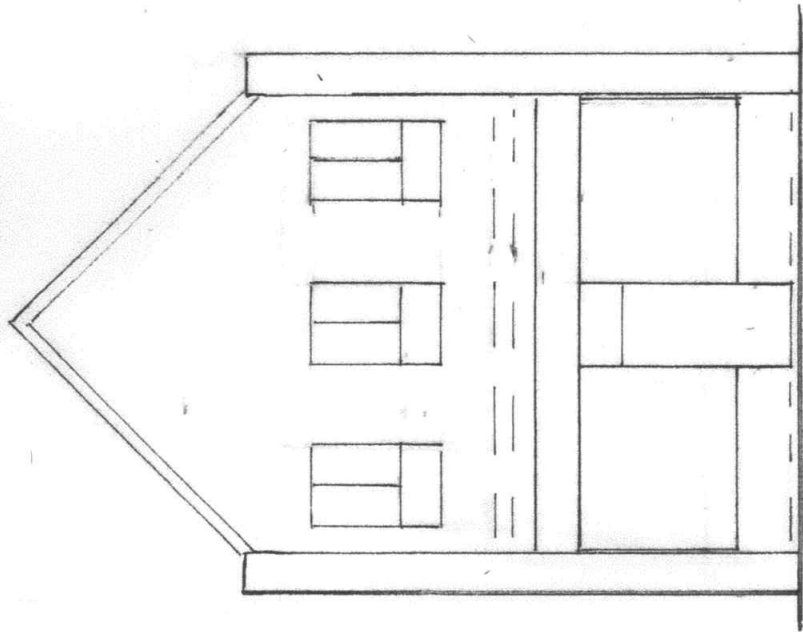


FRONT ELEVATION
(EXISTING)

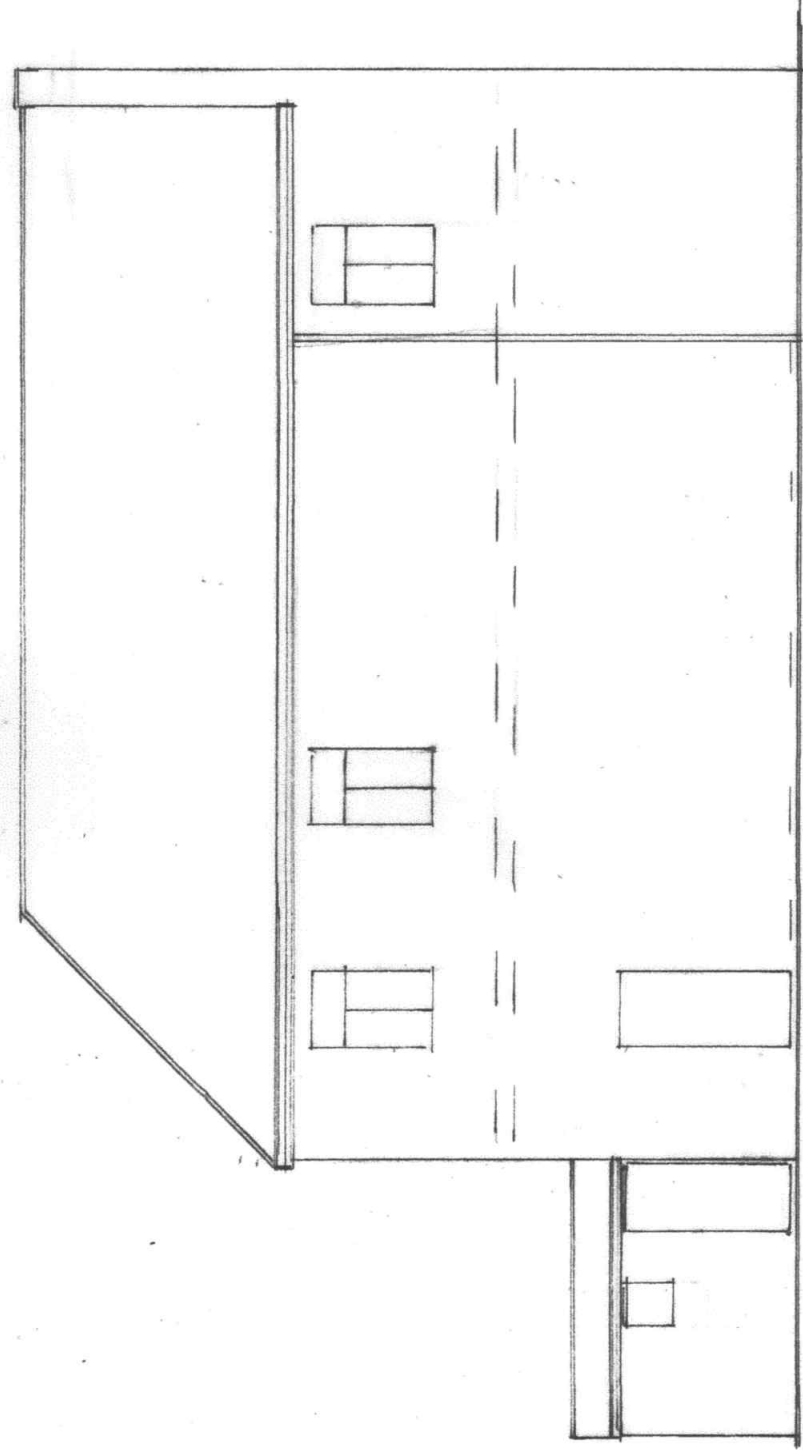

SIDE ELEVATION
(EXISTING)

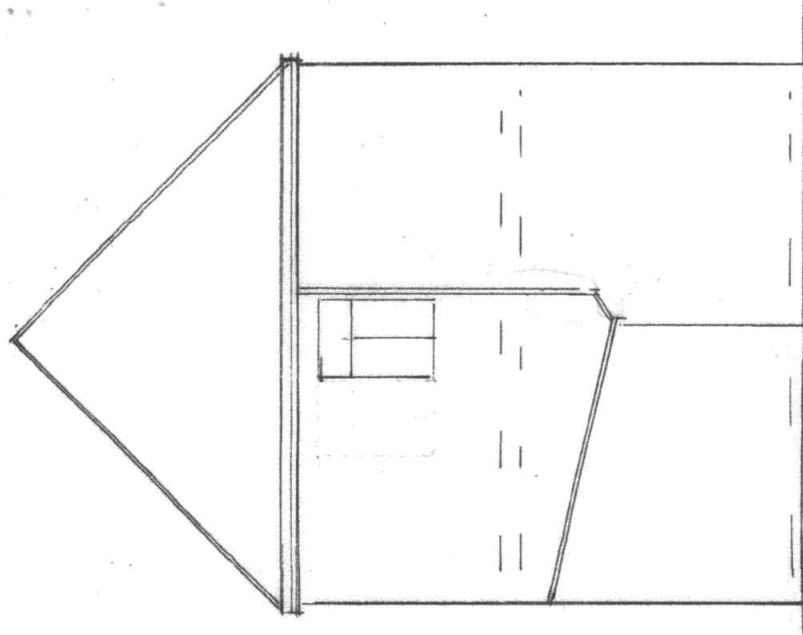

REAR ELEVATION
(EXISTING)

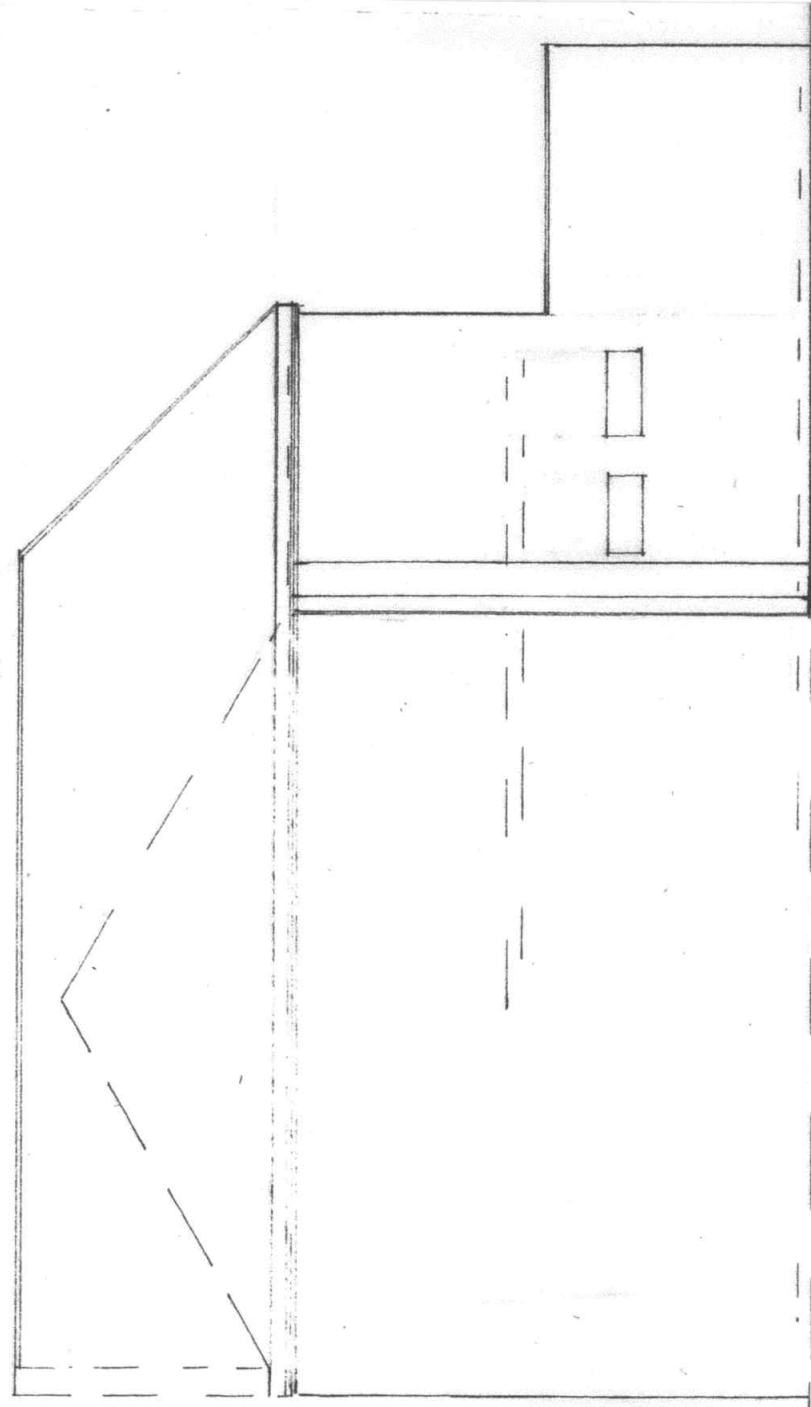

SIDE ELEVATION
(EXISTING)

BUILDING DESIGN SERVICES

M. FAROOQ

418 Bury Road Rochdale OL11 5EU.

Tel: 01706 712231 Mob: 07967605763

PROPOSED CHANGE OF USE AT FIRST FLOOR INTO
ONE-SELF CONTAINED FLAT AT
90 DURHAM STREET ROCHDALE OL11 1JZ

For: Mr MEHMOOD AHMED

Plan

Scale 1:100

2114 / 2