



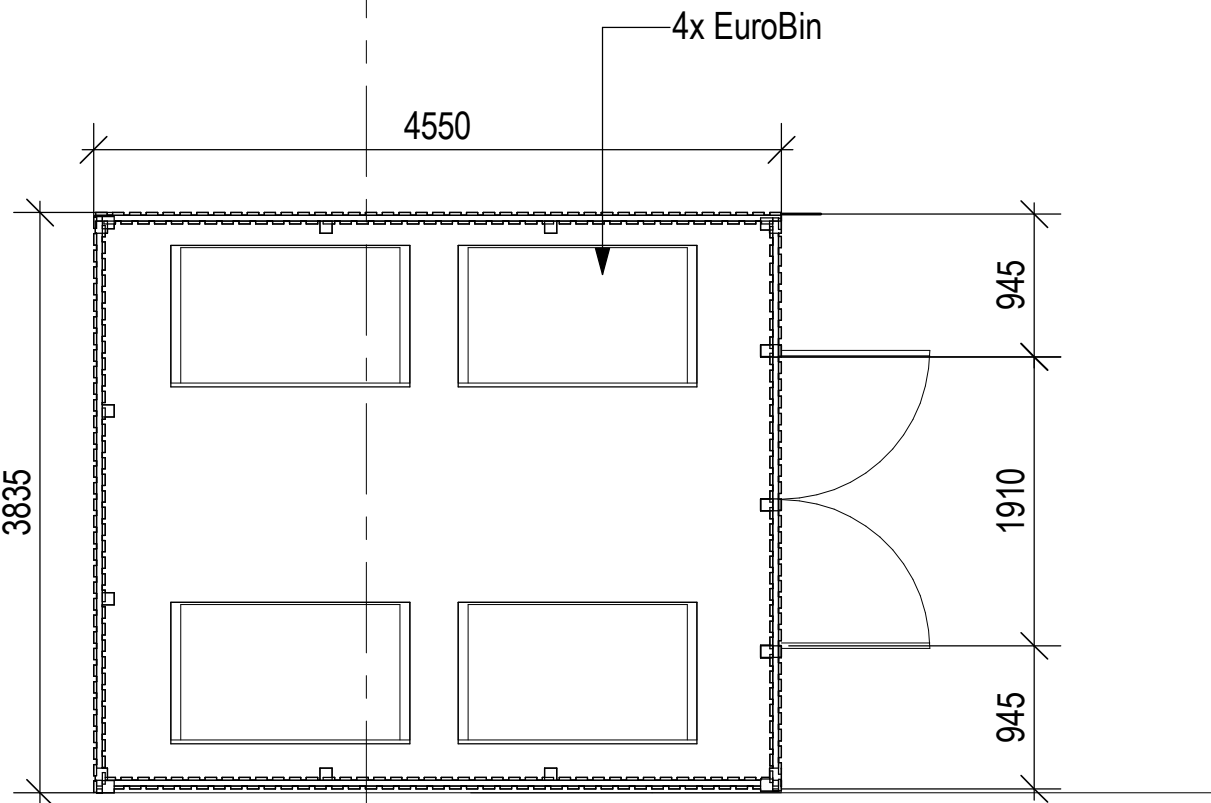


Bin Store

1 : 50 @ A3

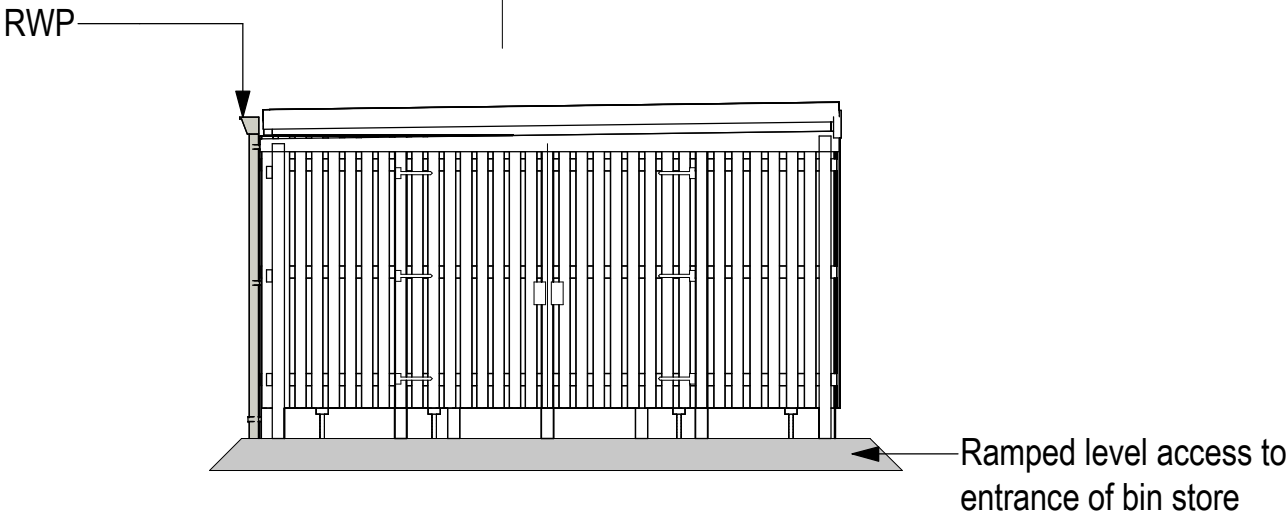


Front elevation

1 : 50 @ A3

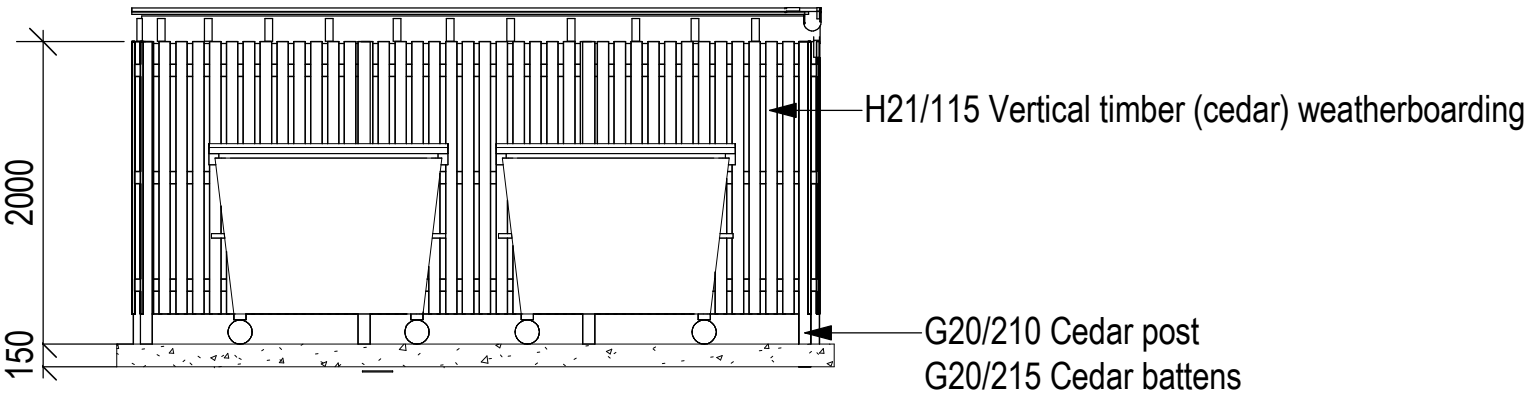

Bin Store - Section

1 : 50 @ A3

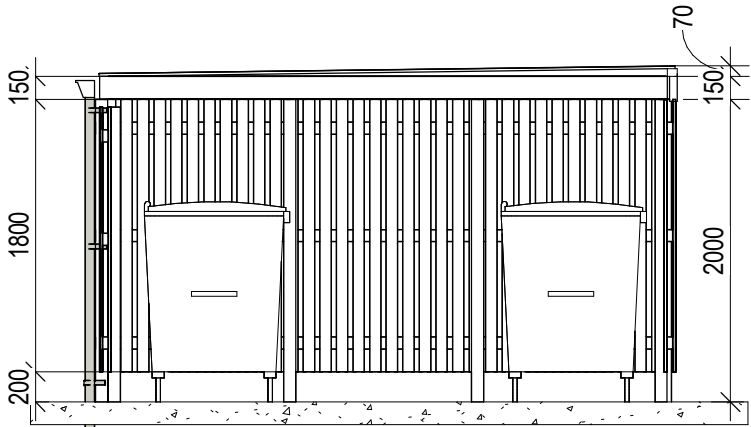

Bin store - Section 2

1 : 50 @ A3

T2	Updated dims	03.05.24	SD	PEH
T1	For comment	02.05.24	SD	PEH
Revision	Description	Date	Drawn	Checked

Halliday Meecham Architects Limited

111 Piccadilly Manchester M1 2HY
+44 (0)161 661 5566

4 Devonshire Street London W1W 5DT
+44 (0)203 440 5175

hma@hallidaymeecham.com
www.hallidaymeecham.com



Client:						
Project:	St Johns Thornham					
Phase/Location:	Middleton					
Drawing:	Bin Store					
Scale @ A3	Date:	Drawn:	Checked:	Job No.	Drawing No.	
1:50	23.02.24	SD	PEH	5635	90401	
Drawing Ref.	5635-HMA-SJT-ZZ-DR-A-90401					Revision T2