



General Notes.

- These plans are the copyright of Steve Hunt Partnership and should not be copied in part or whole without specific written permission of the organisation.
- This drawing is to be read in conjunction with all other relevant drawings, specifications and calculations.
- These plans have been prepared for the purpose of obtaining planning permission and/or Building Control approval. All dimensions critical for compliance are to be checked on site by the contractor at the earliest possible stage. Survey dimensions have been recorded for the purpose of preparing these plans without any structure being exposed and therefore the accuracy cannot be guaranteed.
- Whilst every effort has been made to ensure the accuracy of this drawing it shall not be used for the purposes of construction without the written consent of the architect's office. All details are to be checked by the contractor/fabricator prior to commencement of construction/fabrication.
- All dimensions are in millimeters unless noted otherwise.
- All works to be carried out in strict accordance with the Building Regulations Approved Documents, specifications, relevant British Standards and where applicable local authorities requirements.
- All specifications and designs are to be checked and approved by the Local Authority Planning and Building Control departments PRIOR to commencement of works. It is the contractor/applicant's responsibility for the rectification of any works deemed to be inappropriate by the relevant Local Authority departments if the works were carried out prior to approvals being granted.
- Any proposed changes or variations from this drawing should be agreed in writing with the contractor and should be checked with and sanctioned by all relevant Local Authority departments PRIOR to carrying out the changes.
- The contractor is responsible for the overall stability of the structure from the commencement of the works including the design and provision of all necessary temporary works.
- The contractor is responsible for the location of all underground services that may exist and to divert them if necessary prior to the commencement of the works.
- It is the responsibility of the applicant to notify the adjoining property owners of their intention to build on, or within 3 metres of the boundary line under the Boundary Wall Act 1996 legislation. This should take the form of a written notice, details of which can be found at the ODPM website or from the Local Authority Development Control Department.
-
-

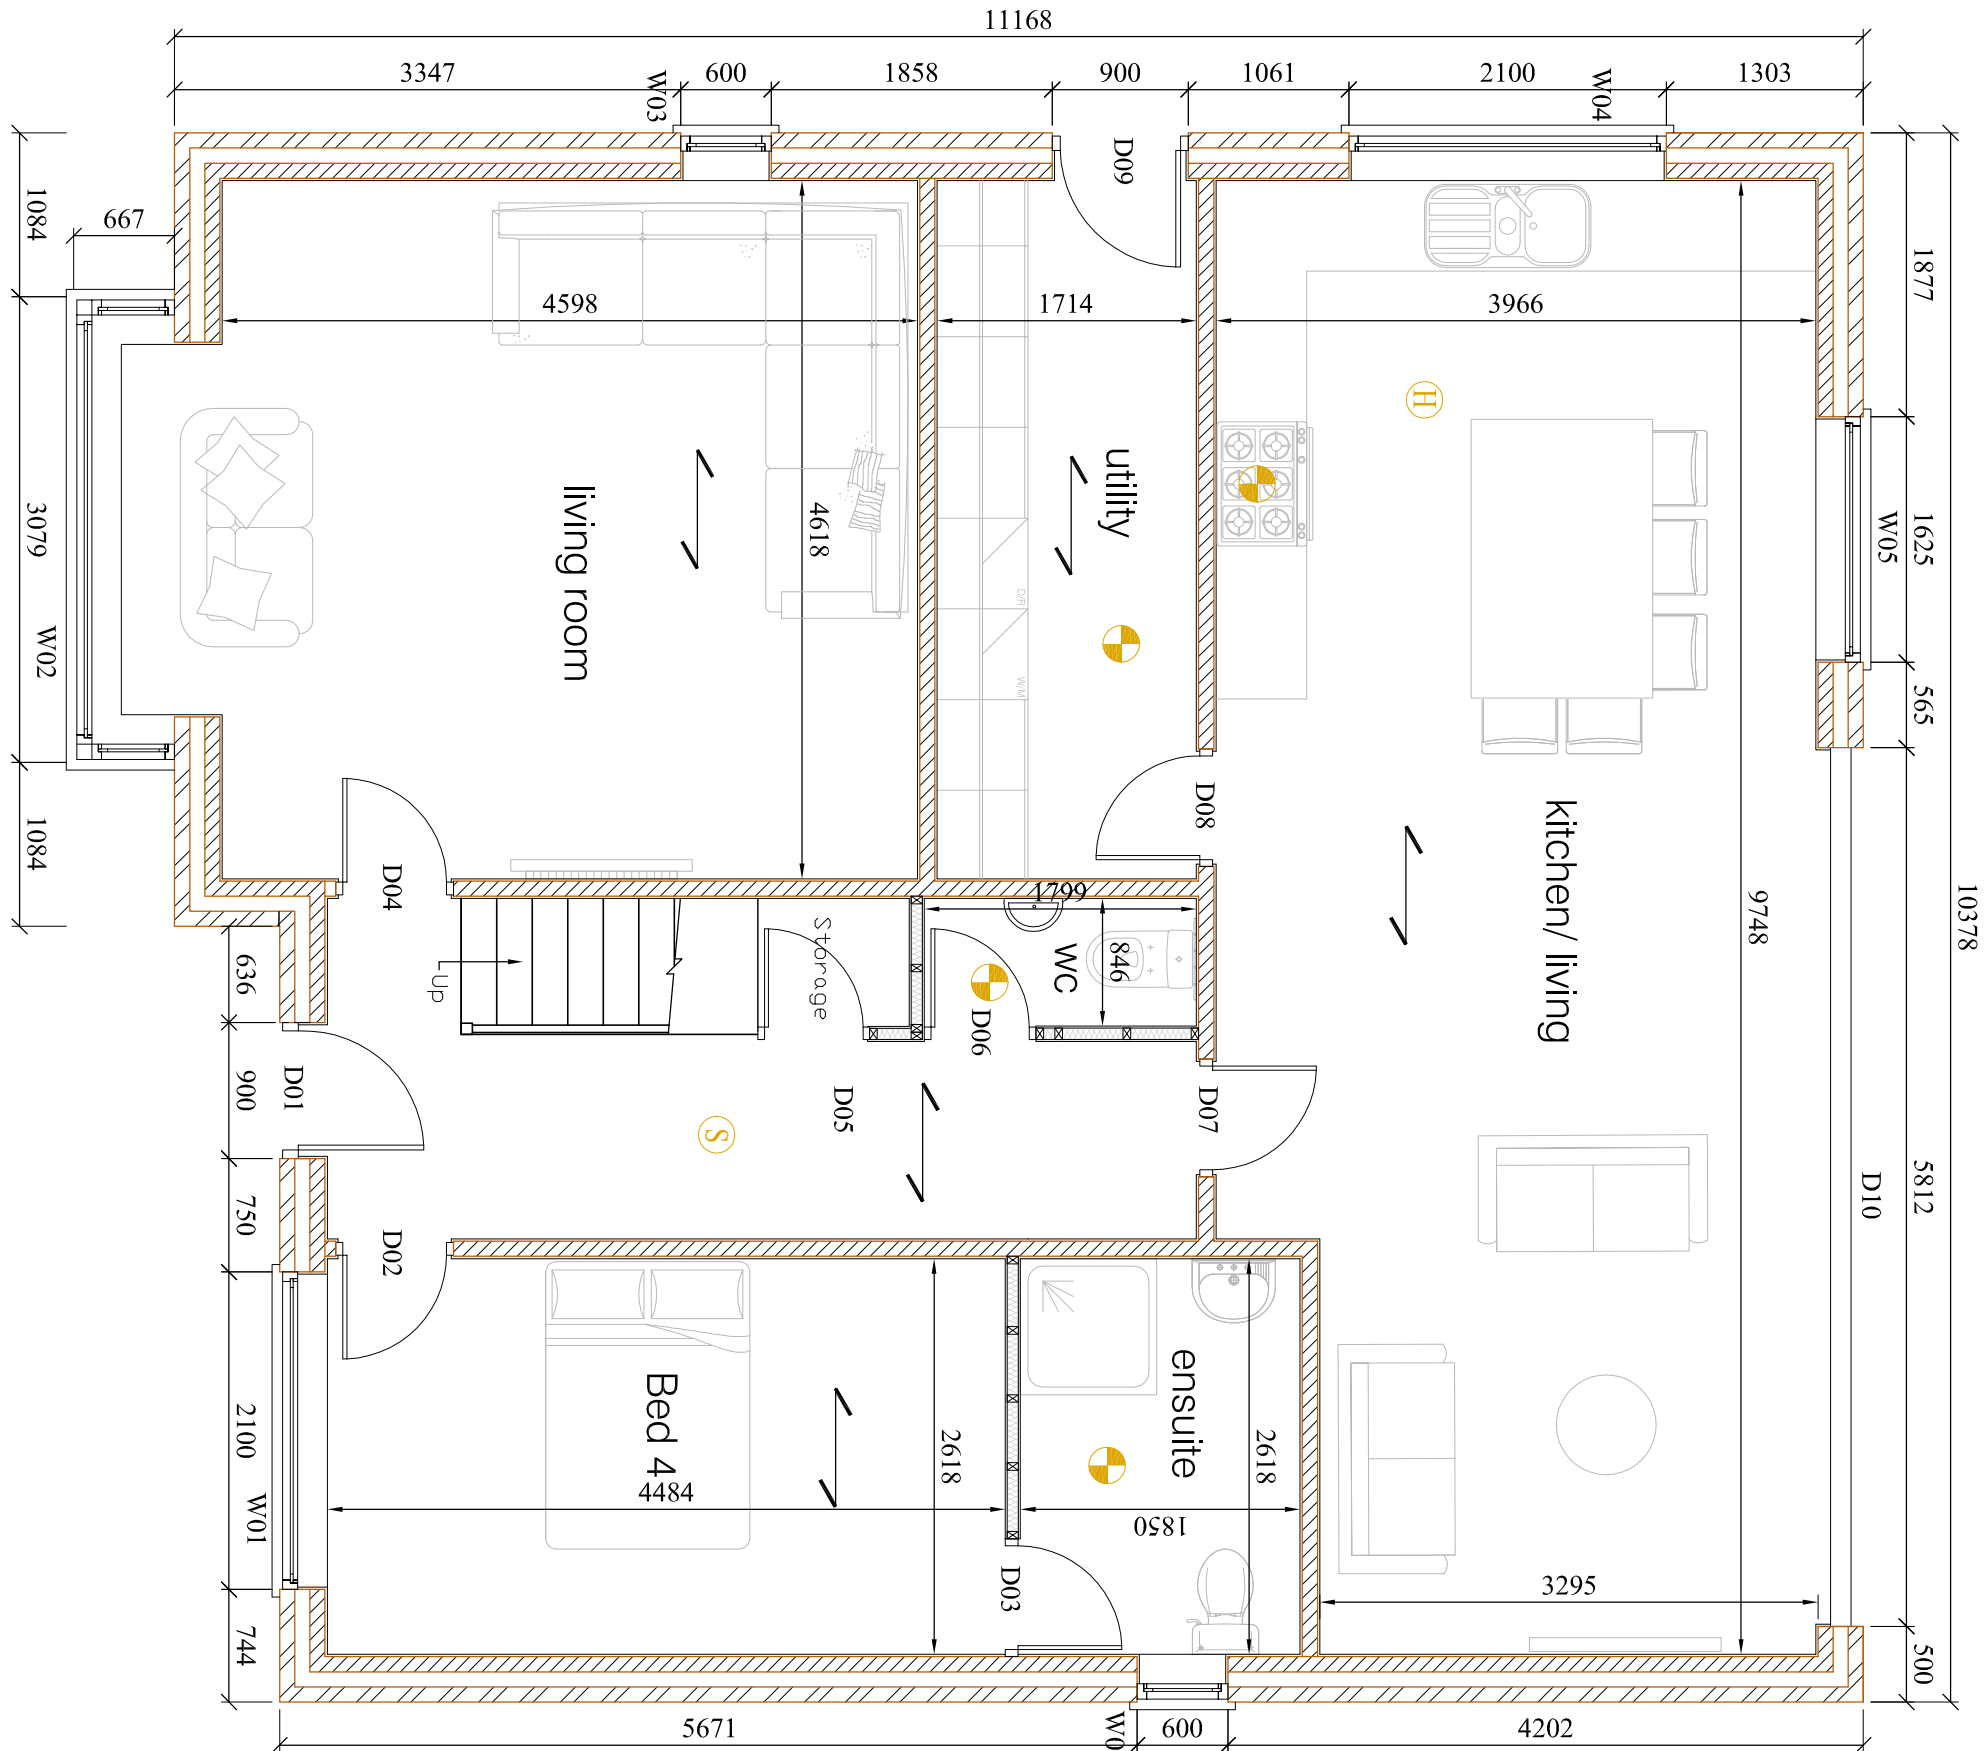


Proposed Ground Floor Plan

(Scale 1:50)

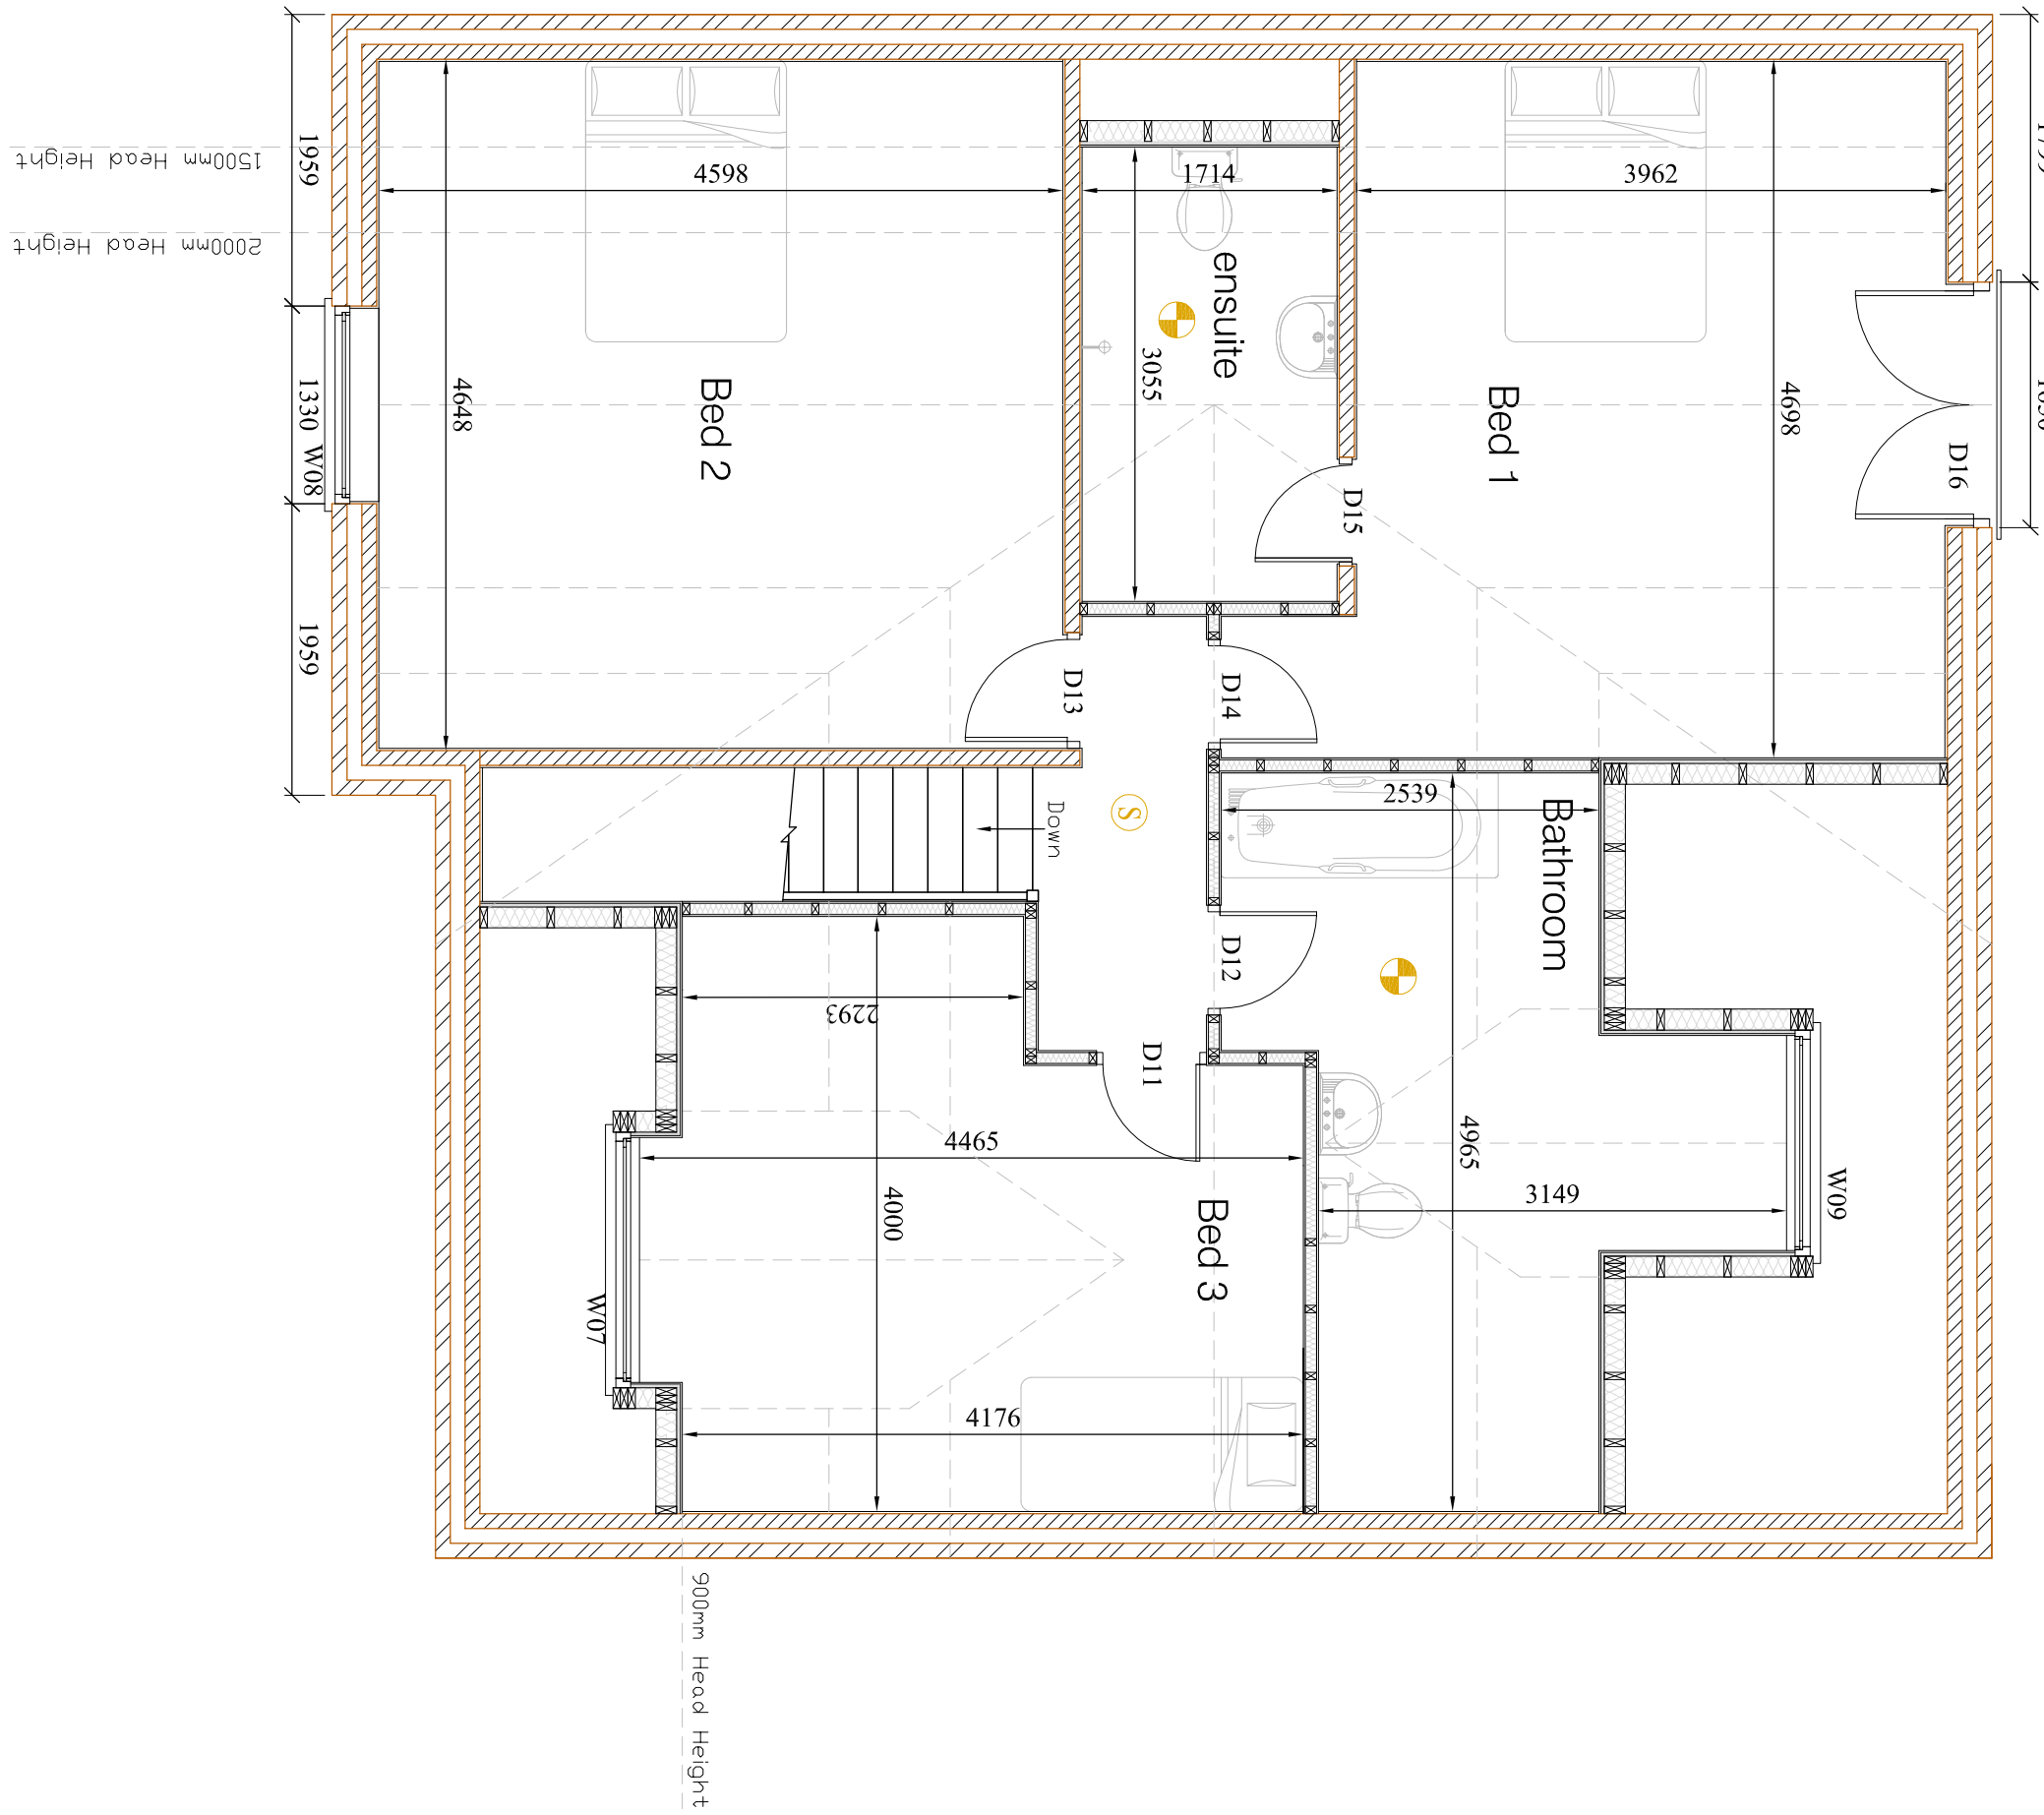


Proposed First Floor Plan

(Scale 1:50)

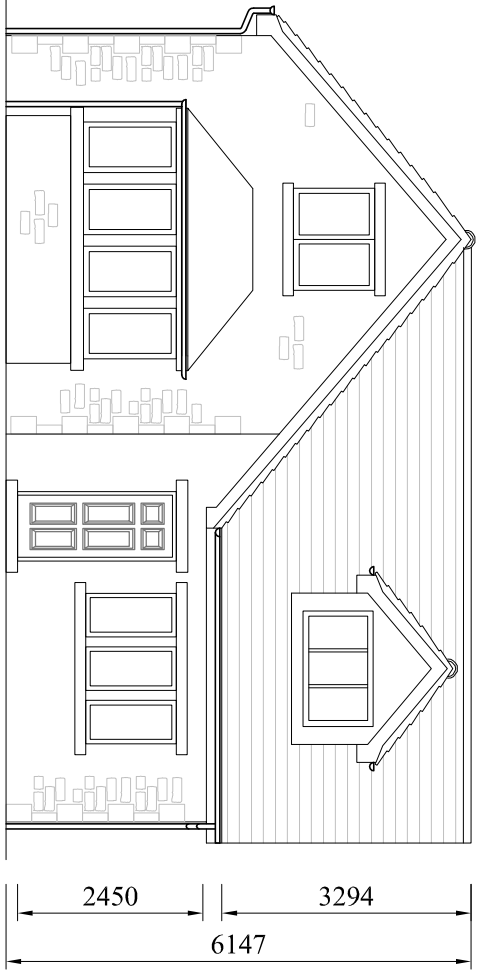


Proposed Front Elevation

(Scale 1:100)

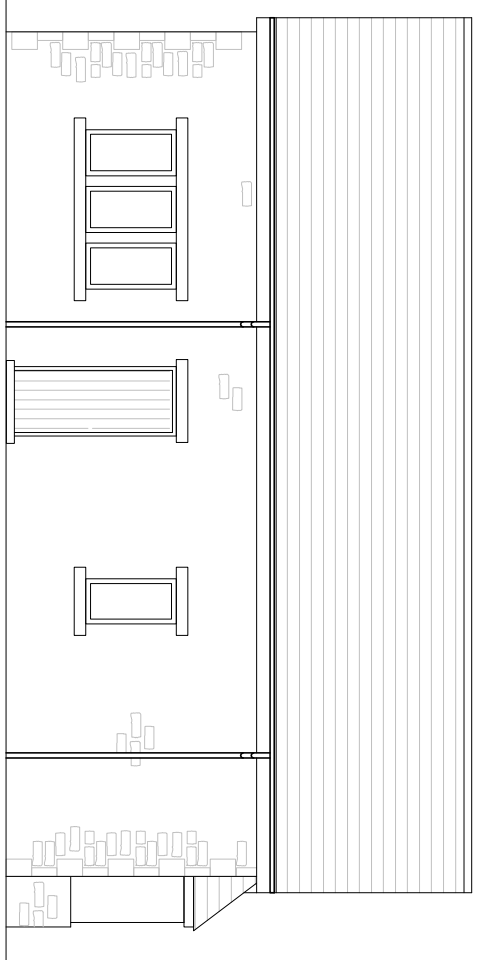


Proposed Left-Hand Side Elevation

(Scale 1:100)

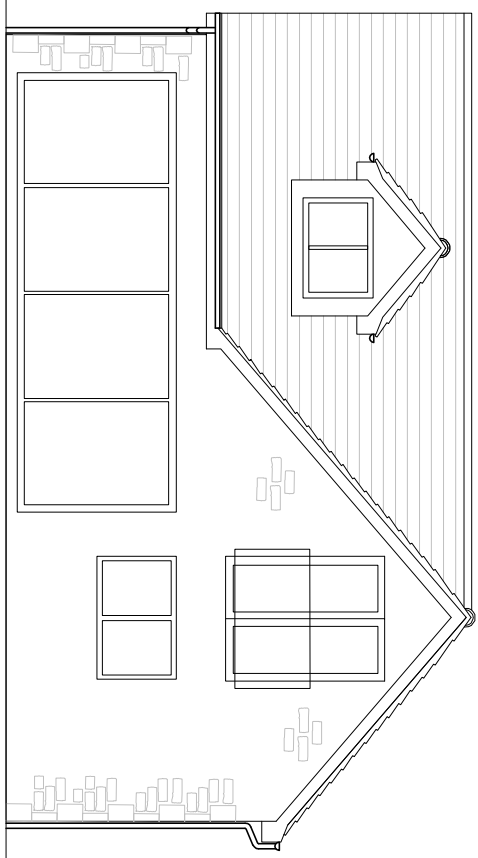

Proposed Rear Elevation

(Scale 1:100)

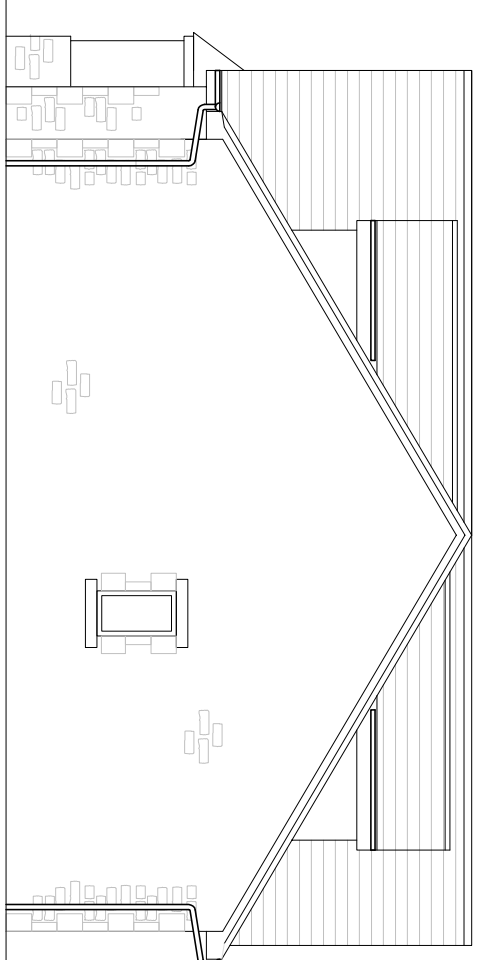

Proposed Right-Hand Side Elevation

(Scale 1:100)

