


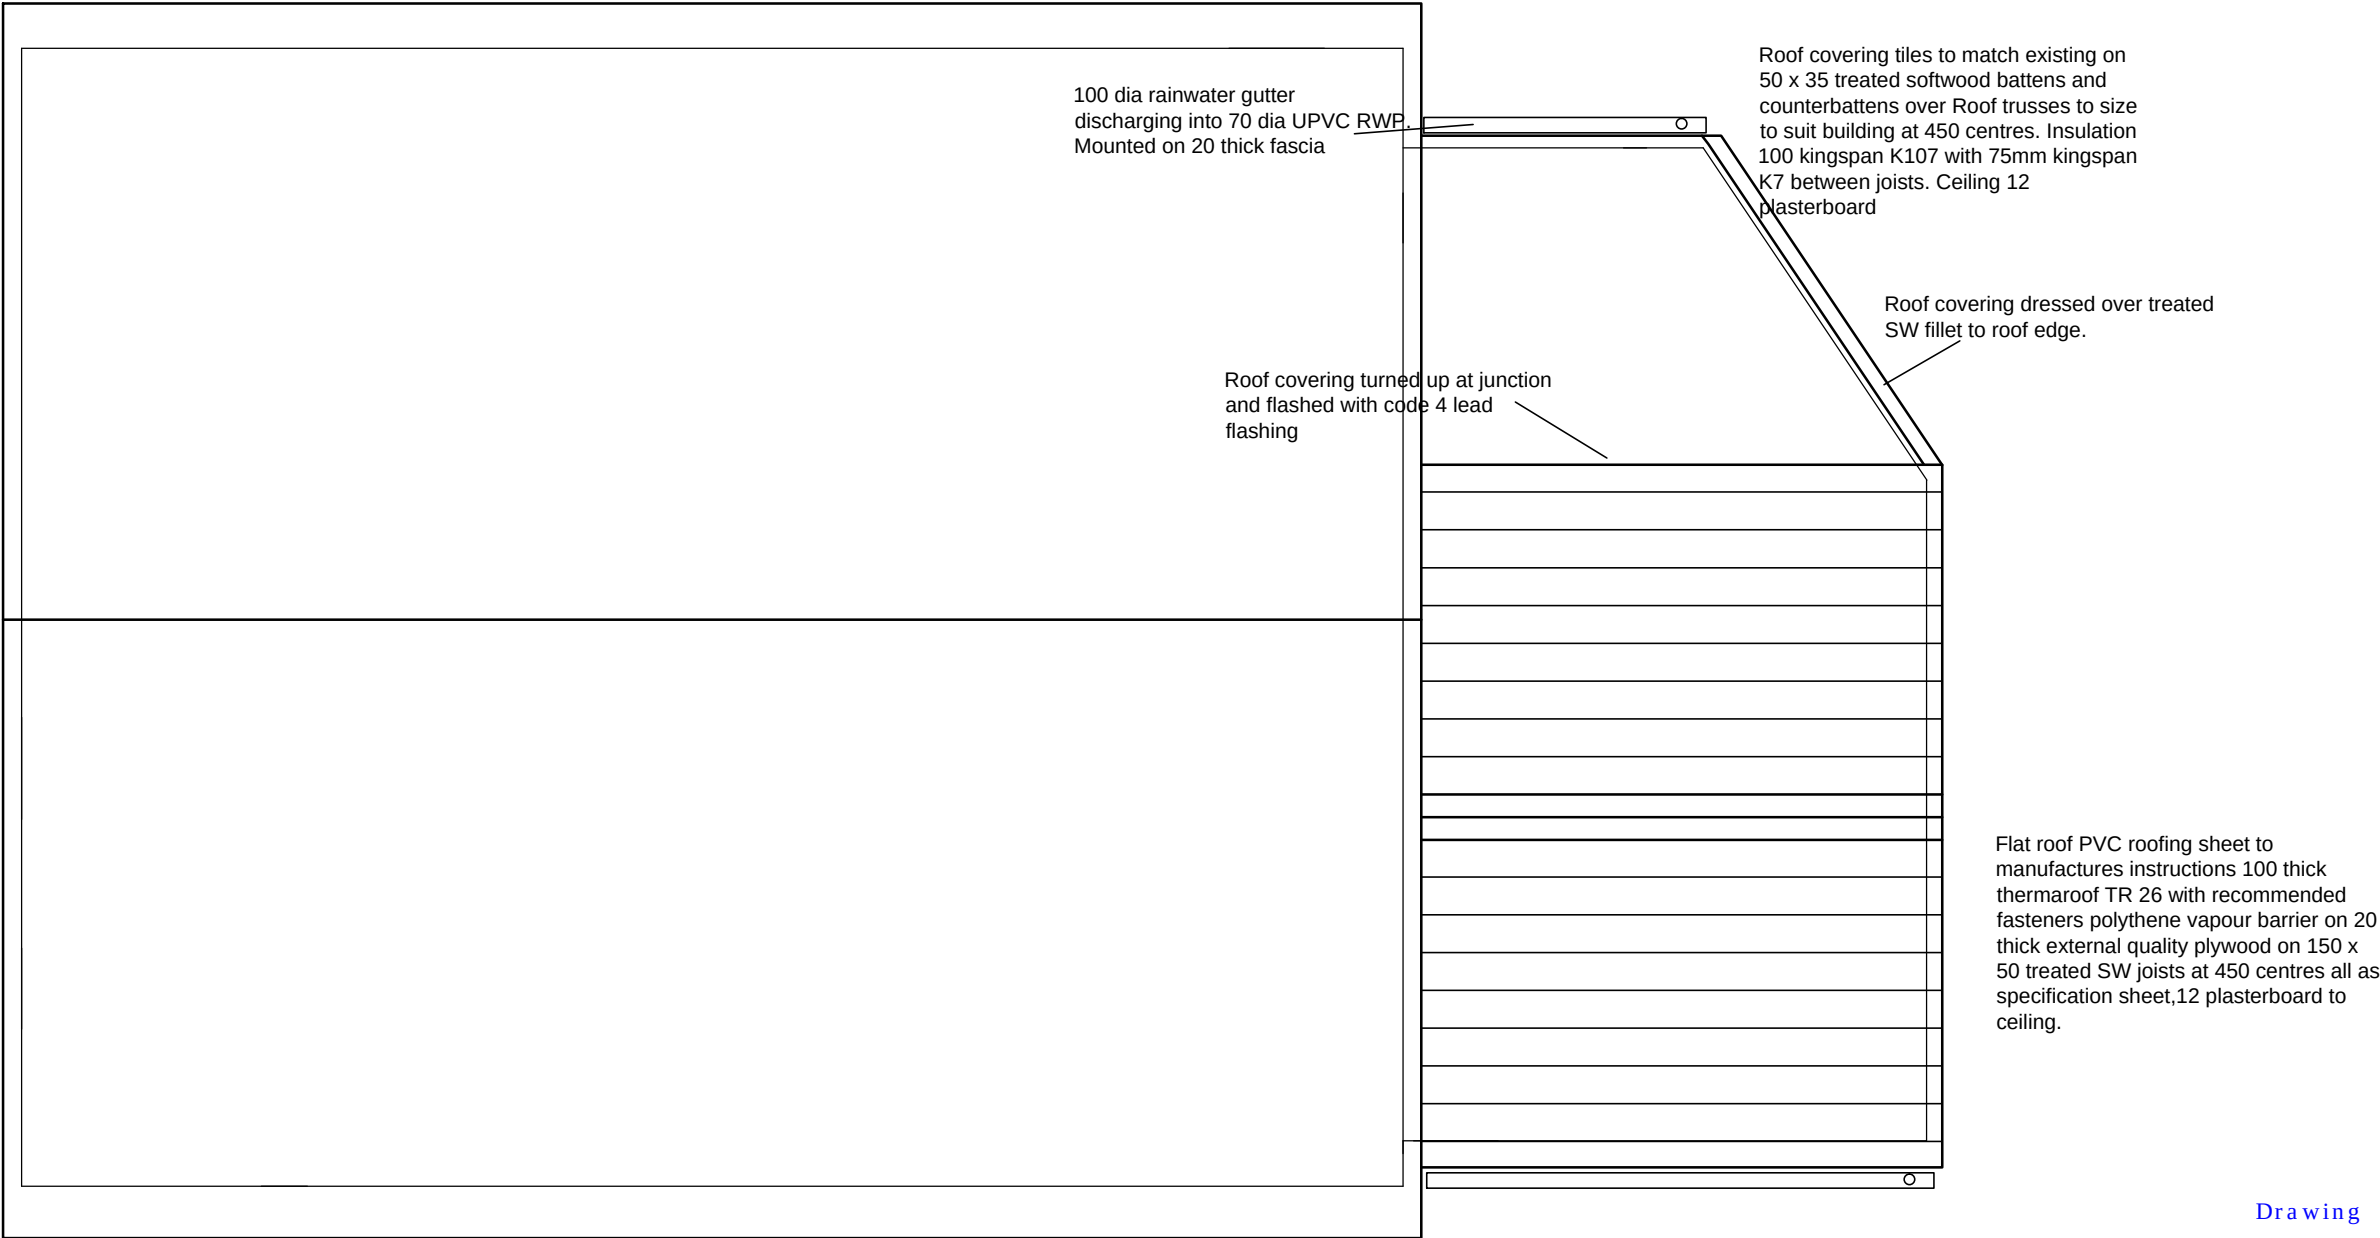


Proposed Roof Plan

[Drawing](#)
Proposed Plan

[Address](#)
54 Seven Acres Lane Norden

[Client](#)

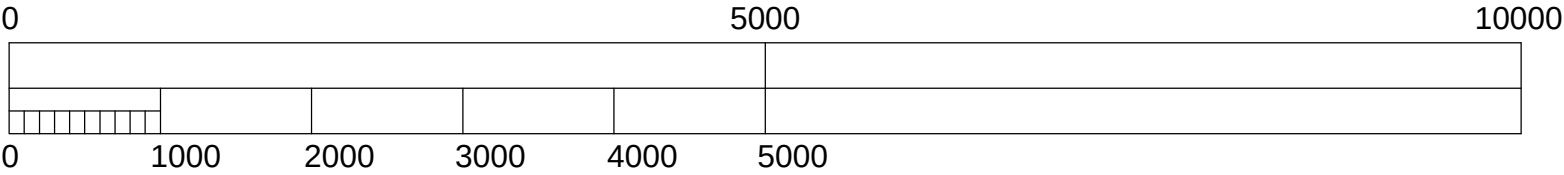

Scale Bar

[Dwg No](#)
15046/4

[Scale](#)
1:50

DJ Hancock Design
22 Croft Street
Bacup
Lancashire
Tel 01706 563502
Mob 07599 008 791