





LOCATION PLAN scale 1:1250

Denotes: Curtilage of Existing dwelling

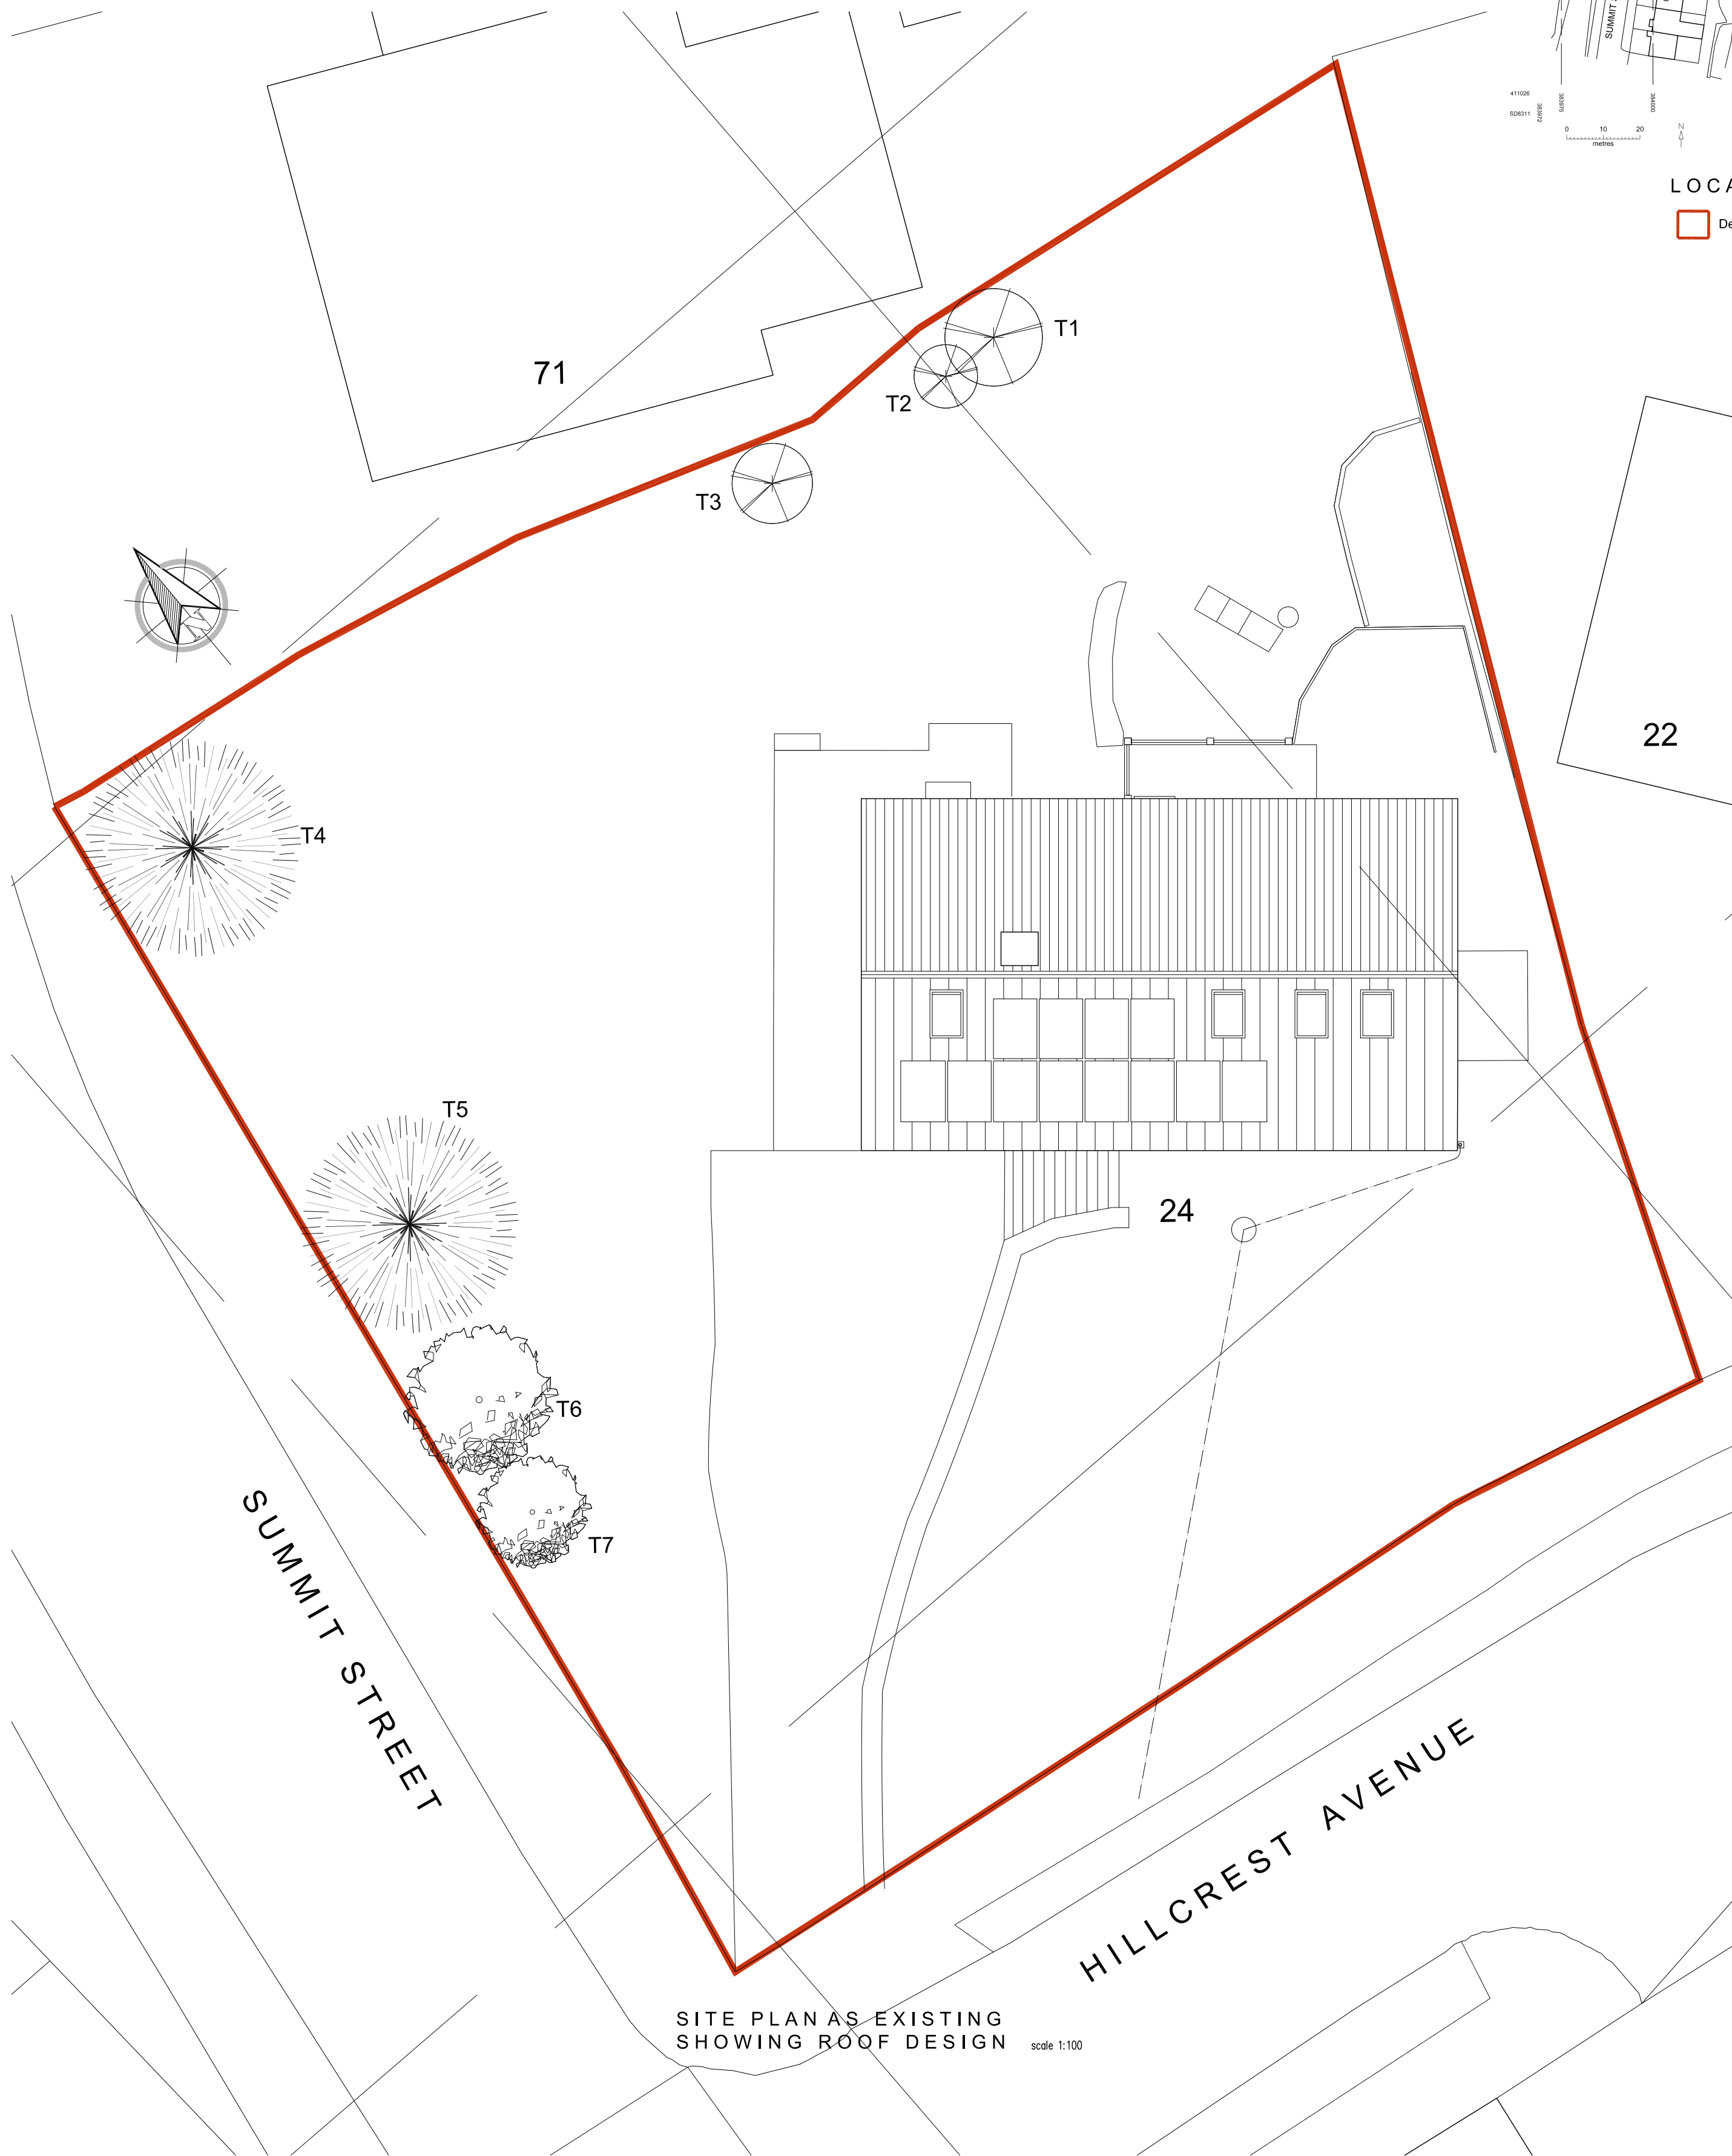

SITE PLAN AS EXISTING
SHOWING ROOF DESIGN scale 1:100

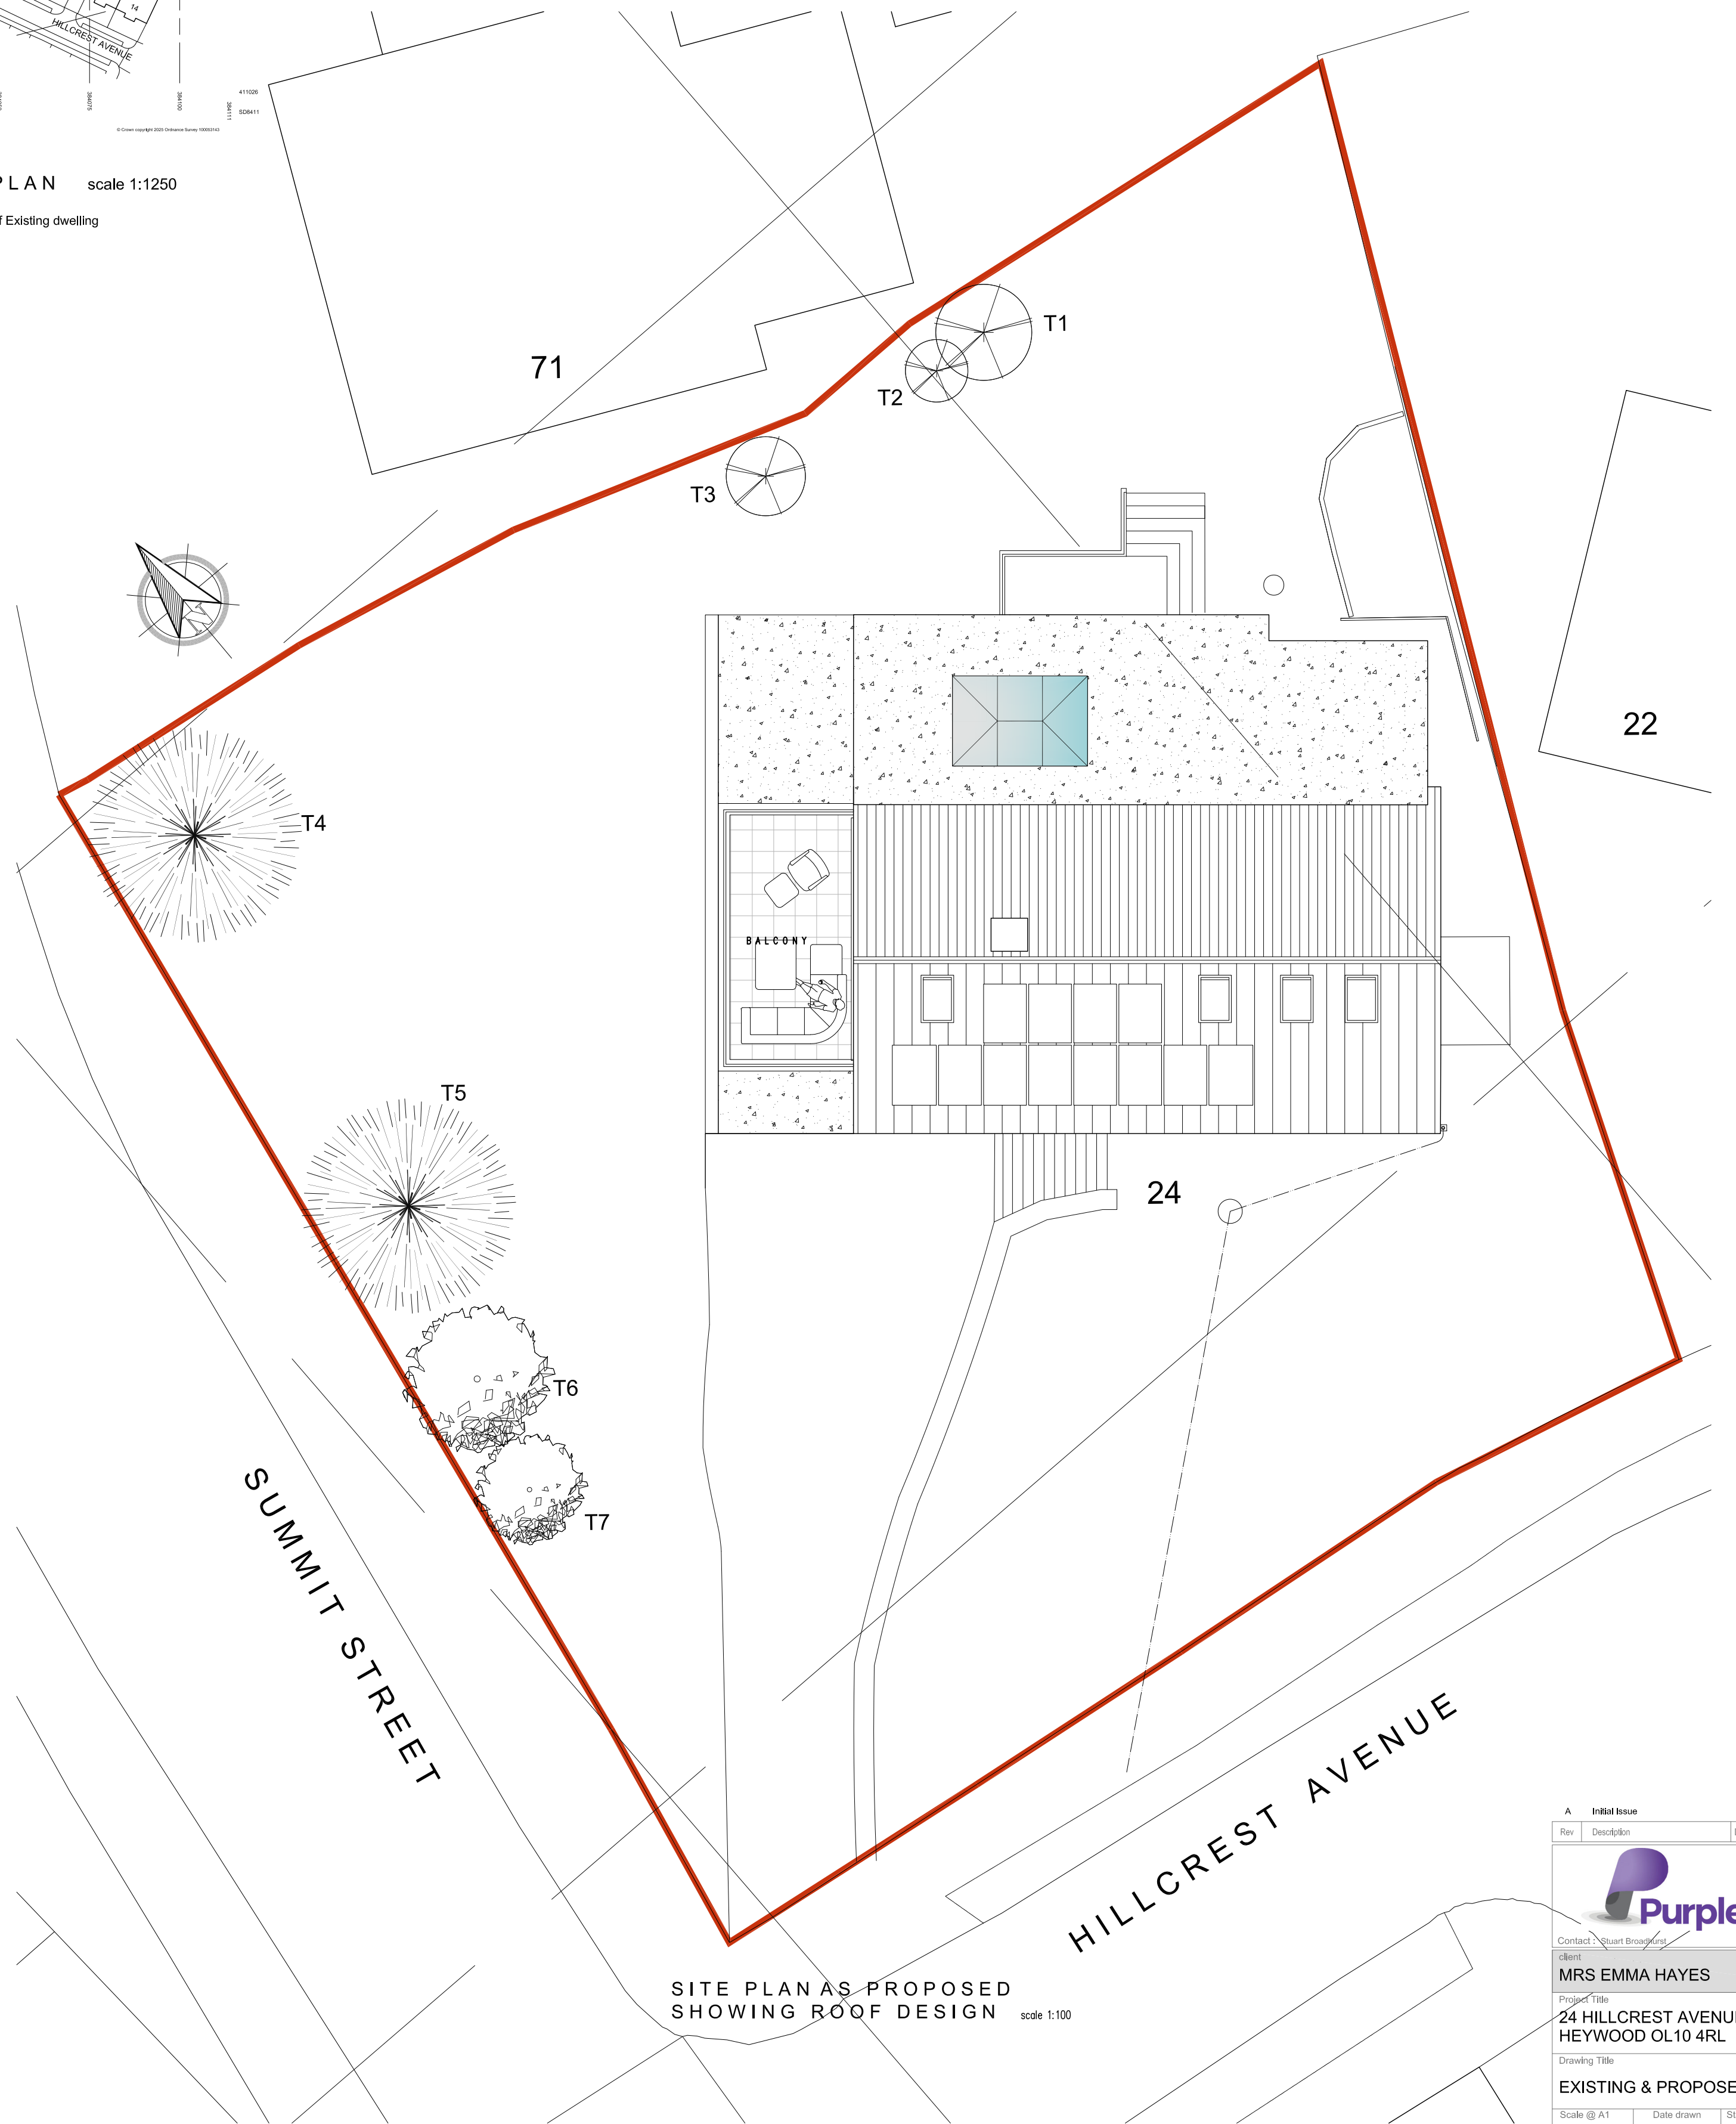

SITE PLAN AS PROPOSED
SHOWING ROOF DESIGN scale 1:100