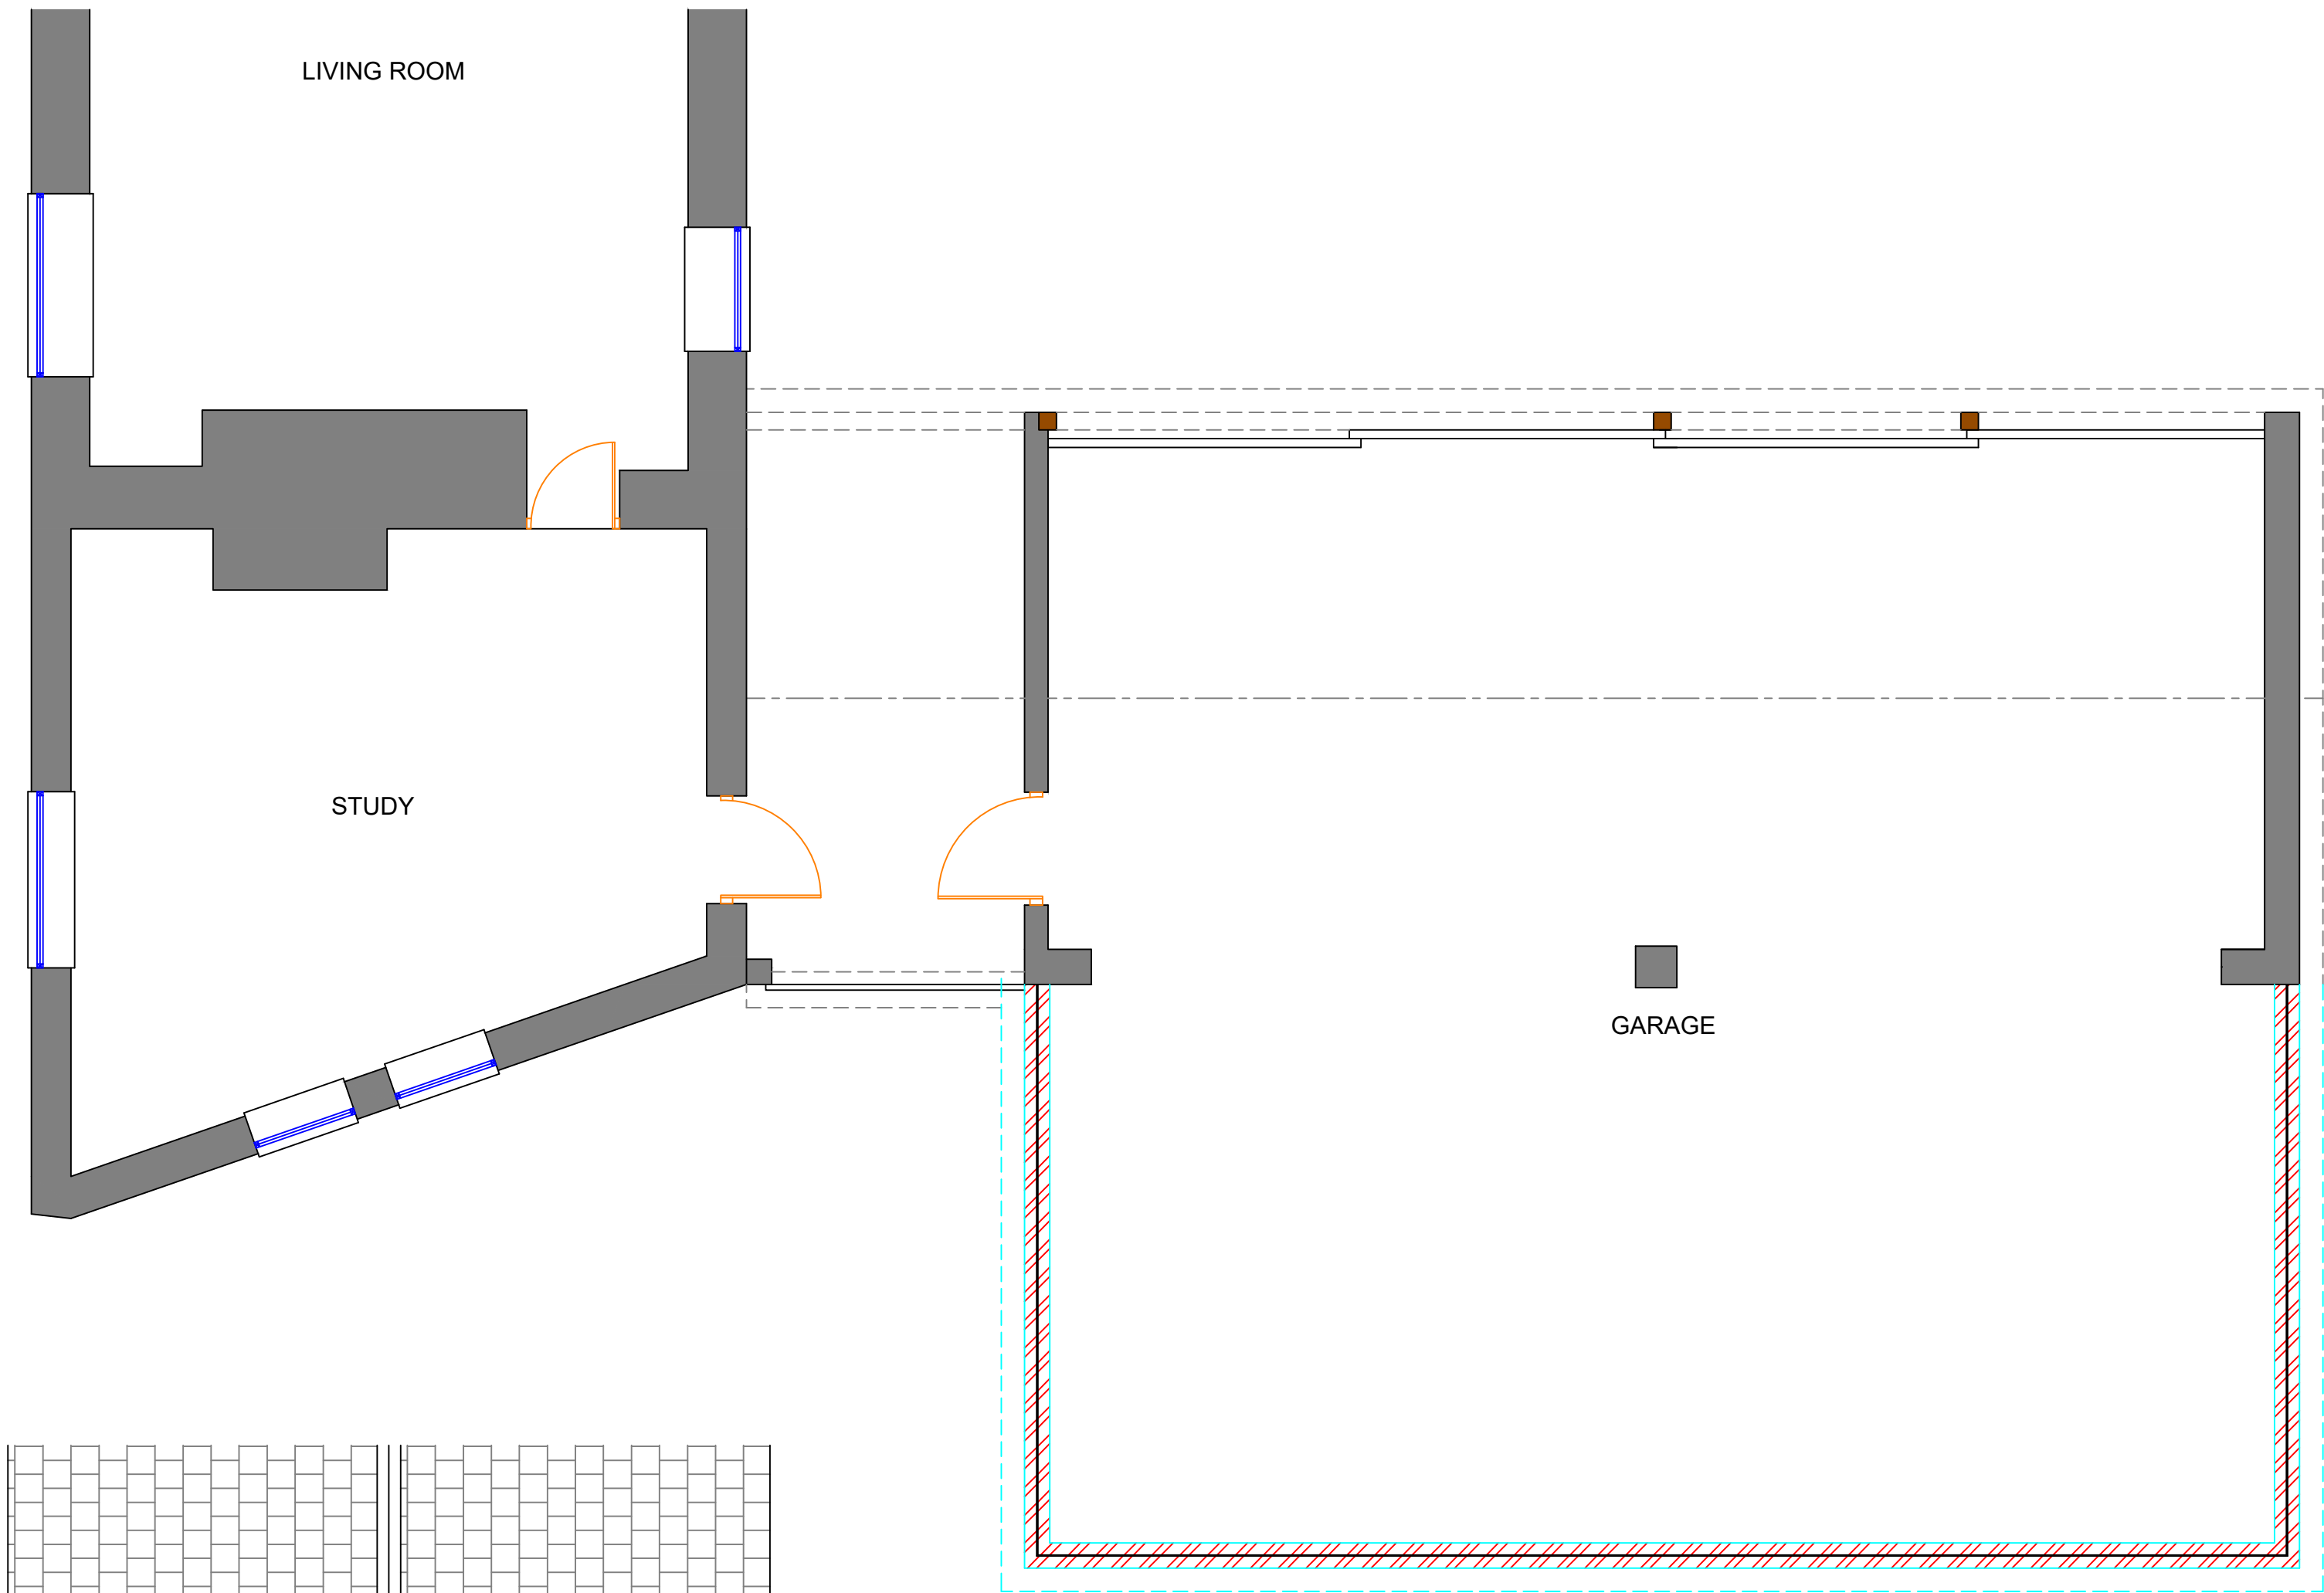
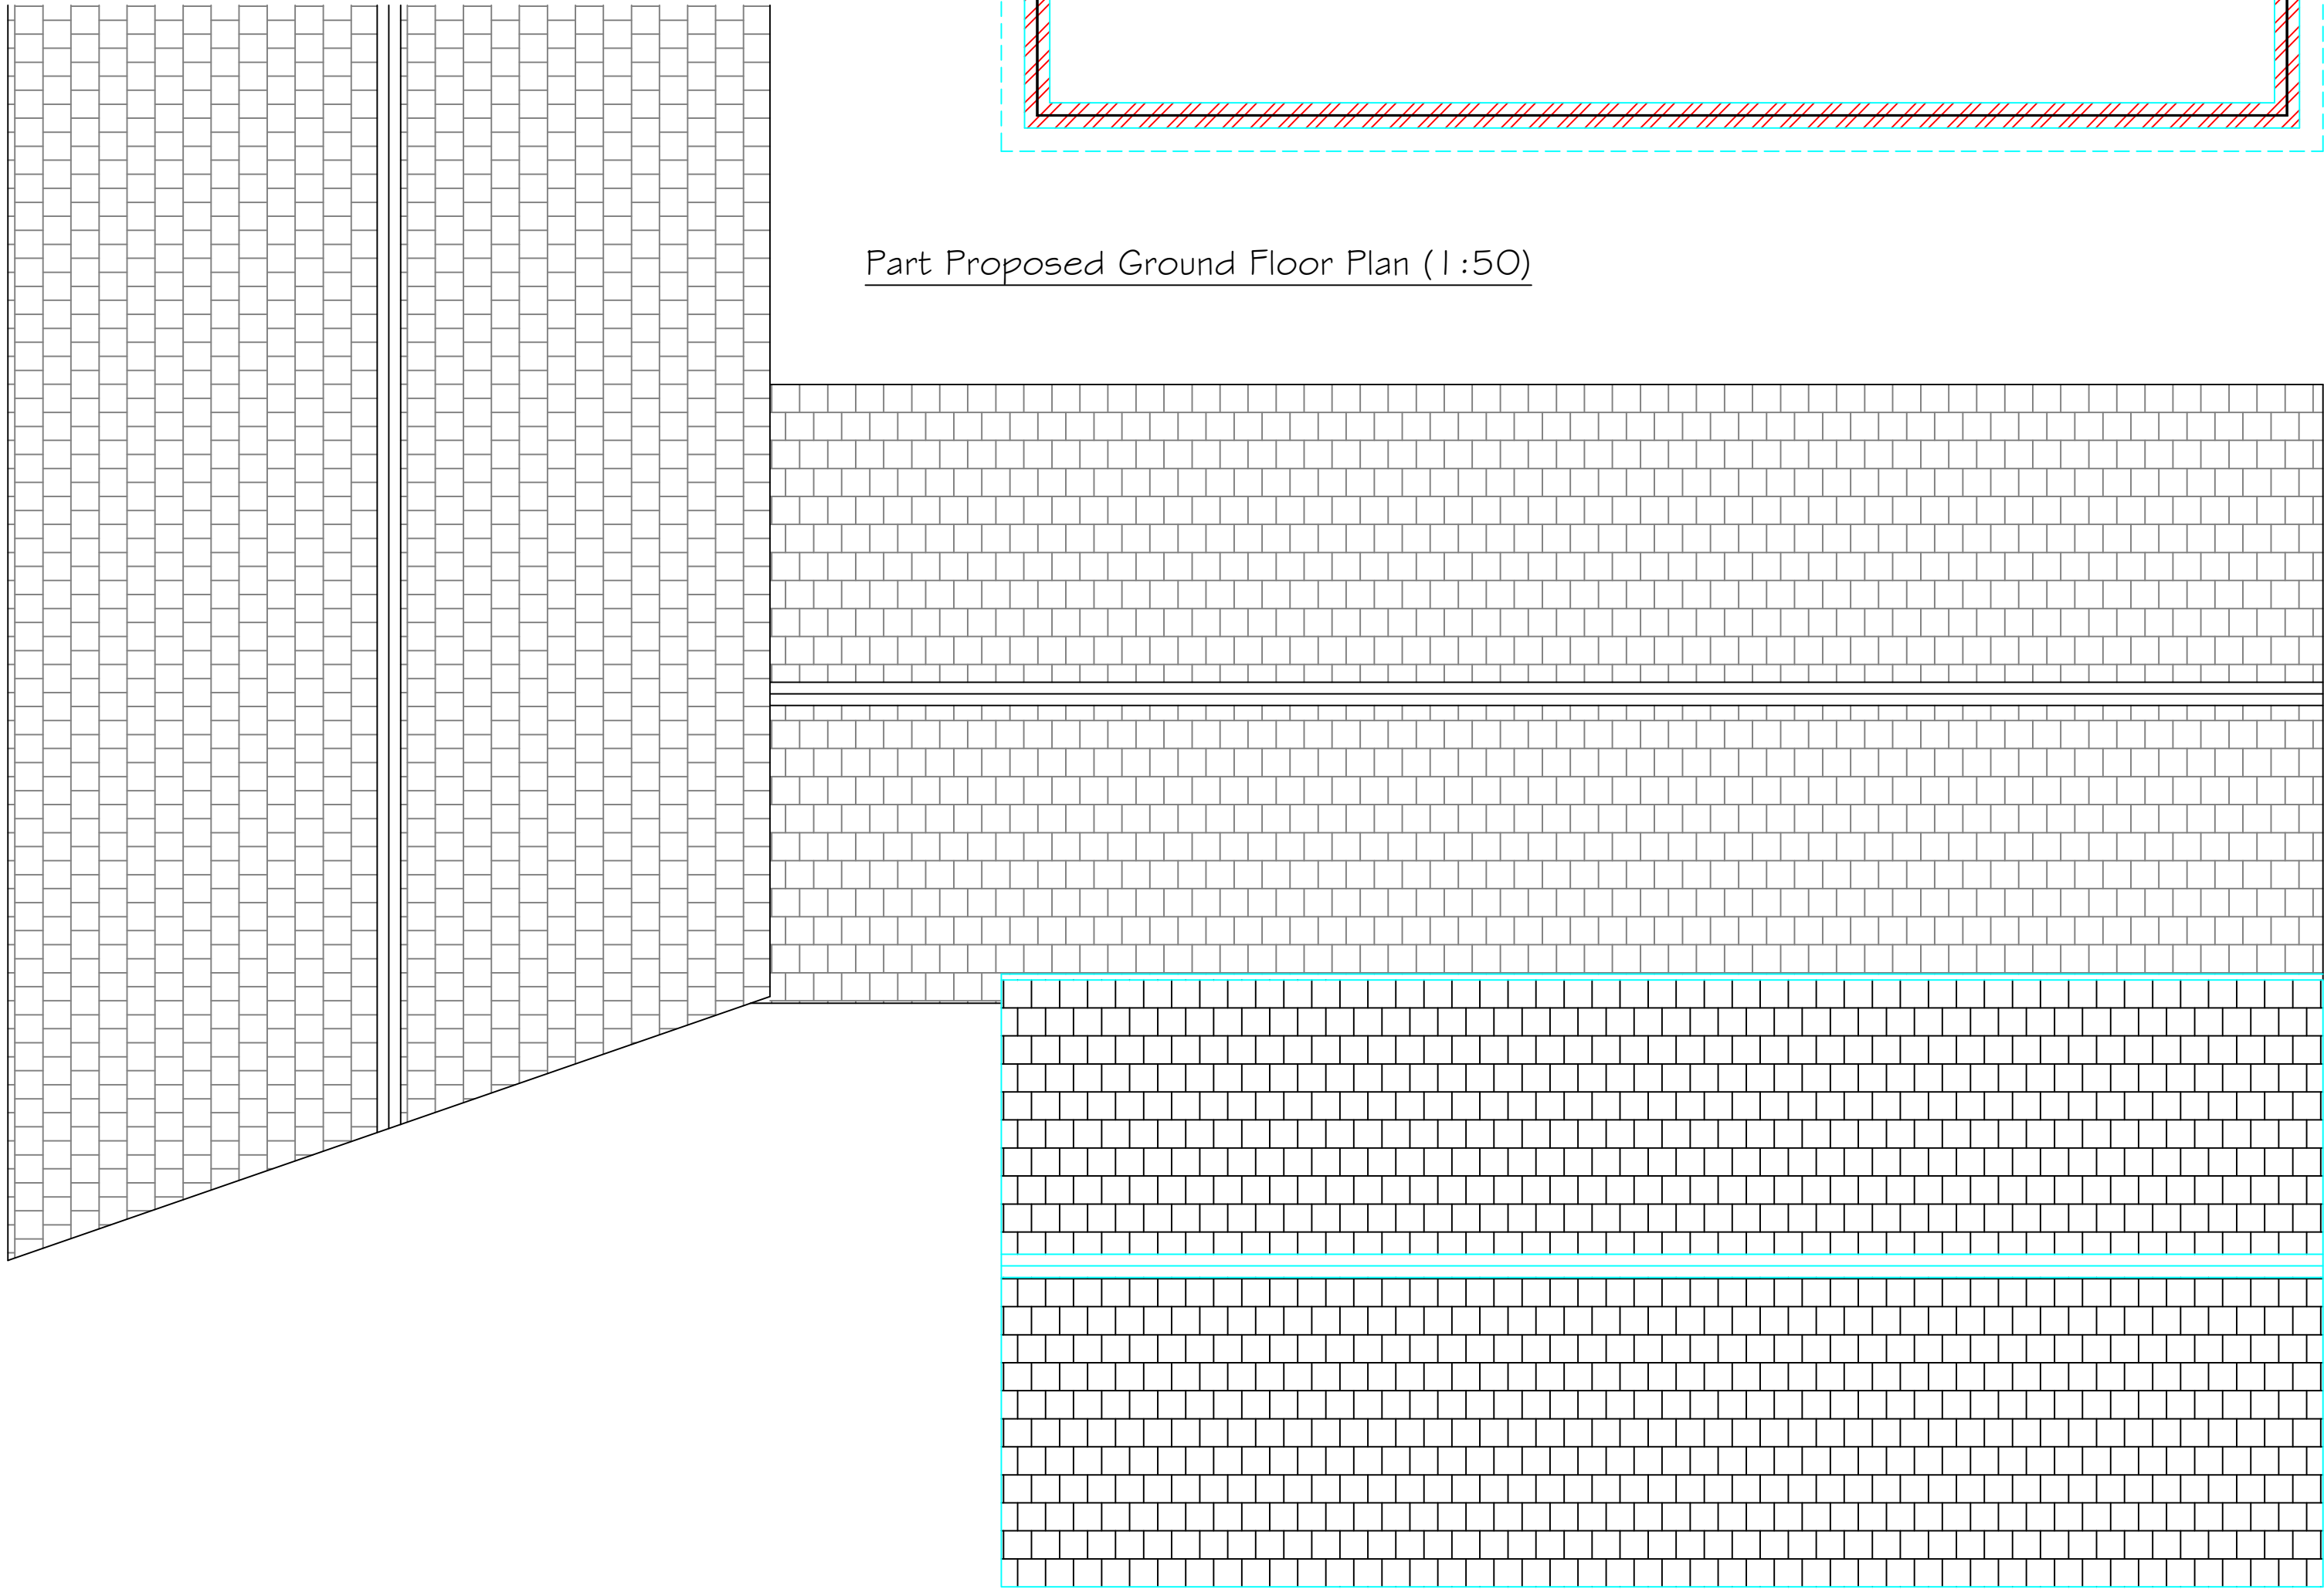




 
Part Proposed Ground Floor Plan (1:50)

 


Part Proposed Roof Plan (1:50)

 
- GENERAL NOTES**
- 1. All dimensions are in millimetres unless otherwise noted.
 - 2. This drawing is not to be copied or disclosed by or forwarded on to any unauthorised persons without prior written consent of Gamble King and Noone Limited.
 - 3. Do not scale from this drawing and is only to be used for Local Authority Approval purposes only.

 
REFERENCE

 EXISTING FACING BRICK

 EXISTING SLATE ROOF TILES

REFERENCE

 NEW FACING BRICK TO MATCH EXISTING

 SLATE ROOF TILES TO MATCH EXISTING

B	Proposed Ridge line altered	F. Cadell	Aug. 2025
REV.	DESCRIPTION	BY	DATE
A	Amendments made to suit Planning department comments	F. Cadell	Aug. 2025
REV.	DESCRIPTION	BY	DATE

Client
Ian O'Neill

Job
The Coach House
Rochdale
OL12 6LD

Drg
Proposed Floor and Roof Plans

Drawn F. Cadell	Date Feb. 2025	Scale As Shown
Job No. D25.01.13	Drg No. P03B	

Gamble King and Noone Ltd
Consulting Structural Engineers & Building Surveyors.
5 Queen Street
Oldham
OL1 1RD
Tel: 0161 652 1183
Mobile: 07756 902 604
07725 145 369

