


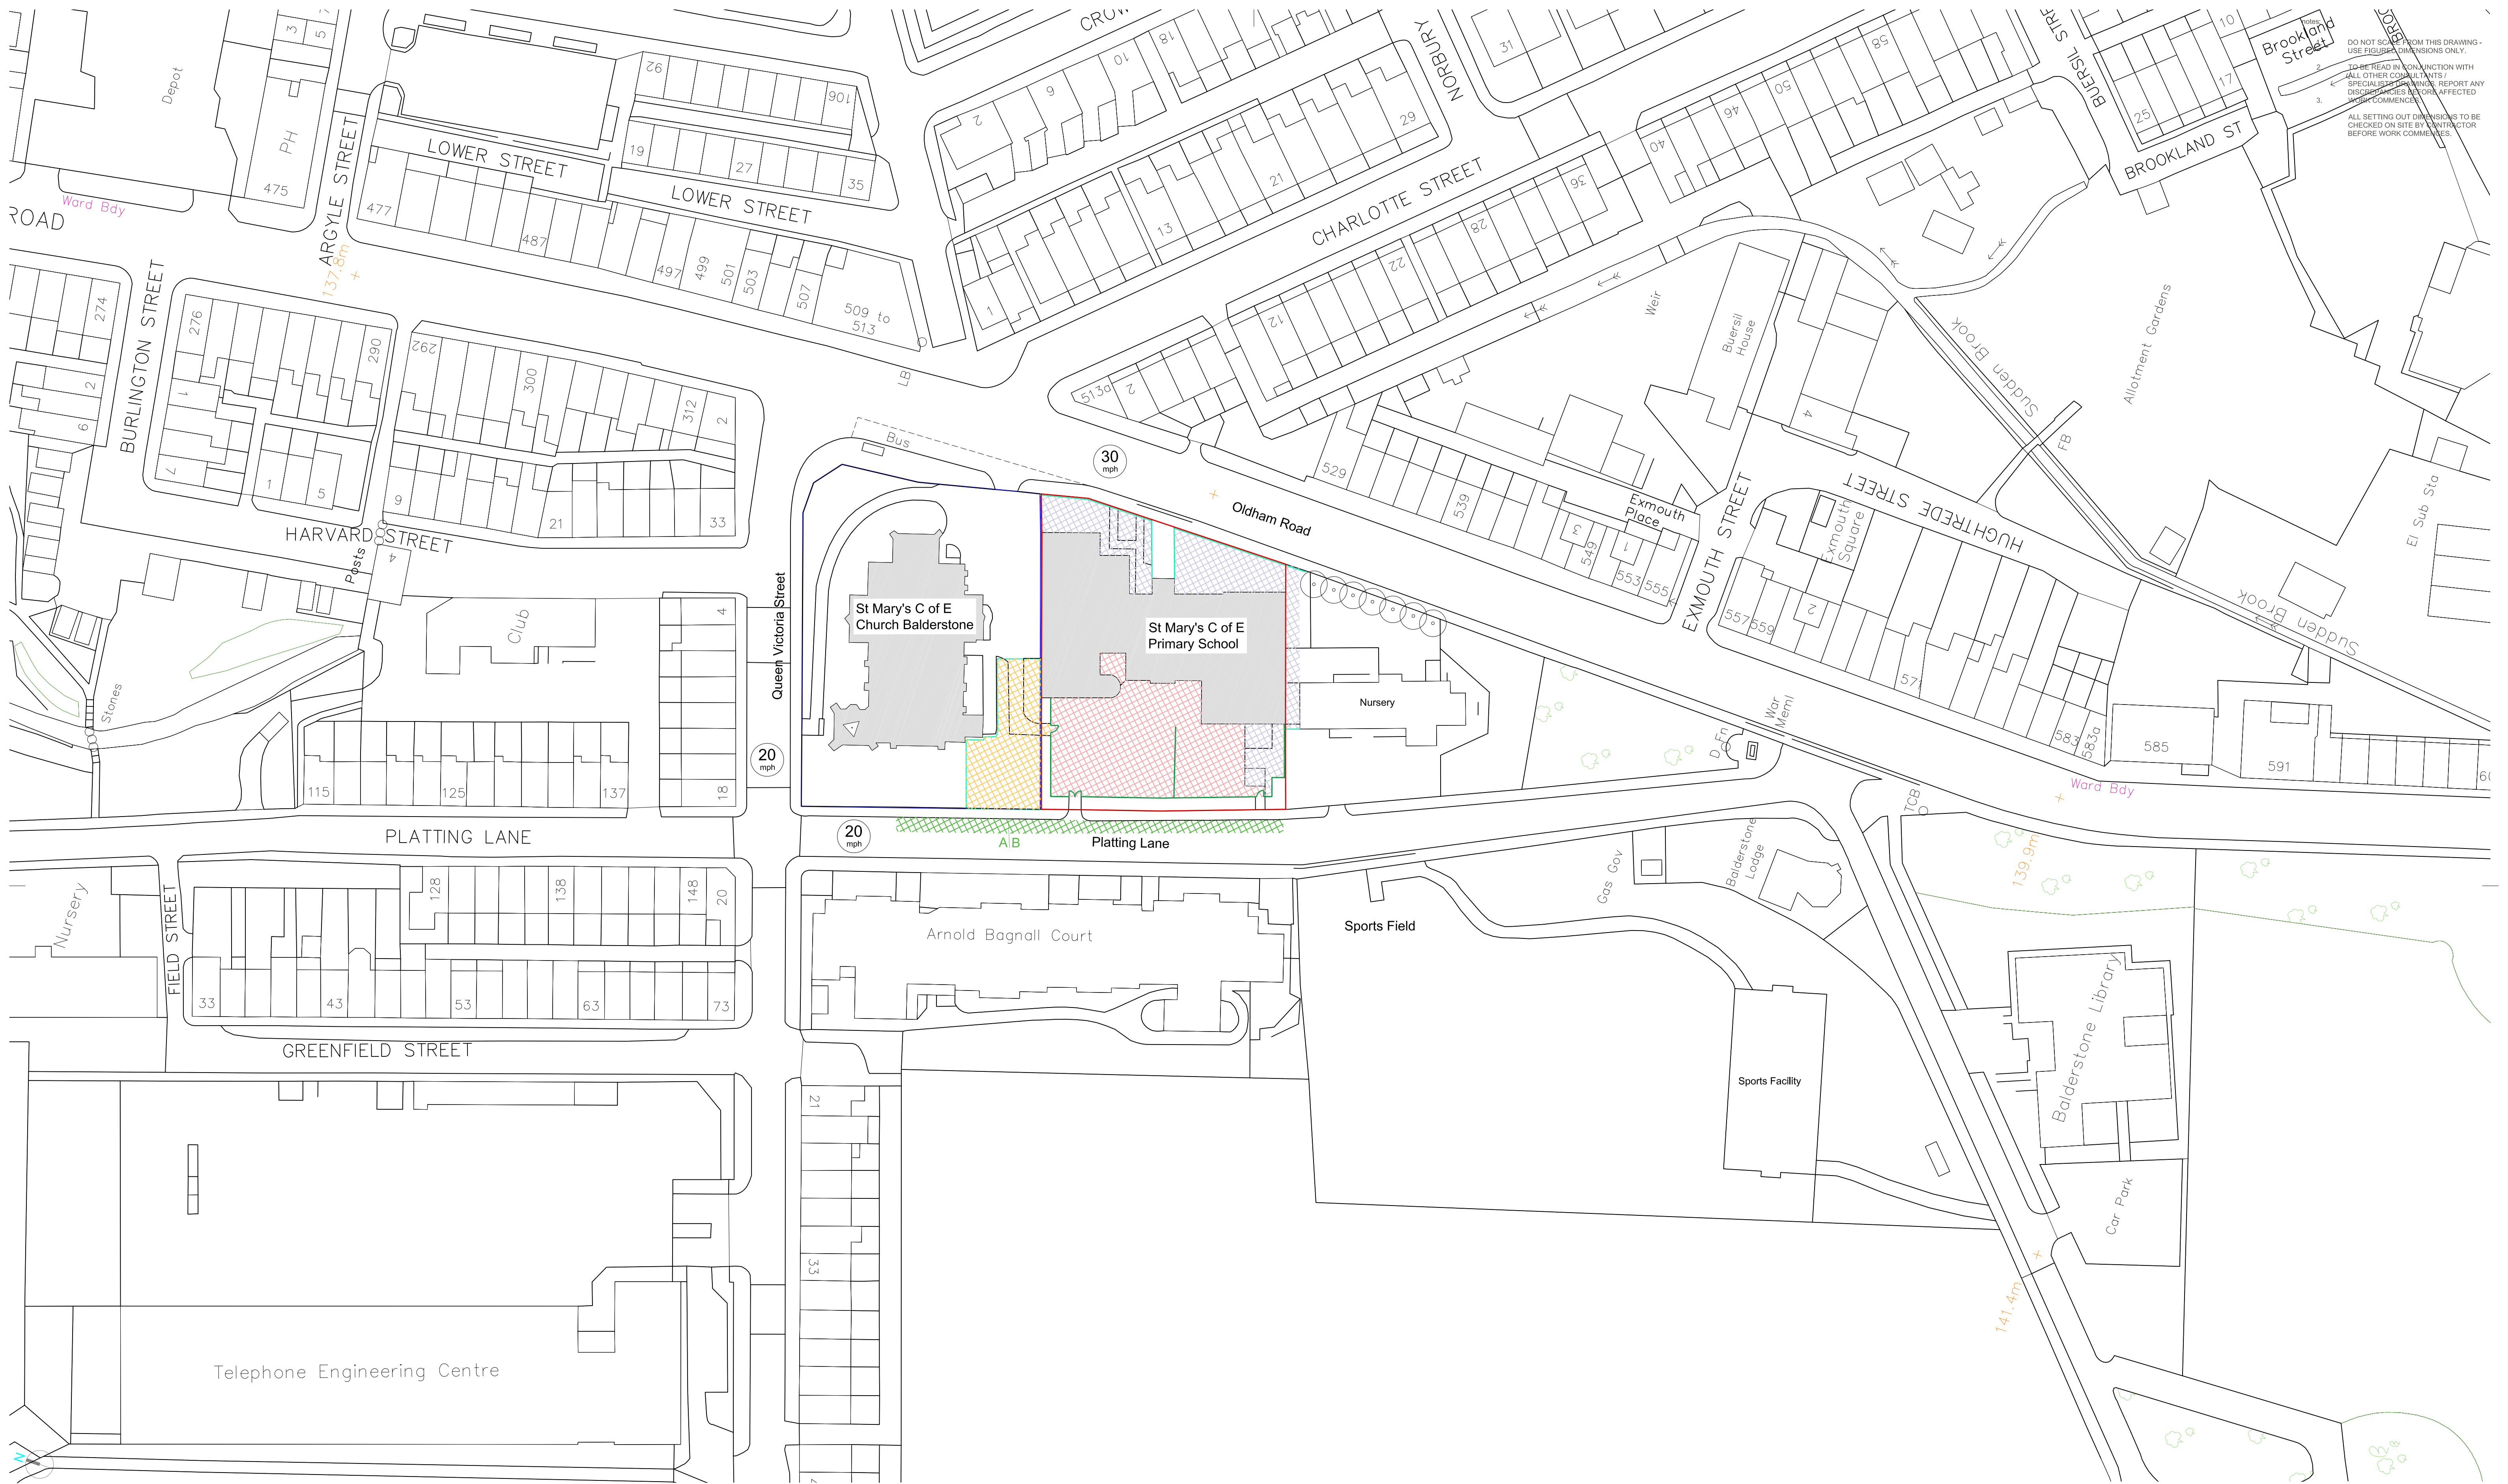

DO NOT SCALE FROM THIS DRAWING -
USE FIGURE DIMENSIONS ONLY.

2. TO BE READ IN CONJUNCTION WITH
ALL OTHER CONSULTANTS' /
SPECIALIST DRAWINGS. REPORT ANY
DISCREPANCIES BEFORE AFFECTED
WORK COMMENCES.

3. ALL SETTING OUT DIMENSIONS TO BE
CHECKED ON SITE BY CONTRACTOR
BEFORE WORK COMMENCES.

Key:

- Site Compound

 - Unloading can take place within the compound but cannot occur on the adjacent road as this includes a bus stop and busy traffic.
 - Site cabins can be located here, including a Sign-in point.
- Playground Works Areas

 - Area in use as playground & assembly area for children.
 - Can maintain use depending on which Roofs are being restored.
 - Alternate play areas and assembly points required when in use for works.
- Uninterrupted Works Areas

 - Main entrance on Oldham Road requires protection from works.
 - Section of playground within hatch to be securely fenced-off from.
- Additional Unloading Area

 - Platting Lane to provide roadside unloading when Site Compound is inadequate.
 - Contractor to ensure drivers aware road is dead-end; large vehicles may need to unload on Queen Victoria Street.
 - Zone A: Single Yellow Line, "No stopping Mon-Fri 8am-5pm", dispensation required.
 - Zone B: School Area, "No stopping 8am-5pm" to be discussed with school.
- Existing Fencing

 - Existing permanent secure site fencing.
 - Street-side portions about low stone walls and hedging, but are sufficiently high.
- Works Fencing

 - New Heras fencing required during works.
 - Segregates playground and denies access to site compound.
- St Mary's CoE School Site
- St Mary's CoE Church Site

CLIENT	Rochdale Borough Council		
PROJECT	SMP - St Mary's CE Primary School		
TITLE	Site Plan - Logistics		
NUMBER	SMP-SEV-XX-00-DR-A-01101		
REVISION	P02		
STATUS	Planning		
SCALE	1:500 @A1		
DATE	10/11/23		
DRAWN BY	SM		
CHECKED BY	SGI		

REVISIONS	P02 SITE_COMPOUND_UPDATED	10/11/23	SM	-
	P01 FIRST_ISSUE	20/10/23	SM	SGI
		DATE: DRAWN: CHECK		

seven.

Studios at:
Unit 1.3, Wauk Mill, 51 Bengal Street,
MANCHESTER, M4 6LN
t: 0161 236 5655
Clarendon House, Victoria Avenue,
HARROGATE, HG1 1DY
t: 01423 709 807
LONDON, EC1N 8SS
t: 0203 036 0691