




Notes:
This drawing is copyright. Figured dimensions are to be followed in preference to scaled dimensions and particulars are to be taken from the actual work where possible. Any discrepancy must be reported to the architect immediately and before proceeding. If in doubt, ask.

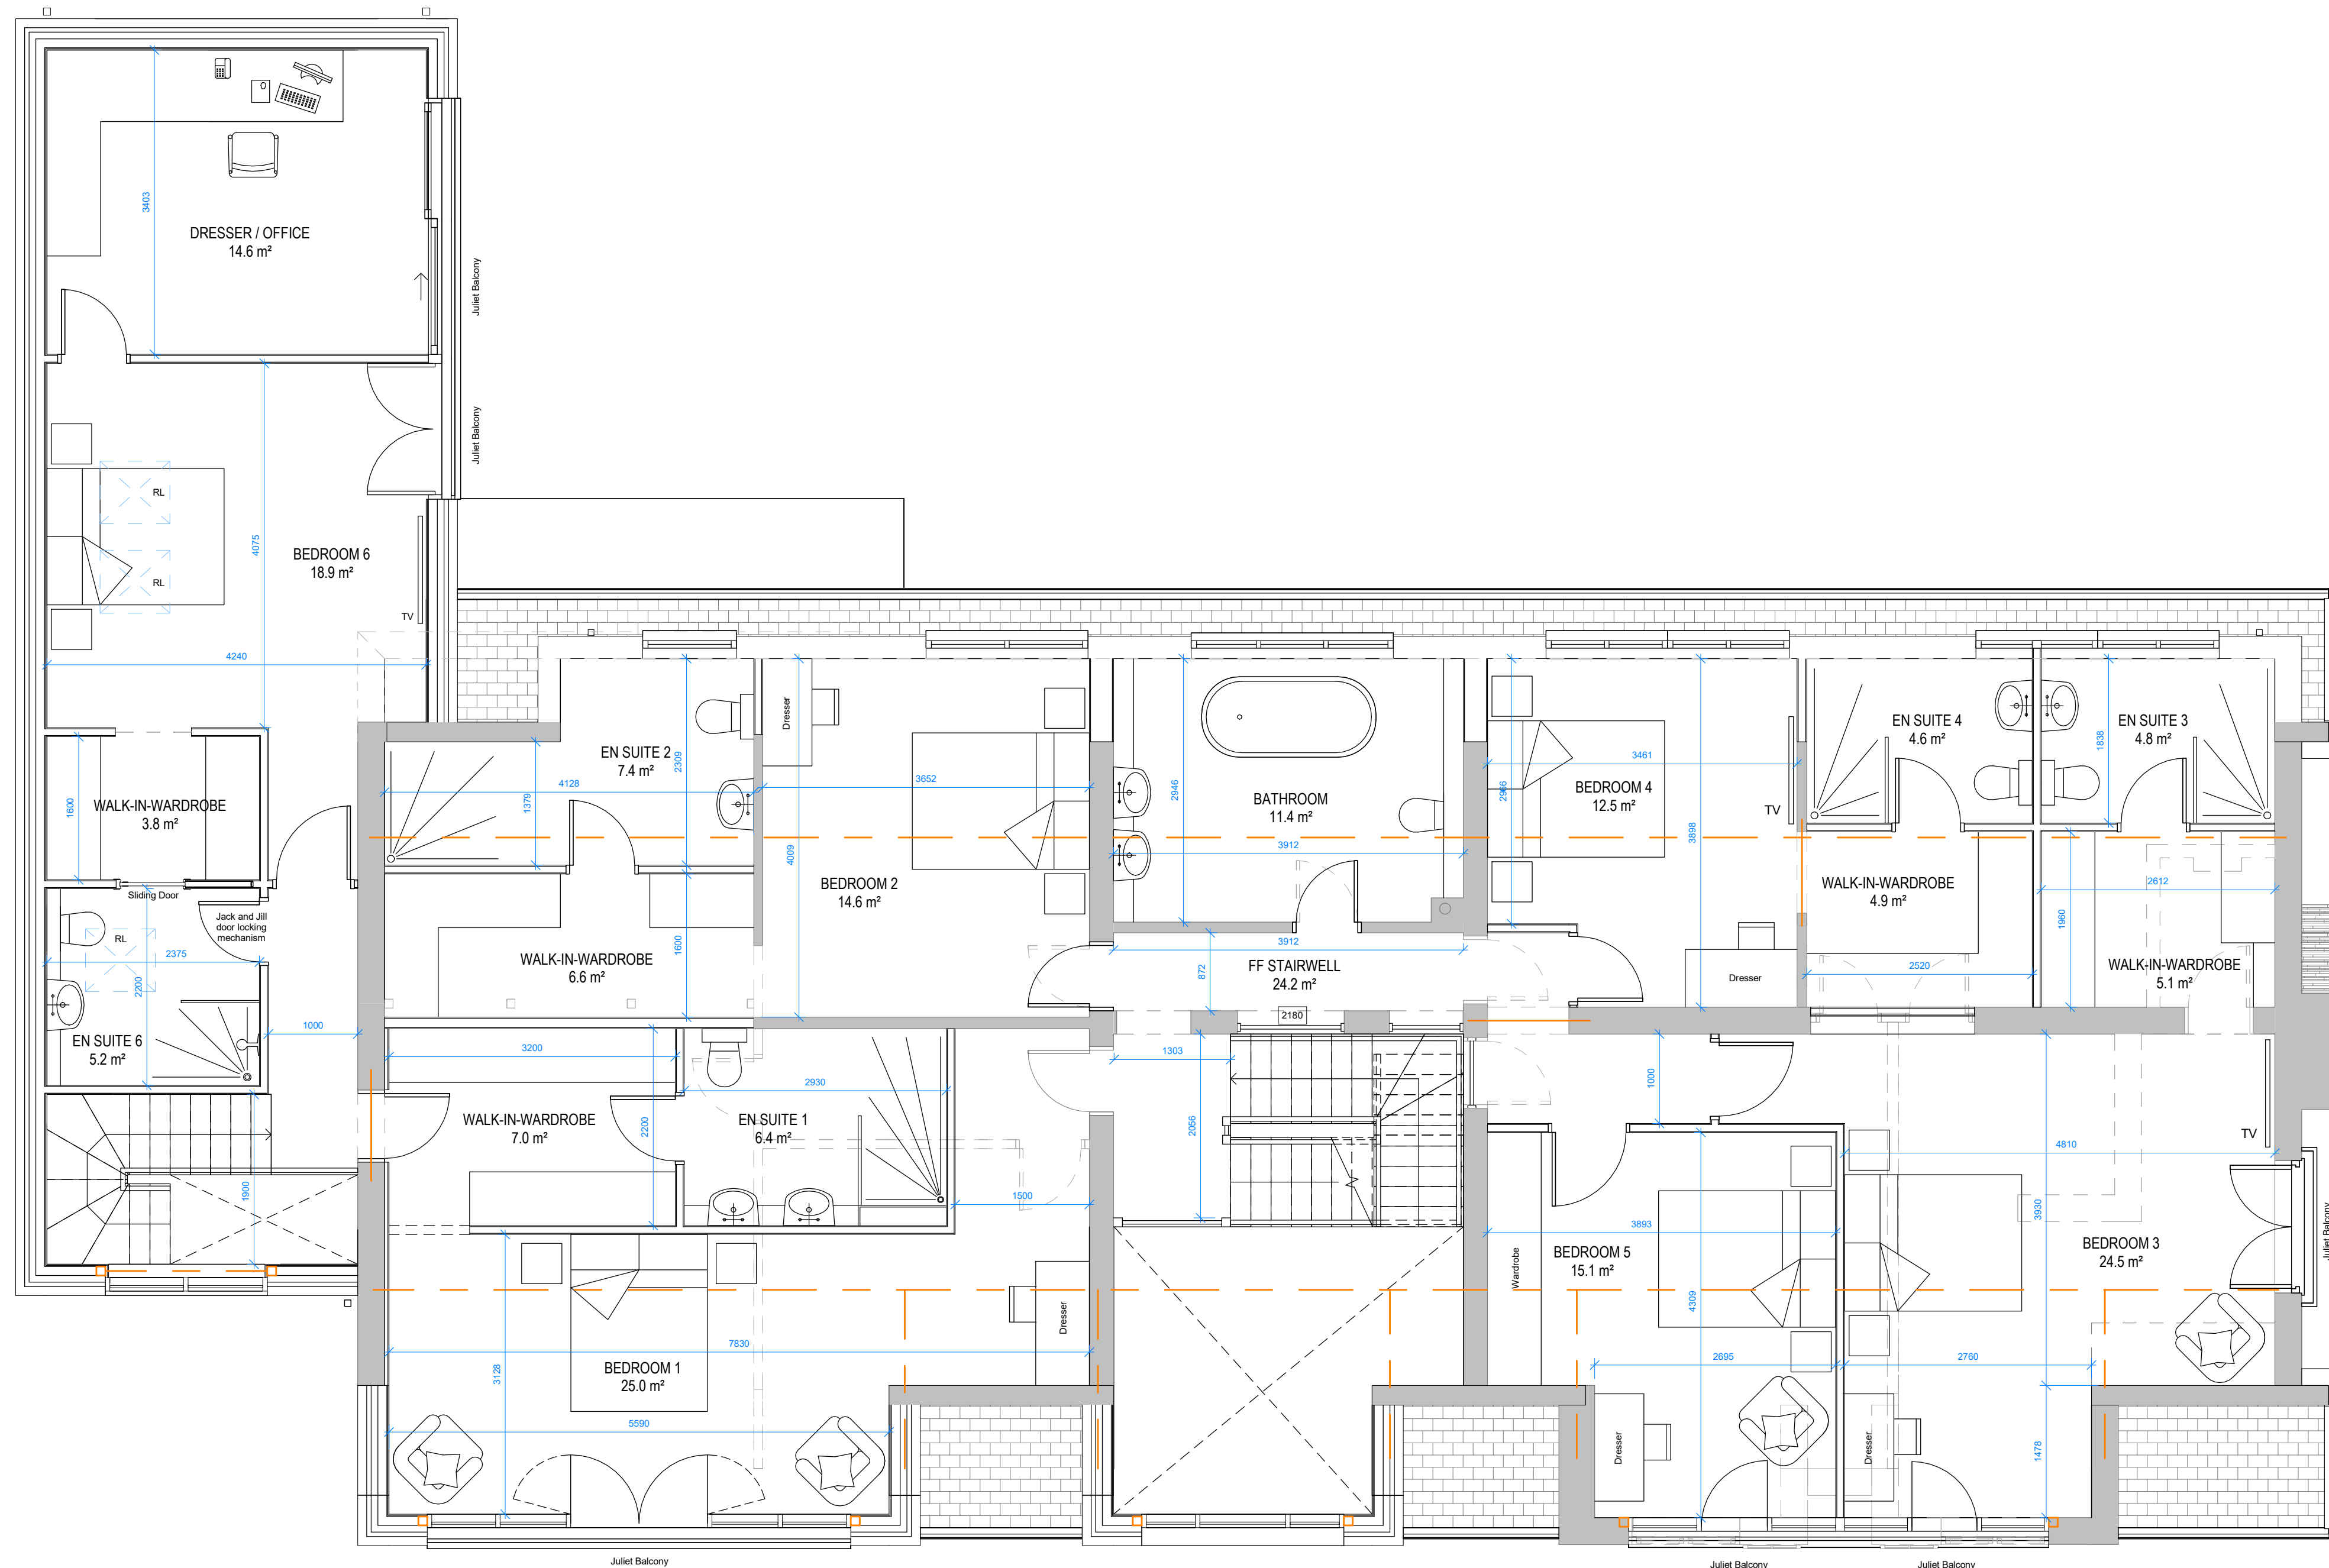

2 Proposed First Floor Level
1 : 50

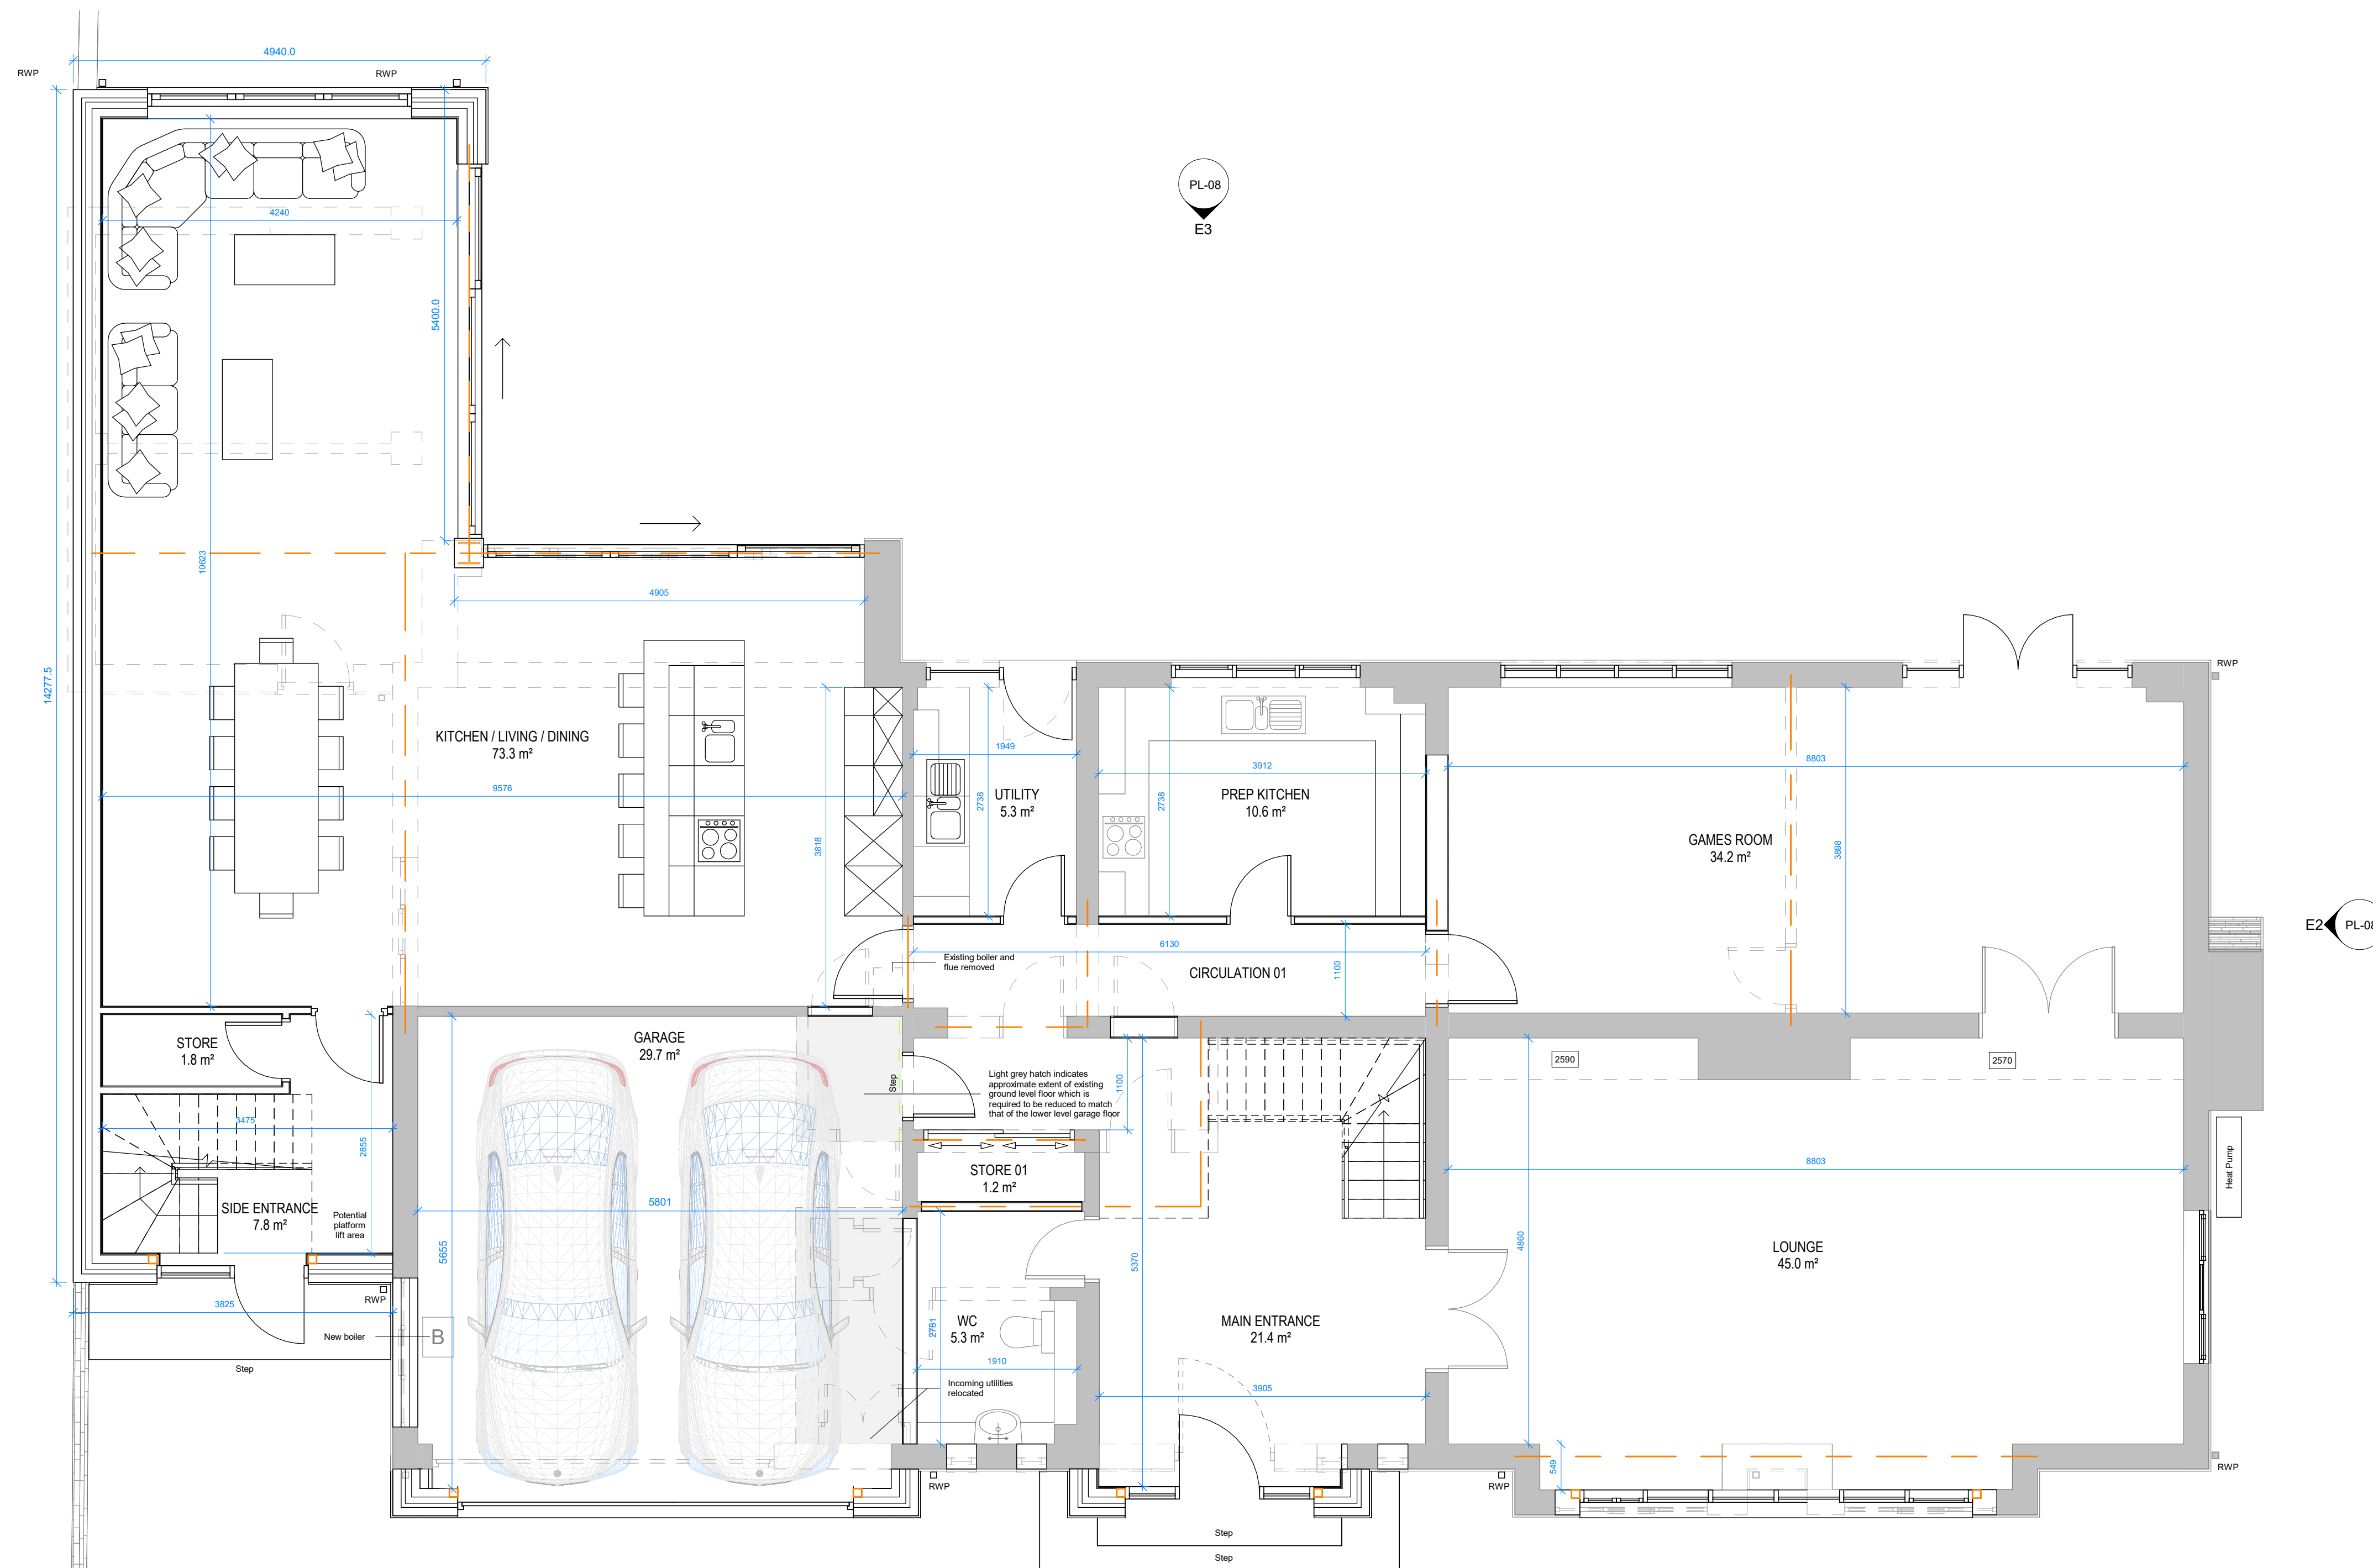

1 Proposed Ground Floor Level
1 : 50

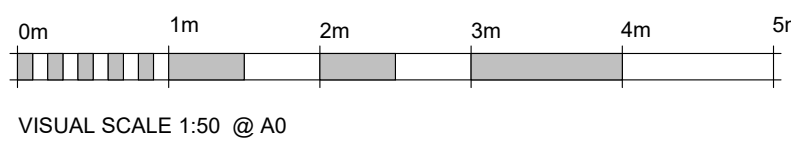

U	Update following PL-06 response and client review	12/12/24
C	Update following planning	26/10/24
B	Update following planning	26/10/24
A	Update following client review	16/10/24
Rev	Revised	16/10/24

Revision Schedule

Rev No: D

Drawn by: DW

Project No:

DWA-2319

Project:
4 Norford Way, Rochdale,
OL11 5QS

Drawing Title:
Proposed Ground and First
Floor Plans

Drawing No:
DWA-2319-PL-06

Date:
25/09/23

Scale:
1 : 50 @A0

Client:

Dr Sarwar

Architect:

Dan Worden **Architecture**

Tel: 07581 584180
Email: enquiries@danwordenarchitecture.co.uk
Web: danwordenarchitecture.co.uk