


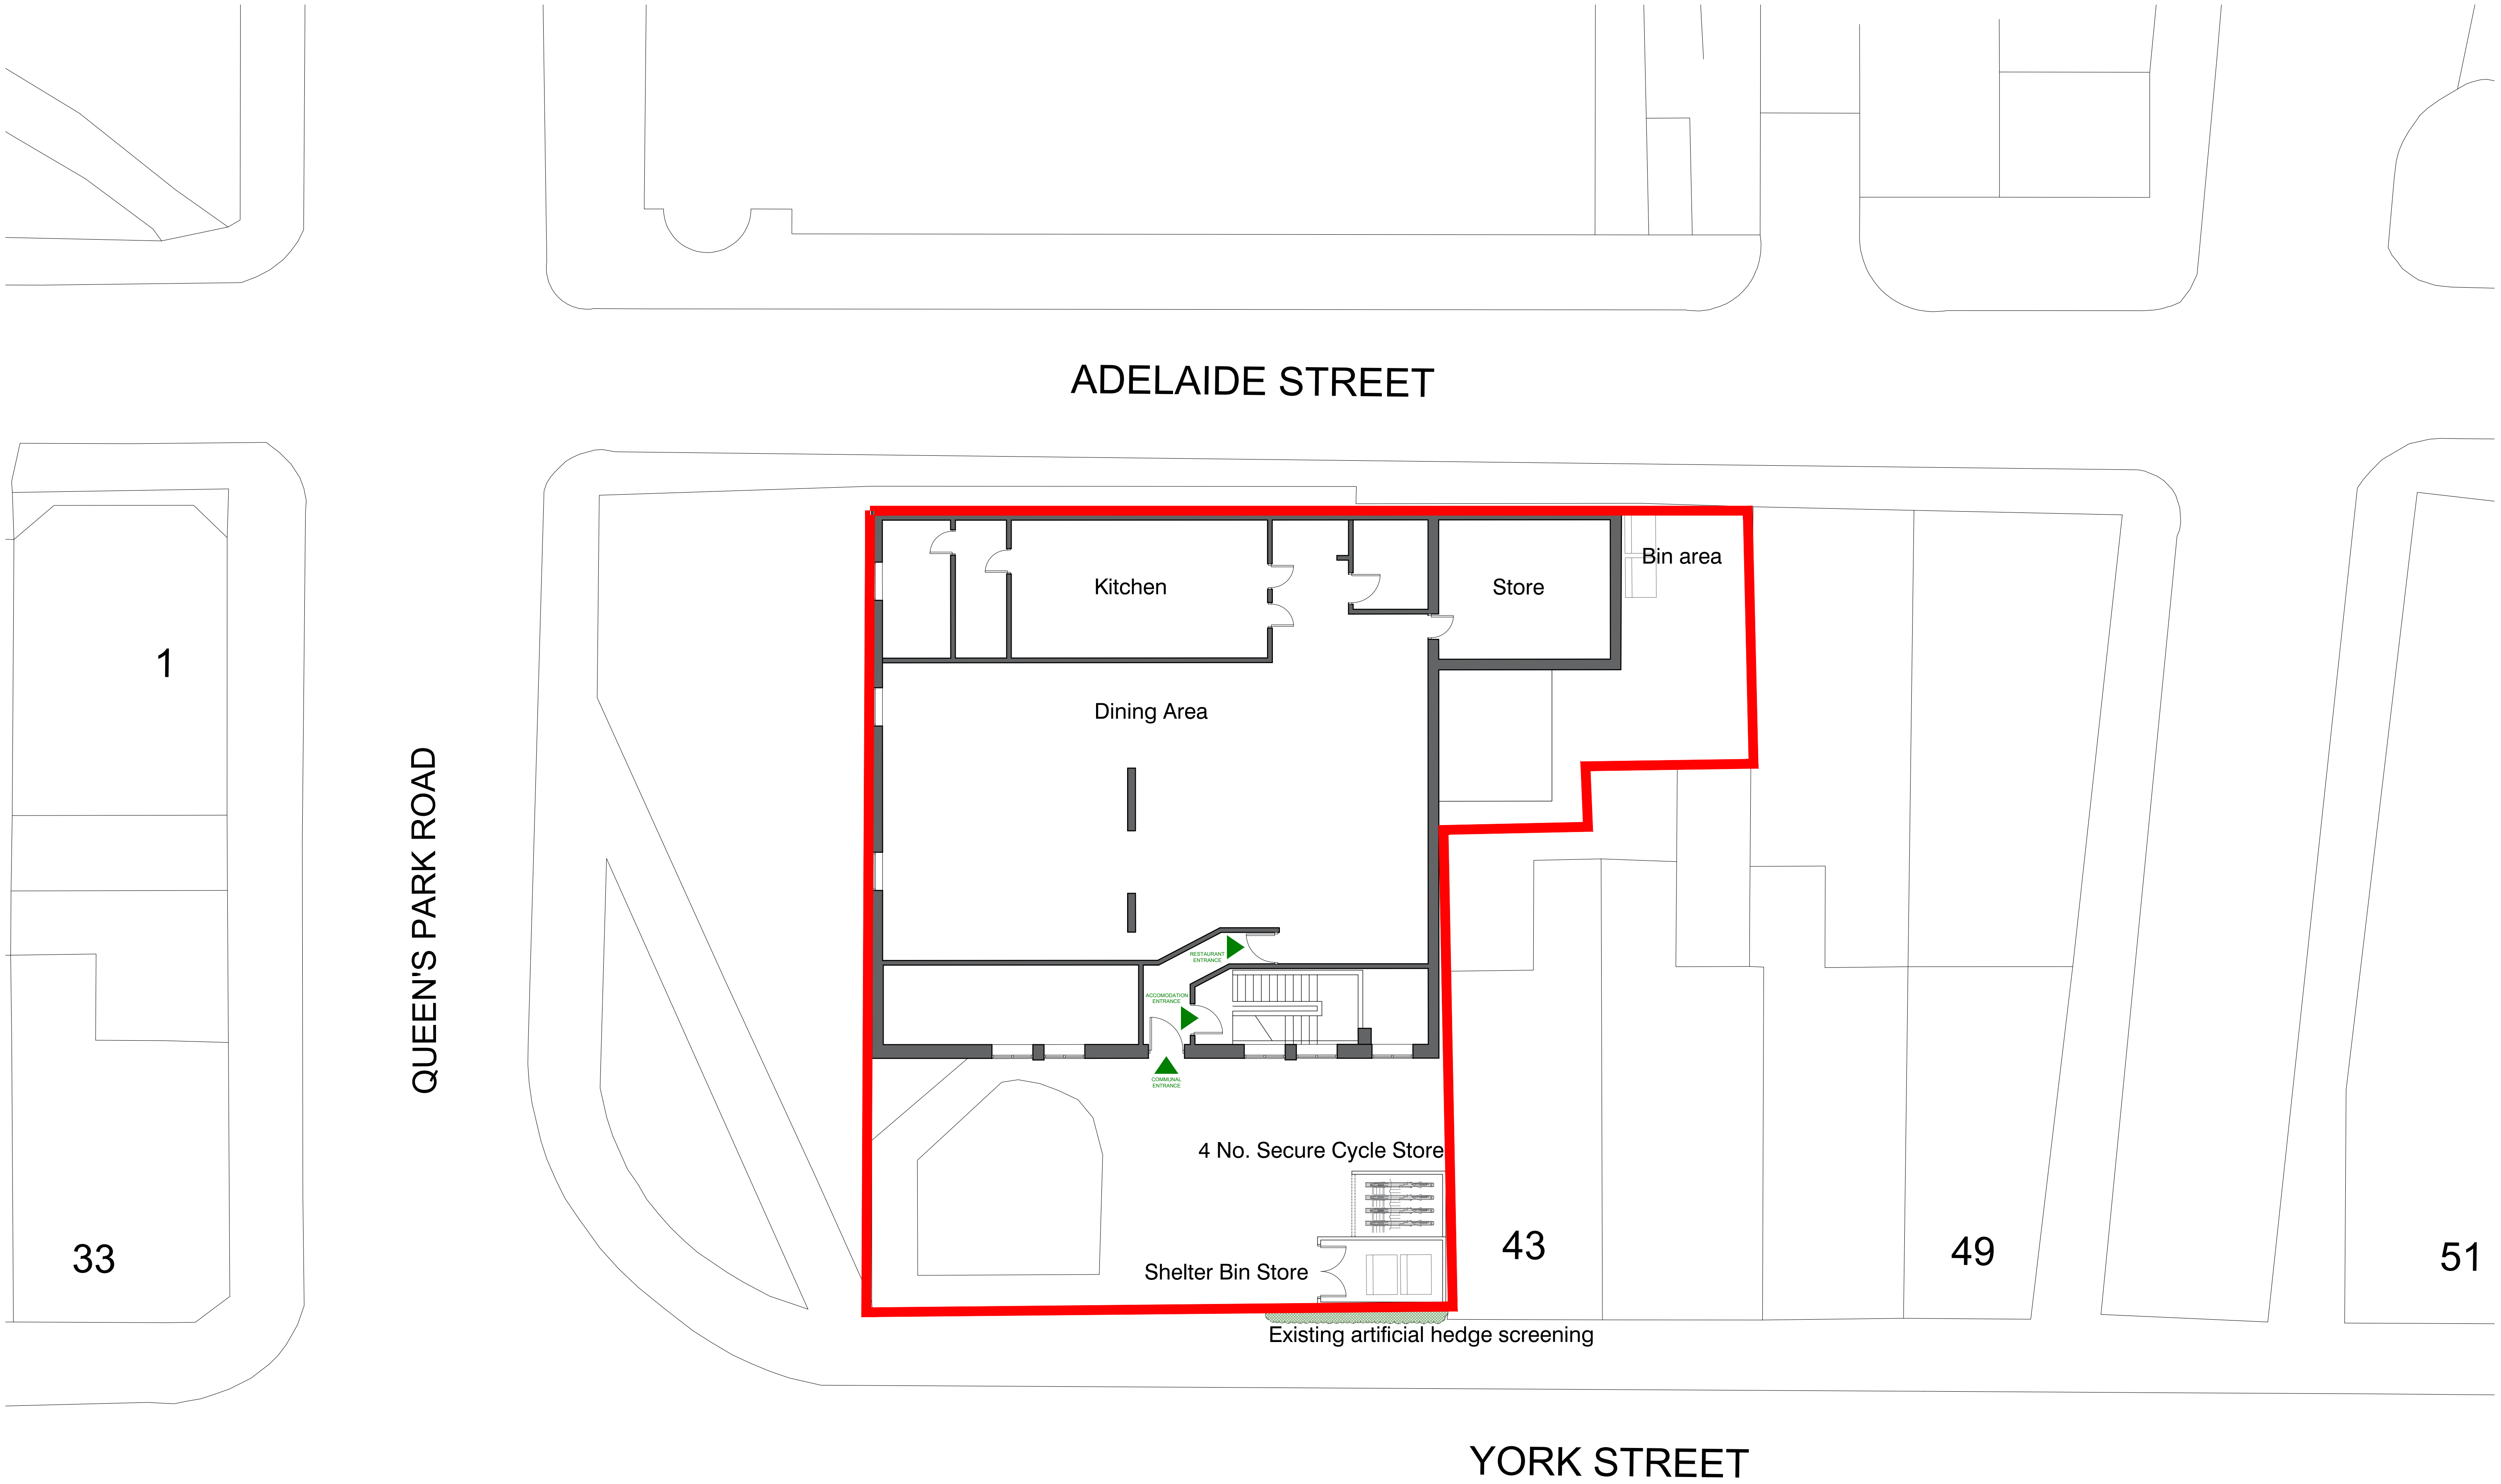

Proposed Ground Floor Plan
scale 1:100

© Copyright Footprint Design Ltd

IMPORTANT NOTES: Do Not Scale from this Drawing.
Use Figured Dimensions Only.

DRAWING STATUS:

PLANNING

REVISION	DATE	DESCRIPTION
A	22.08.24	Cycle store added

FOOTPRINT DESIGN

E: info@footprintdesign.net
W: www.footprintdesign.net

CLIENT: REGAL DEVELOPMENTS	SCALE: 1:100@A1	DATE: 10.08.23
PROJECT: 41 YORK ST, HEYWOOD		
DRAWING TITLE: PROPOSED GROUND FLOOR PLANS		
DRAWING NO: A060_L(00)005		