

GATE STREET

New Dropped Kerb to access Driveway and repositioning of Lamp Post to be part of highways consultation and works to be undertaken inline with RMBC highways recommendations.

Boundary Detail A

M2

DRIVE

M2

DRIVE

DWELLING 1

DWELLING 2

M1

GARDEN

GARDEN

BIN STORAGE

Boundary Detail C

TP

Contractor to liaise with BT regarding modification of existing overhead telecom line crossing site to properties on Gate Street.



Boundary Detail C

LP



Boundary Detail B

Boundary Detail C

PROPOSED LANDSCAPE SITE PLAN

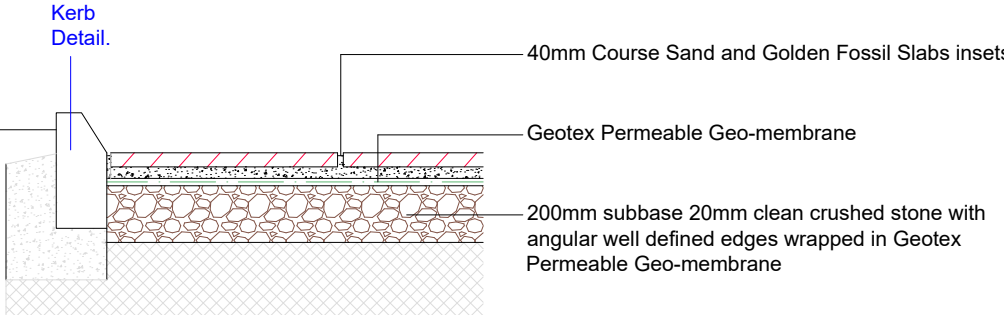 

NEW PATIOS AND PATH DETAIL - B

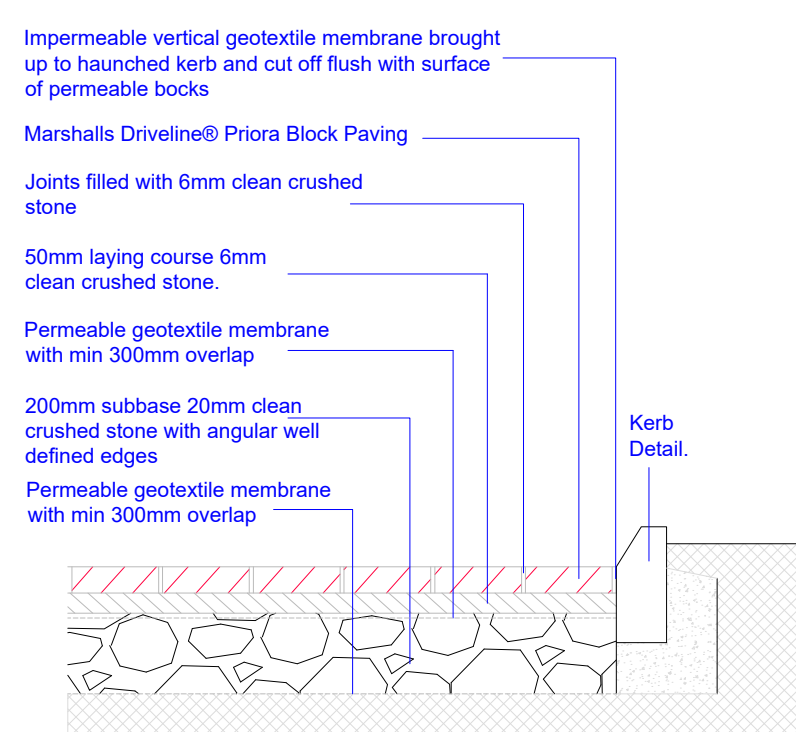 


NEW PARKING AREAS DETAIL - A
REFER TO MARSHALS PERMEABLE CONCRETE BLOCK
PAVING INSTALLATION GUIDELINES

- To be read in conjunction with
- MMA Landscape Plan - Gate Street
 - MMA Plant Palette Land at Gate Street


This drawing is provided as a document to gain either Planning Permission or Building Regulation approval purposes only. It is not a guarantee that Planning Permission will be granted.
This drawing and all contents are the copyright of James Campbell Associates Ltd. No copies to be made from the drawing & details without written authorisation by James Campbell Associates Ltd.
The contract for the works is between the client and his / her contractor. Contractor to visit site, study the details provided within the drawing and be familiar with both the work to be carried out in accordance with the details provided. Any stated dimension must be checked prior to any form of construction. All works and materials to comply with all relevant British Standards and carry a genuine BBA certificate. The materials specified within this drawing are a guide for the contractor as they are recognised materials with genuine BBA certificates etc. Any contractor who decides to use any different materials than that noted on the drawing must inform James Campbell Associates Ltd.
Any discrepancies discovered or items found that where not visible at the time of the initial survey should be reported to James Campbell Associates Ltd for consultation with our client.

CONSTRUCTION NOTES:-

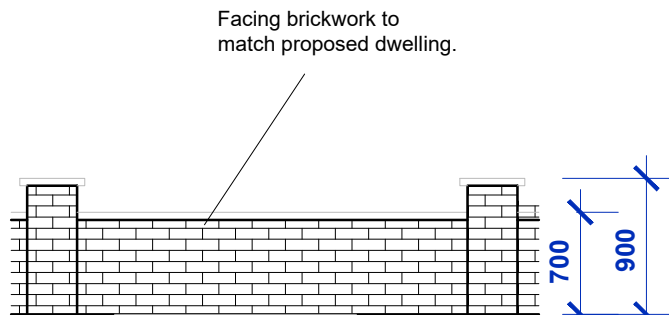


ELEVATION 1:50

BOUNDARY DETAIL A

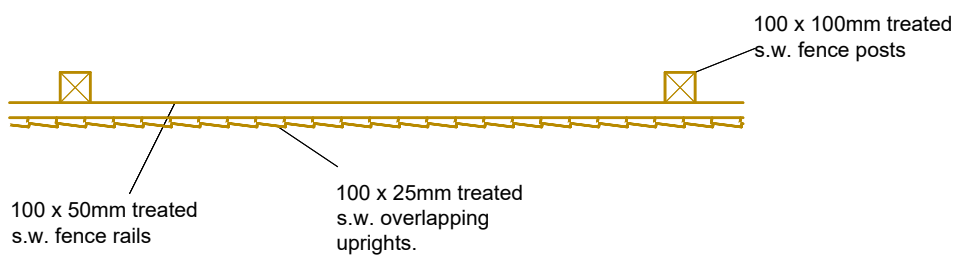


PLAN 1:25

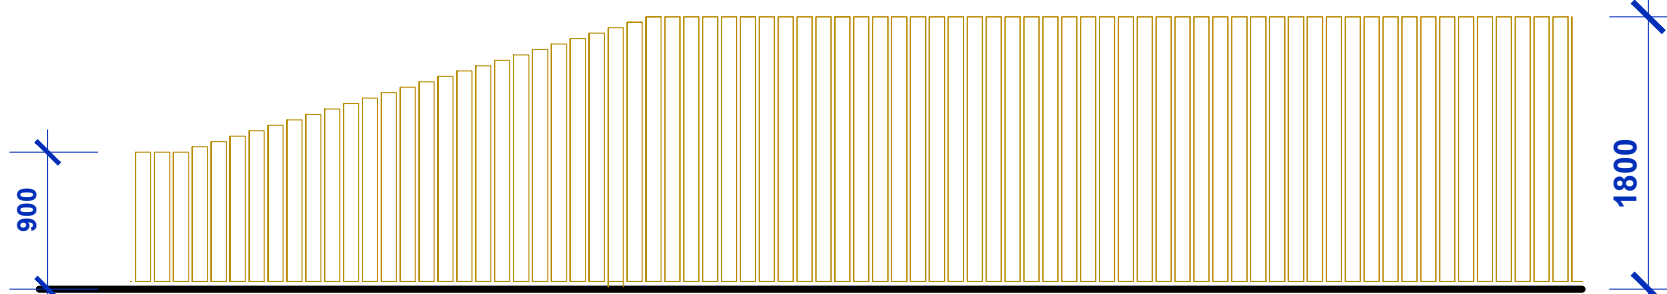

ELEVATION 1:50

BOUNDARY DETAIL B

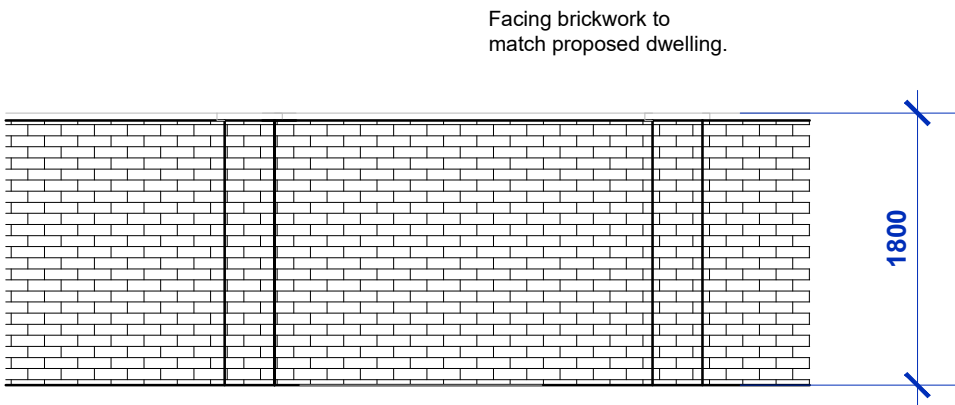

ELEVATION 1:50

BOUNDARY DETAIL C



M1 - Buff flagged patios / paths
Buff 450 x 450mm flags on course sand & compacted ground



M2 Driveway / Access Road Surface
Block Paving (charcoal colour)
Marshalls Driveline® Priora Block Paving
Permeable surface provides drainage

DRAWING TITLE		
PROPOSED LANDSCAPING SITE PLAN		
 JAMES CAMPBELL ASSOCIATES LTD CHARTERED ARCHITECTURAL SERVICES  CIAT		
Campbell House 173 Rochdale Road Firgrove Rochdale OL16 3BN		
Tel: 01706 354888 Mob: 07817 623183 Email: admin@jamescampbellassociates.co.uk Web: www.jamescampbellassociates.co.uk		
PROJECT		
PROPOSED RESIDENTIAL DEVELOPMENT		
LOCATION		
Land Off Gate Street Rochdale		
DRAWN:-	Martin D. Ashworth	DRAWING NUMBER:-
DATE:-	February 2024	20.2219.8
SCALE:-	1:50 @ A1	
ISSUE:-		