



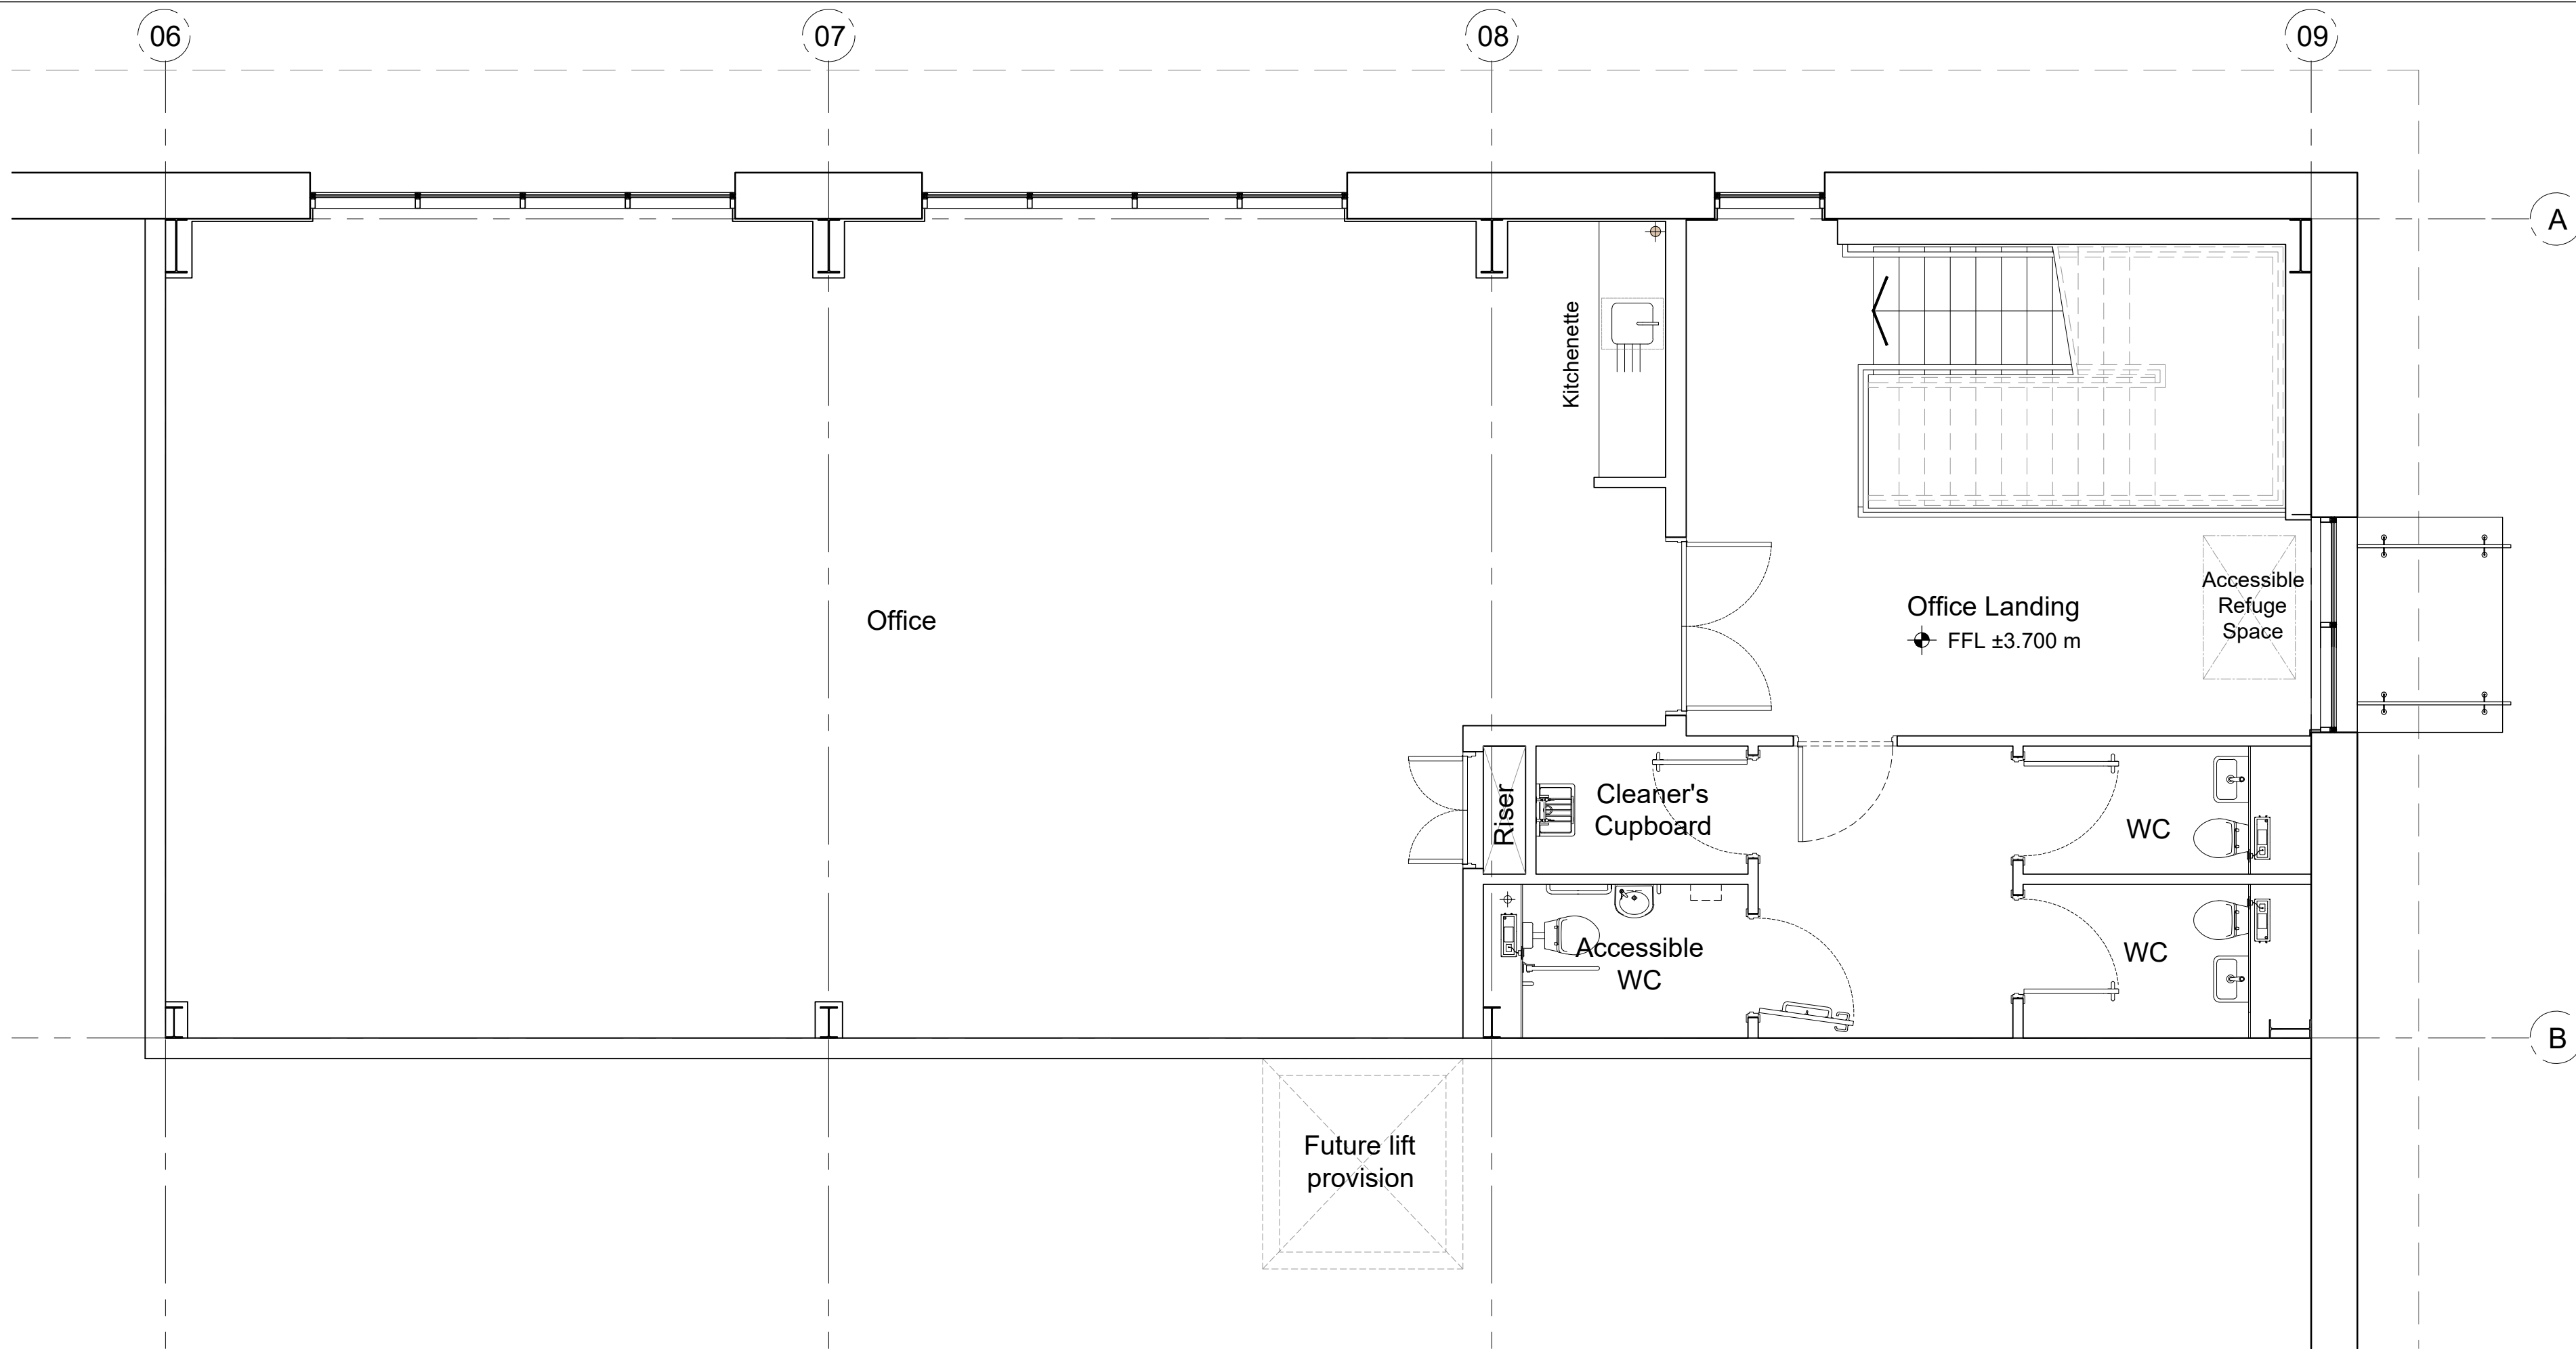


02 Unit 2 - First Floor Plan
1:50 @ A1

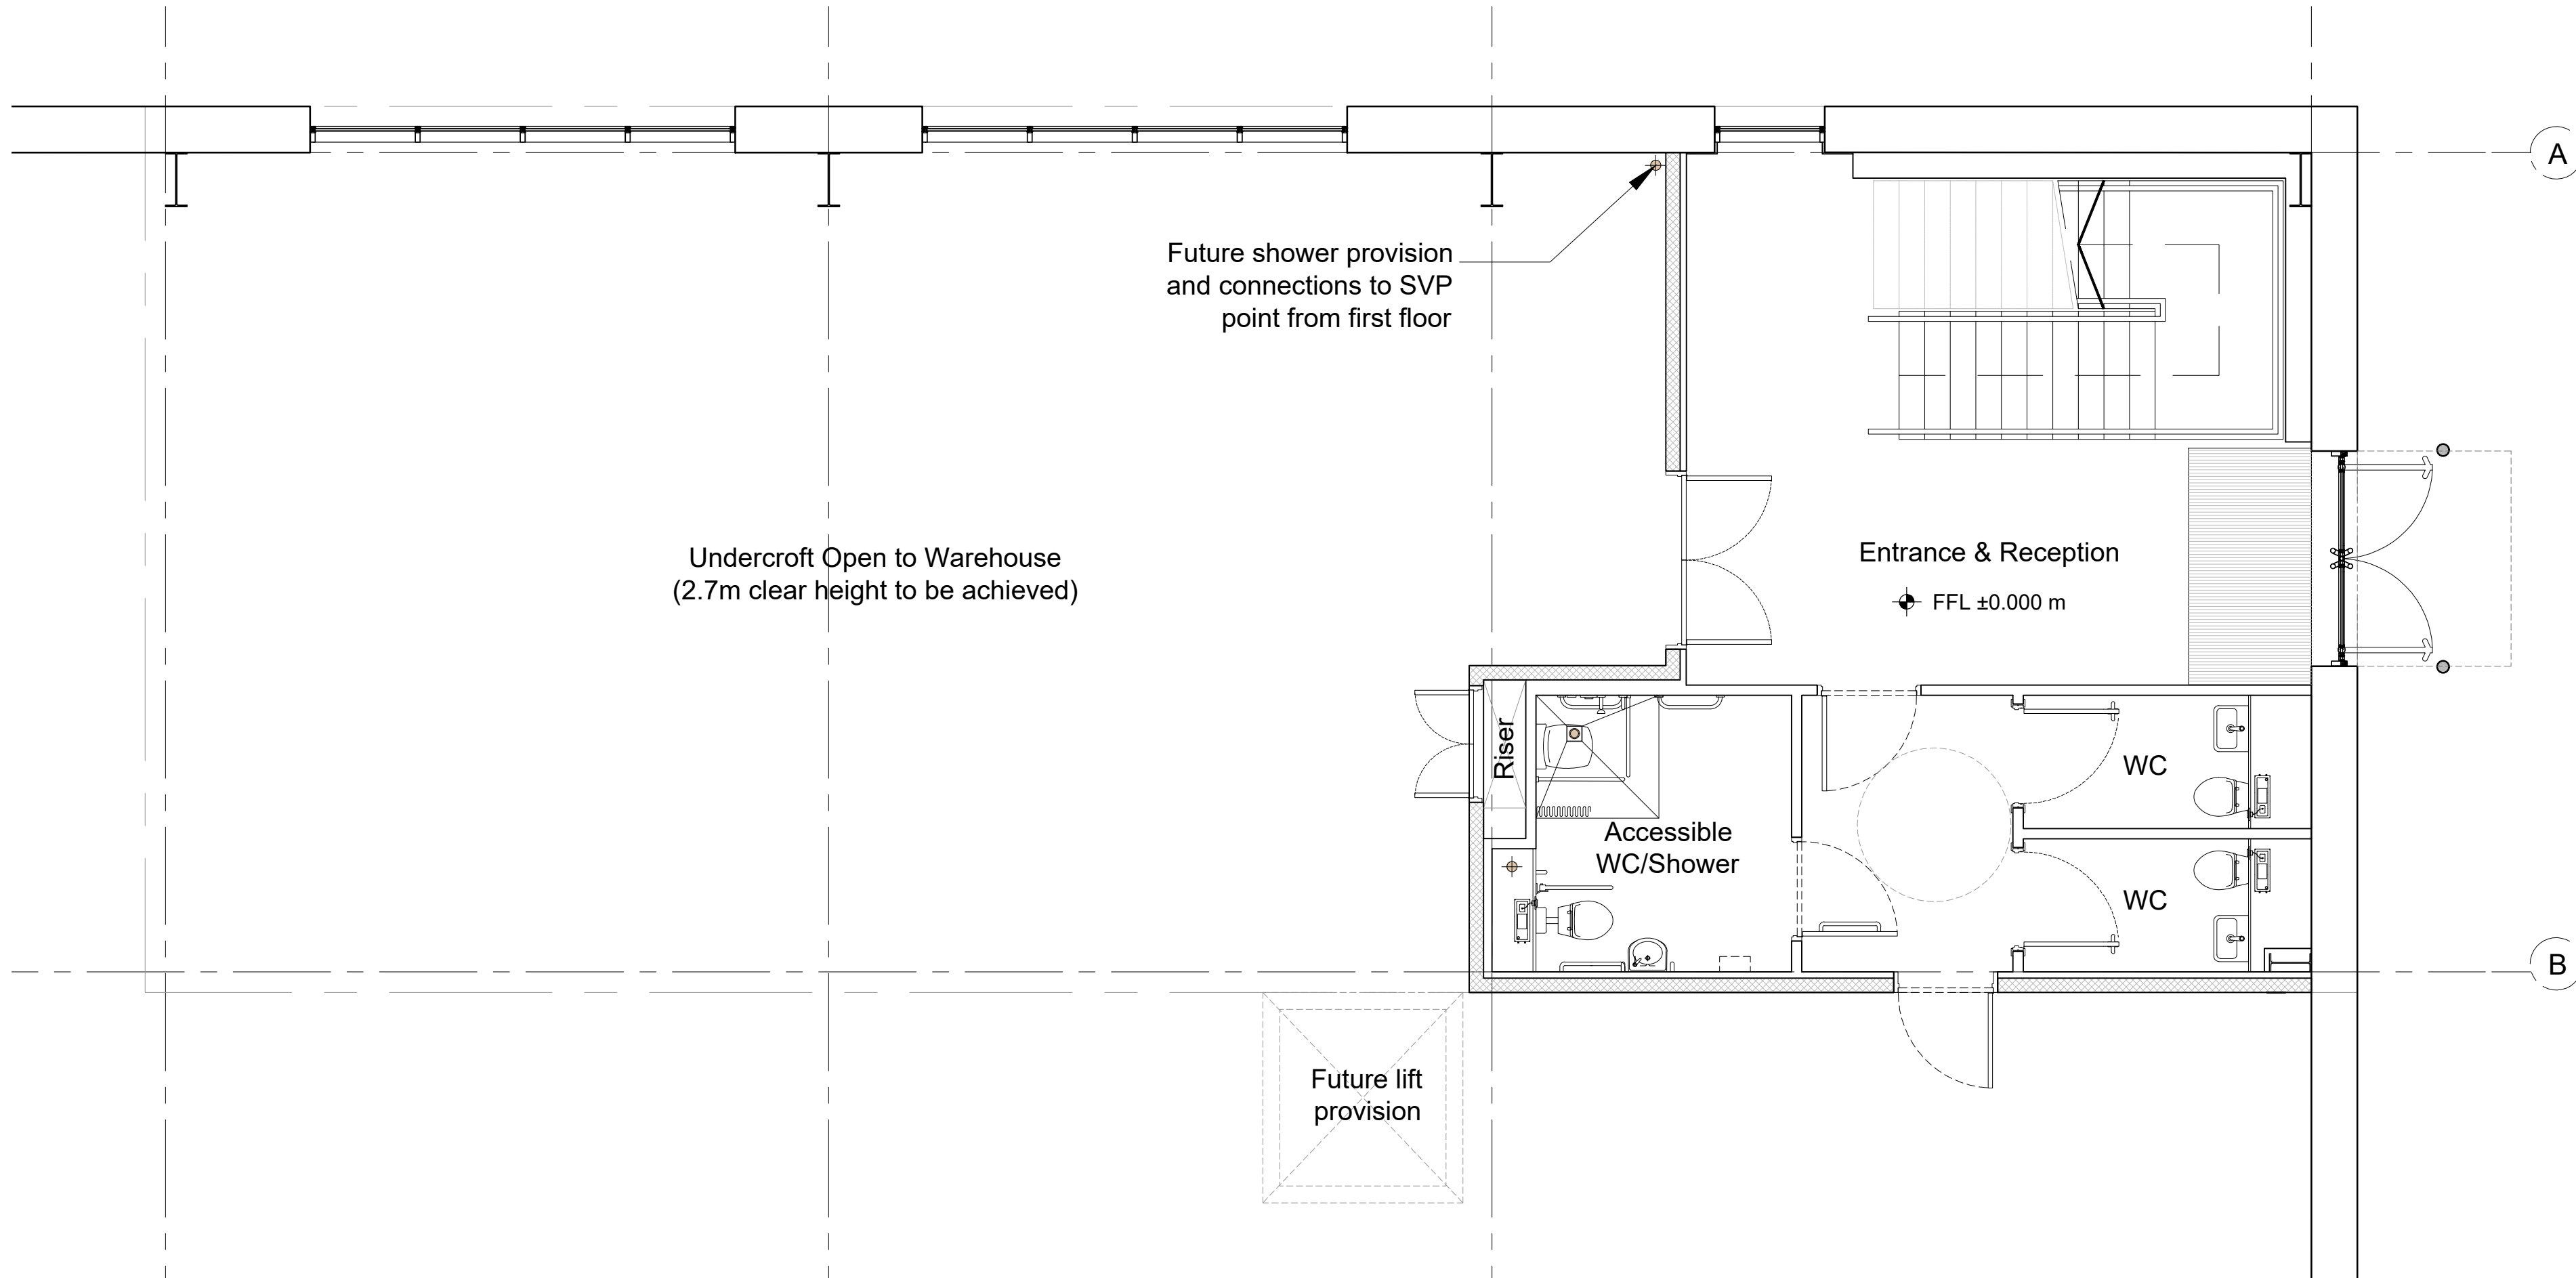

01 Unit 1 - Ground Floor Plan
1:50 @ A1

Disclaimer:
Subject to survey.
Topographic survey by Lane & Frankham,
Ref:LF4945-LAF-XX-ST-DR-G-101-S2-R02, dated 28/07/2023

Notes:
0 500 1000 1500 2000 2500
SCALE 1:50 @ A1

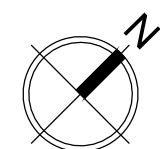

P01 Issued for NMA application 06.03.2025 AH HA

Rev: Notes: Date: Dwn: Iss:

Suitability Code:

PLANNING

Client:



hale
ARCHITECTURE
22c Leathermarket Street, London, SE1 3HP

Project:
Rhodes Business Park, Middleton

Drawing Title:
Unit 1
Proposed Ground and
First Floor Office Plans

Project No: 24077	Scale @ A1 / A3 1:50 / 1:100	Revision: P01
----------------------	---------------------------------	------------------

Drawing No: 24077-HAL-PL005
