




EXISTING REAR ELEVATION




EXISTING FRONT ELEVATION

EXISTING SIDE ELEVATIONS

02	Existing Elevations
03	Scale 1:200 @ A1

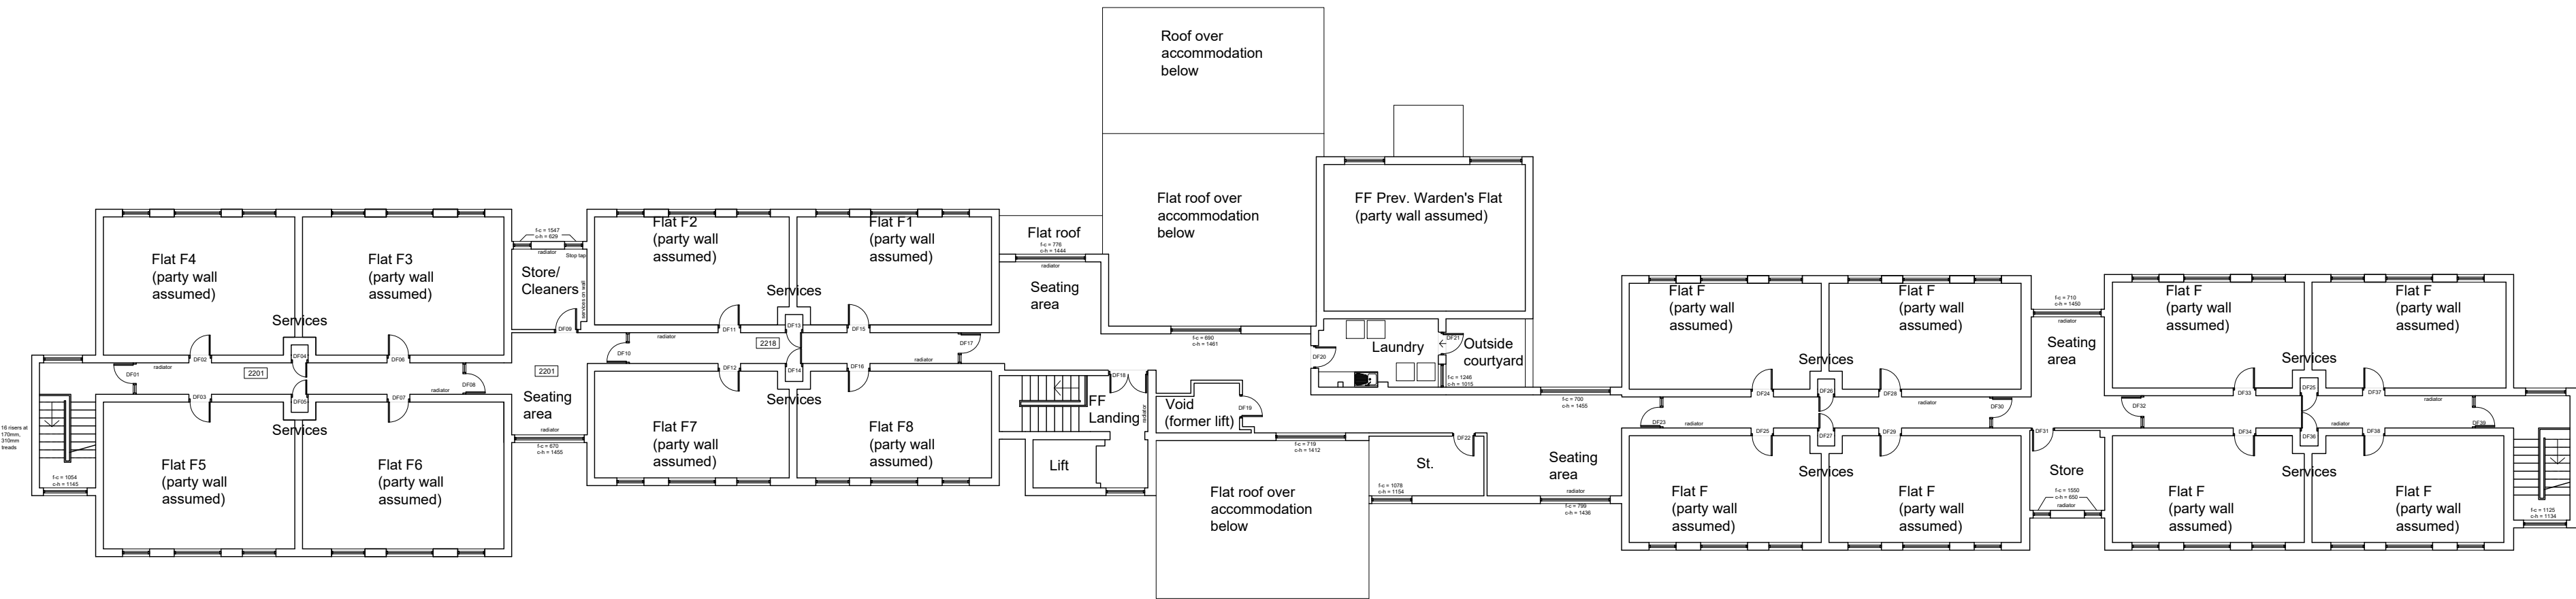

FIRST FLOOR

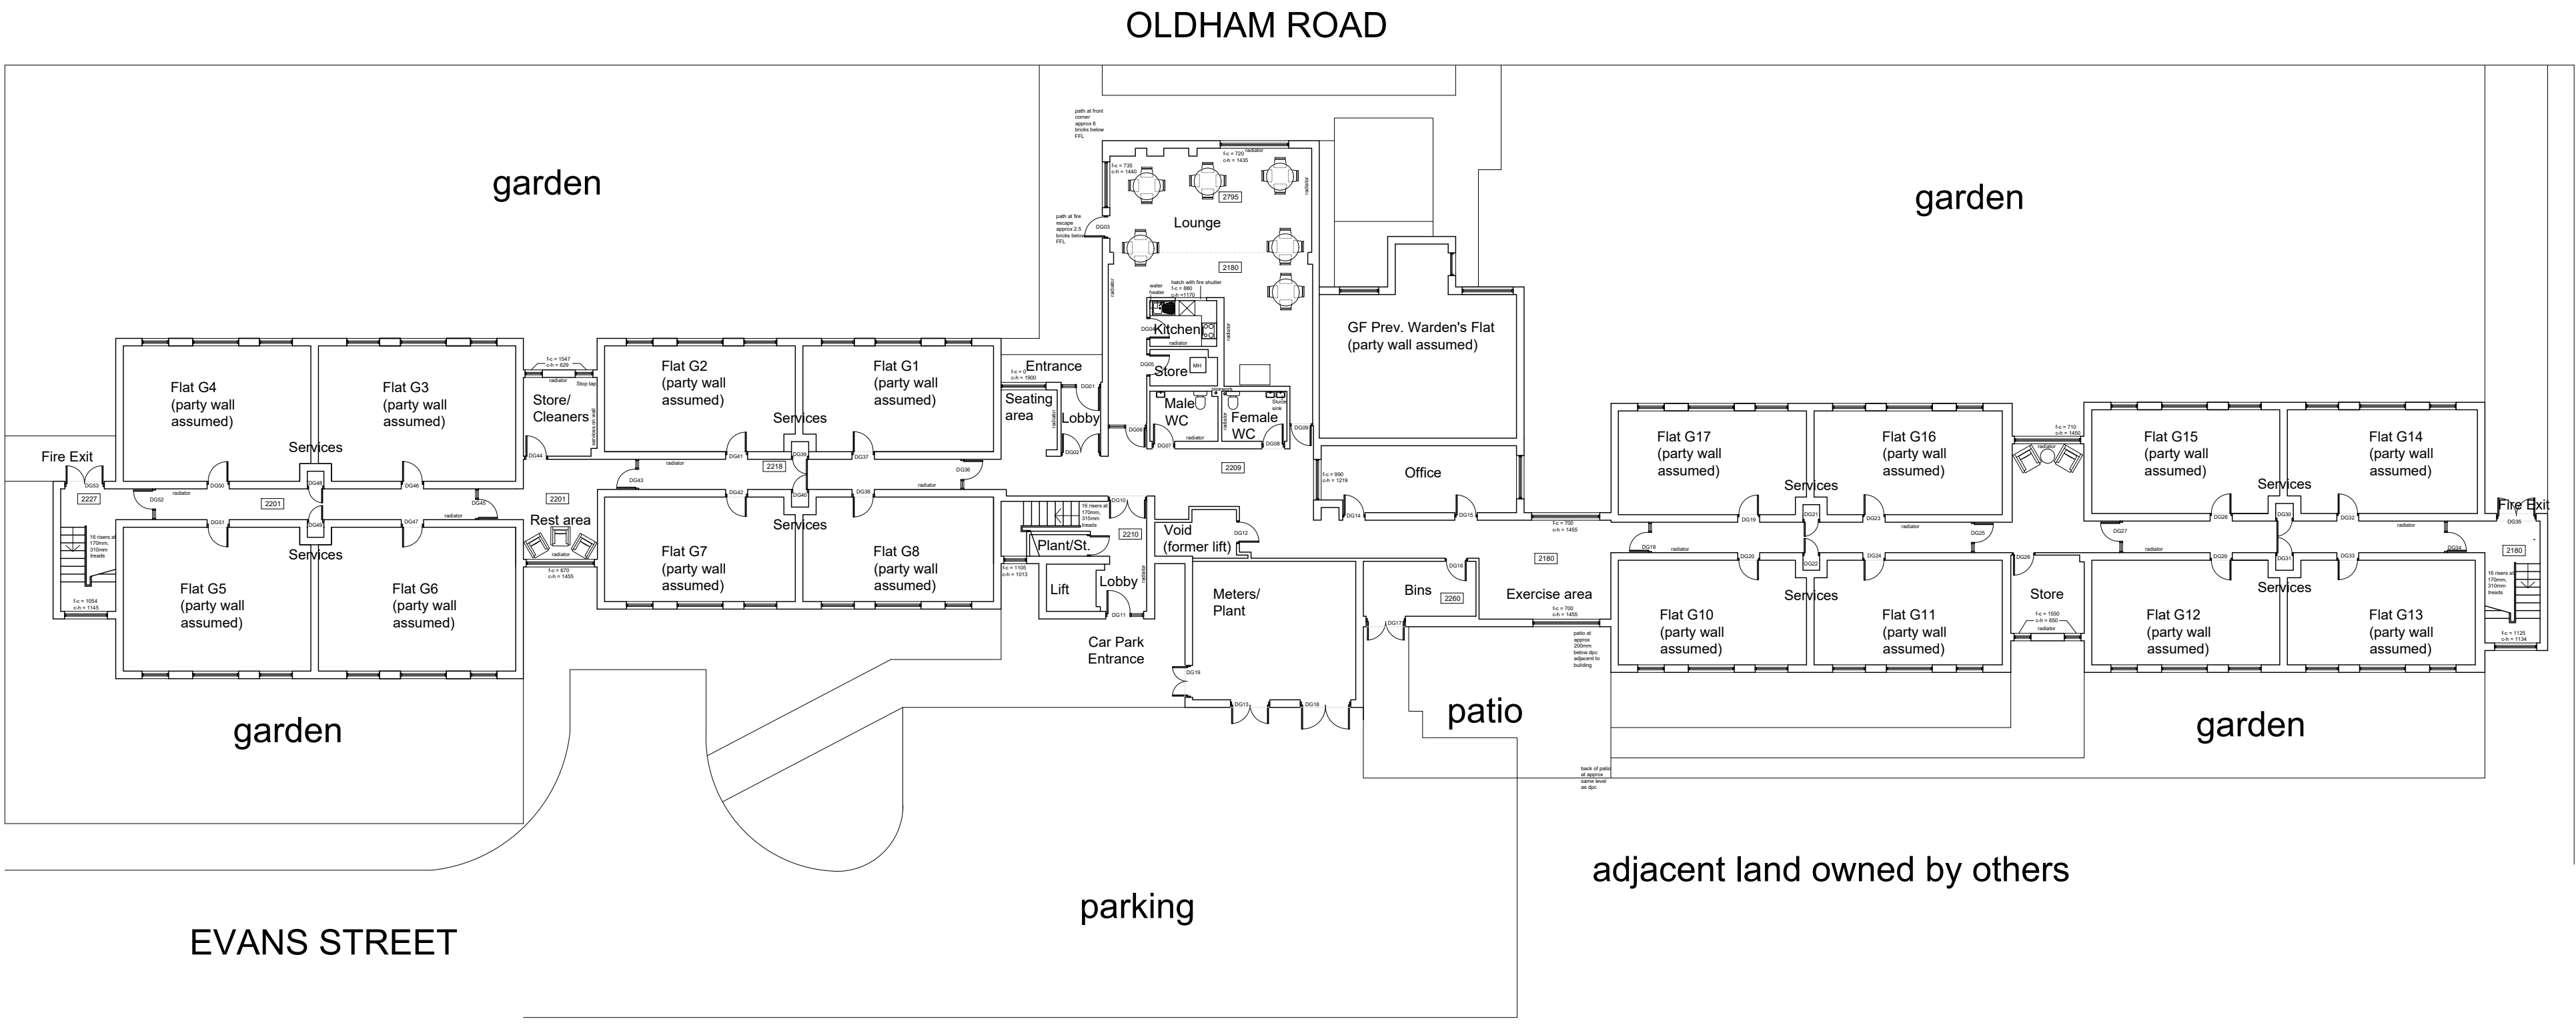

01	Existing Floor Plans
03	Scale 1:200 @ A1

General Notes
01: Dimensions must not be scaled from this drawing. If in doubt, please ask.
02: All dimensions are in millimetres unless noted otherwise.
03: All dimensions should be verified on site before proceeding with the work.
04: TADW Architects shall be notified in writing of any discrepancies.
05: © TADW Limited (UK) 2015

P2	Windows added to apartment plans	14.10.23	MH	AM
P1	Issued for comment	17.7.23	MH	AM
Issue	Description	Date	Drawn	Checked

Drawing Status
P - Planning | T - Tender | C - Construction | R - As Record

For Approval



Six St. Petersgate Stockport Cheshire SK1 1HD
Ph 0161 477 6158 Fx 0161 480 8342 mail@tadw.co.uk www.tadw.co.uk

Client Rochdale Boroughwide Housing

Job Tonge Court Middleton

Title Existing Floor Plans and Elevations

Scale 1:200 @ A1

Note - Prints from PDF files may not be to scale, check accuracy against scale
5 10 20m 1:200

Job Number 221323	Drawing Number 03	Issue P2
----------------------	----------------------	-------------