



PLANS AND ELEVATIONS
as existing
scale1:100@A3

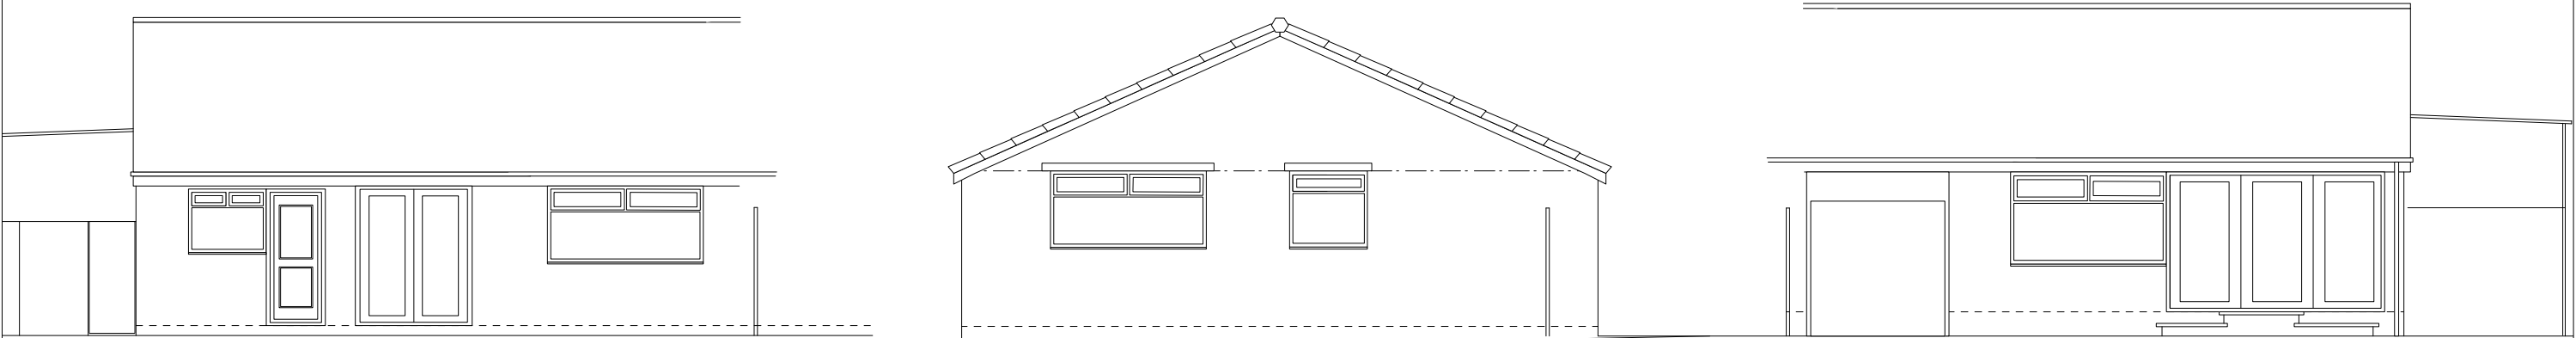


REAR ELEVATION
as existing

SIDE ELEVATION
as existing


FRONT ELEVATION
as existing

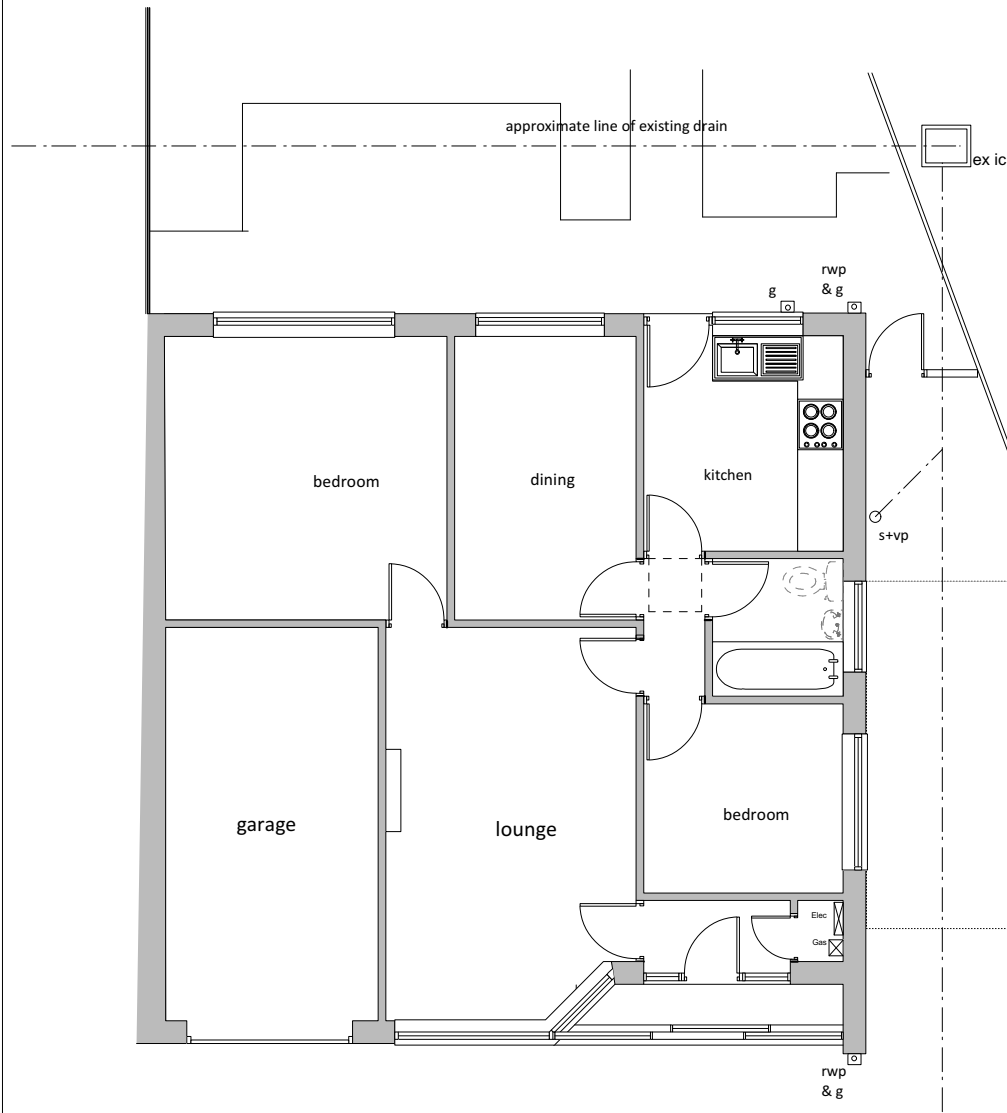


GROUND FLOOR PLAN
as existing

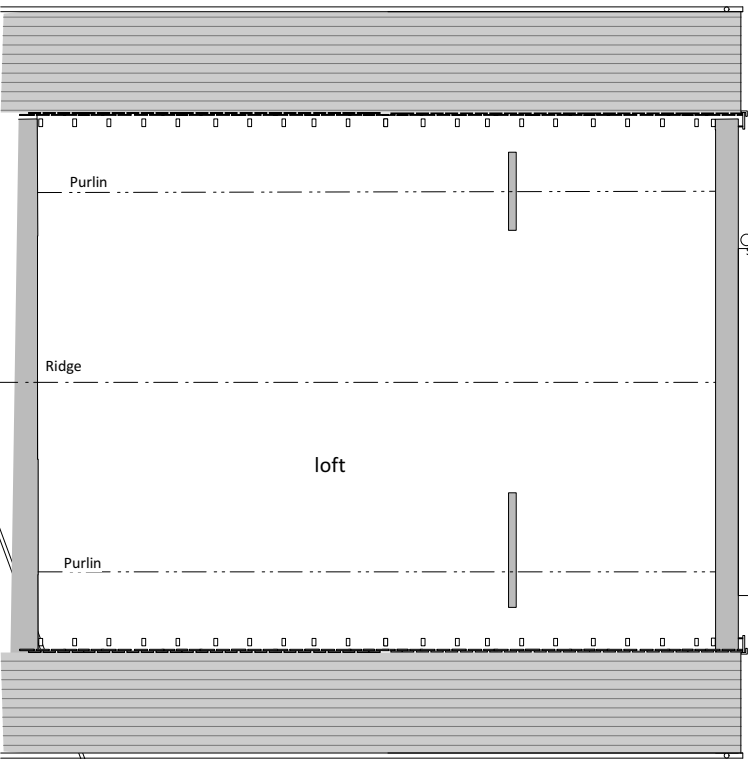

LOFT PLAN
as existing

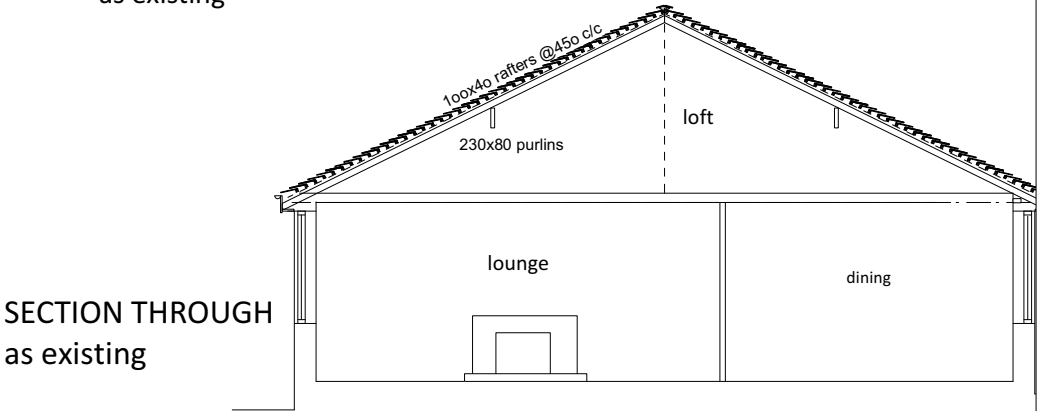

SECTION THROUGH
as existing

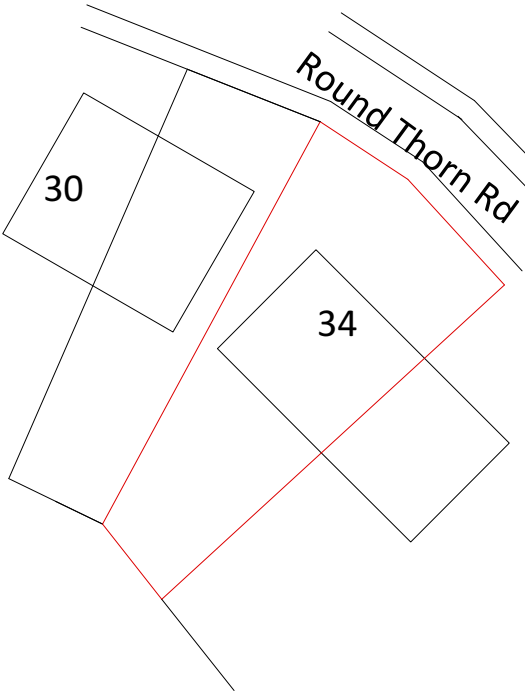

SITE PLAN
scale 1:500



SUBJECT TO
APPLICATION FOR
LAWFUL CONSENT FOR REAR FRONT
DORMERS
&
BUILDING REGULATIONS
Use only stamped drawings
Commencement on site before Planning & full
Building Regulation approval at own risk

revisions		
A	Reduced dormer size	Feb 25

project
Proposed Construction Of Front and Rear
Dormers and Extensions with Front Roof
Lights and Front Porch
at
34 Round Thorn Road, Alkington.
M24 1FU
client
Mr & Mrs M. Smith

drawing	date	June 2024
ELEVATIONS AND PLANS as existing	drawing	1
	scale	as indicated @ A3
status		
Resubmission for Certificate of Lawfulness Submission	A	rev.