



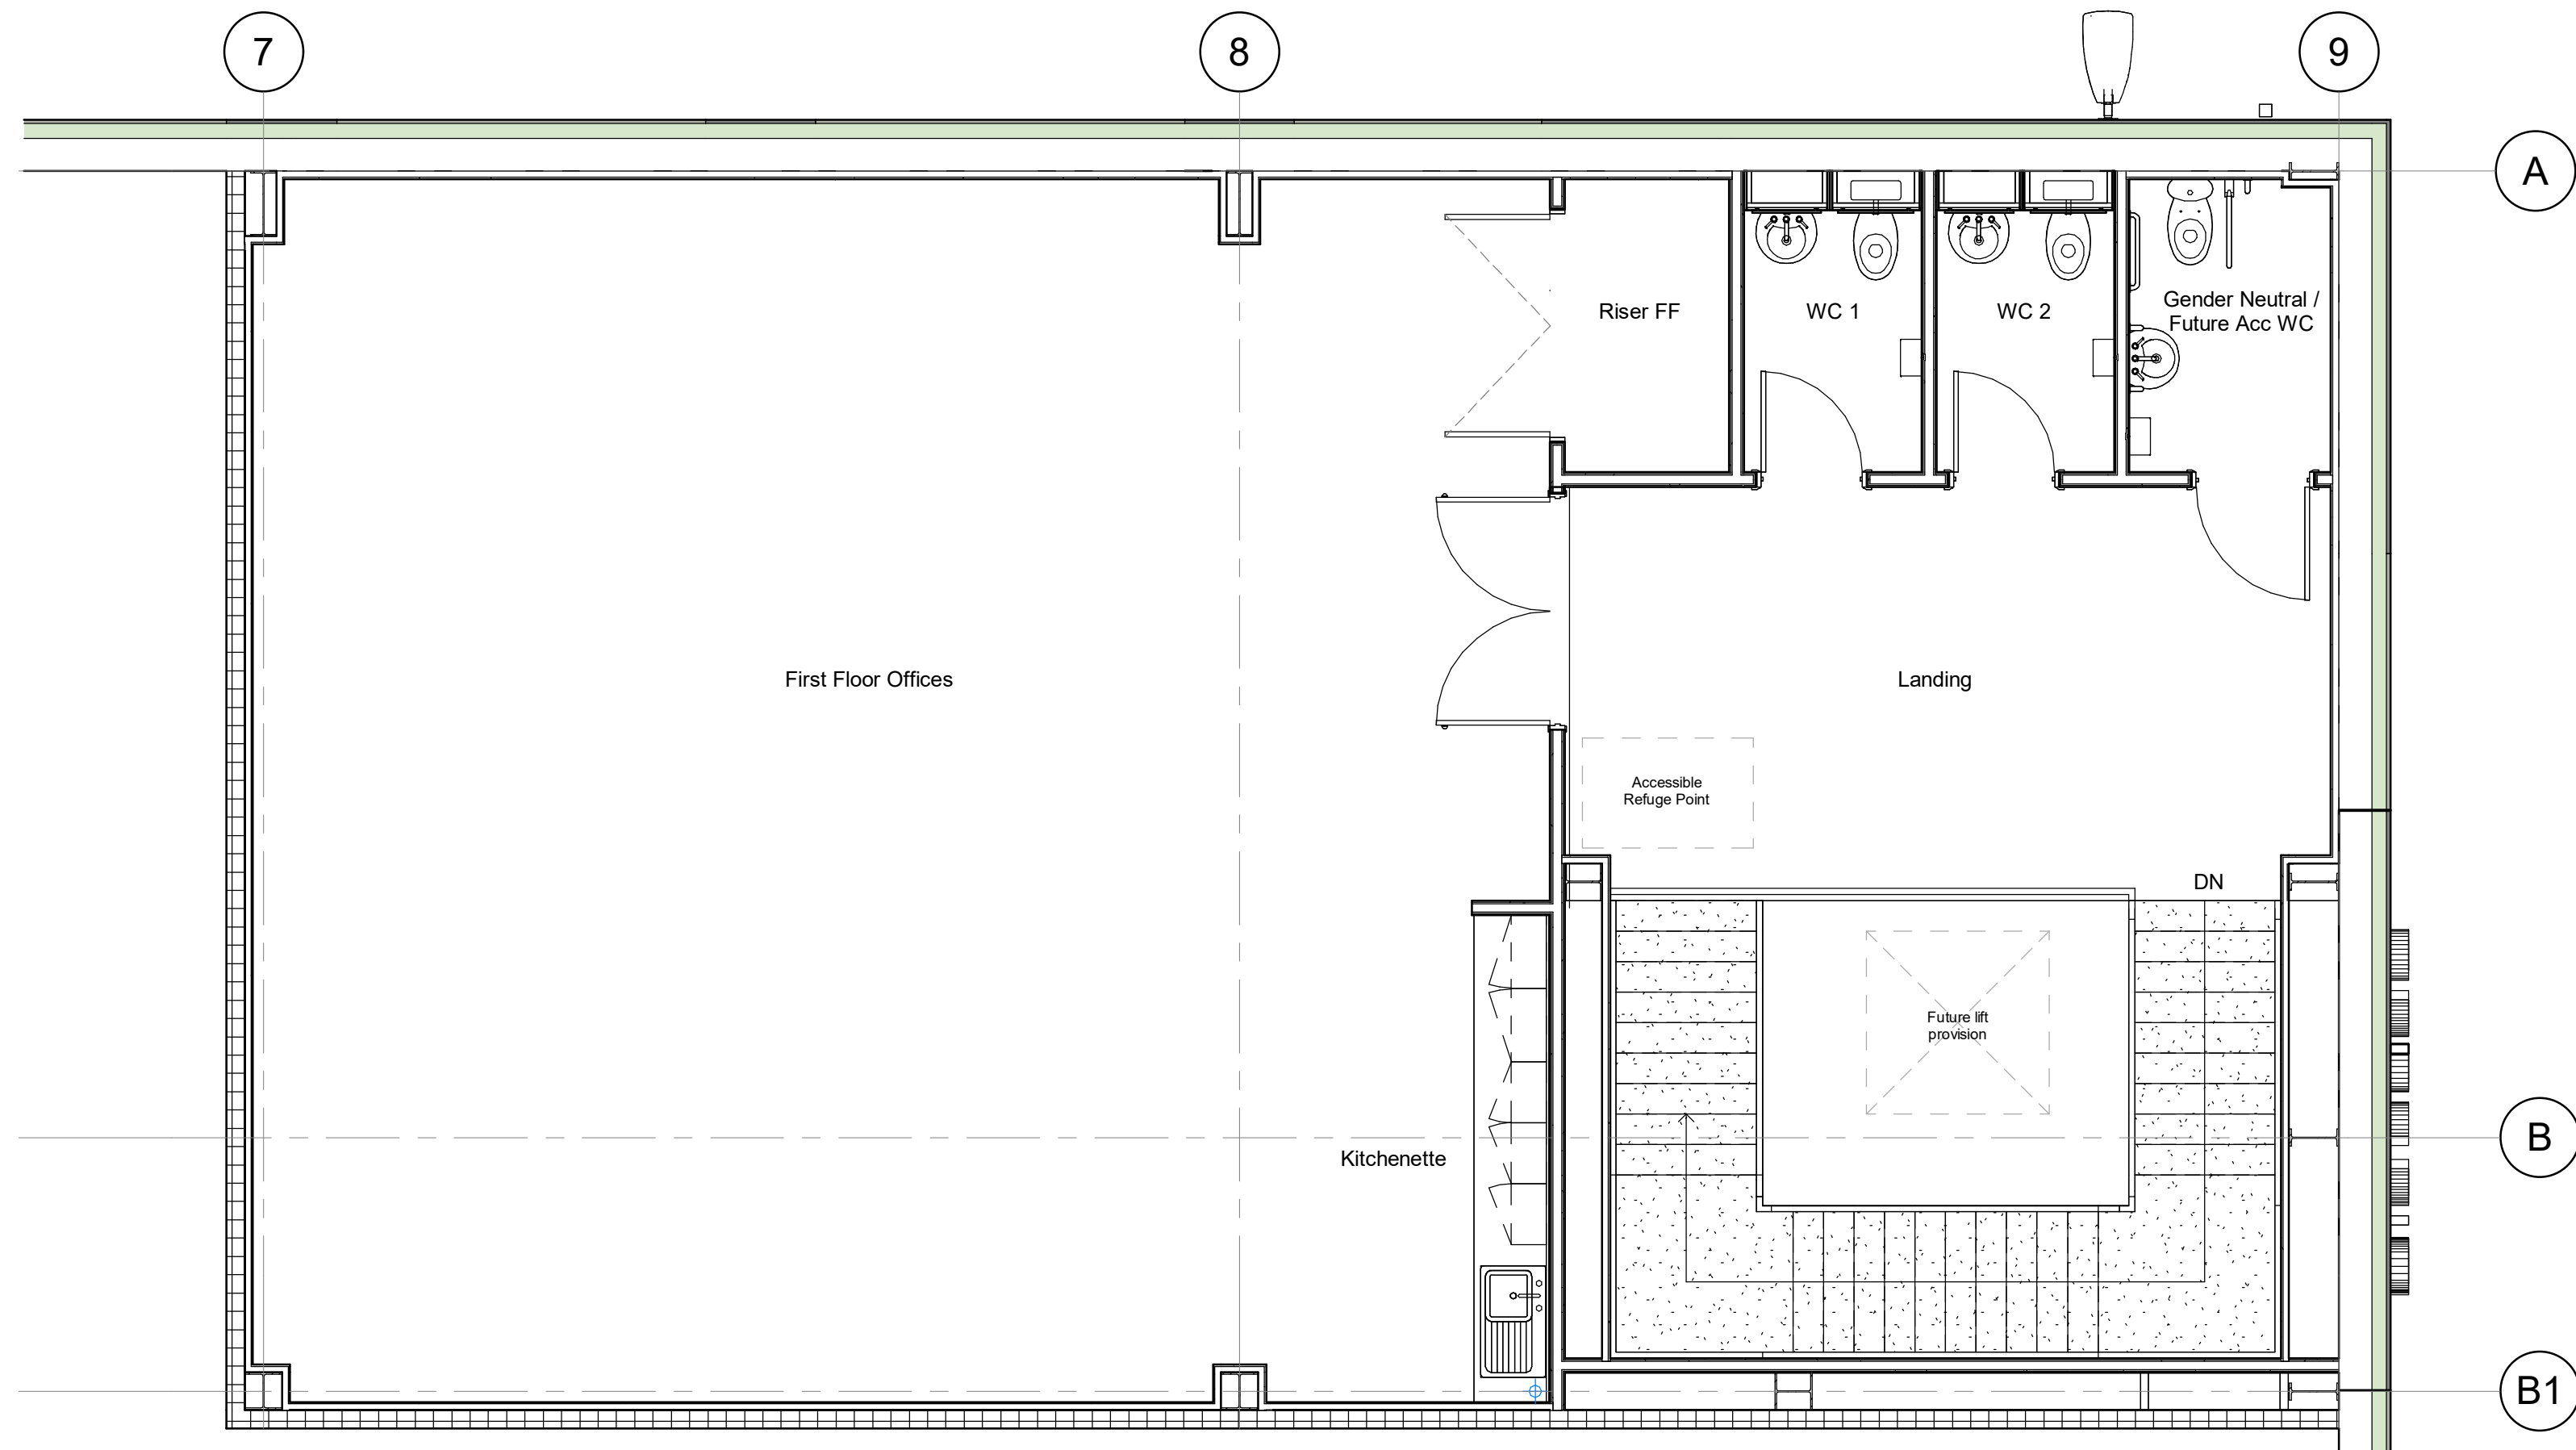

First Floor Office Plan
1 : 50

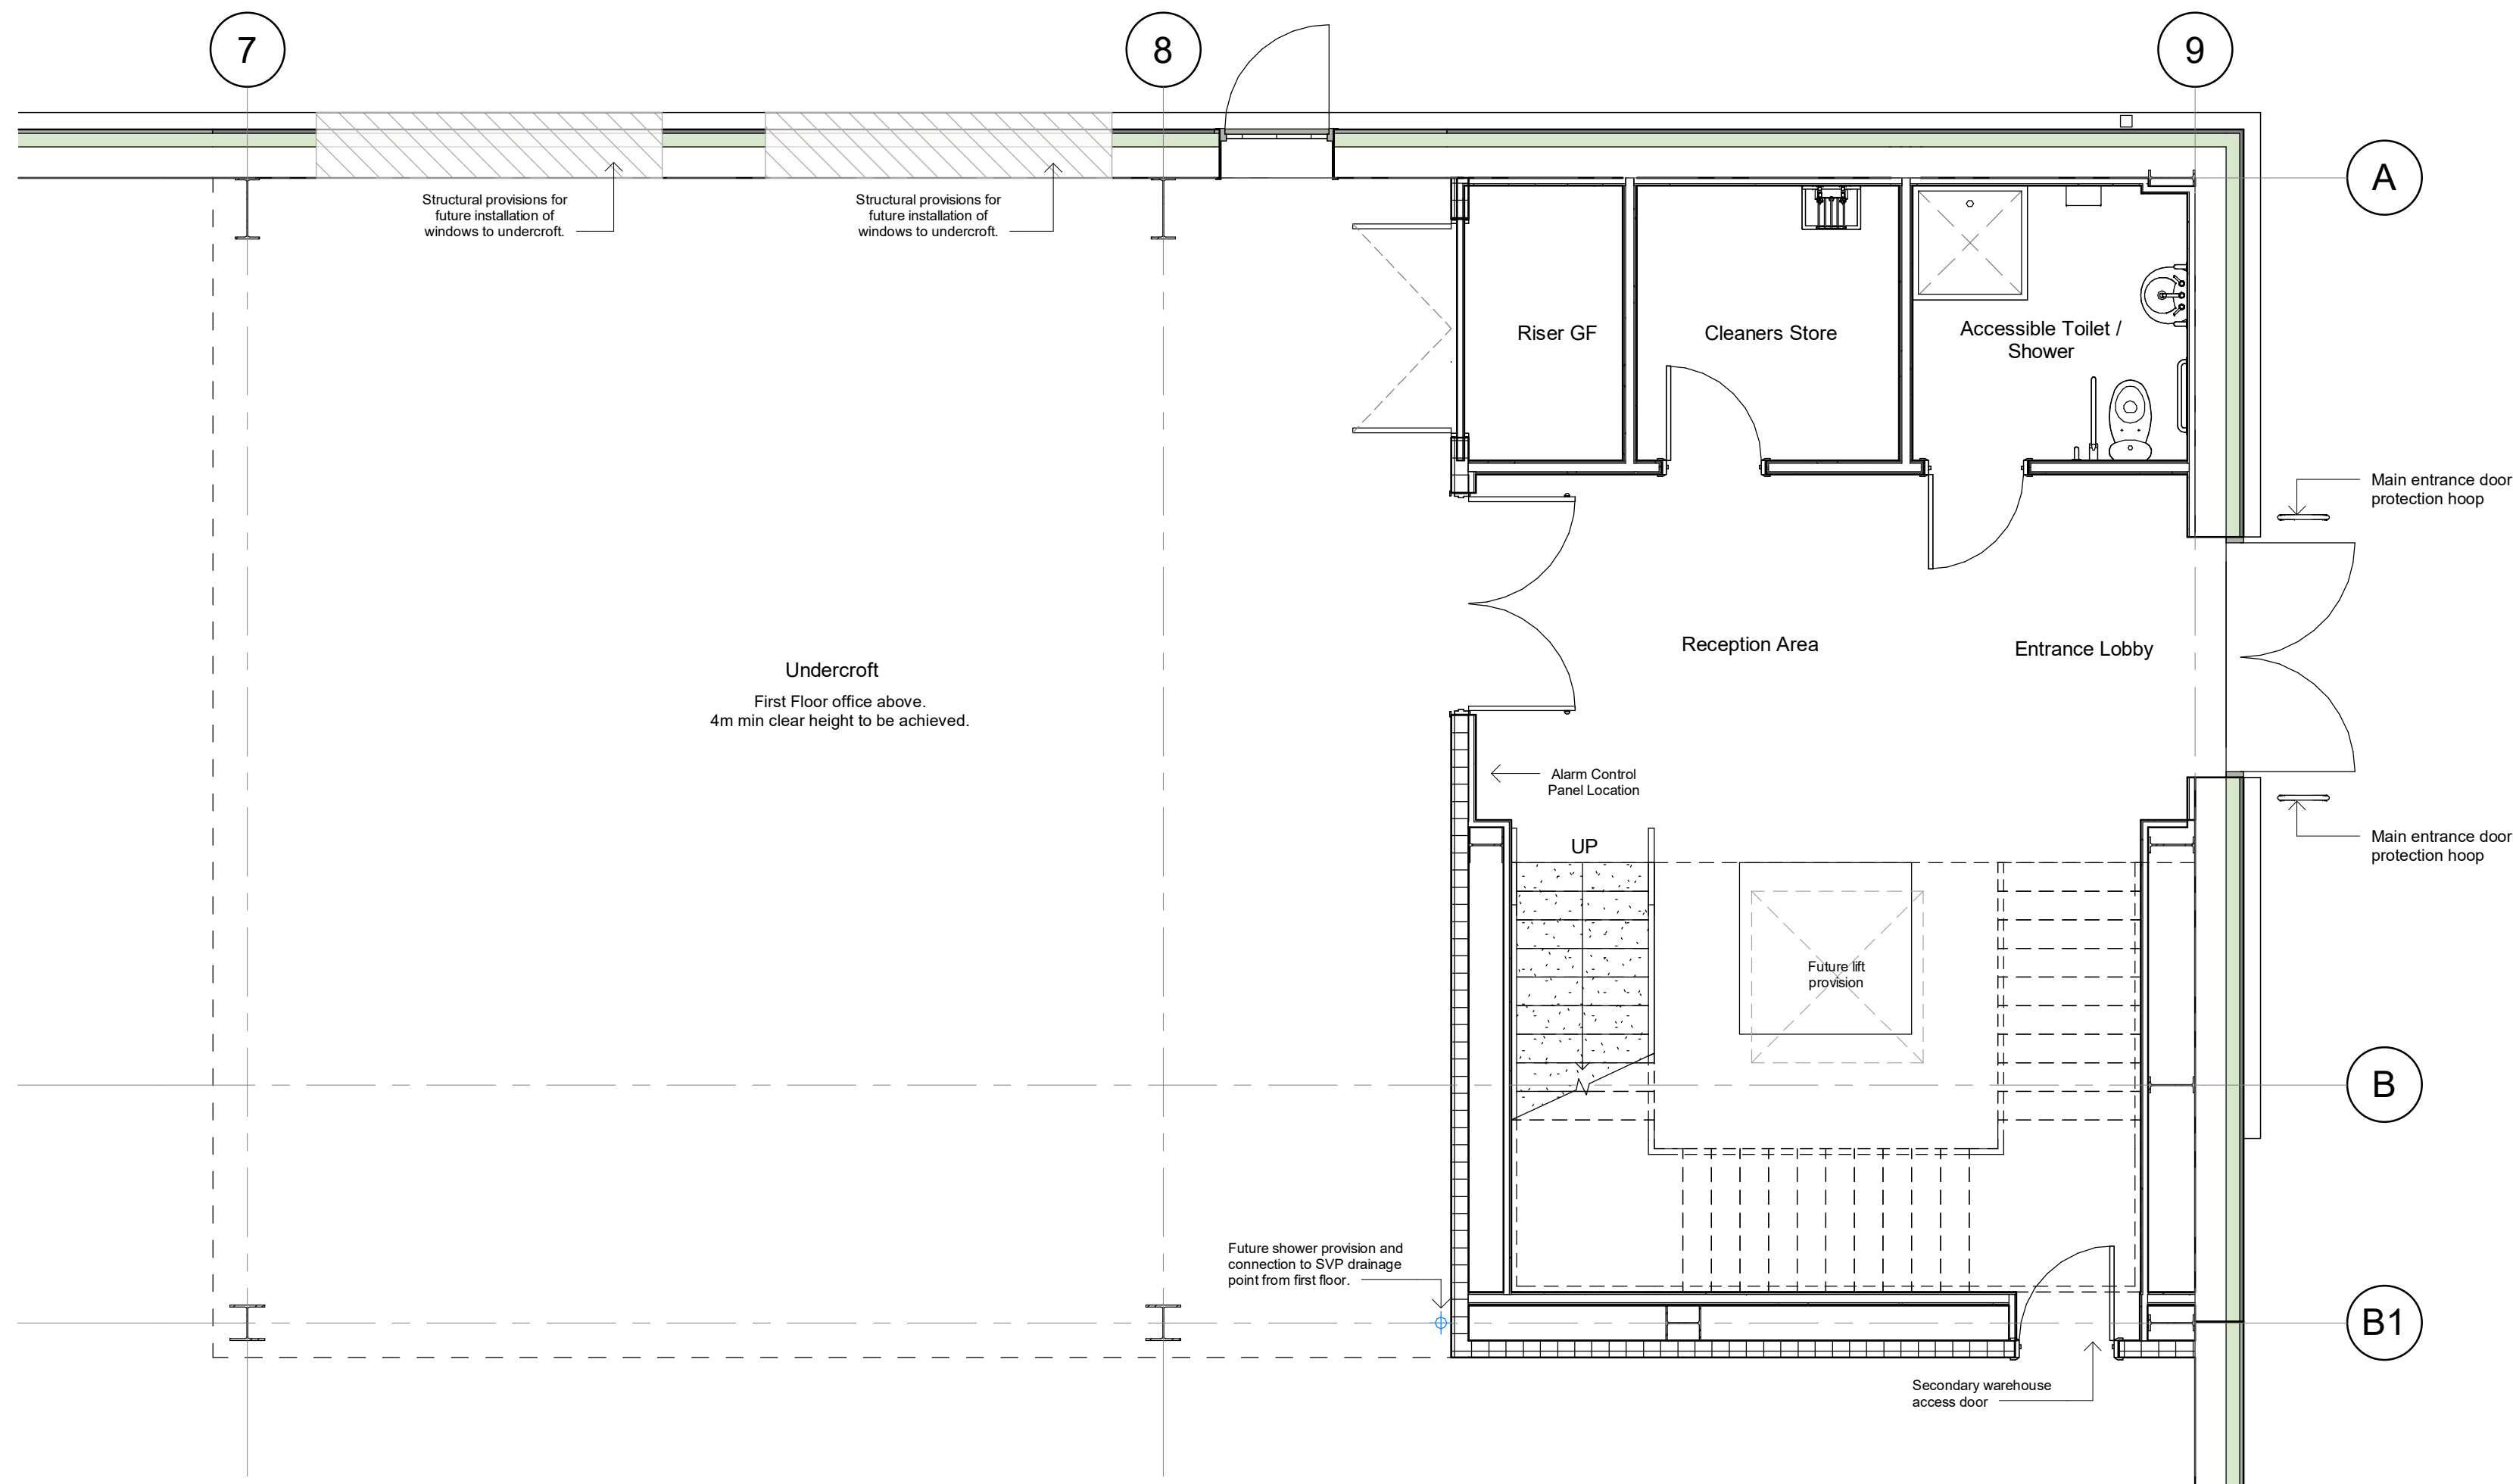

Ground Floor Office Plan
1 : 50

P04: Updated column sizes to SE details. Planning Issue. 17.10.23 DM
P03: Updated internal layout and issued for comment. 26.09.23 DM
P02: Updated office internal layout. 06.09.23 JB
P01: First Issue. 29.08.23 JB

Rev.	Date/Checked
The Old Rectory	Rectory Lane Milton Malsor
NORTHAMPTON	NN7 3AQ
t: +44 (0)1604 858916	f: +44 (0)1604 859123
www.peter-haddon.com	

Oxenwood Real Estate
Rhodes Business Park
Middleton, Manchester

Office Floor Plans

Status	PLANNING
Drawn	JB
Checked	JL
Date	AUGUST 2023

Project Number: 4694

Project Code	Originator	Zone	Level/Info	Type	Role	Dwg. No.	Revision
RBP-	pHp-XX-XX-	DR-A-	202-	P04			

Scale@ A1
0 1m 2m SCALE 1:50
Copyright reserved. Dimensions to be checked on site. Discrepancies to be reported before proceeding.