




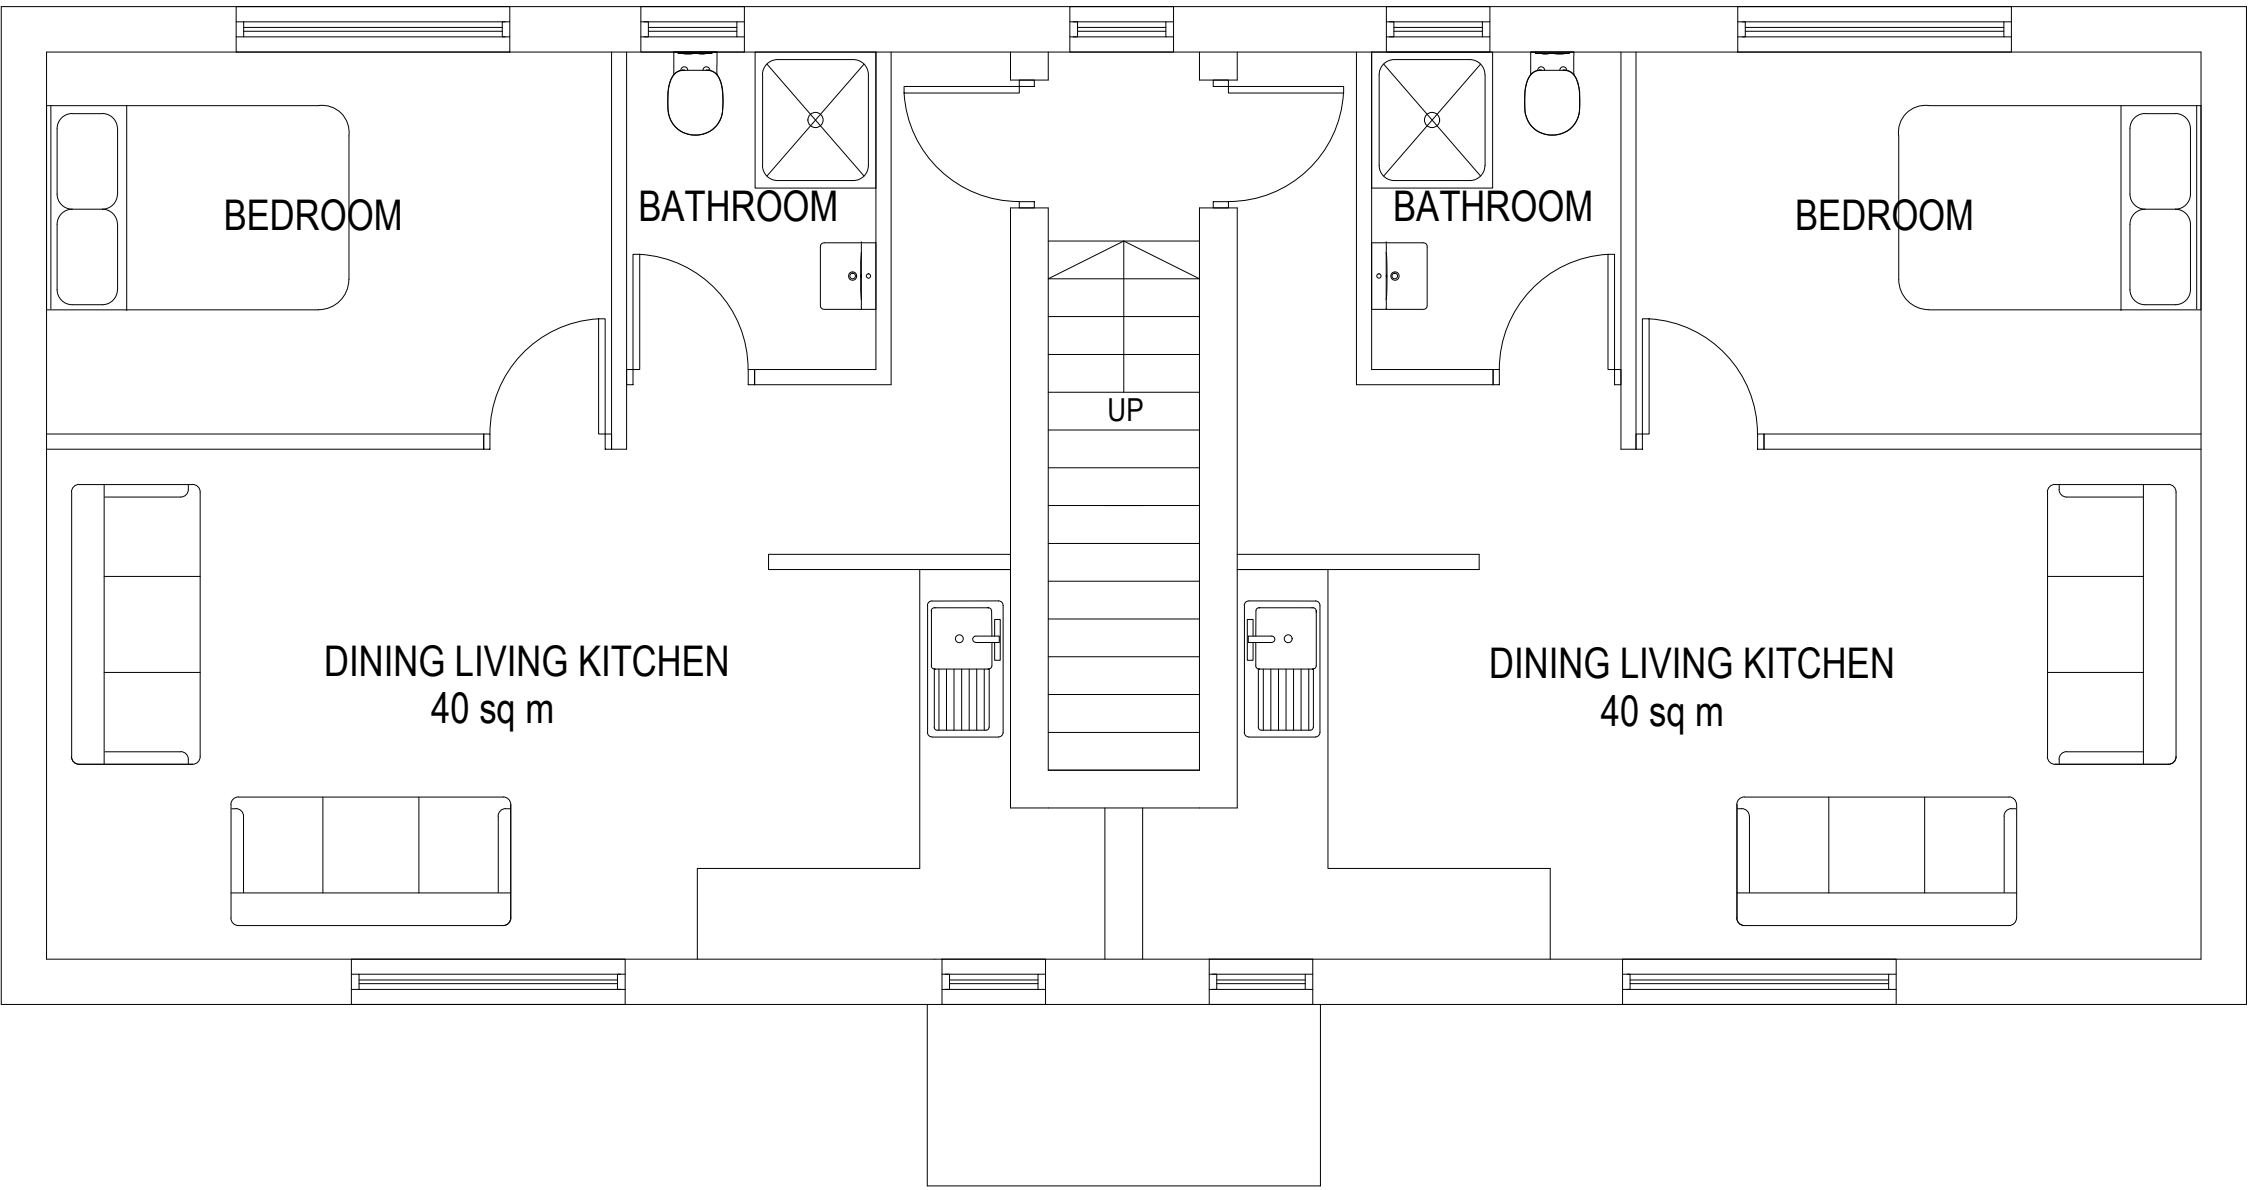

PROPOSED FIRST FLOOR PLAN (1:50)

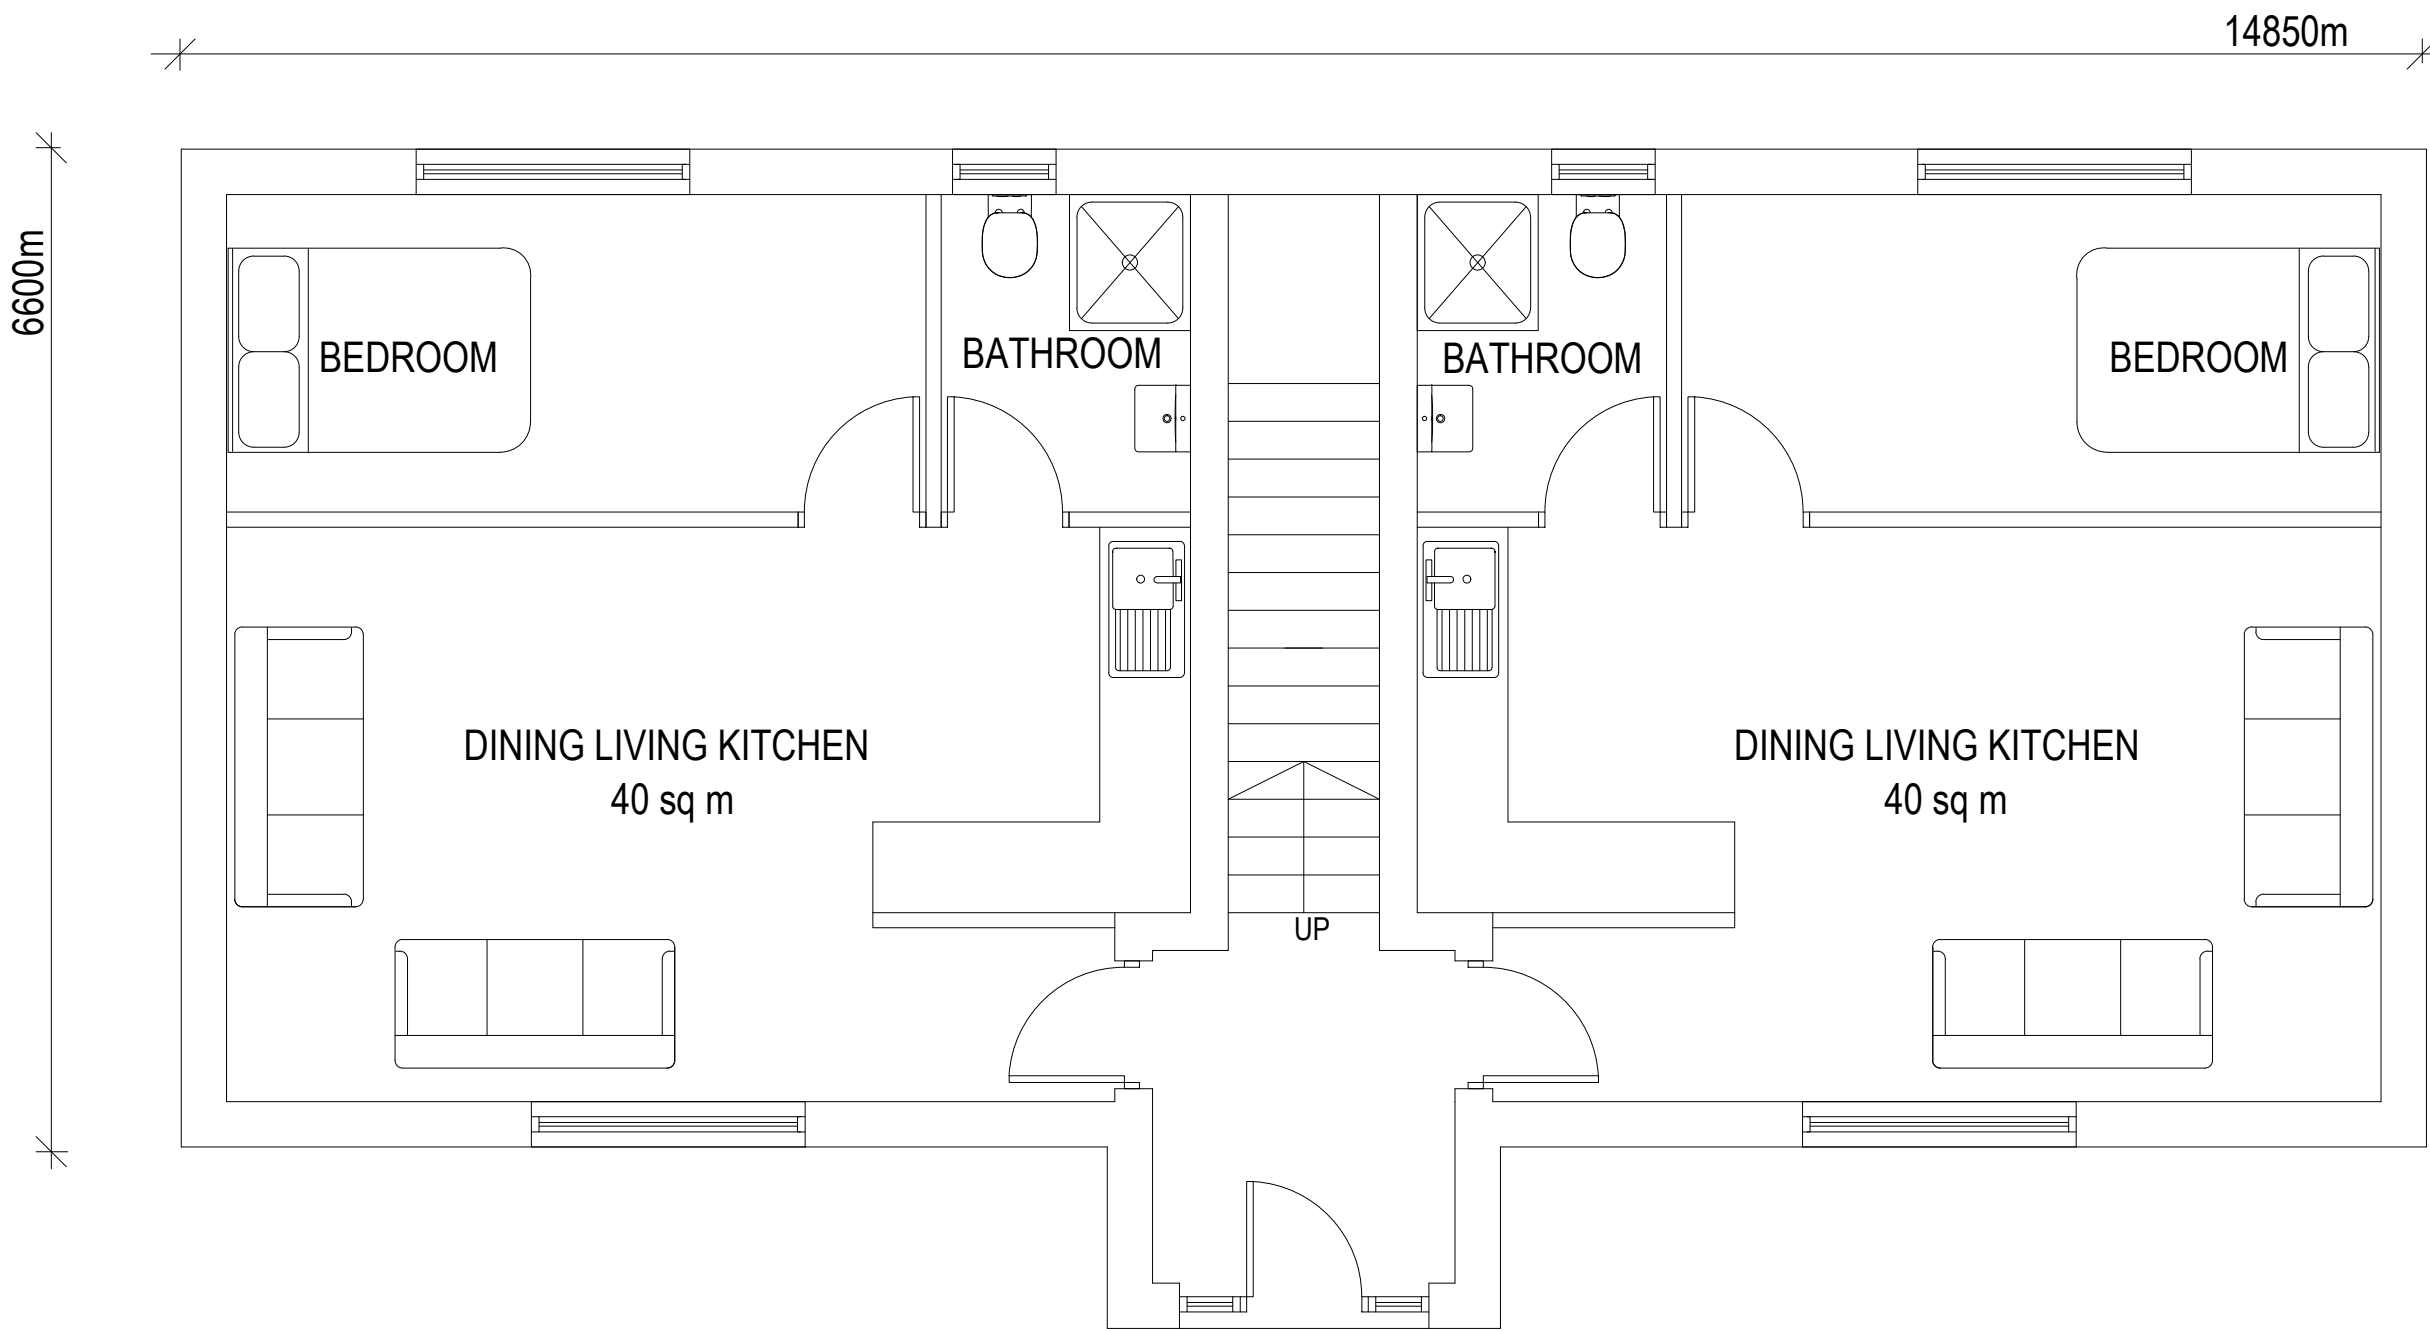

PROPOSED GROUND FLOOR PLAN (1:50)

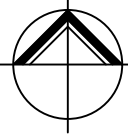

**NORTHERN
DESIGN
OLDHAM**
Chartered Architects

17 STATION LANE
GROTON
OLDHAM
OL4 5QY
TELEPHONE 07753859616

CLIENT

CRISTIAN VRAJITORU

PROJECT

PROPOSED APARTMENTS
FIELDING STREET
MIDDLETON

DRAWING TITLE

PROPOSED FLOOR PLANS 4NO 1 BED
APARTMENTS

Rev.	Notes	Date	Drawn

SCALE	1:50 AT A1	01.24	A.D.
-------	------------	-------	------

PROJECT No.	DRAWING No.	Rev.
2410	03	