


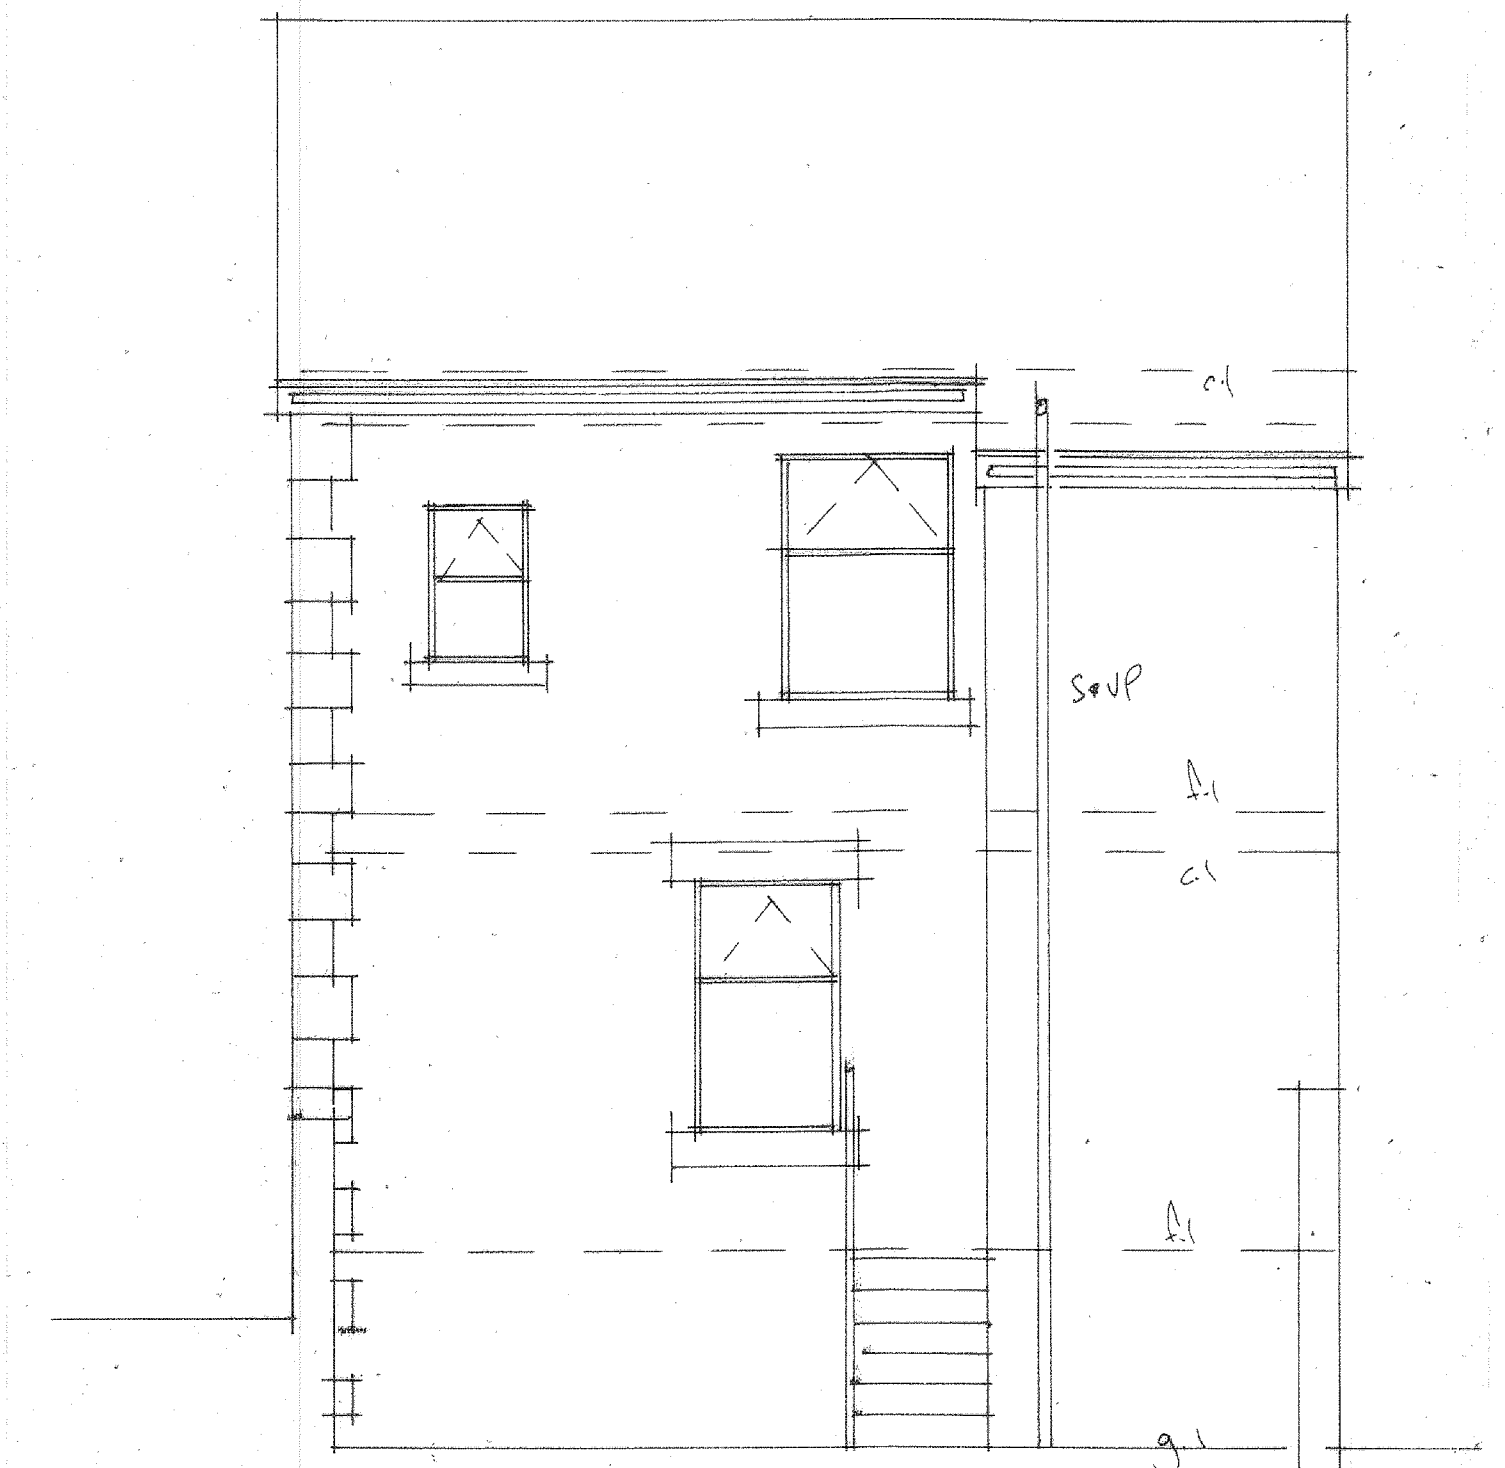


SIDE ELEVATION




FRONT ELEVATION



REAR ELEVATION

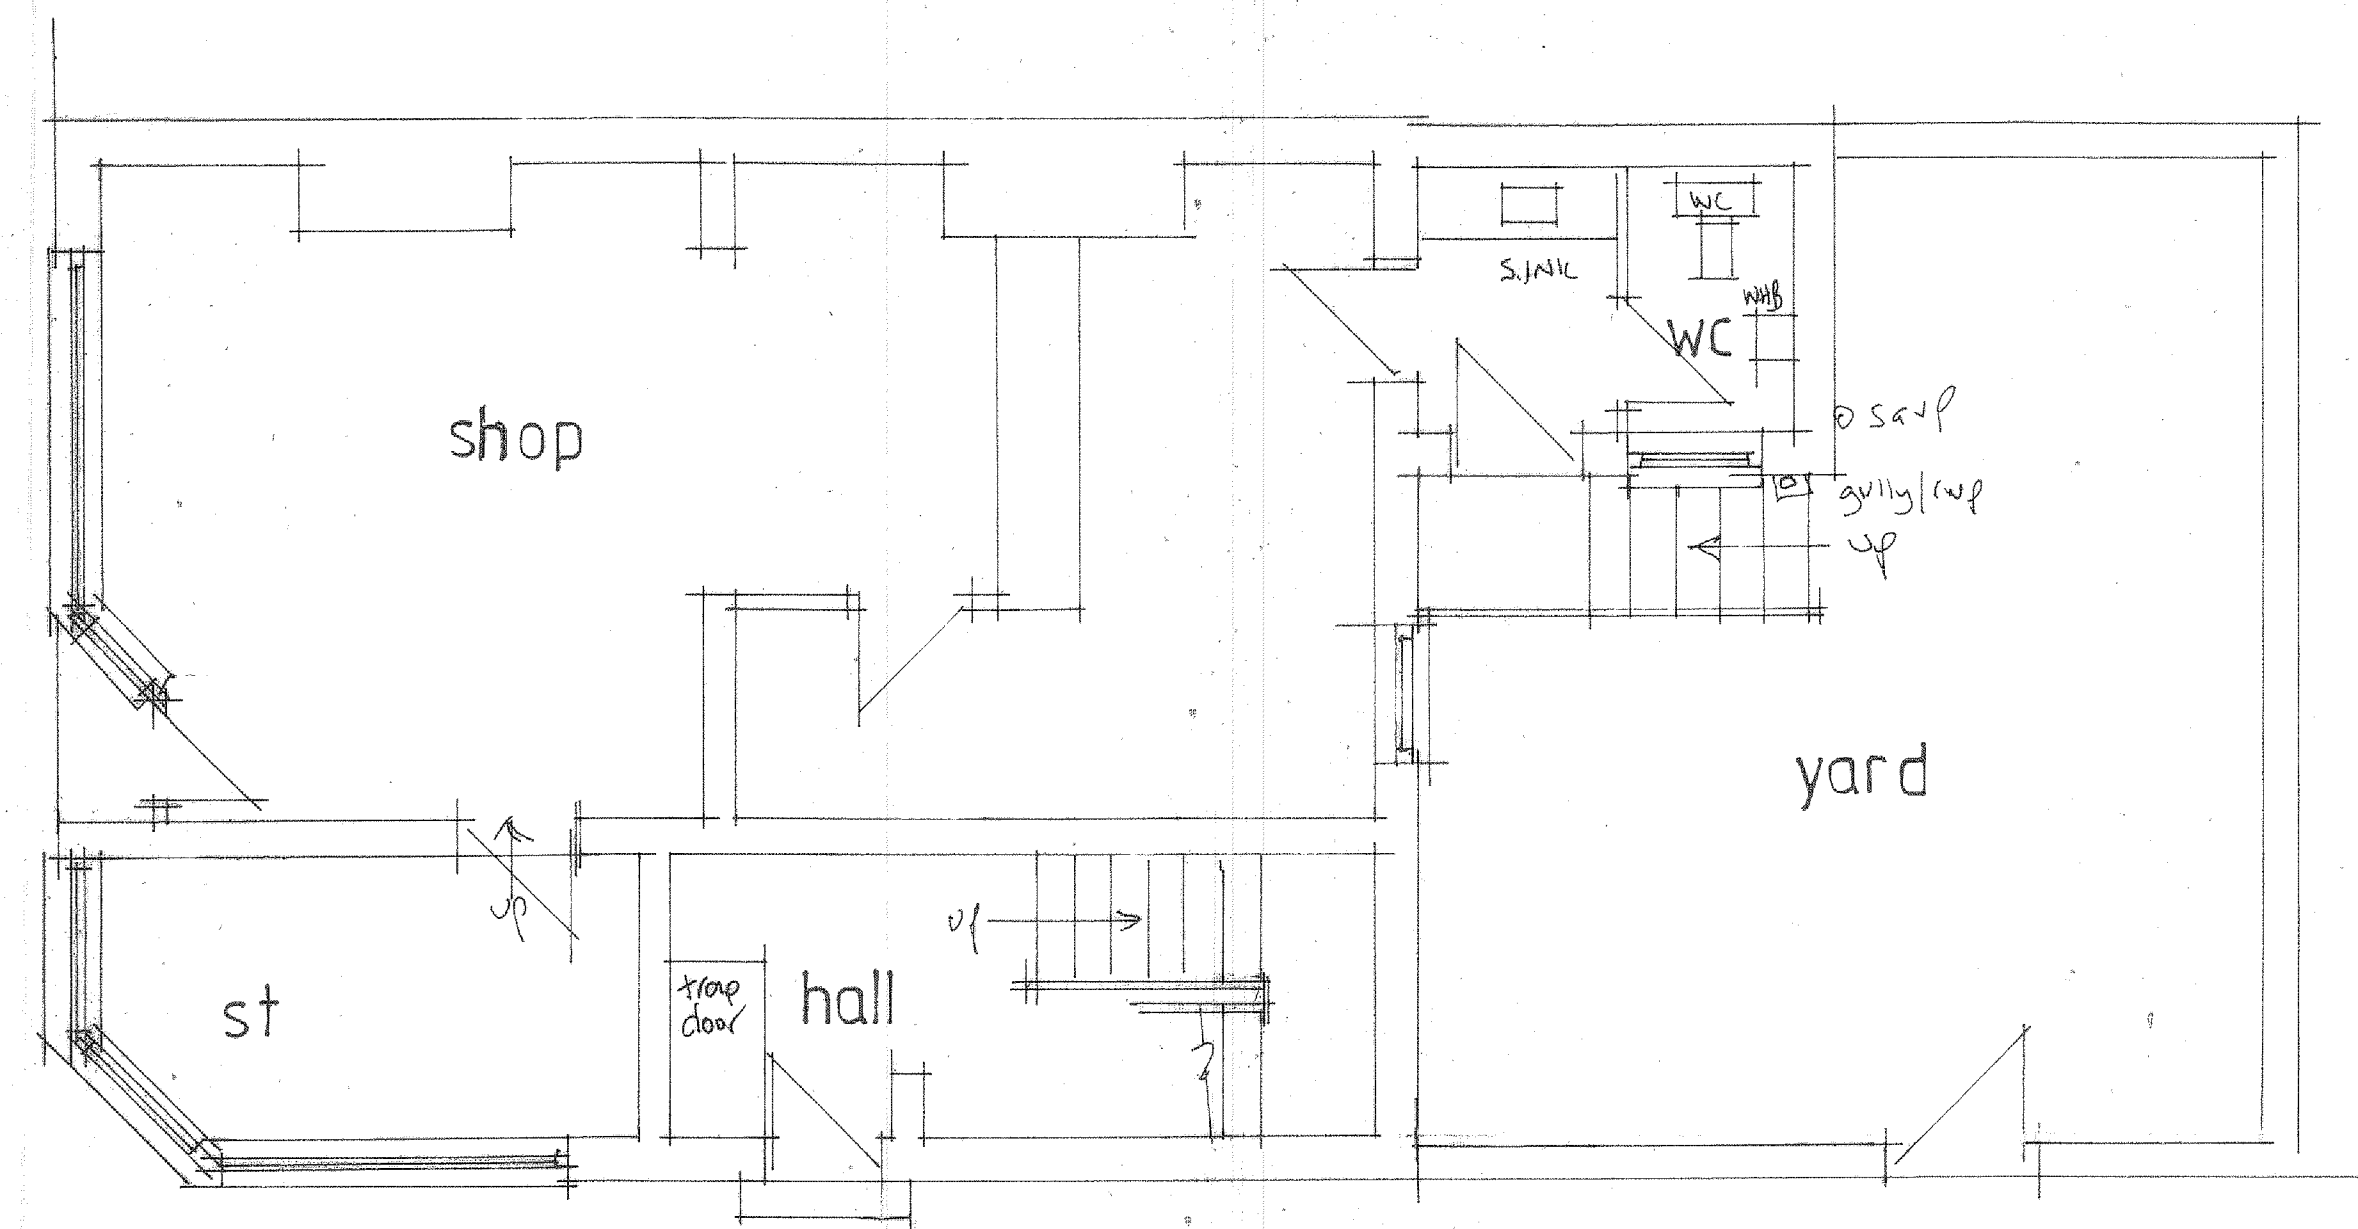

GROUND FLOOR LAYOUT

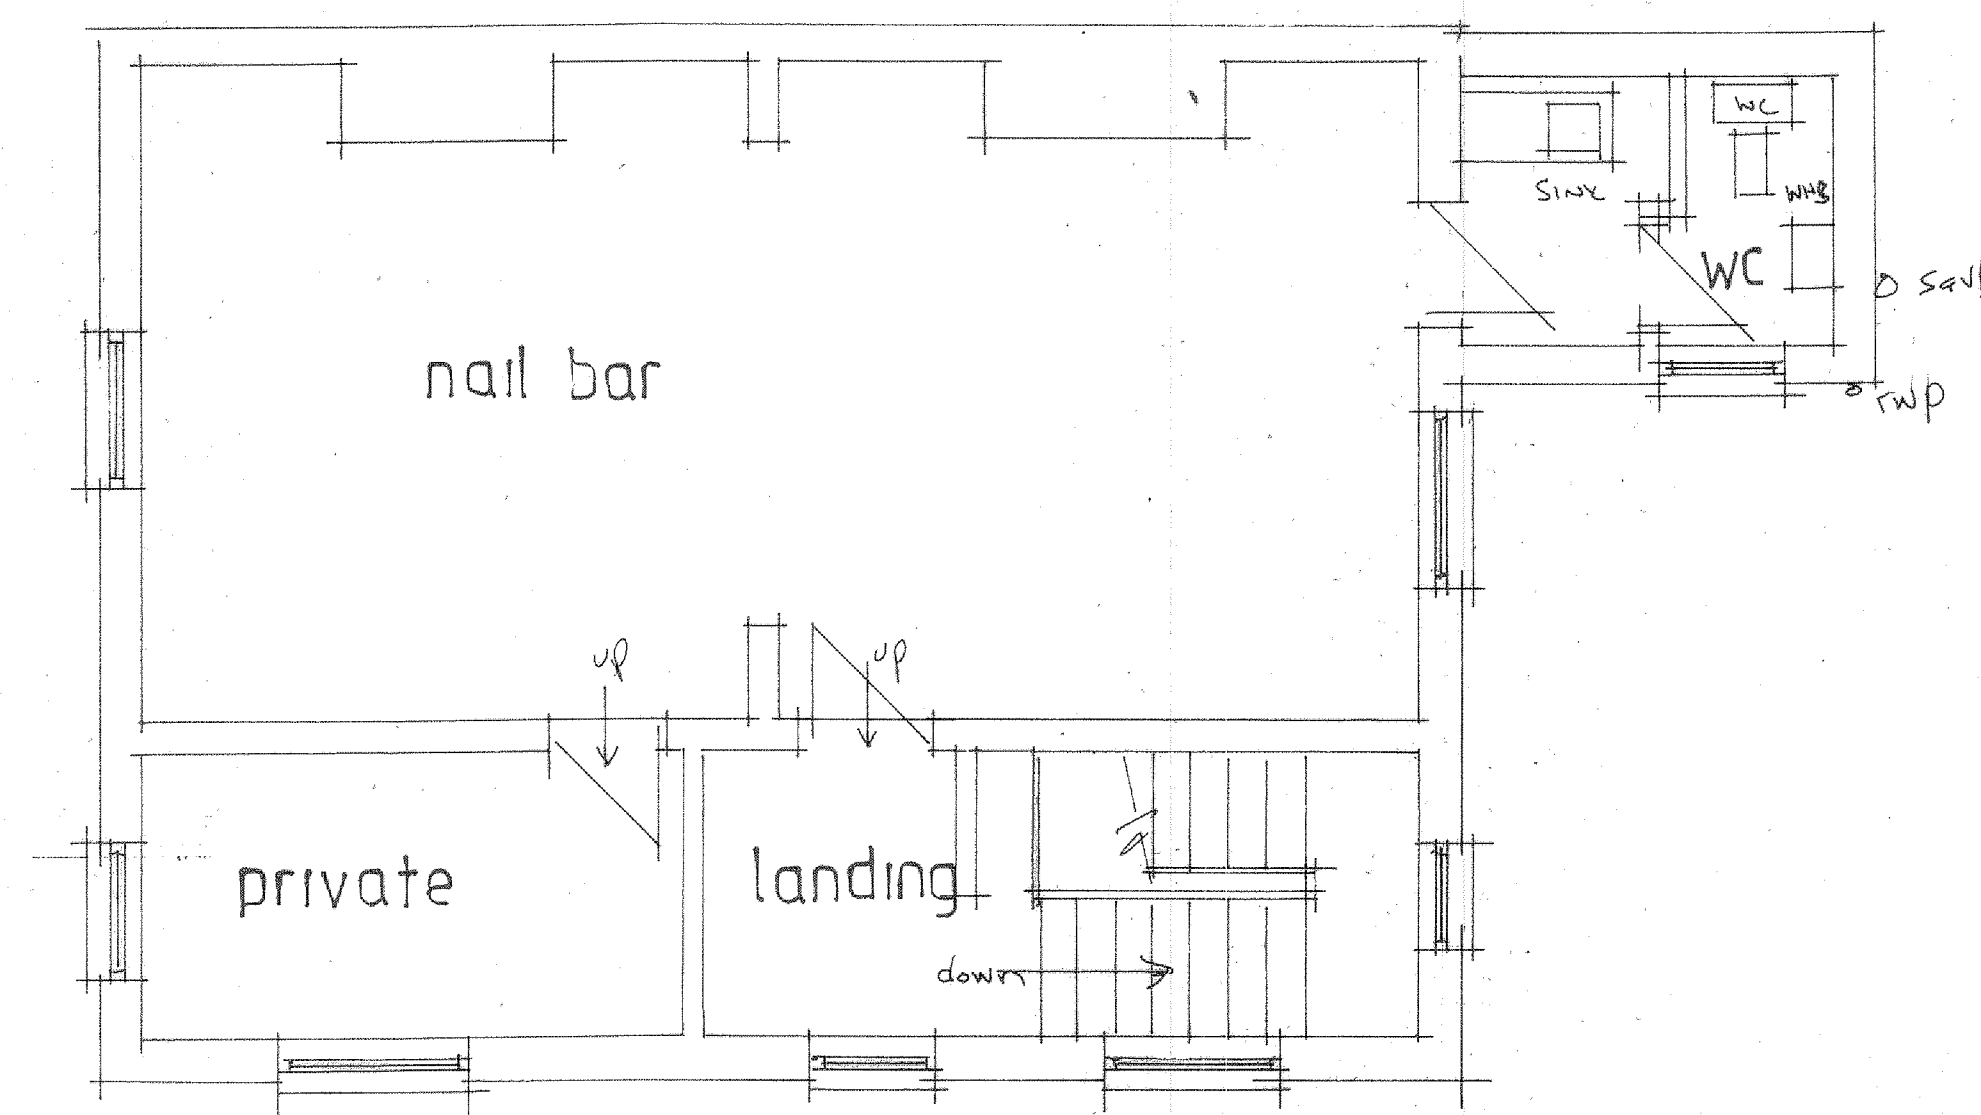

FIRST FLOOR LAYOUT

PROJECT
PROPOSED CHANGE OF USE
FROM NAIL BAR INTO SELF
CONTAINED FLAT.
DRAWING TITLE
EXISTING LAYOUTS
AND ELEVATIONS.
CLIENT
MR SHERAZ KHAN.
ADDRESS
33, YORK STREET,
HEYWOOD.
OL10 4NN.
SCALE
SCALE 1:50@A1
DRAWING No
CL 03245882/1.

1:100
0 1m 2m 3m 4m 5m 6m
0 0.5m 1m 1.5m 2m 2.5m 3m
1:50
Scale Bar

DATE
MAR 2024.

York st

Queens Park Road