

Dimensioning

Figured dimensions only to be taken from these designs and drawings. Work to annotated dimensions only. All dimensions to be checked on site. Architectural designers to be informed immediately of any discrepancies before work proceeds. Drawings are to be read in conjunction with relevant specifications, structural engineers and service engineers' drawings.



PROPOSED FRONT ELEVATION

1:100 @ A3

0m 1m 3m 5m

Key

- 1 Brickworks to match existing
- 2 Roller Shutter

Rev	Date	Description
-	27/12/24	Issued to client for comments



S A L E E M
ARCHITECTS

Architecture | Masterplanning | Graphics

CLIENT:
Property Owner

PROJECT:
22 Bridge St
Heywood
OL10 1JB

TITLE:
Proposed Elevations

SCALE:
1:100 @ A3

DRAWING NO.
Sheet 6

REV:

DATE:

December 2024

Dimensioning


Figured dimensions only to be taken from these designs and drawings. Work to annotated dimensions only. All dimensions to be checked on site. Architectural designers to be informed immediately of any discrepancies before work proceeds. Drawings are to be read in conjunction with relevant specifications, structural engineers and service engineers' drawings.



PROPOSED SIDE ELEVATION

1:100 @ A3

0m 1m 3m 5m

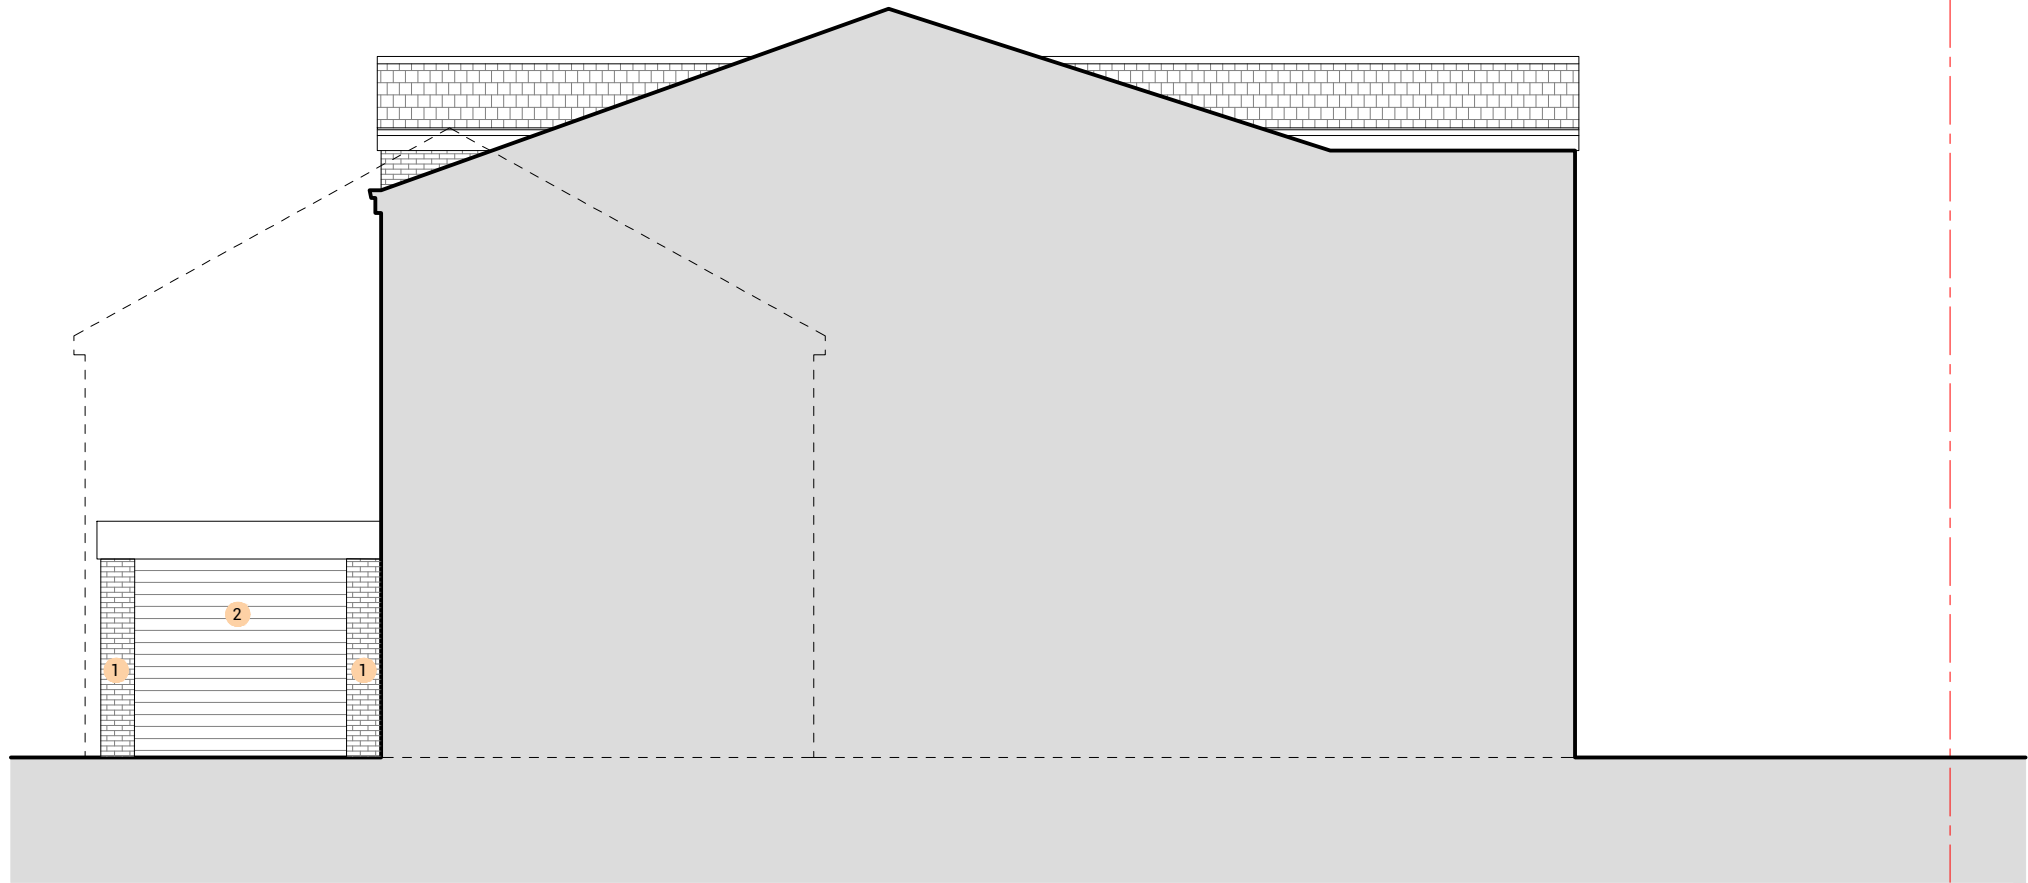

PROPOSED SIDE ELEVATION

1:100 @ A3

Rev	Date	Description
-	27/12/24	Issued to client for comments



S A L E E M
ARCHITECTS

Architecture | Masterplanning | Graphics

CLIENT:
Property Owner

PROJECT:
22 Bridge St
Heywood
OL10 1JB

TITLE:
Proposed Elevations

SCALE:
1:100 @ A3

DRAWING NO.
Sheet 7

REV:

DATE:
December 2024