



Copyright: The drawings and designs and all the information contained therein is the sole copyright of Blik, and reproduction in any form is forbidden unless permission is obtained in writing.

CONTRACTORS PLEASE NOTE:

- 1) Warning, no dimensions to be scaled from this drawing. All Contractors must verify all dimensions and quantities on site and report any discrepancies in writing to the Designer.
- 2) The drawing must be read in conjunction with the Specification, Bill of Materials and related drawings. Any structural work must be carried out to the exact specification and requirements of the Client's appointed Structural Engineer, and any amendments must have the express prior written authority.
- 3) All structural work must be inspected at all relevant stages by the Structural Engineer and the Local Authority's Building Supervisor and comply with their instructions. The Contractor must ensure that all work is carried out in full compliance with the relevant Building Regulations and all other applicable laws, and that all work is carried out to the satisfaction of the Building Supervisor and the Local Authority.
- 4) Any discrepancies between drawings and specification should be reported to the Designer prior to any work commencing.

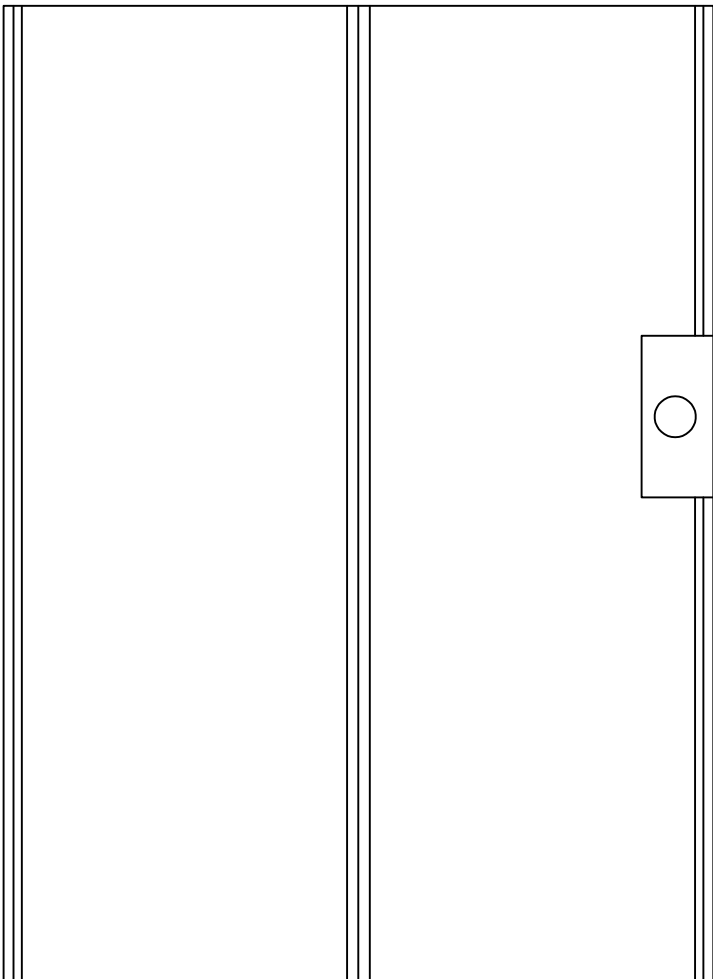

Existing Roof Plan.

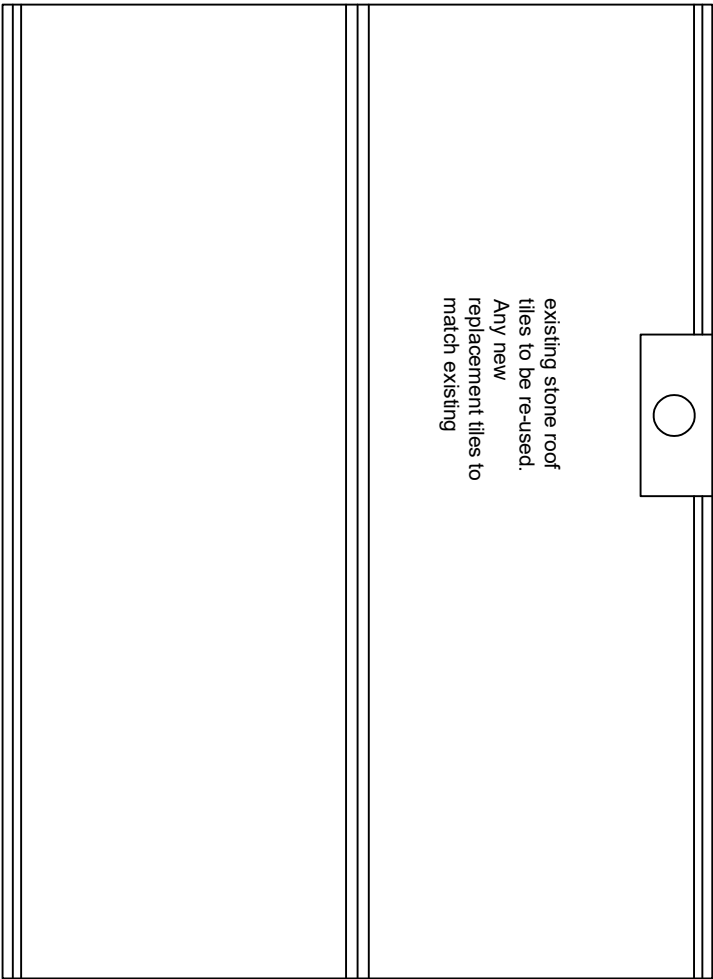

Proposed Roof Plan.

blik

RESIDENTIAL & COMMERCIAL ARCHITECTURE

Job title
Mr S. Walton
30 Rochdale Road Milnrow
OL16 3LN

Drawing title
Existing and Proposed
Roof Plans.

Scale 1:50	Drawing No.
Date Jan. 2024	2024 -03 / 08
Drawn by	