


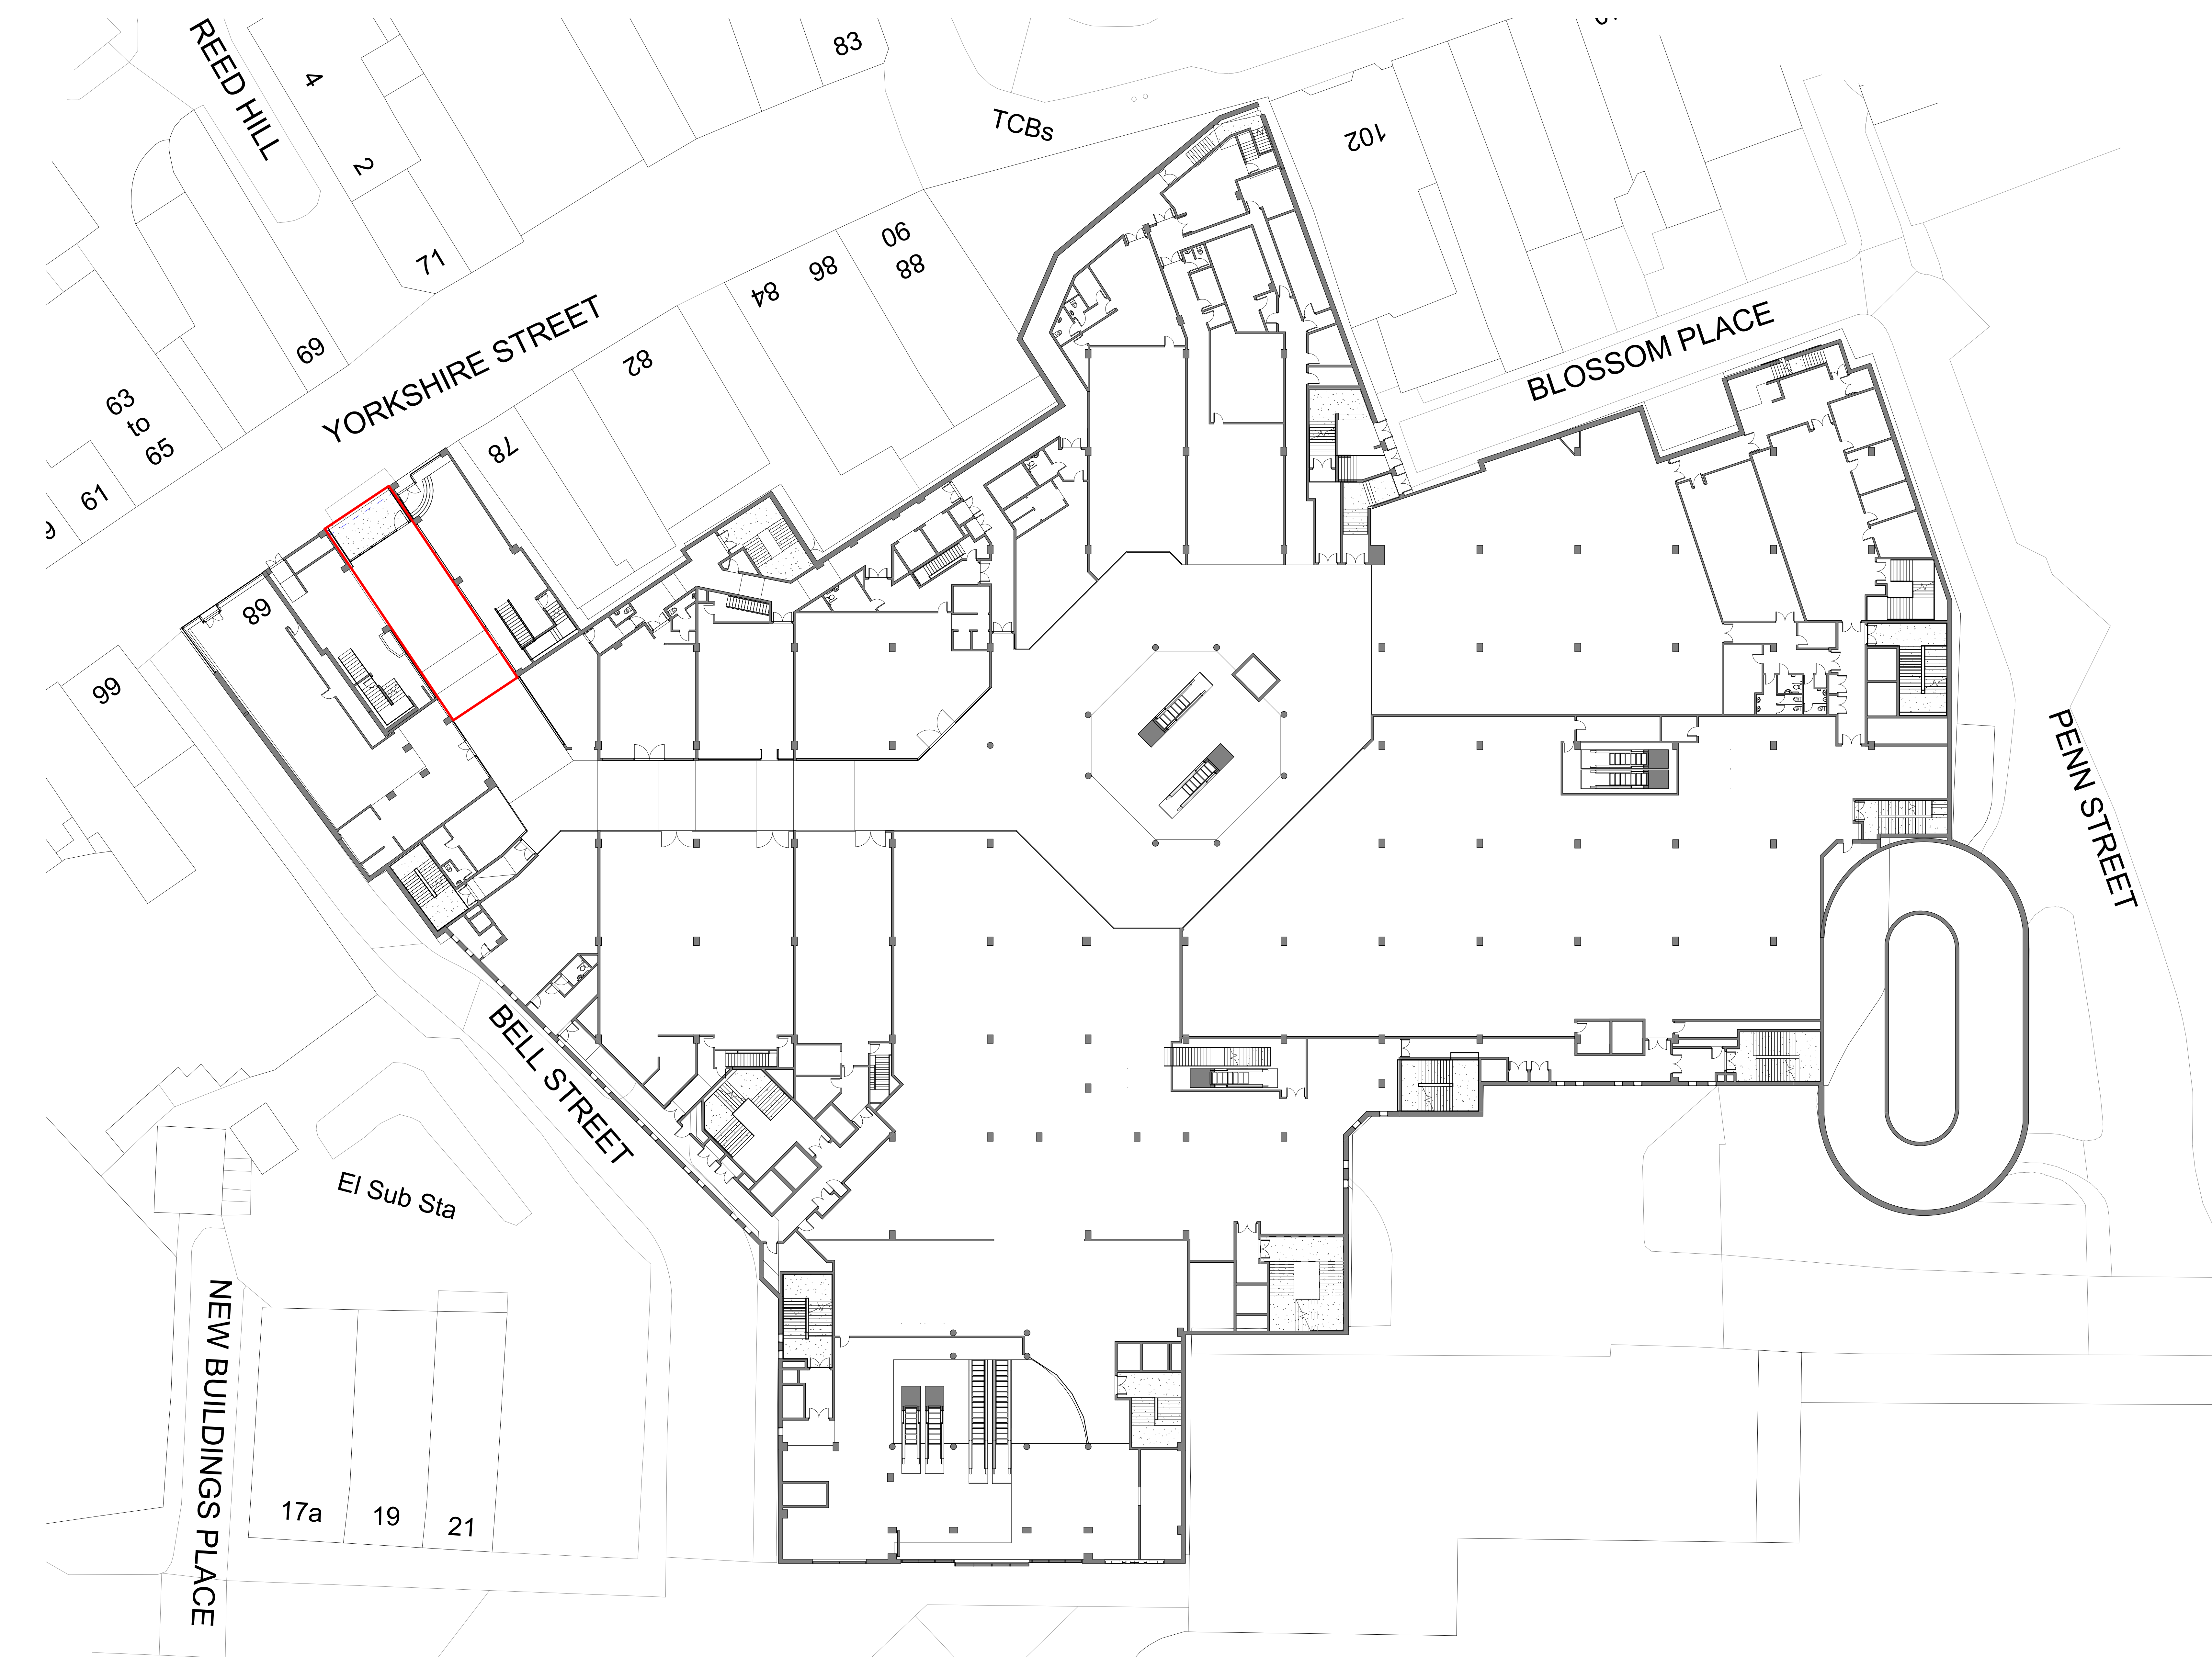

1 Level 3 (Existing)
1 : 200

Project Name		Description		Rev No	
2401- L3-101		Festival Mall (Former Wheatsheaf Centre), Rochdale		P1	
Scale		Date Drawn		Drawn By	
1 : 200 @ A0		28/06/24		JA	
Authorised By		Purpose of Issue		Rev No	
JA		Planning ☐ Building Works ☐ Tender ☐ Construction ☐ Comment ☐ Info ☒		P1	

S & A
Architectural Services

Client: DHA Corporates
Project: Festival Mall (Former Wheatsheaf Centre), Rochdale
Description: Floor Plan As Existing - Level 03