


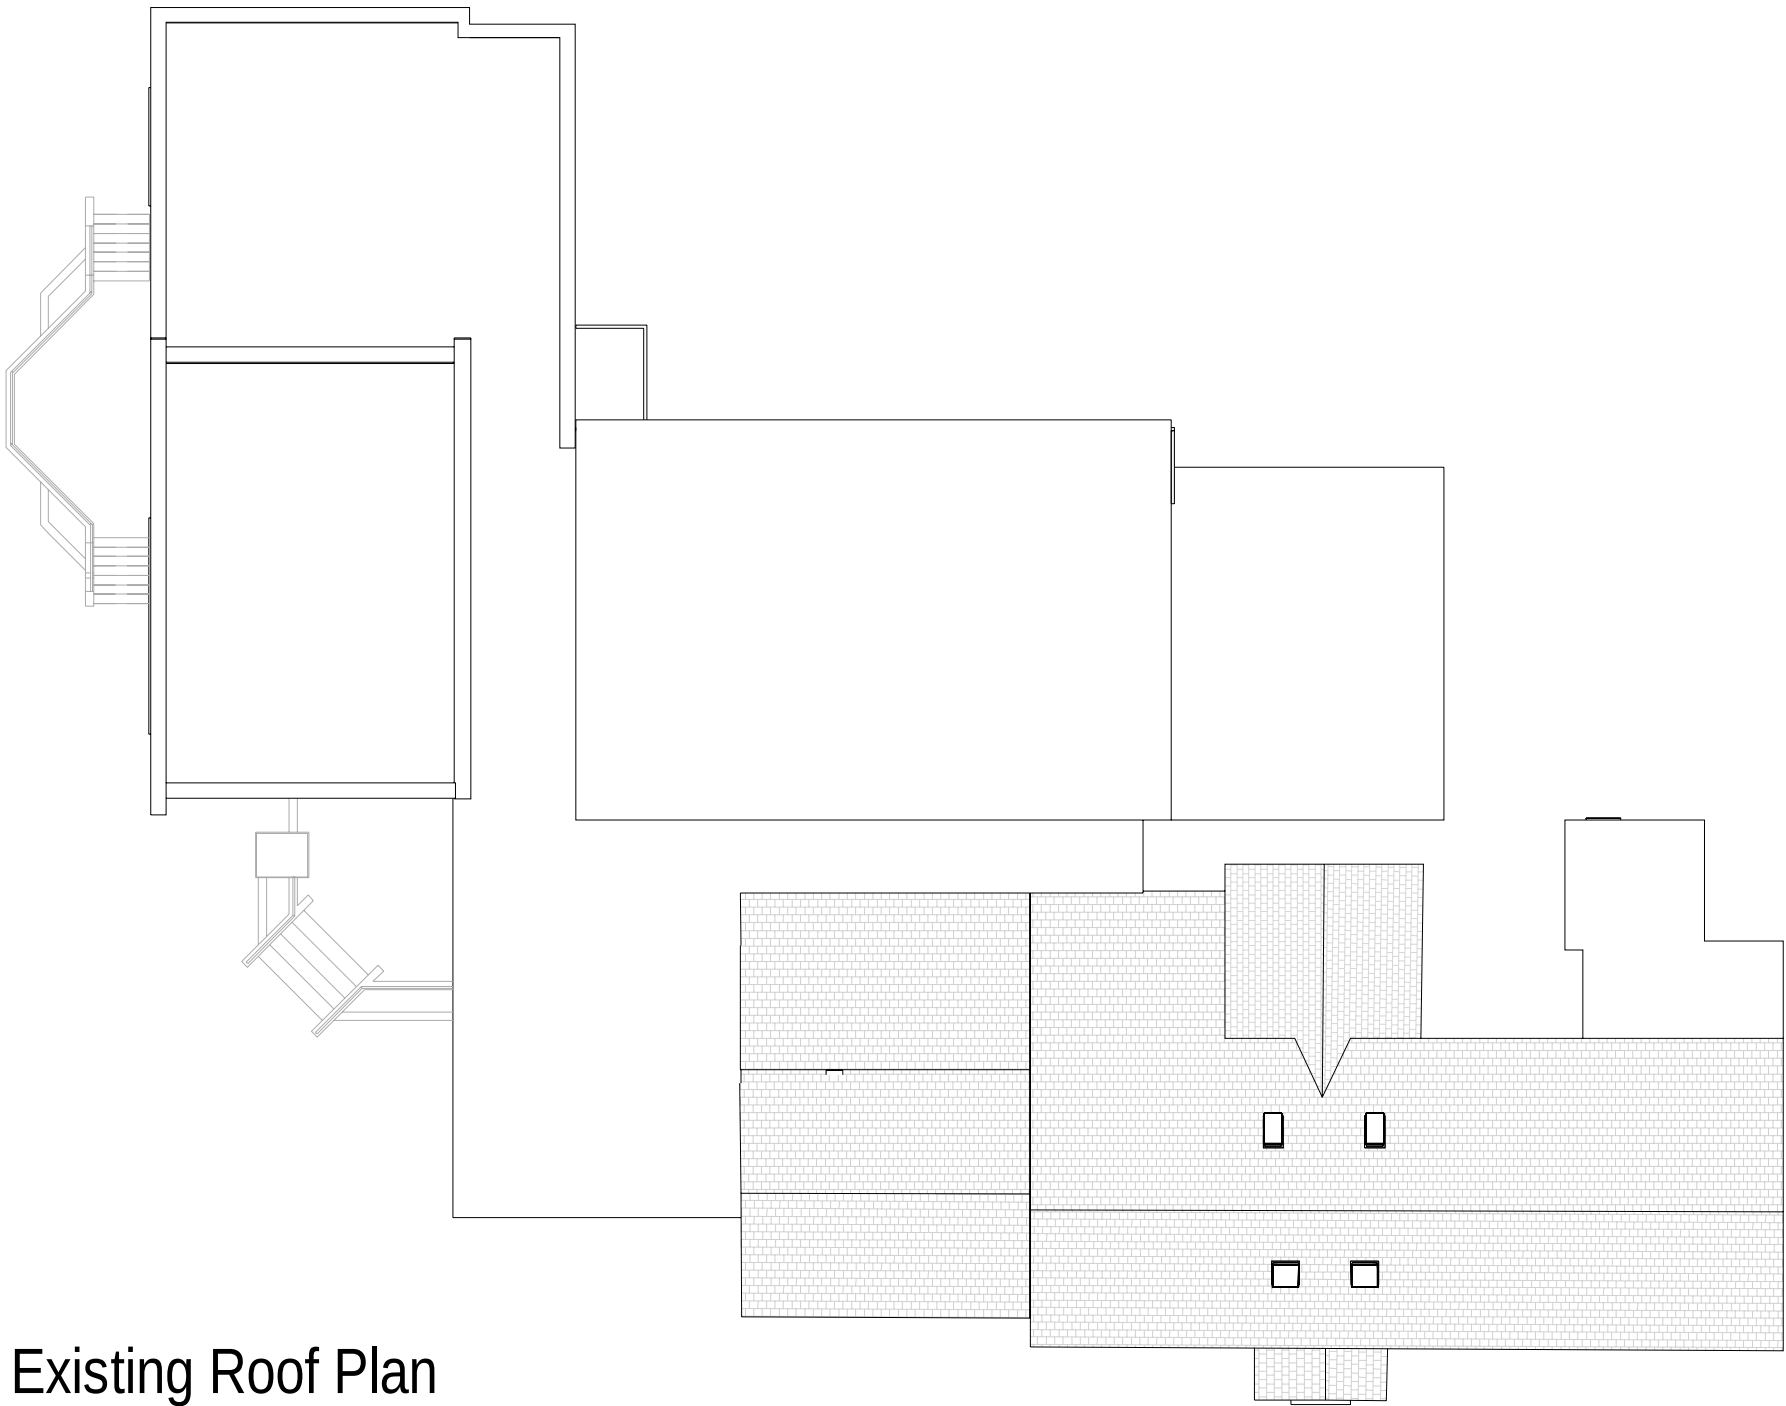

Existing Roof Plan

1 : 200 @ A3

A	Issue for Planning	04.03.24	JP	SD
Revision	Description	Date	Drawn	Checked

Halliday Meecham Architects Limited

111 Piccadilly Manchester M1 2HY
+44 (0)161 661 5566
4 Devonshire Street London W1W 5DT
+44 (0)203 440 5175

hma@hallidaymeecham.com
www.hallidaymeecham.com



Client:				
Project:	St Johns Thornham			
Phase/Location:	Middleton			
Drawing:	Existing Roof Plan			
Scale @ A3	Date:	Drawn:	Checked:	Job No.
1:200	23/02/24	SD	PEH	5635
Drawing Ref.	Drawing No.			Revision
	5635-HMA-SJT-02-DR-A-10103			A