


IMPORTANT

- All dimensions to be checked on site
- Positions of existing services to be confirmed prior to proceeding


NOTES

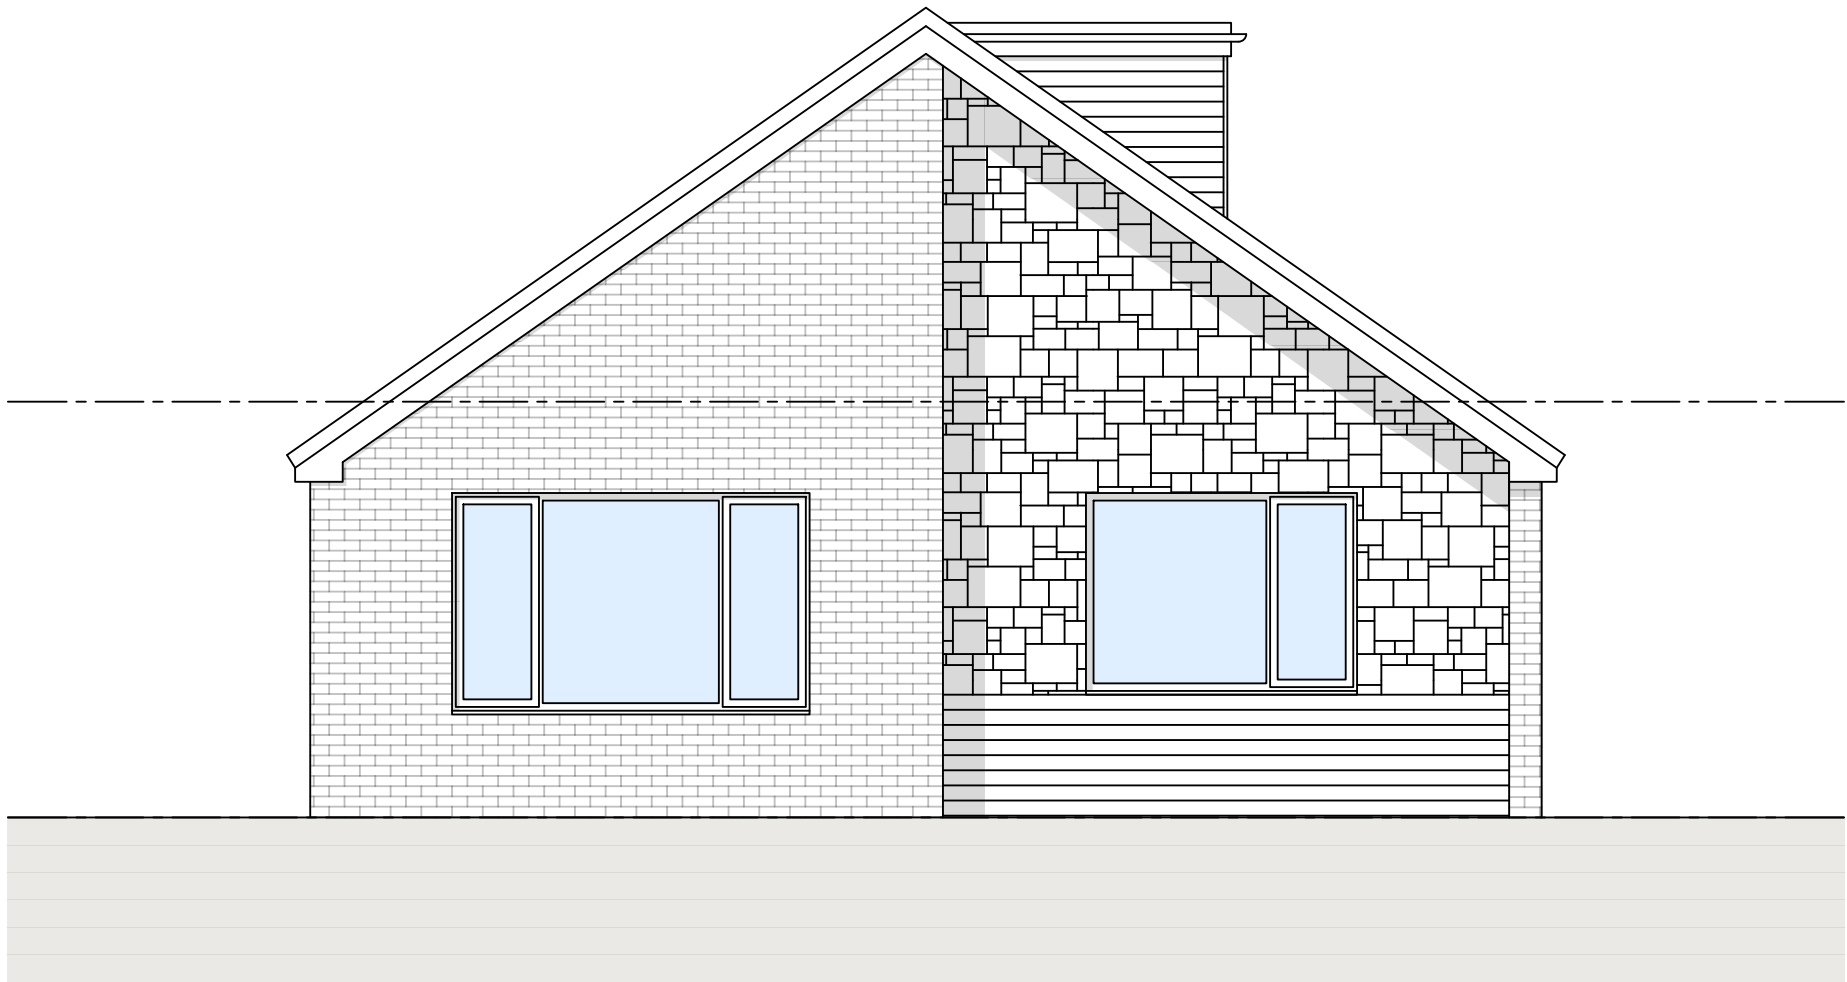

Existing Front Elevation



Existing Side Elevation

 

REVISION	DATE	DESCRIPTION
----------	------	-------------

PROJECT

Proposed Alterations
4 Severn Drive, Milnrow, Rochdale

DRAWING TITLE

Existing Front and Side Elevation

SCALE	DATE	DRAWN	CHECKED
1:50@A2	July 2023	RS	RS

DRG NO.	REVISION
Ex_002	