




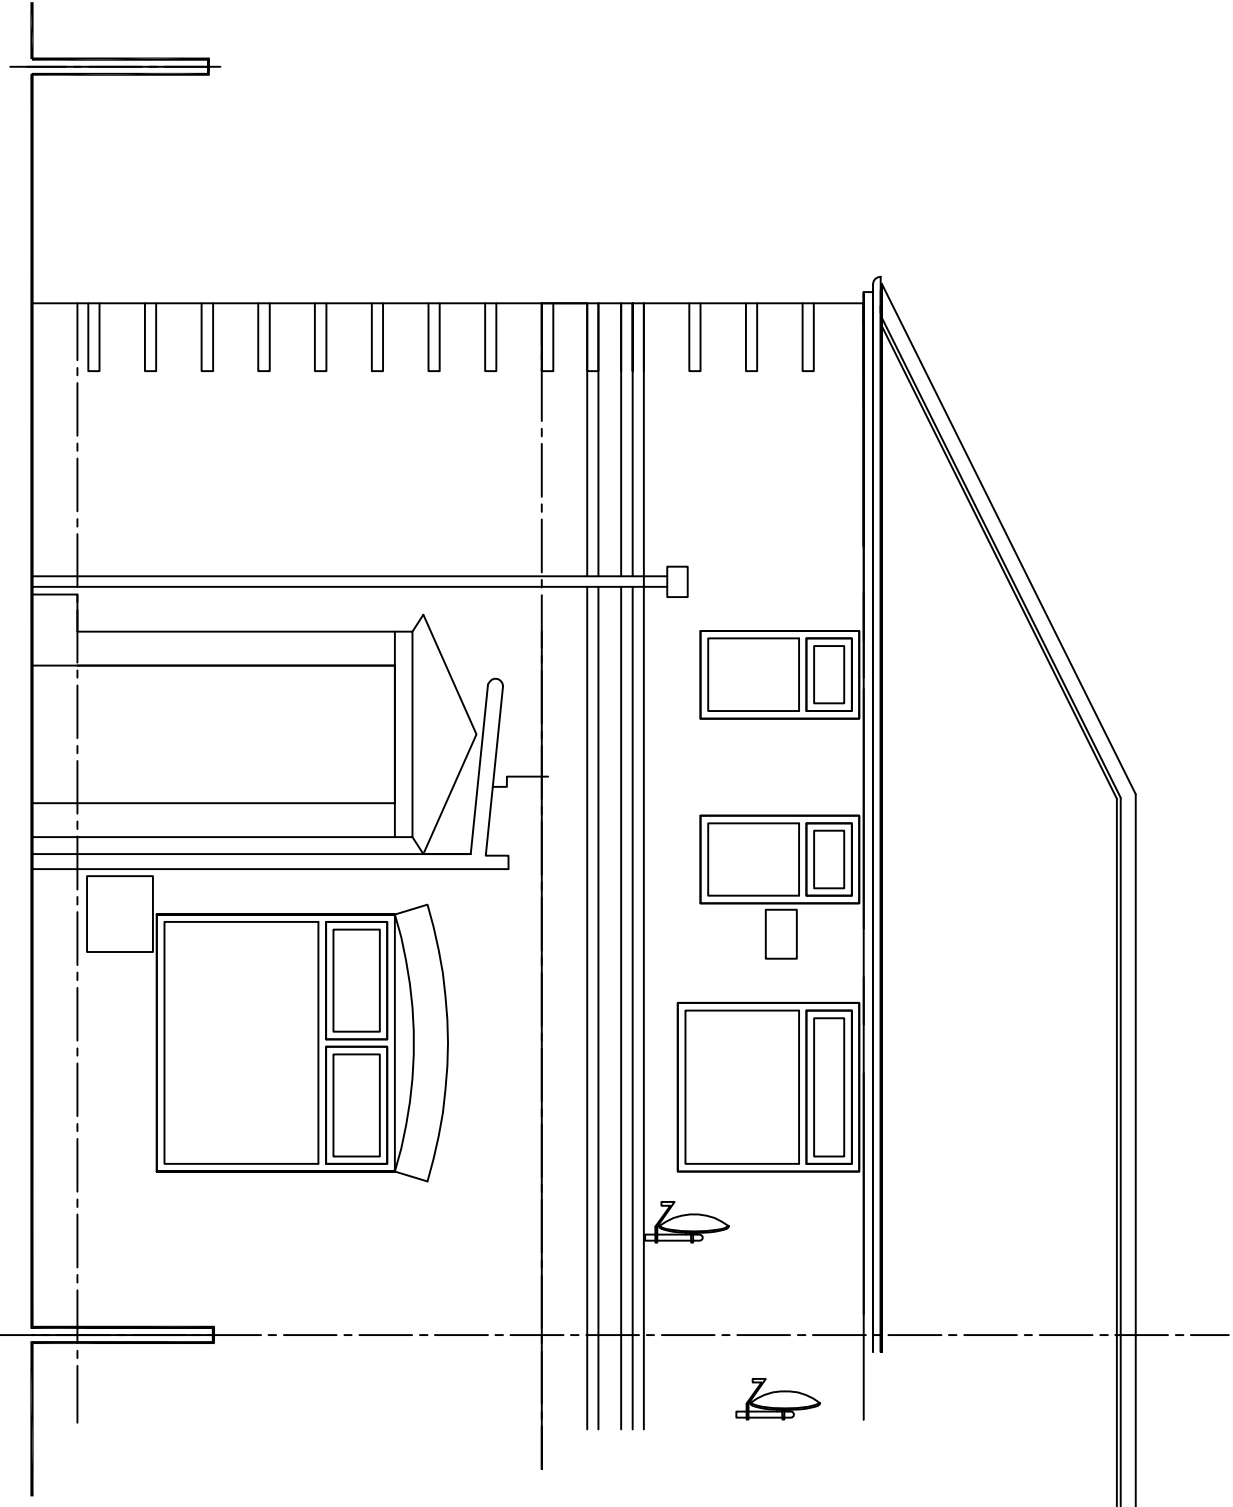


extg front elevation

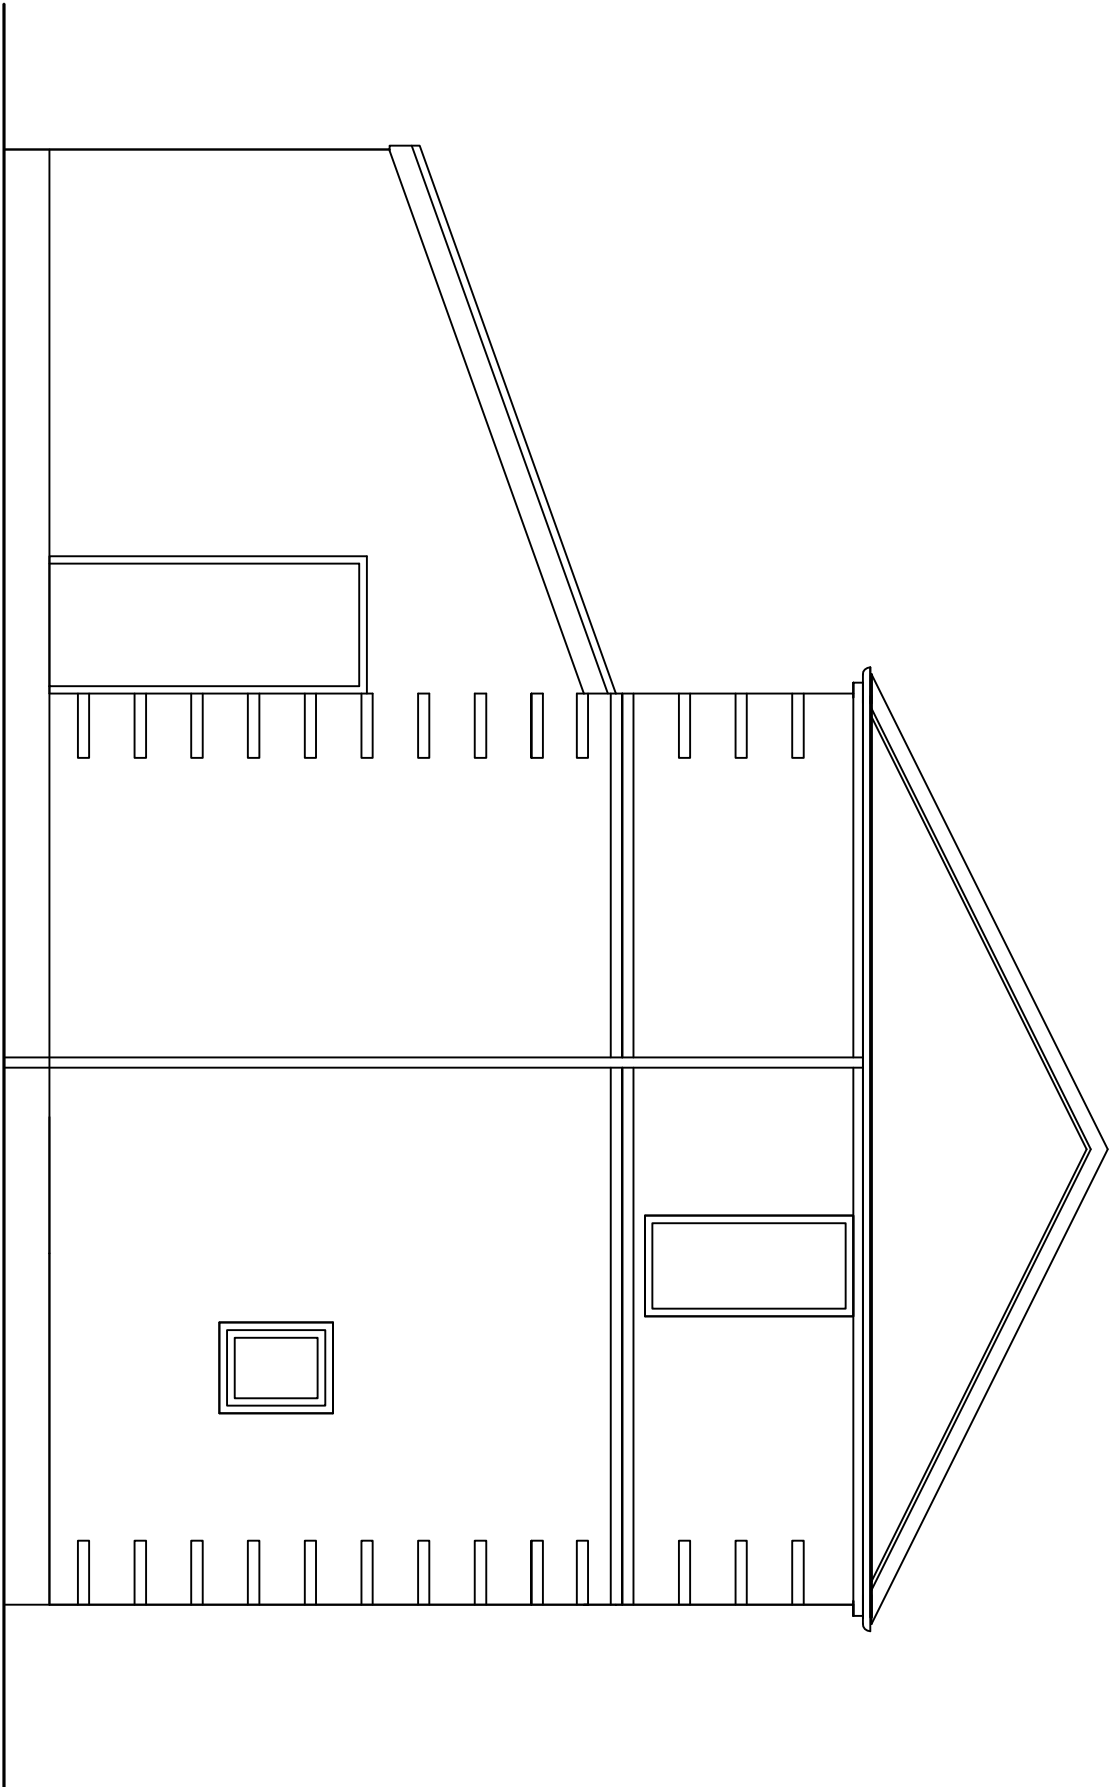


extg side elevation

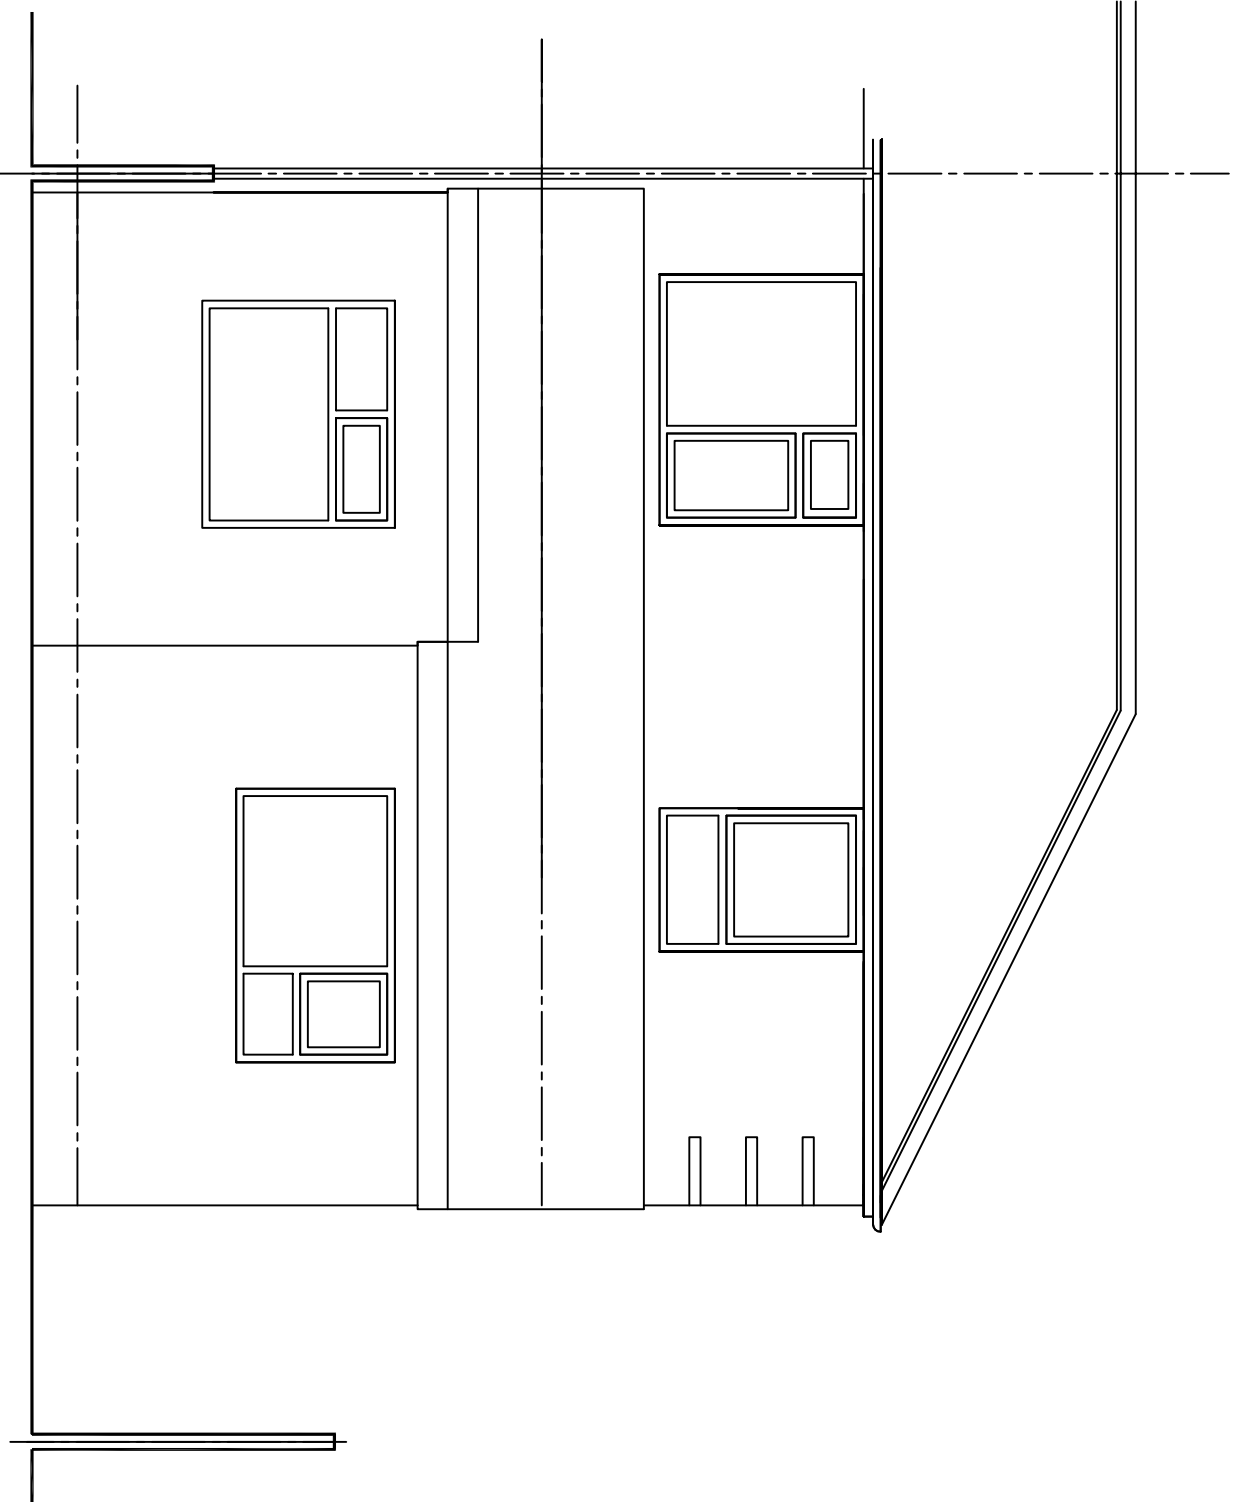

extg rear elevation

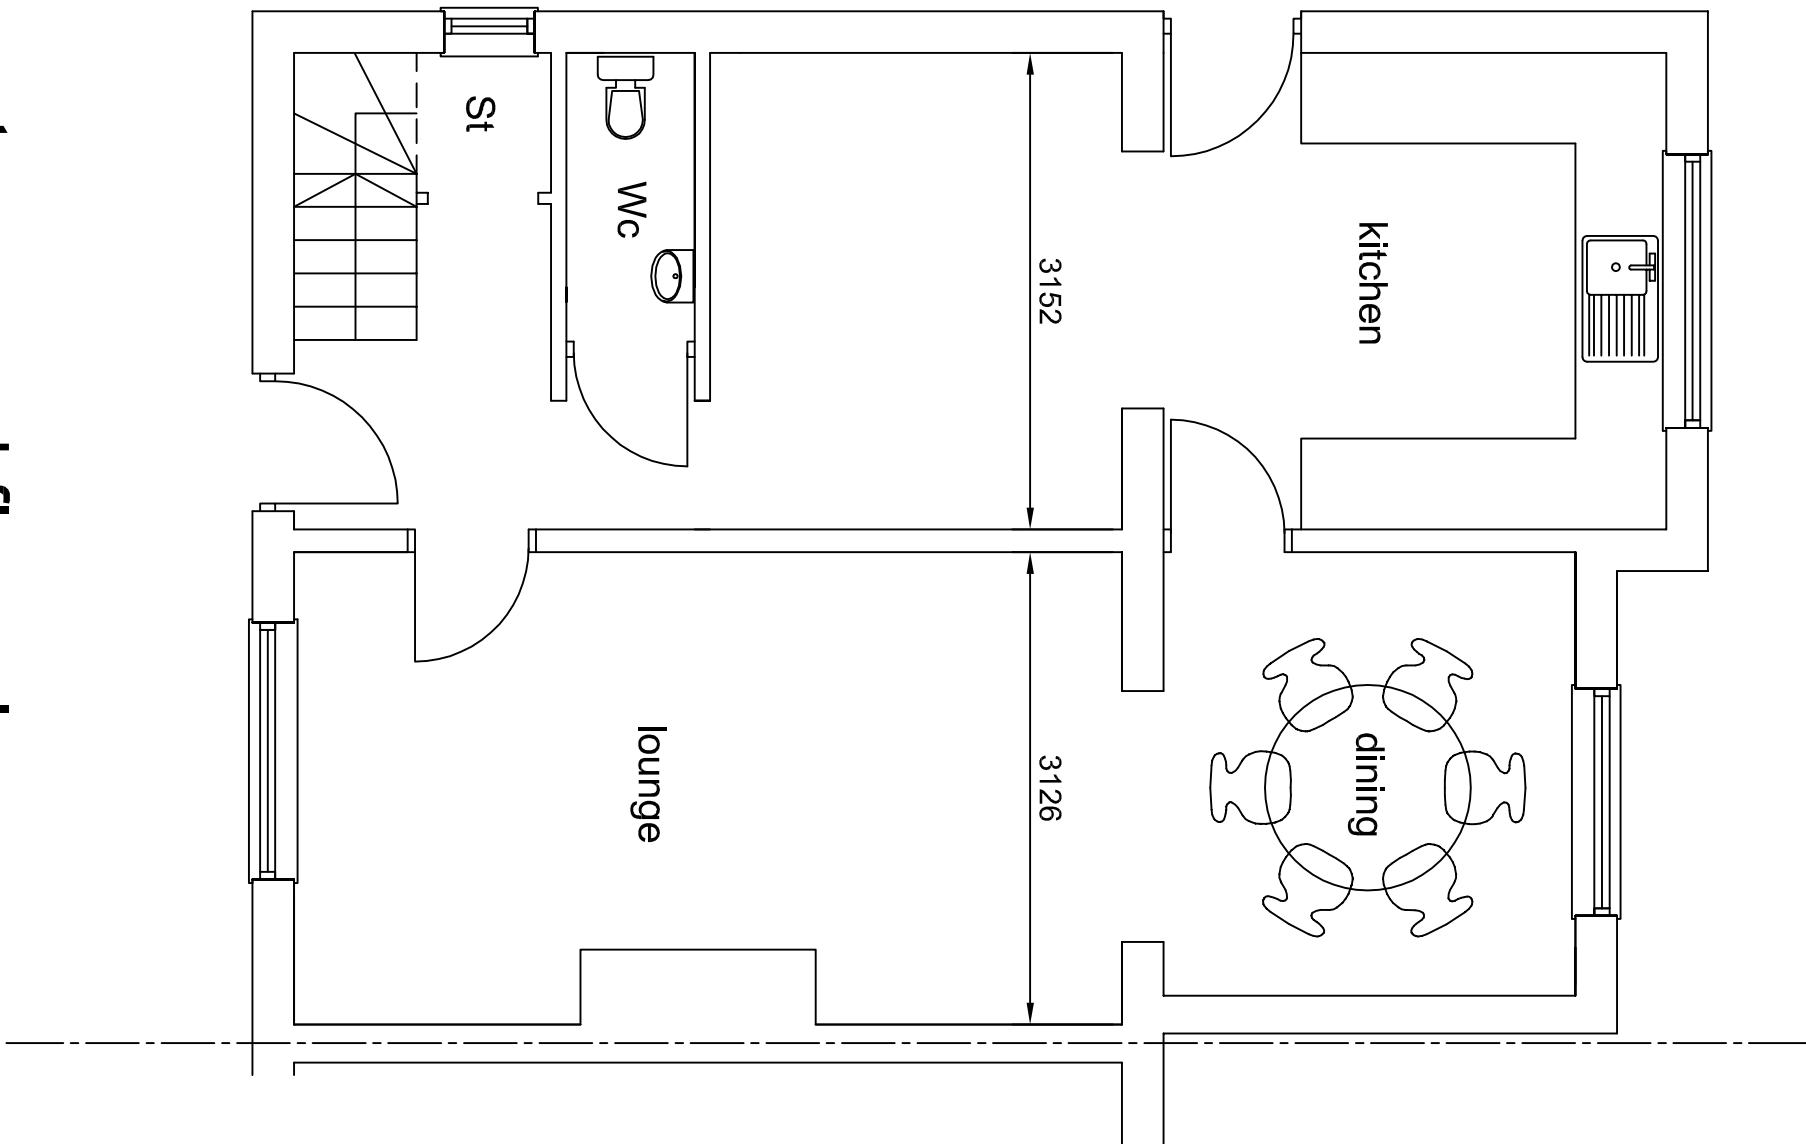

extg ground floor plan

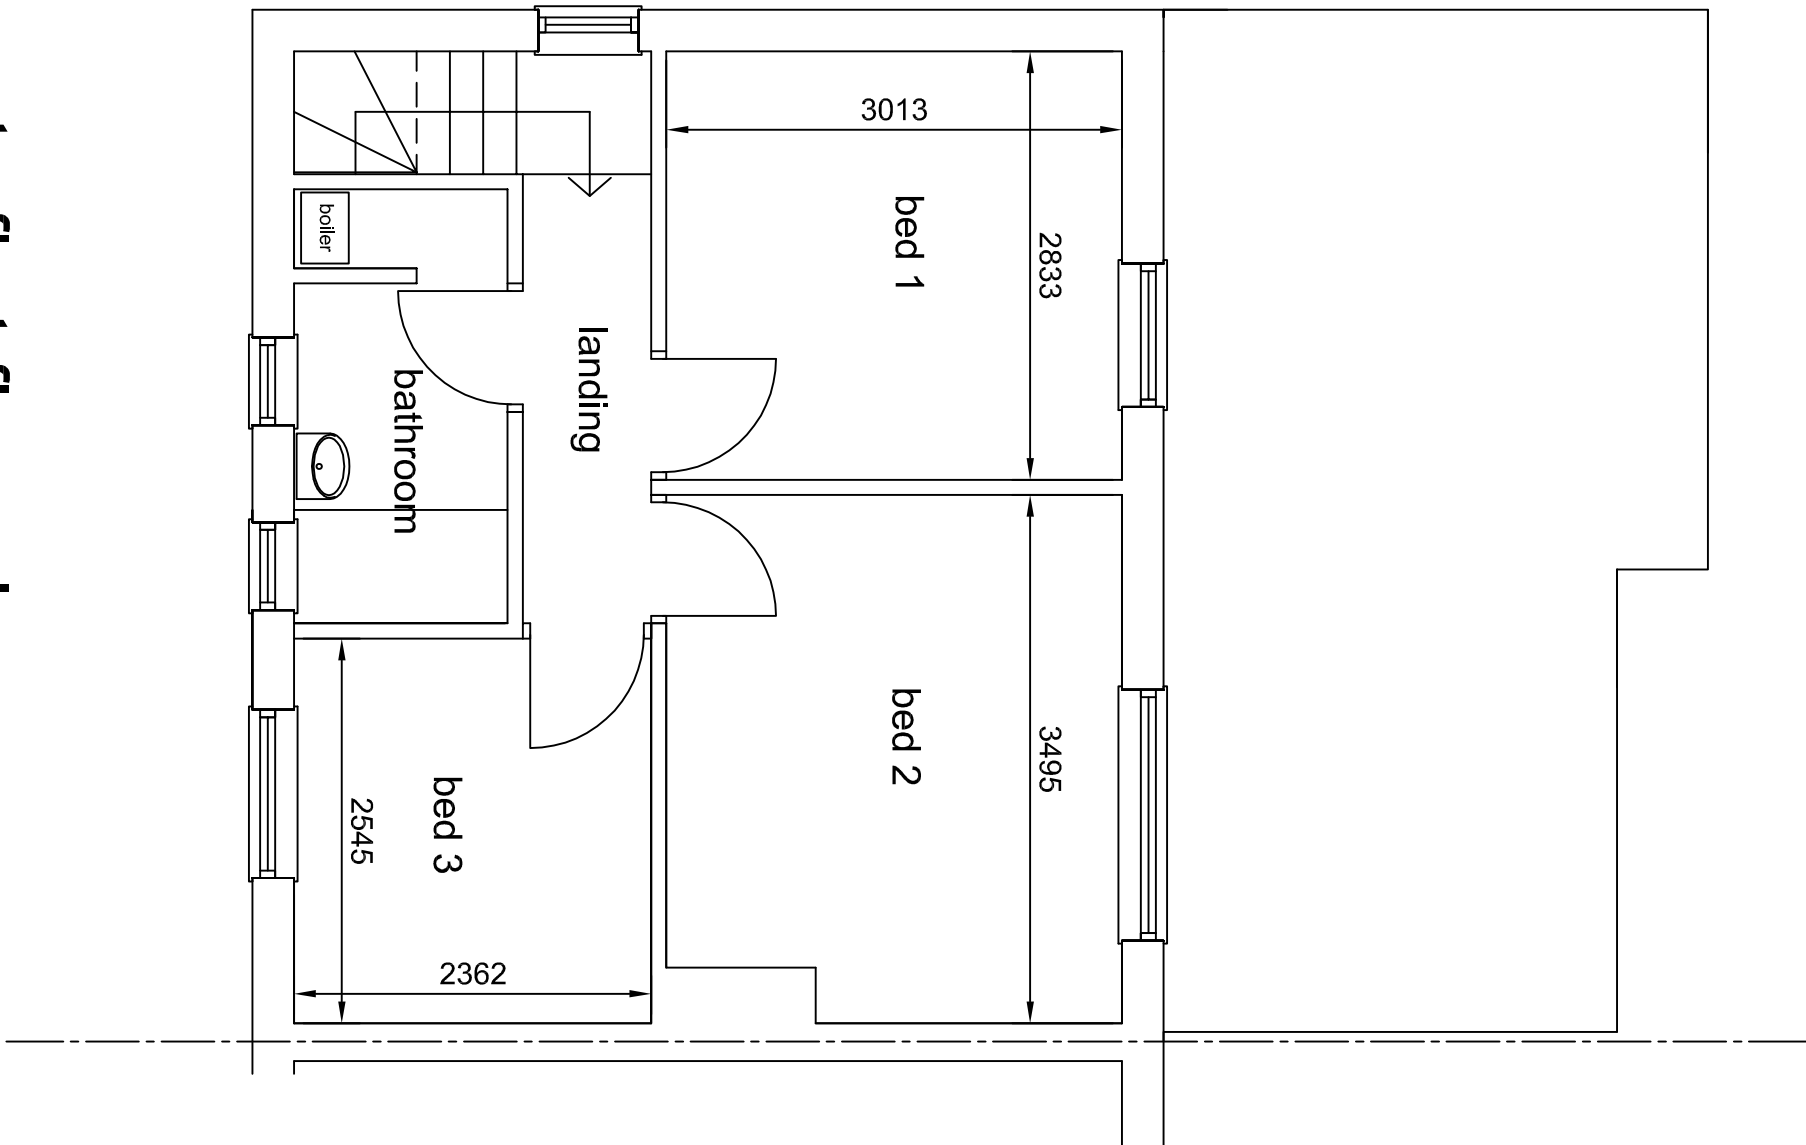

extg first floor plan

REV	DESCRIPTION	CHECK	DATE

CUSTOMER
Mrs PF Faiz
350, Albert Roysd Street, Rochdale, OL16 5AD

PROJECT
Construct new porch/extension and erect a single/
two storey rear extension & demolish extg outbldg
and erect new outbuilding for gym / games room

DRAWING
Existing Details

SCALE	DATE	DRAWN	CHECKED
1:50 @ A1	Sept 2024	tb	
DRAWING NO.	CAD REFERENCE NO.	REVISION	
2427/PFF/01		B	