


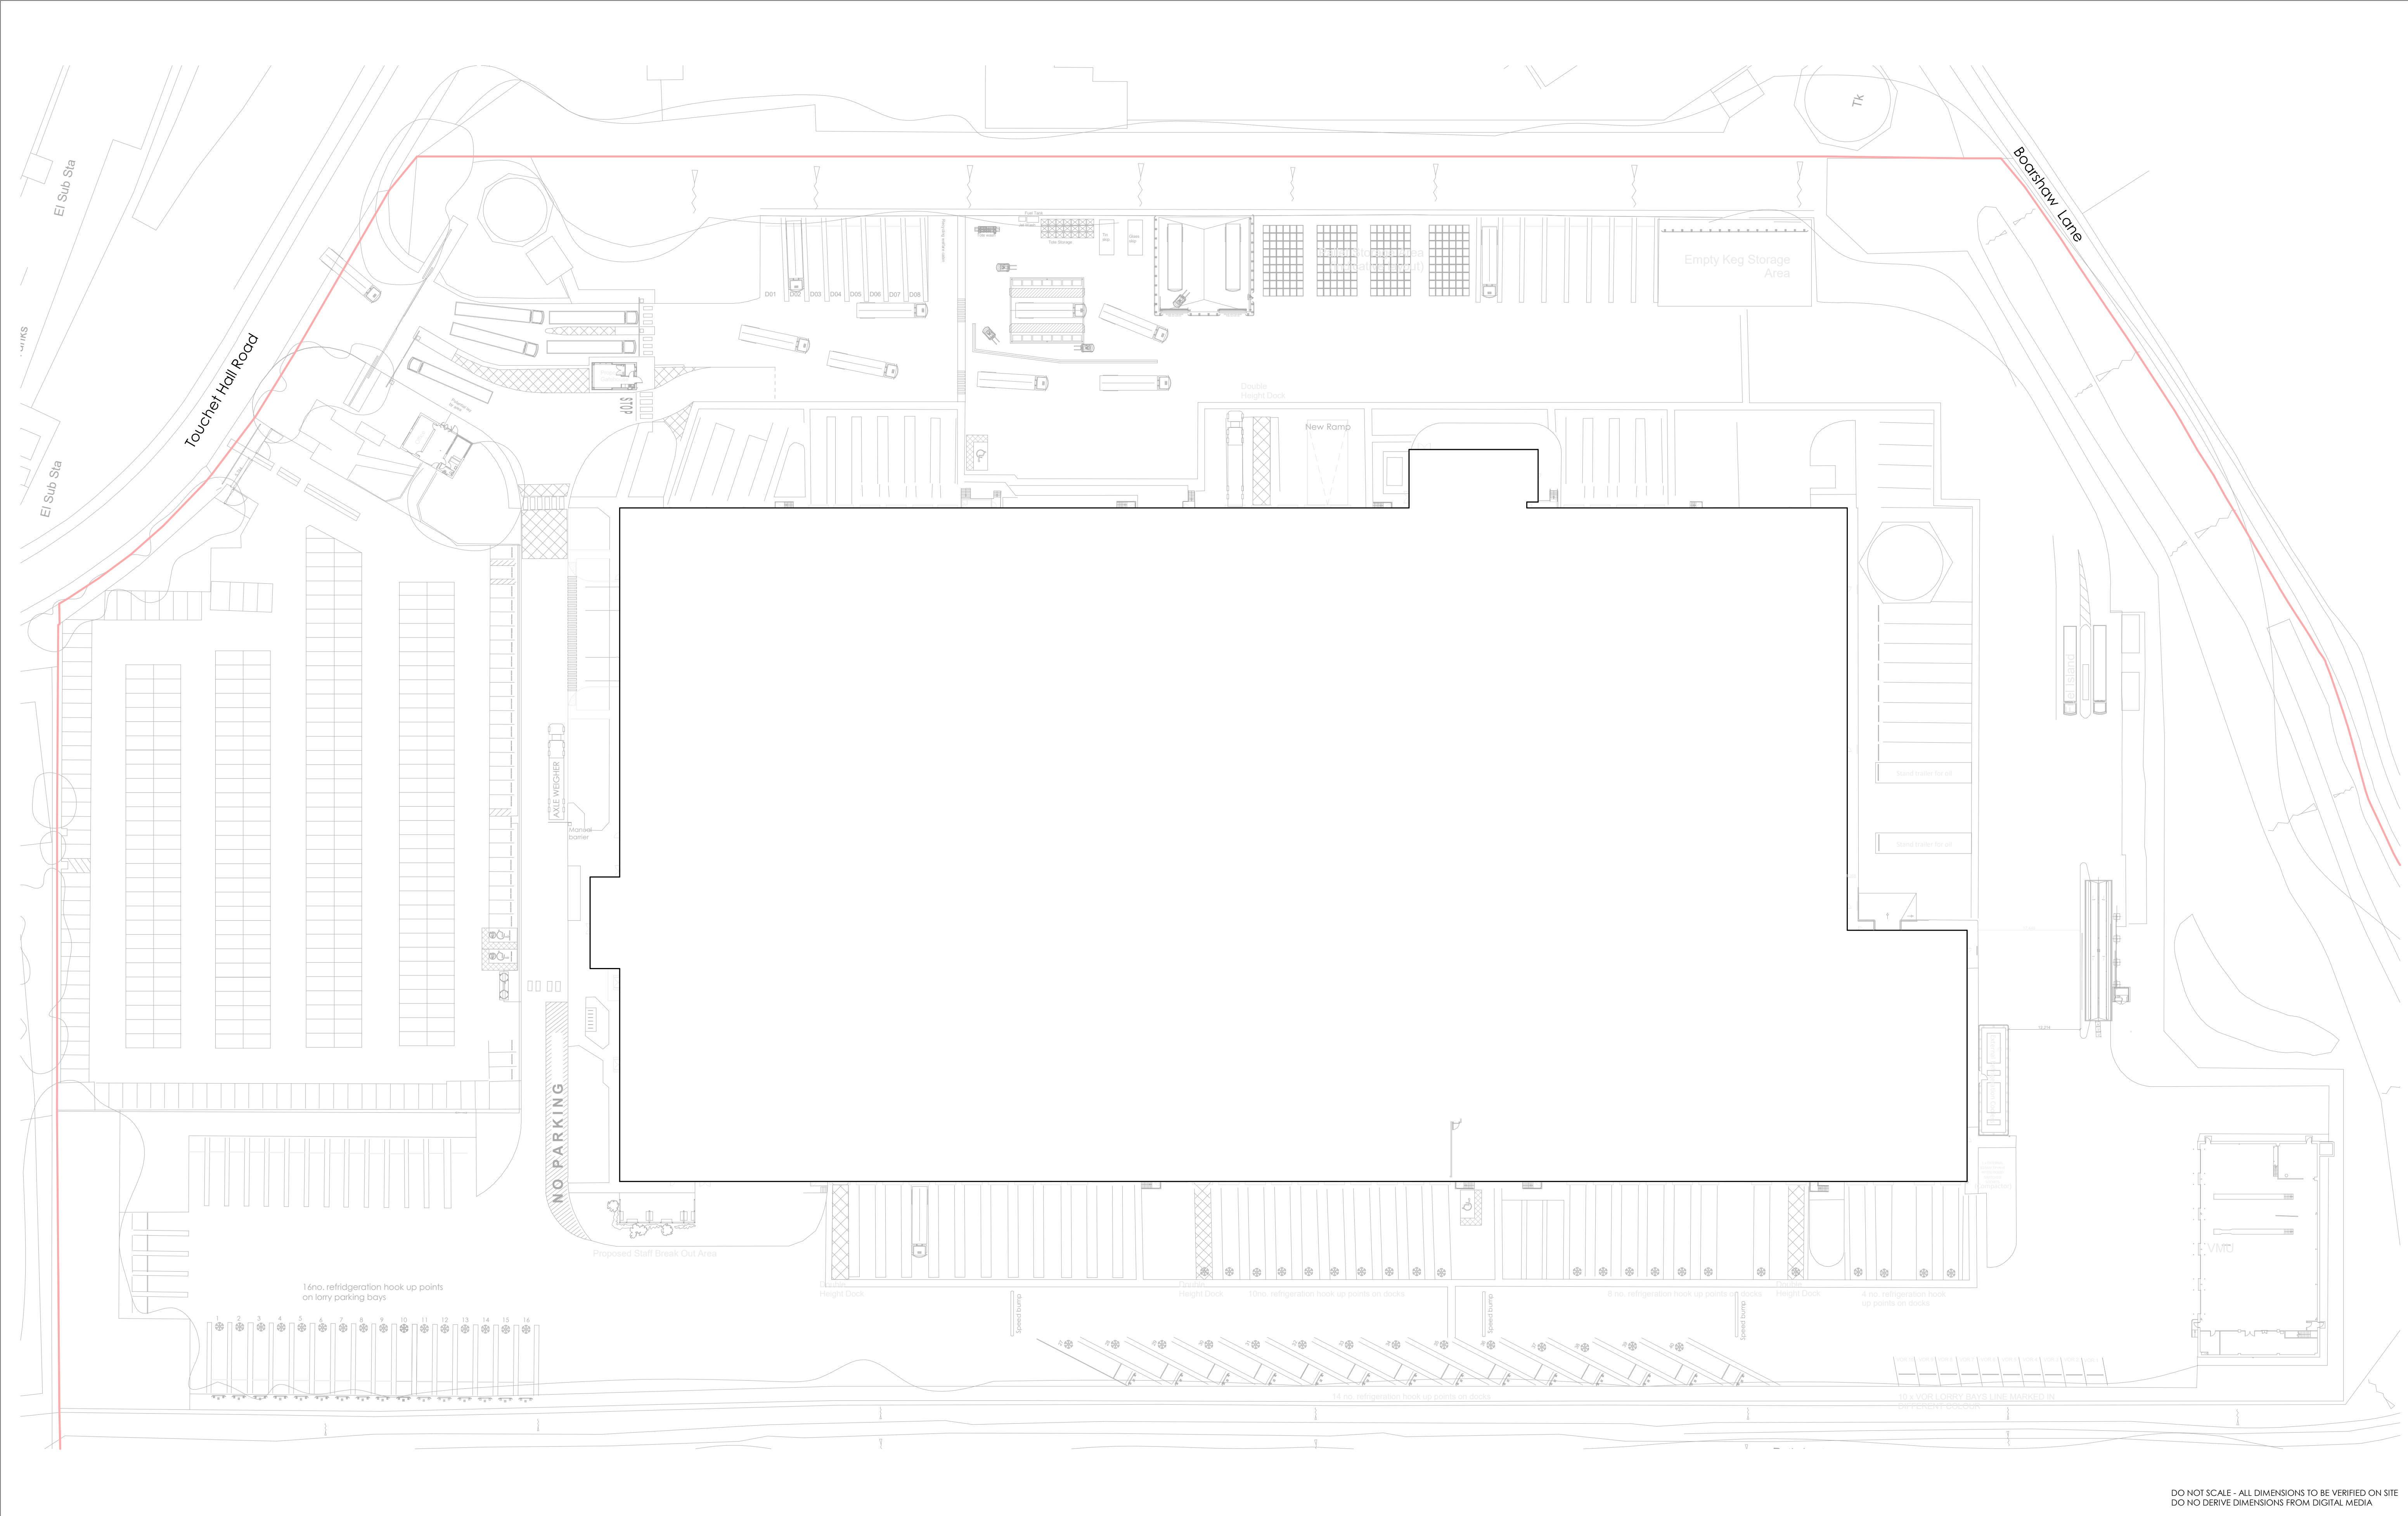

REV

DESCRIPTION

BY

CHECK

DATE

P01

Initial Issue

RG

BT

15/05/2025

0m

10m

20m

30m

40m

50m

VISUAL SCALE 1:500 @ A1

North

STATUS:

PLANNING

JOB TITLE:

GXO Middleton
M24 2YX

DRAWING TITLE:

Existing Signage Site Plan

DRAWN BY:

BT

SCALE - A1:

1 : 500

DATE:

NOV 24

PROJECT NO.

P1063

DRAWING NO.

05_902

REV.

P01

JJL Design and Build
Architectural Services
Crag Mount,
Leigh Lane,
Bramshall,
Uttensley,
Staffordshire,
ST14 5BQ

Email: enquiries@jjl.design.co.uk
Web: www.jjl.design.co.uk

©

DO NOT SCALE - ALL DIMENSIONS TO BE VERIFIED ON SITE
DO NOT DERIVE DIMENSIONS FROM DIGITAL MEDIA