



AS PROPOSED FRONT ELEVATION - 1:50

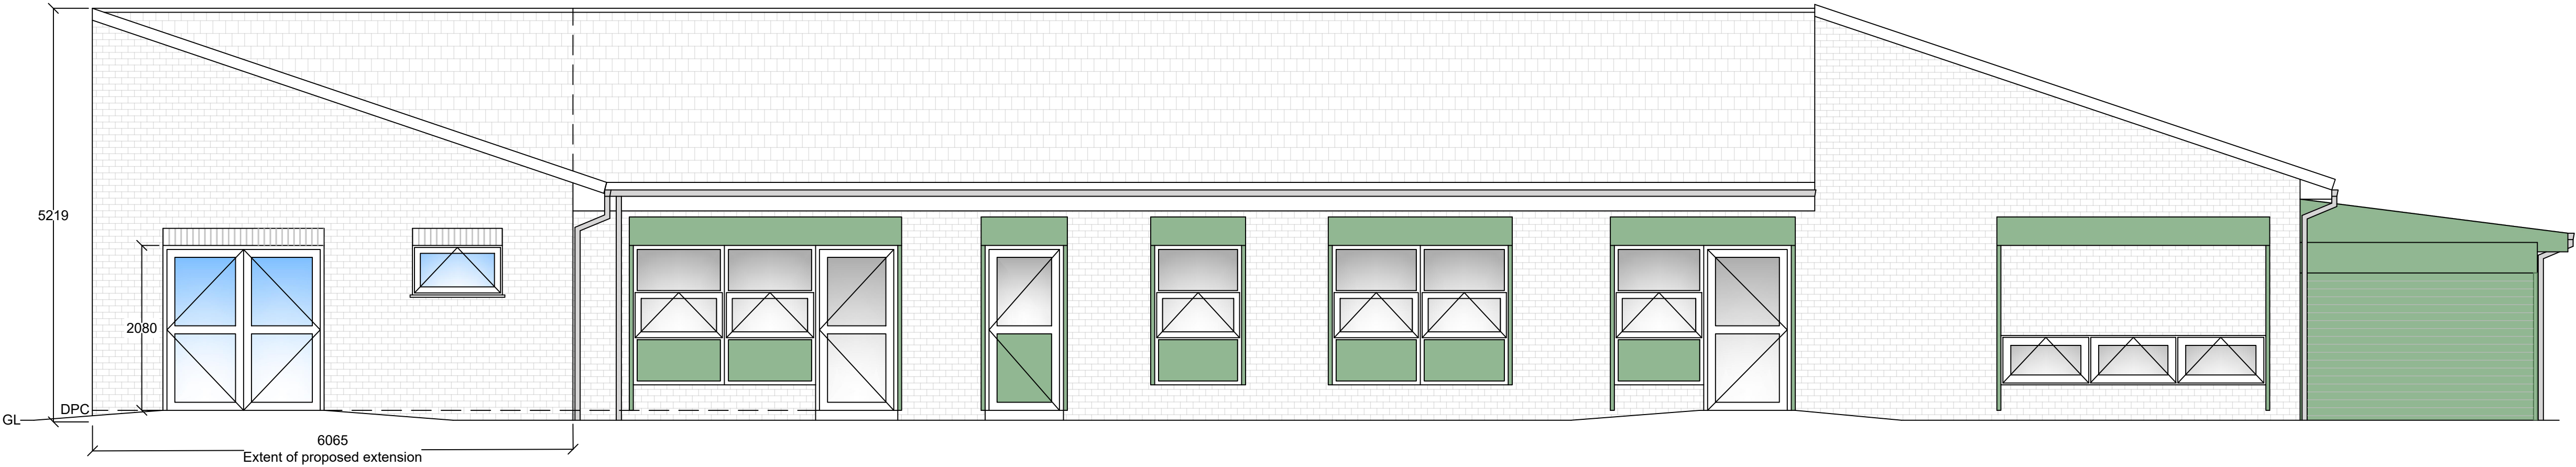

AS PROPOSED REAR ELEVATION - 1:50



AS PROPOSED LHS ELEVATION - 1:50

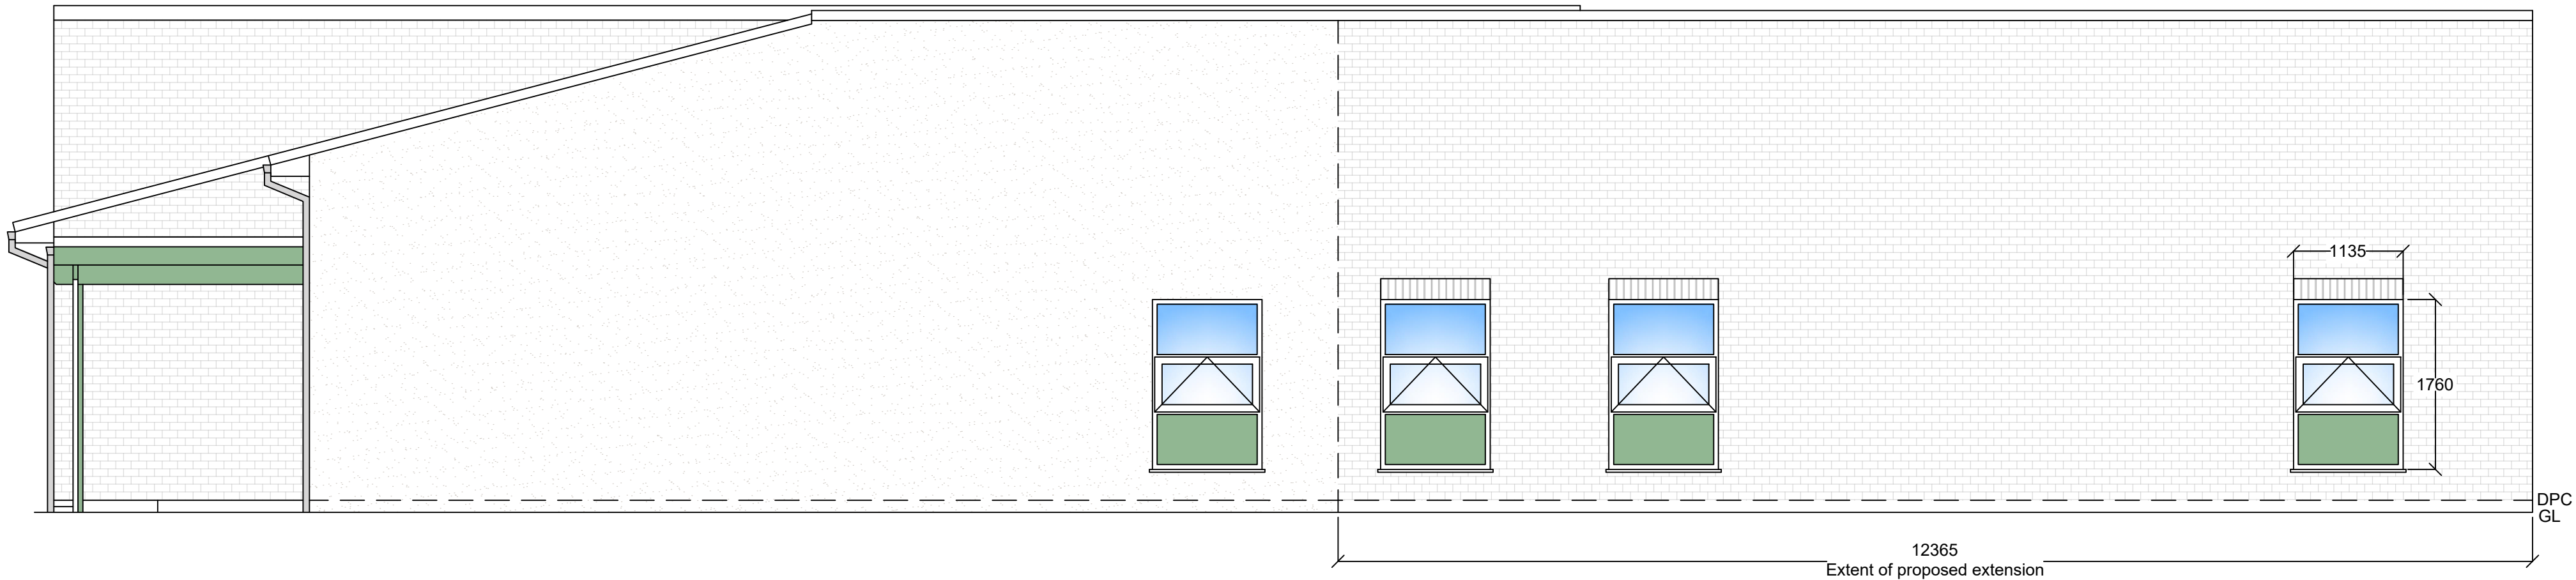

AS PROPOSED RHS ELEVATION - 1:50



Note:
Contractor is to verify all dimensions and levels on site prior to site works commencement. Under no circumstances are any dimensions or levels to be scaled from this drawing number for the purpose of manufacturing components. Contractor to report any discrepancies to the Designer.

PROPOSED MATERIALS KEY:

- ① External masonry cavity walls with brickwork facing (Red).
- ② Through-coloured render, with a trowelled finish (Off-white).
- ③ Aluminium framed double glazed external windows (White frames to match existing, green infill panels and with inbuilt shutters).
- ④ Aluminium framed, double glazed external door (White frame with green infill panels).
- ⑤ Pitched roof with lightweight metal roof tiles (dark grey to match existing).
- ⑥ uPVC fascia / soffit (Light grey, to match main school building).
- ⑦ Aluminium rainwater goods (light grey, to match main school building).

REVISION	DESCRIPTION	DATE
--	PLANNING	MAR 24

SCALE	1:50	DRAWN	SIGNATURE	DATE
ORIGINAL SIZE	A1	CHECKED	LK	MAR 2024
		APPROVED	MB	MAR 2024

This drawing is copyright and may not be reproduced or made use of unless expressly agreed by M Bradbury Consulting Ltd

CLIENT	The Board of Governors Deepish Primary Adademy Derby Street Rochdale OL11 1LT
--------	---

PROJECT	S.E.N Building Redevelopment & Safeguarding Works
---------	---



59 Wilmslow Road, Handforth, Cheshire, SK9 3EN
WEB: www.bradbury-consulting.co.uk TEL: 01625 522 209

TITLE	As Proposed Elevations
-------	------------------------

JOB NUMBER	2023.036
------------	----------

DRAWING NUMBER	2023.036.PL06
----------------	---------------