





PROPOSED FRONT ELEVATION




PROPOSED REAR ELEVATION

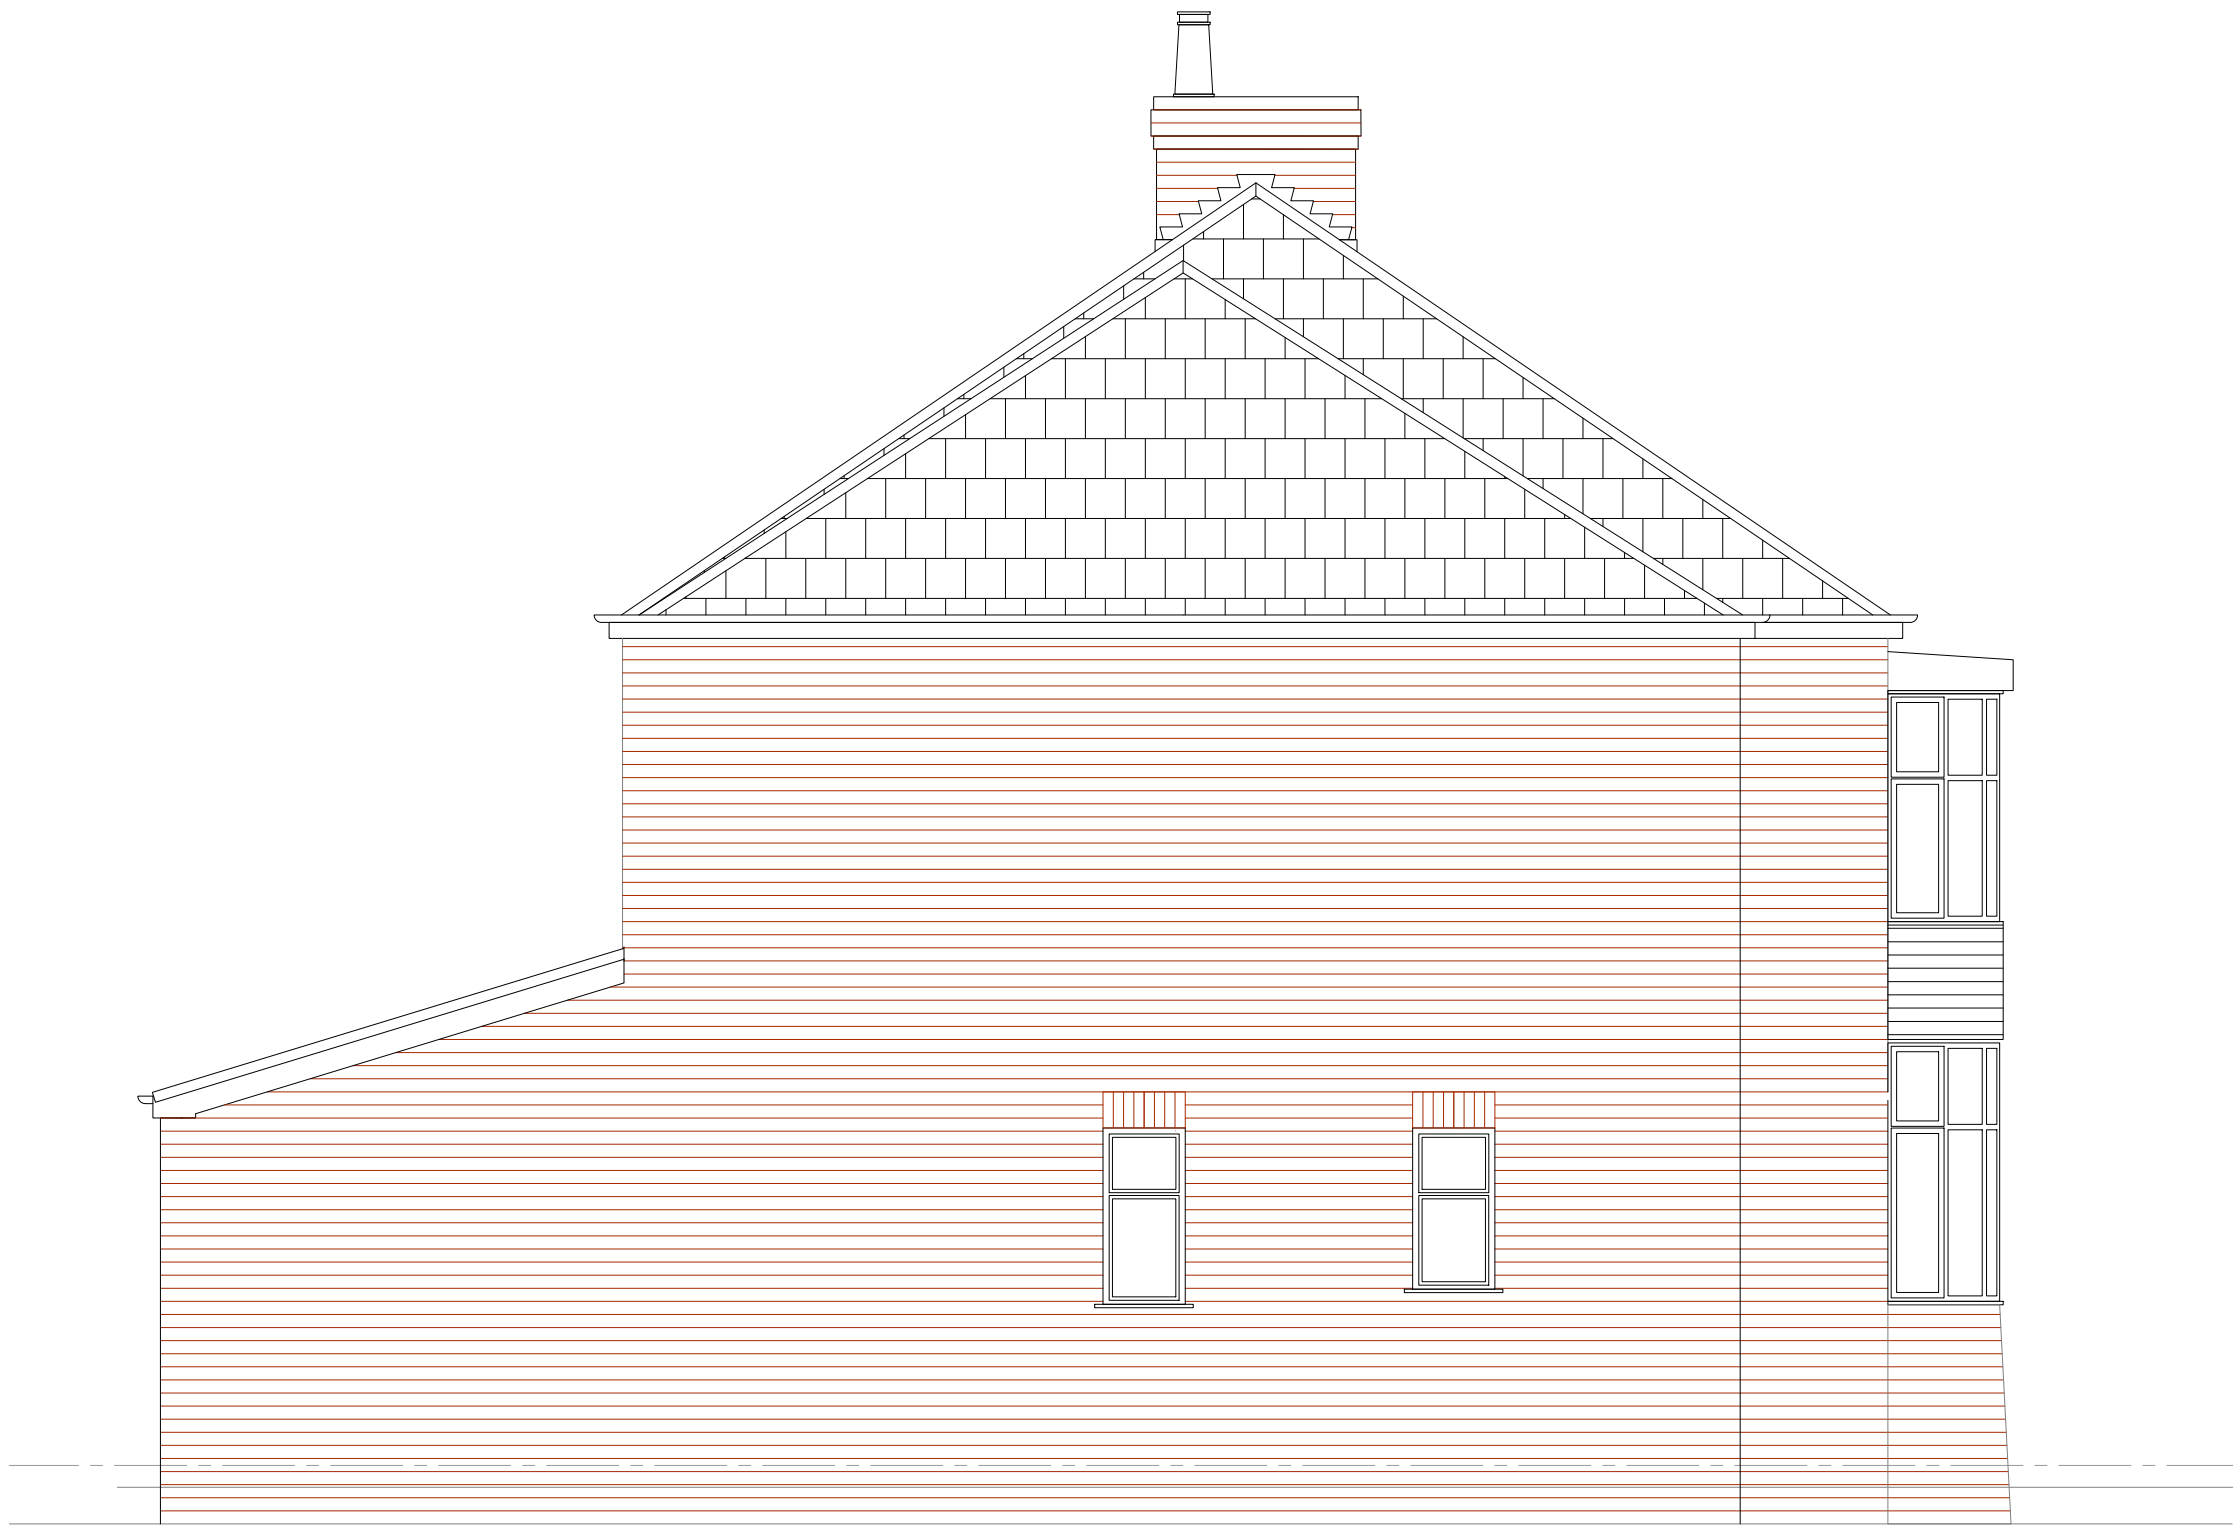

PROPOSED SIDE ELEVATION

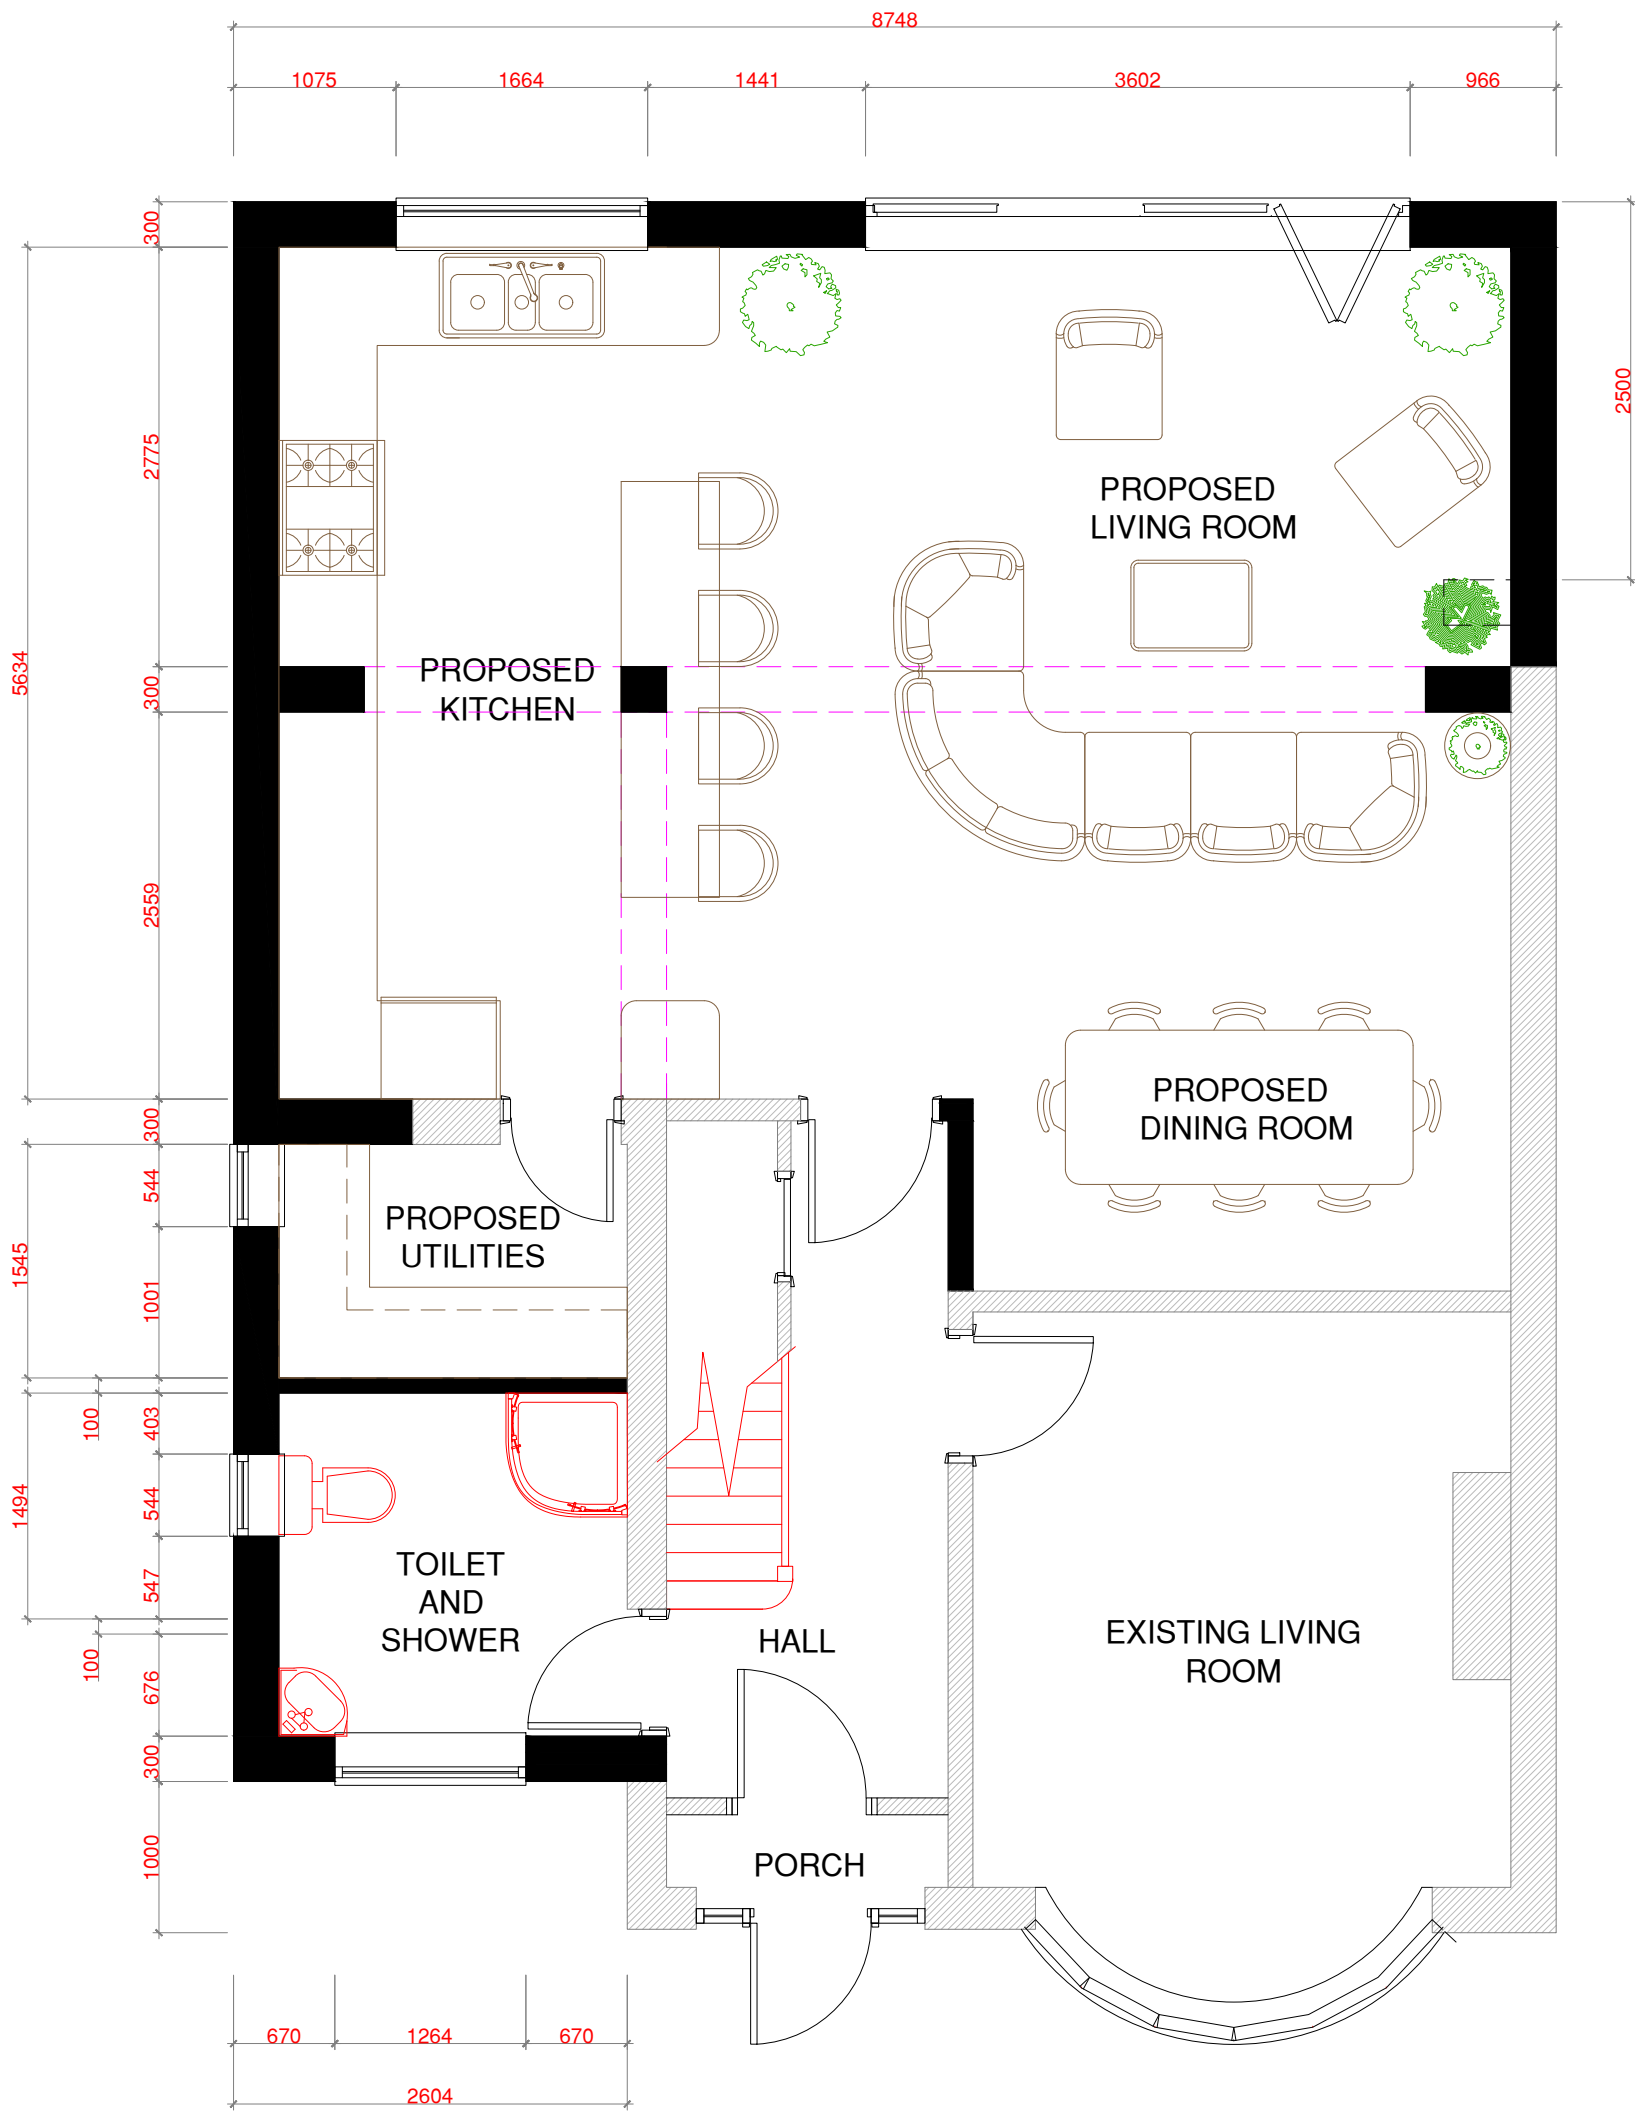

PROPOSED GROUND FLOOR PLAN

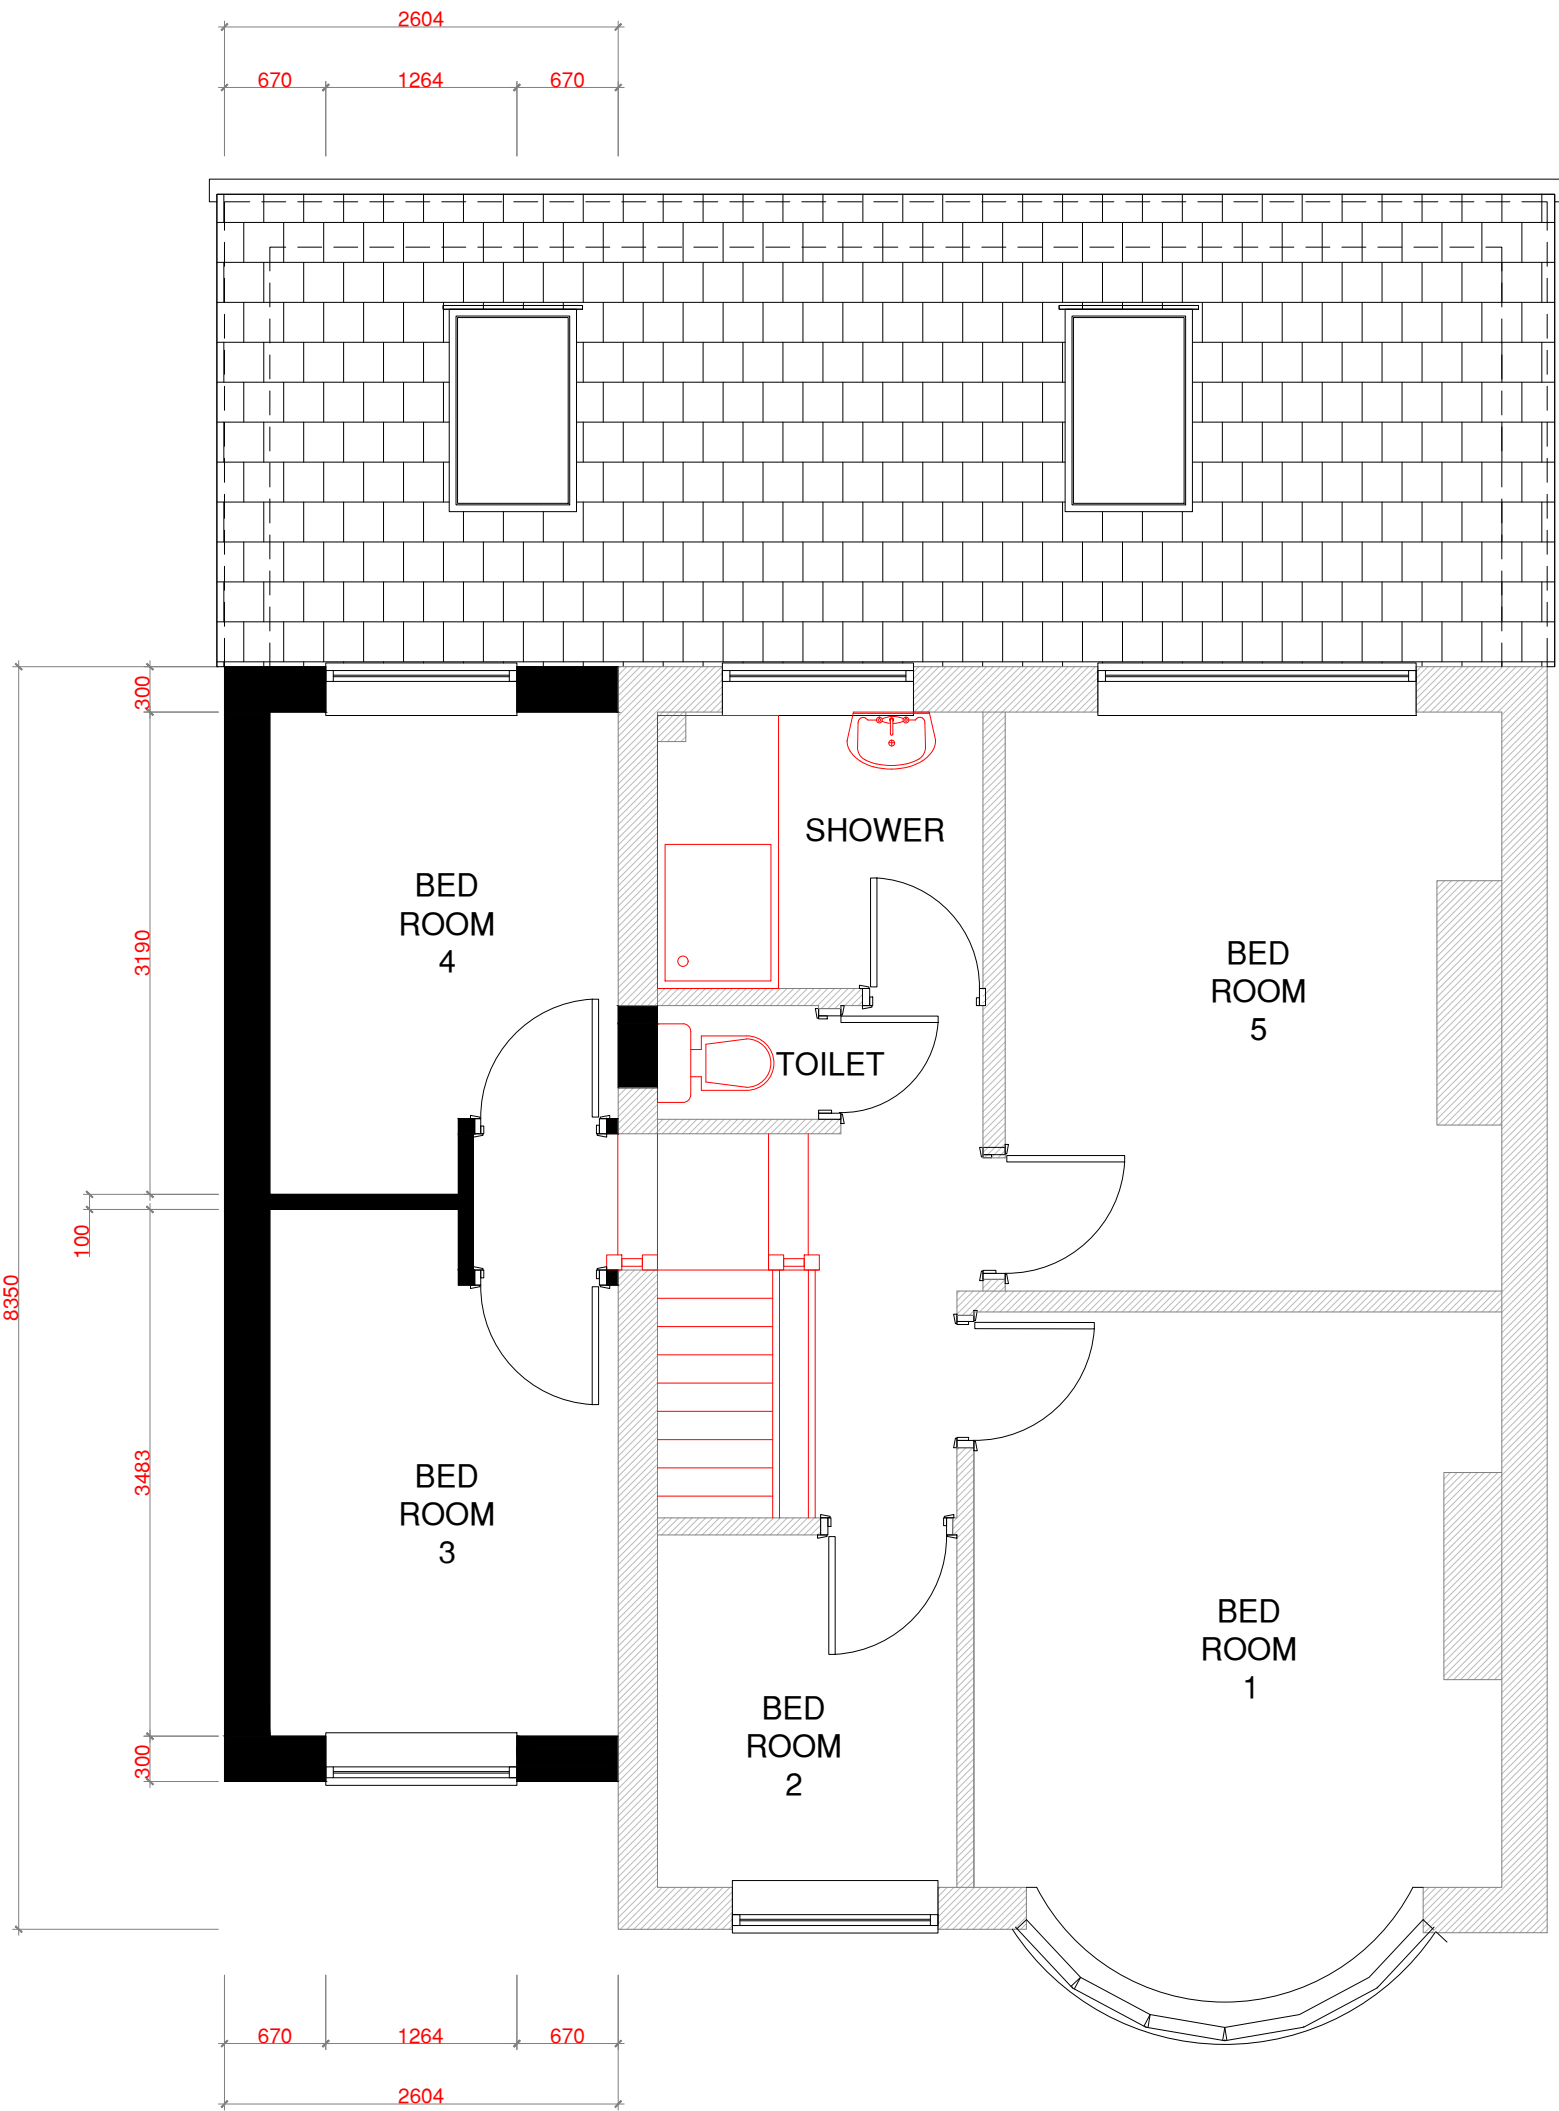

PROPOSED FIRST FLOOR PLAN

A	Proposed front elevation has been set back.	RR	21.01.20
REV:	DESCRIPTION:	BY:	DATE:



Arch Designs
*Don't just dream it,
let us design it!*
ARCH DESIGNS www.archdesigns.co.uk

CLIENT:

Mr DAVE LONGSDEN
53 KINGSWAY,
ALKRINTON,
M24 1LQ

ARCHITECT:

MR REUBEN RAMELIZE
ARCH DESIGNS, WILSONS PARK C/O MAS
MONSALL ROAD
MANCHESTER M40 8WN

DRAWN:

REUBEN

CHECKED:

checked

DATE:

DEC 2024

REVISION:

PROJECT NAME:

PROPOSED ONE STOREY REAR AND
TWO STORY SIDE EXTENSION.

DRAWING TITLE:

PROPOSED PLANS AND ELEVATIONS

SCALE:

1:50

SHEET SIZE:

A1

SHEET NO:

02

PROJECT NO:

2024/015

STATUS:

FOR PLANNING

DRAWING NO:

A1/02