



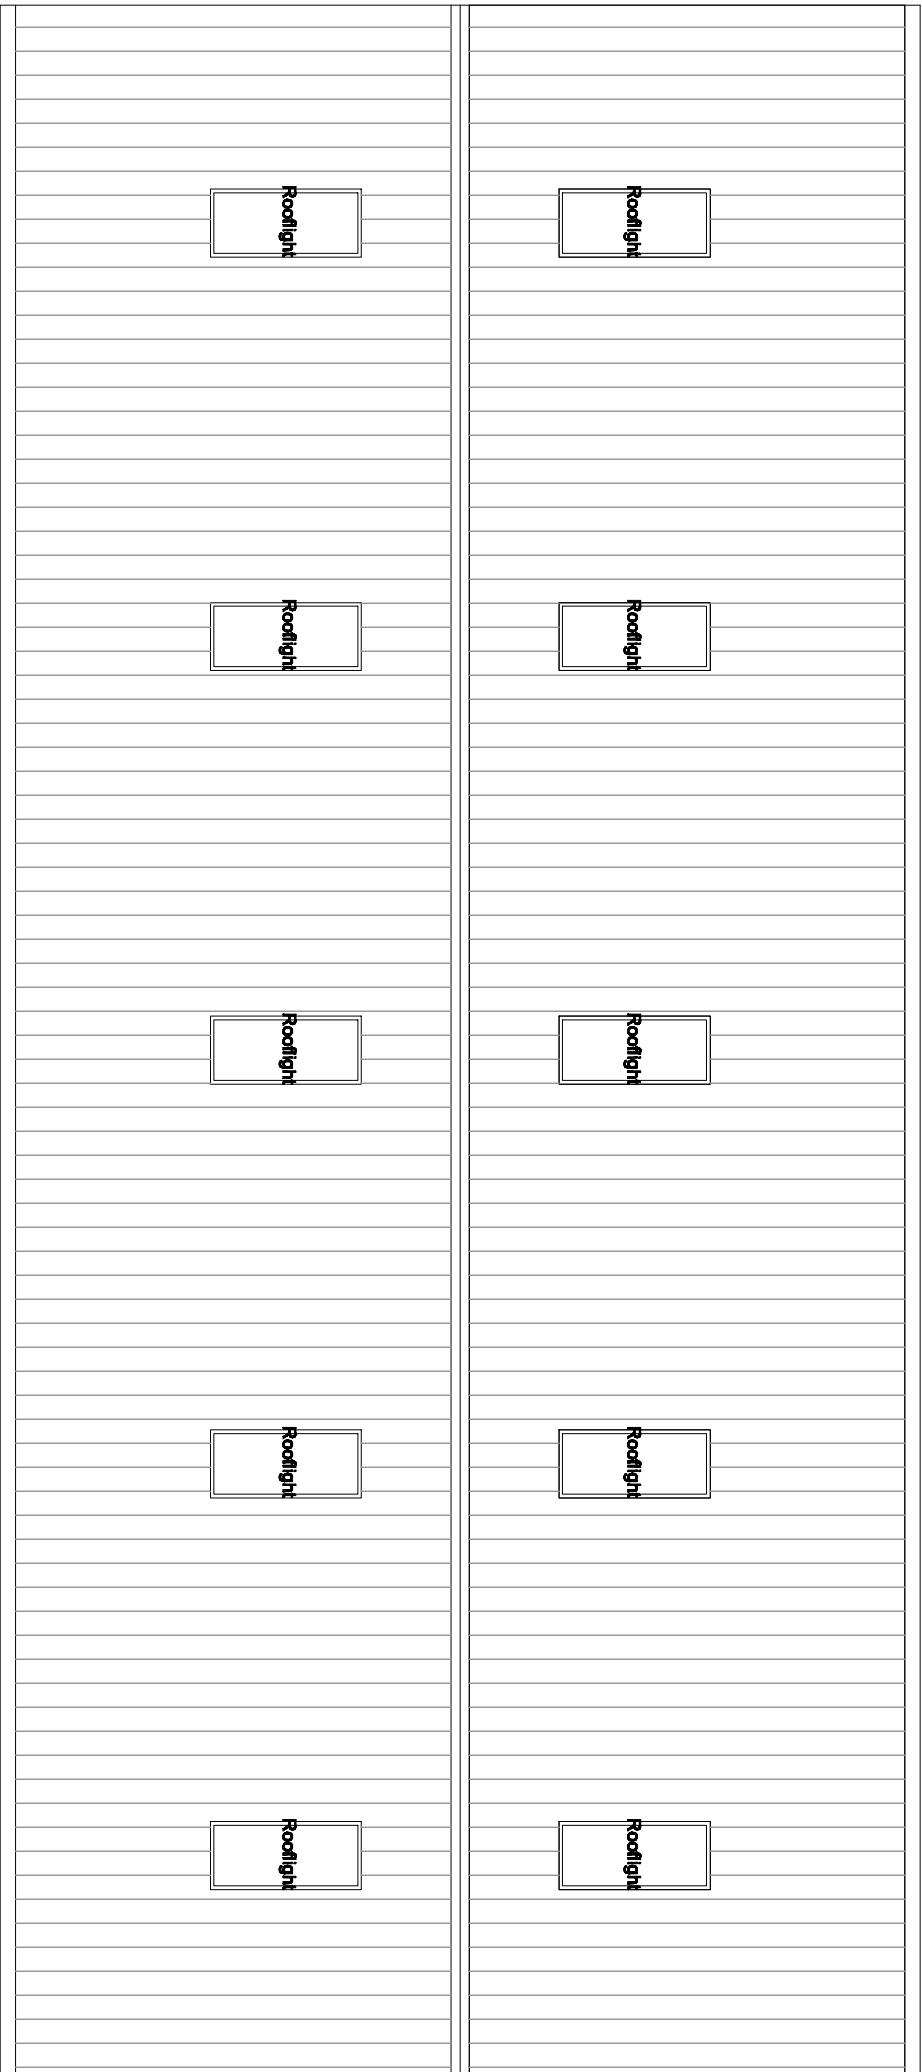

Roof Plan as Proposed Scale @ 1 :100

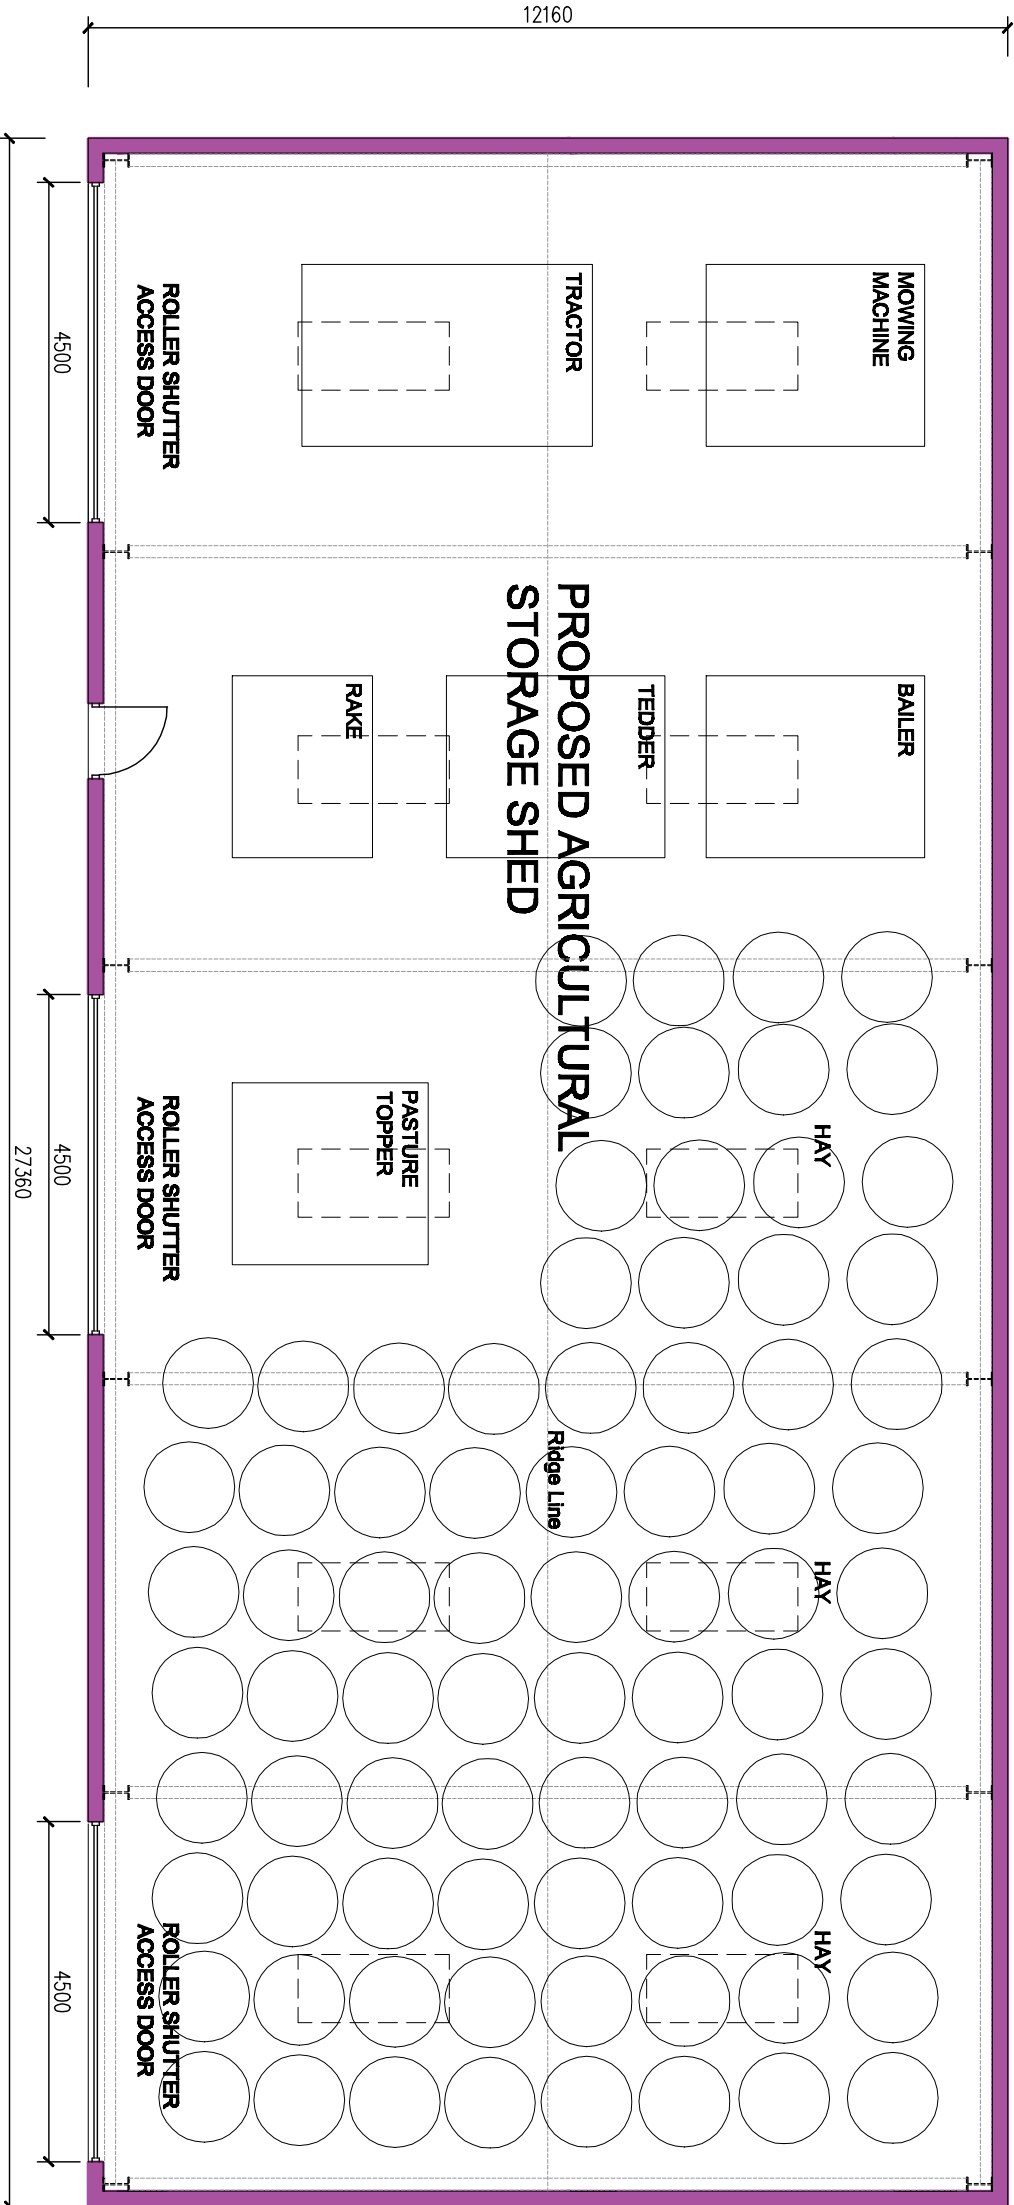

Floor Plan as Proposed Scale @ 1 :100

Rev A Machinery and they added to plan Mar 25

client

Mr M Dawson

project

Proposed agricultural building at land adjacent to hillside cottage Sparrow Row, Norden, Rochdale, OL12 7TU

Drawing

Proposed ground floor and roof plan

drawing number

2025-001-006

revision

A

date

Drawn By

PLANZ
K Mynall

Mob : 07712 409024

Email : planz@kinterns.com