



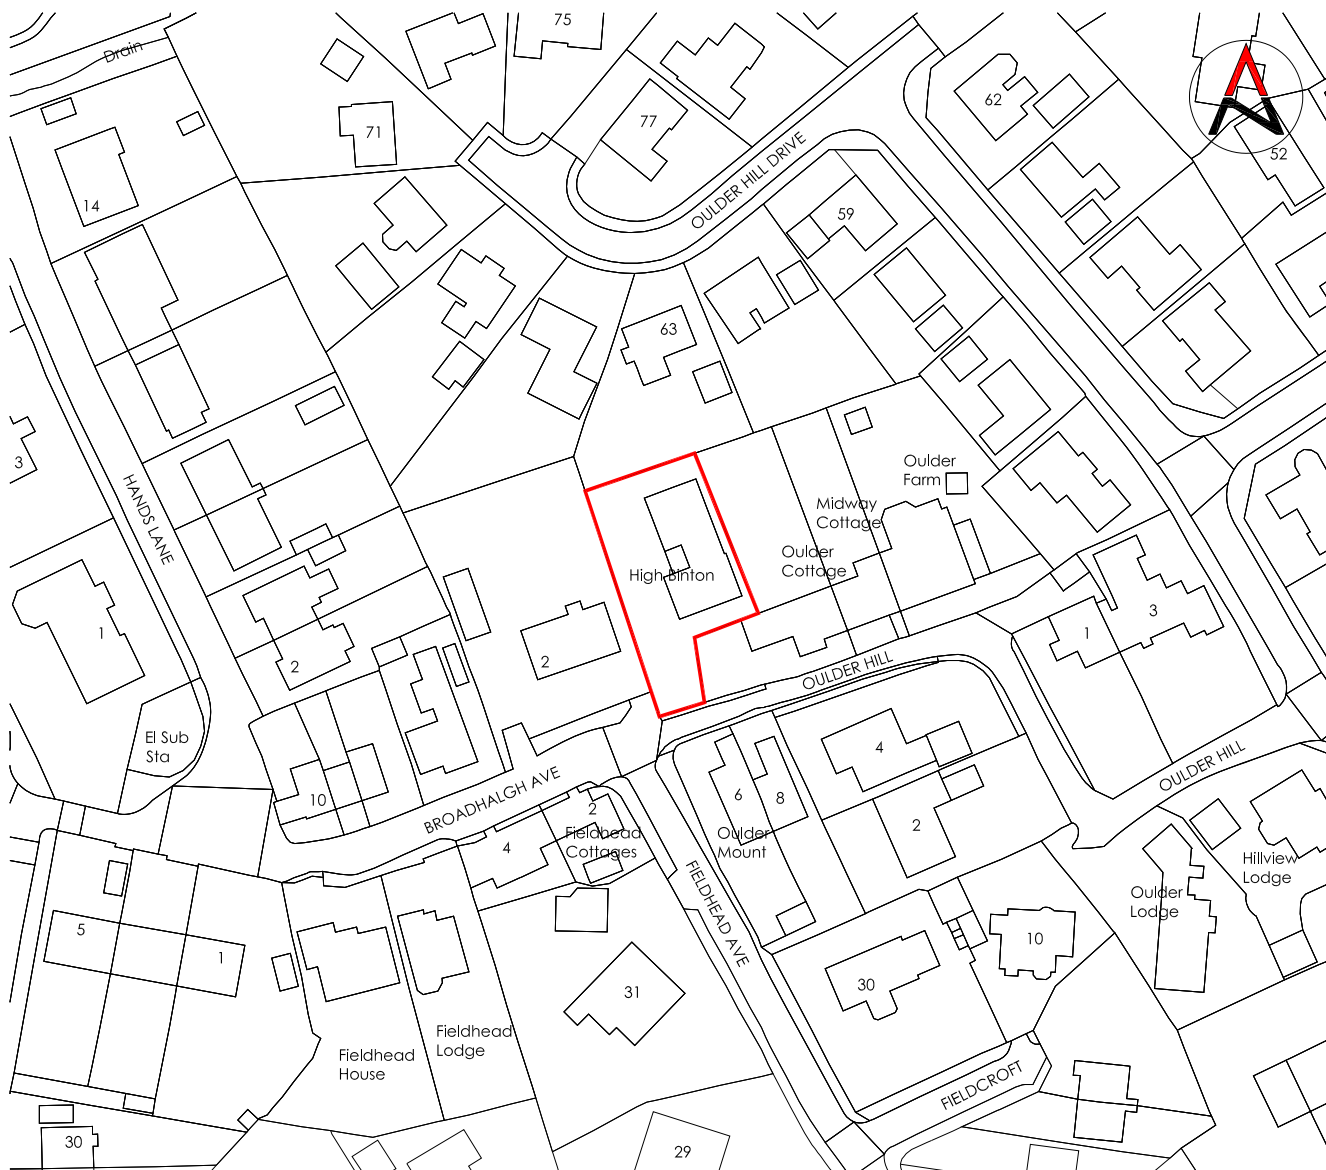

Location plan 1:1250

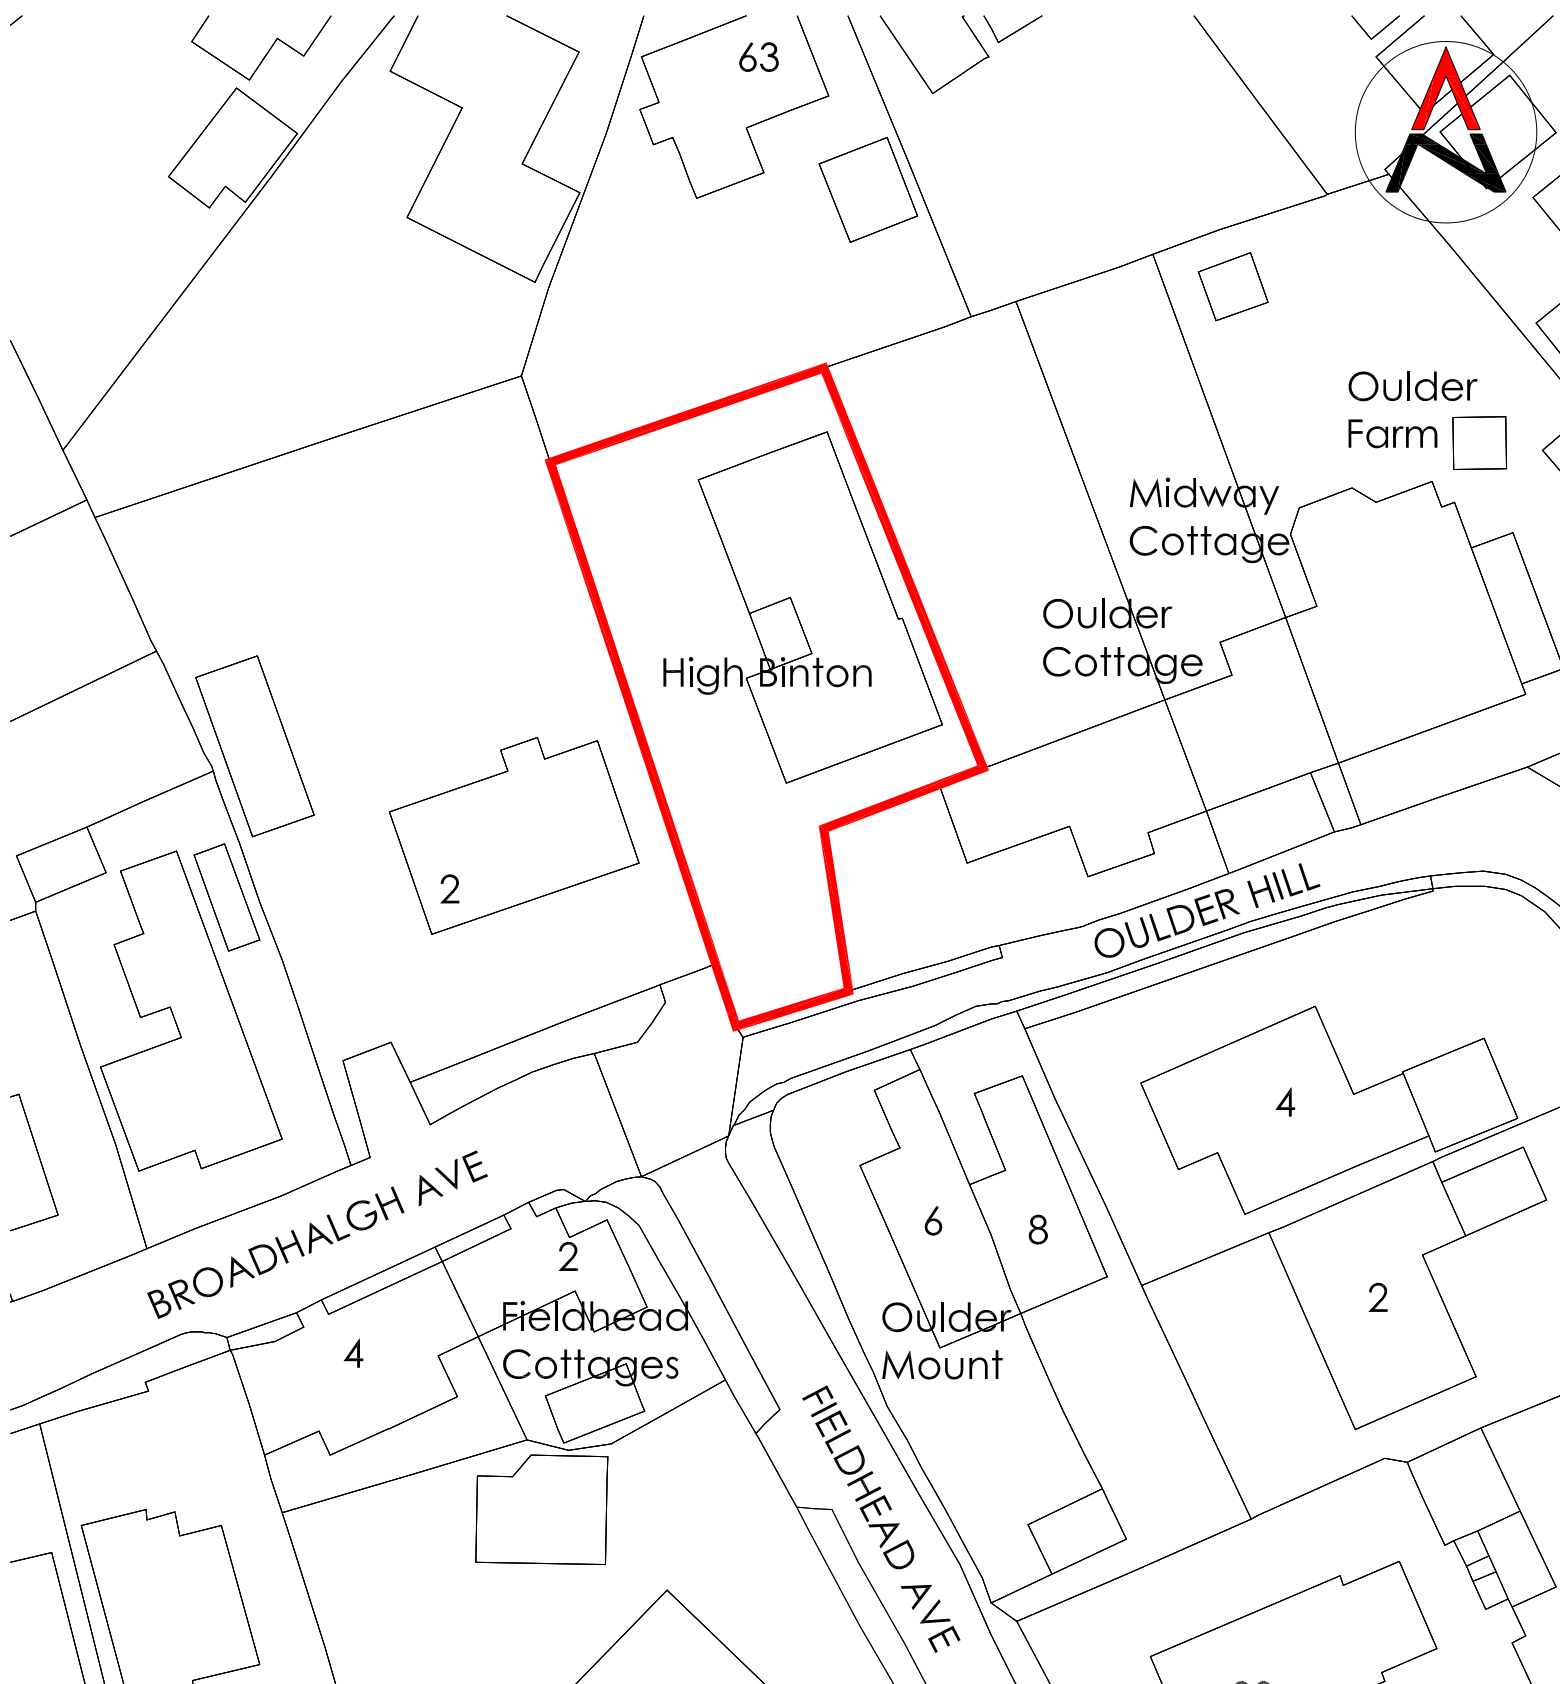

Site plan 1:500

Rev A 27-09-23 Red line boundary added

revision

drawing status **PLANNING**

client

Mr & Mrs Brown
High Binton,
2 Oulder Hill,
Rochdale,
OL11 5LF

cda
concept design architects ltd

5 Sandby Close, Britannia, Bacup, Lancashire, OL13 9TP
T. +44 (0)1706 419144 M. 07739035135
E. mail@conceptdesignarchitects.co.uk

project

Proposed Ground & First Floor Extension

drawing title

Location & Site Plans

230105/A3/1.001A

drawing number

date **SEPT 2023**

scale **1:500 / 1:1250**

drawn **MH**

checked