






PLOT 1 & 2 FRONT ELEVATION AS PROPOSED (1:50)



PLOT 1 & 2 REAR ELEVATION AS PROPOSED (1:50)

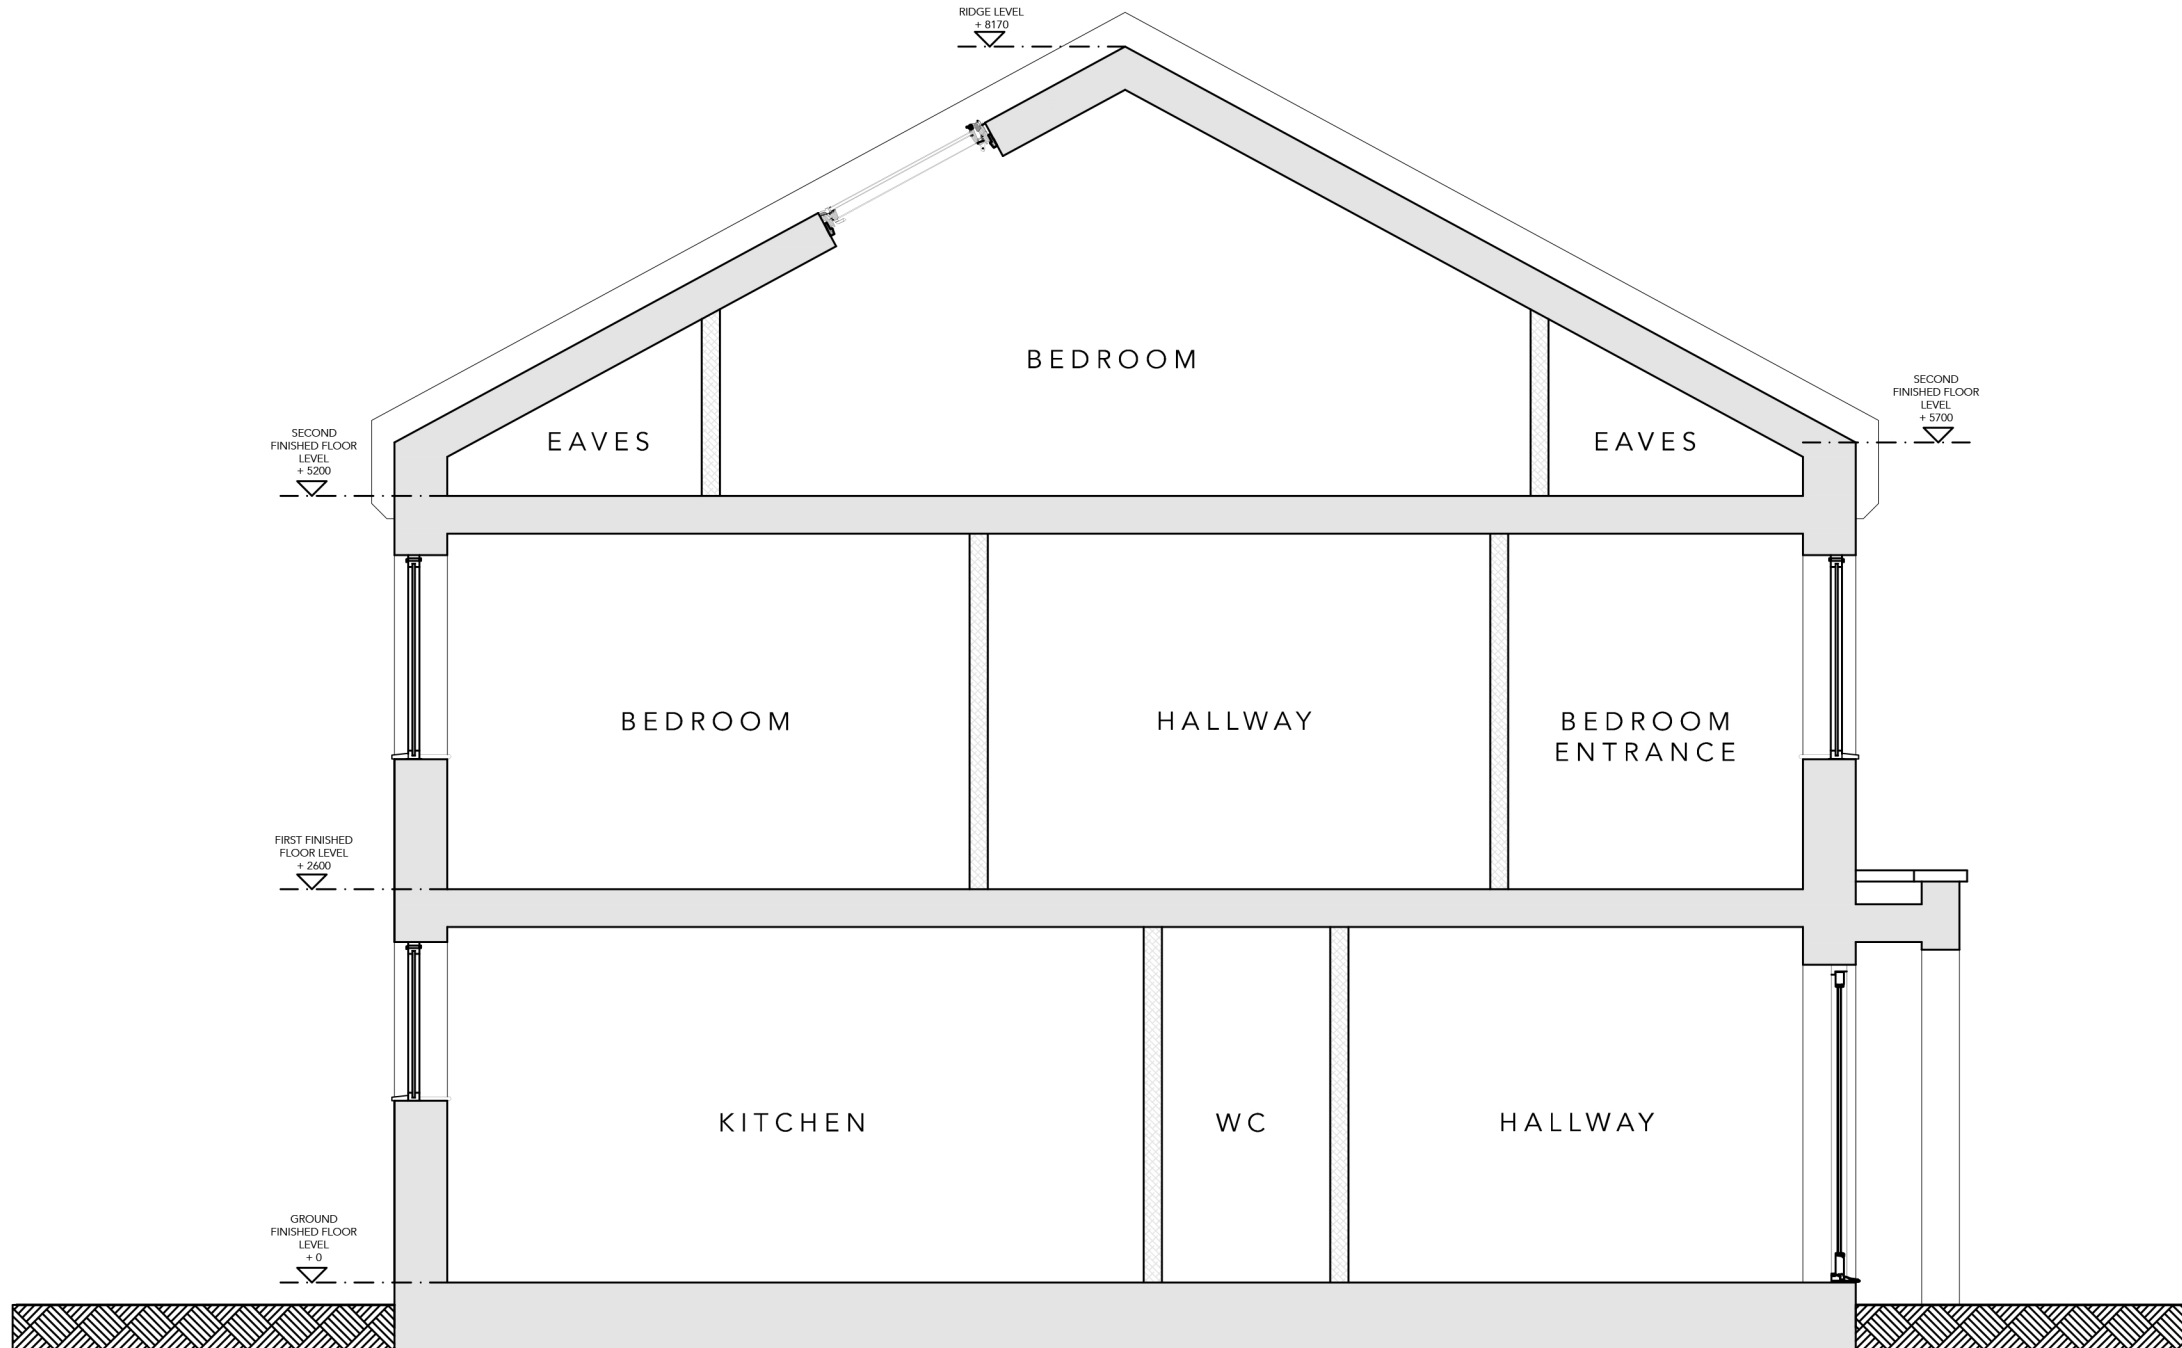


PLOT 1 & 2 SECTION A AS PROPOSED (1:50)

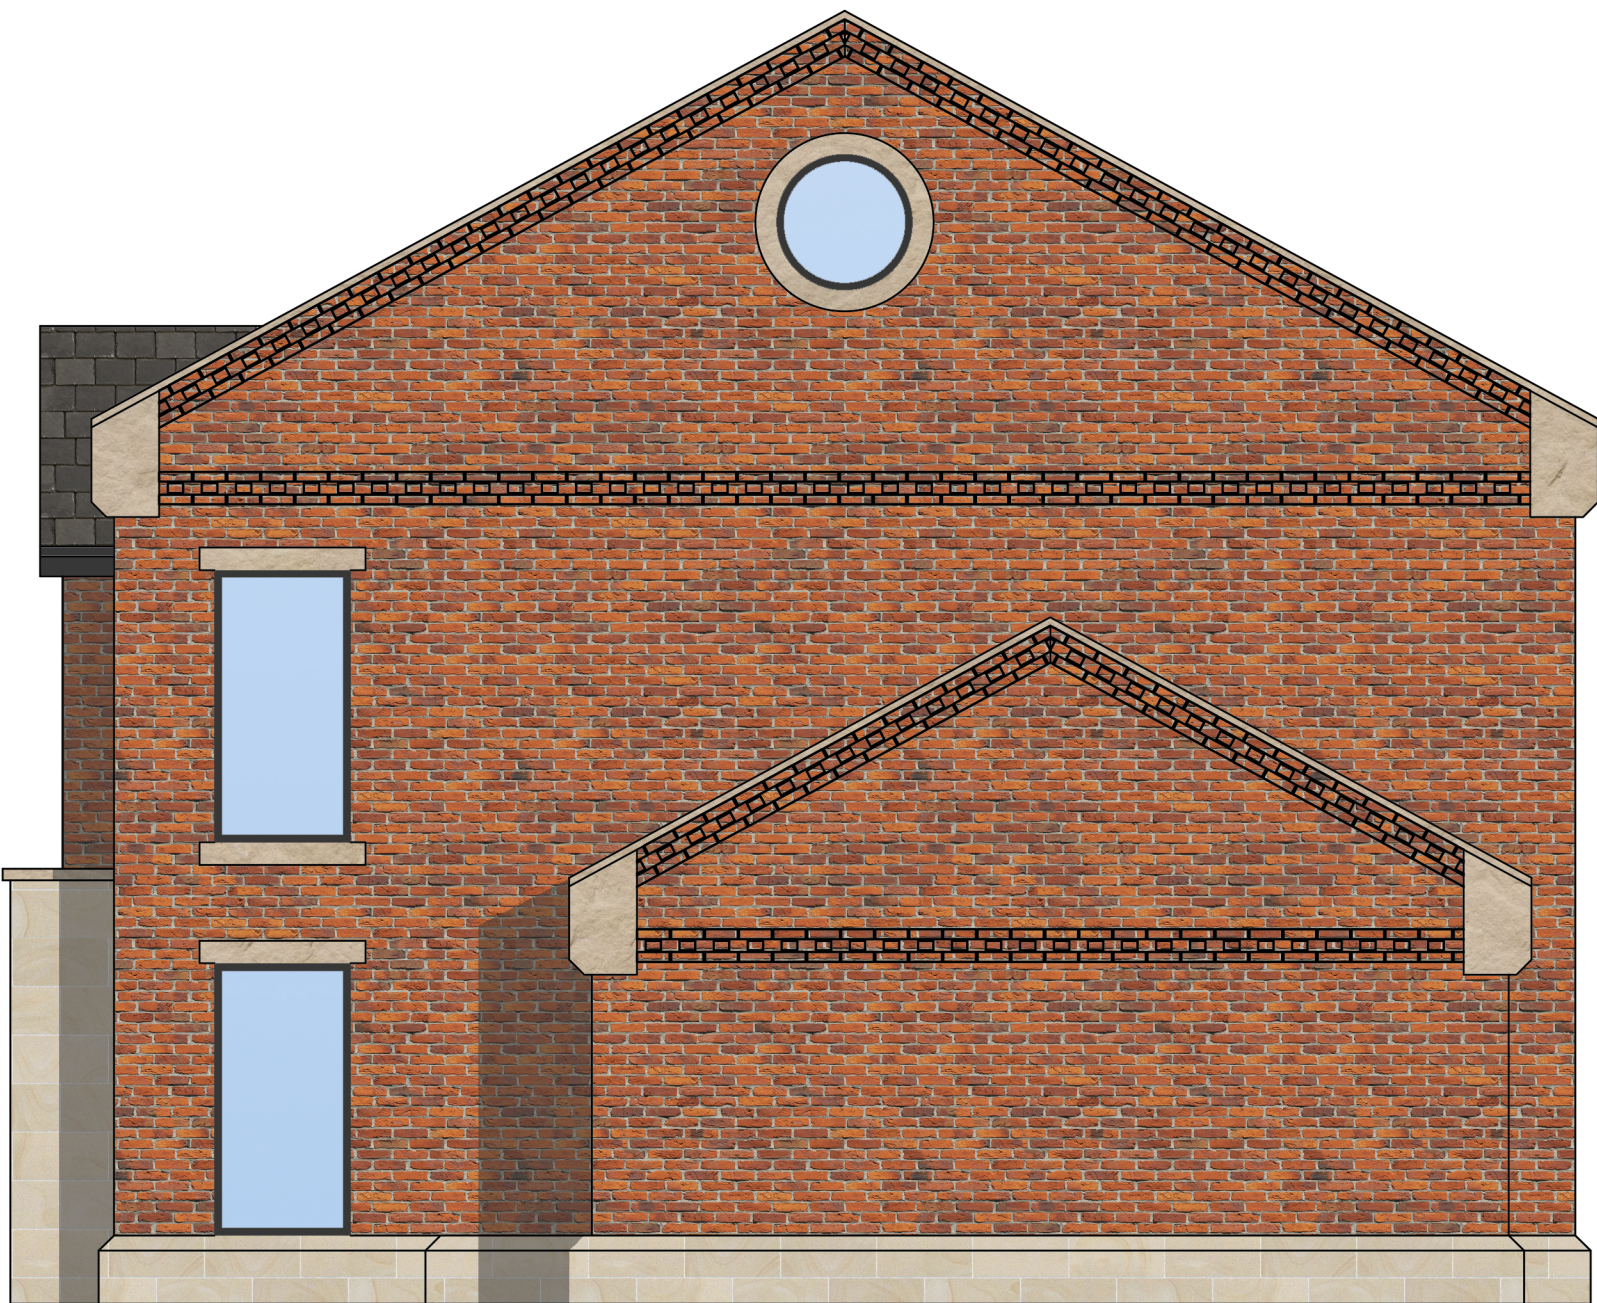 

PLOT 1 & 2 SIDE ELEVATION AS PROPOSED (1:50)



PLOT 1 & 2 SIDE ELEVATION AS PROPOSED (1:50)

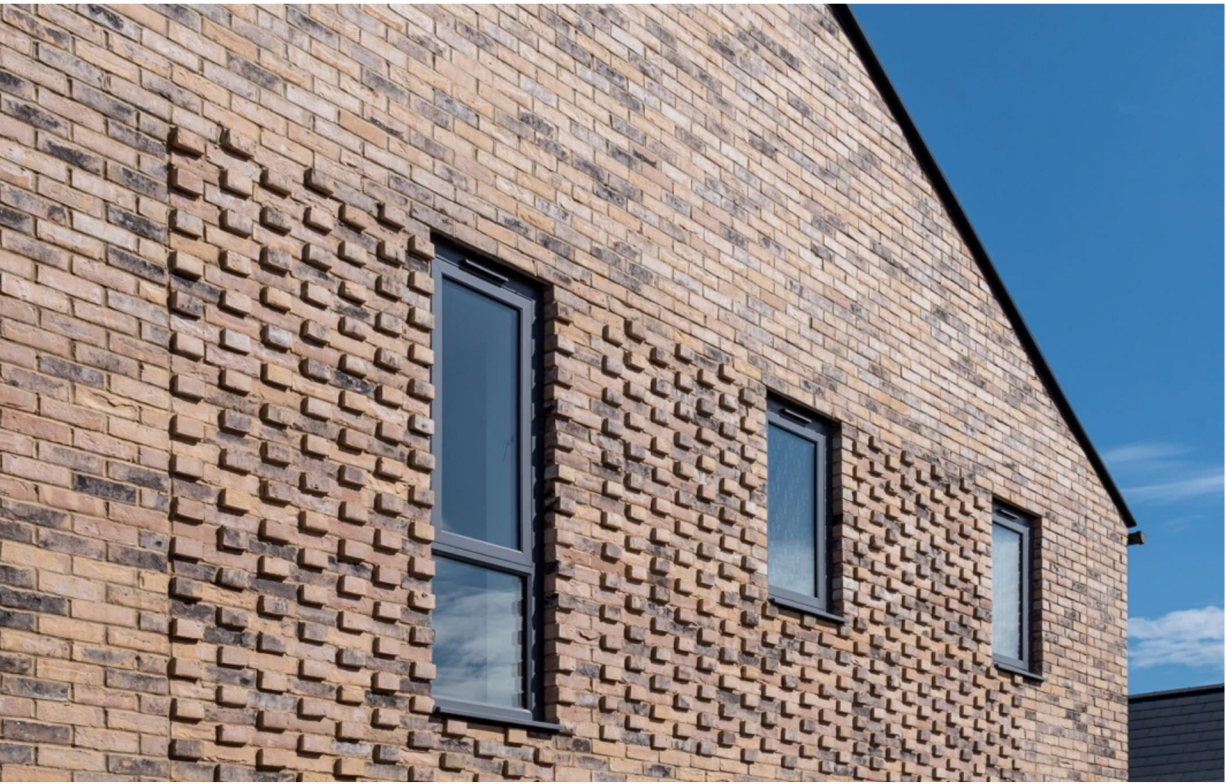

EXAMPLE PROTRUDING BRICK DETAIL TO SECTION BETWEEN WINDOWS ON FRONT ELEVATION. REFER TO MATERIAL SCHEDULE FOR PROPOSED FINISHES



EXAMPLE HIGH QUALITY CHESHIRE BRICK AND STONE CILLS WITH PROPOSED BRICK DETAIL TO GABLES AND CORNICE SECTIONS. REFER TO MATERIAL SCHEDULE FOR PROPOSED FINISHES



HADAS
ARCHITECTURAL & CGI
Enquires@hadas-architectural.co.uk
0161 870 2306

Rev	Description	By	Date

HADAS ARCHITECTURAL
ARCHITECTURAL DESIGN

769 Rochdale Road, Slattocks, Middleton,
Manchester M24 2RA

(HILLBANK STREET)
Land Adjacent to Rochdale Road,
Slattocks, Middleton M24 2RA
PLOT 1 & 2 ELEVATIONS AS
PROPOSED

DRAWN	JW	DATE	10-12-24	DRAWING NO.	
SCALE	1:50 @A1	REV.	—		2501-302