




Proposed Ground Floor Plan1:50

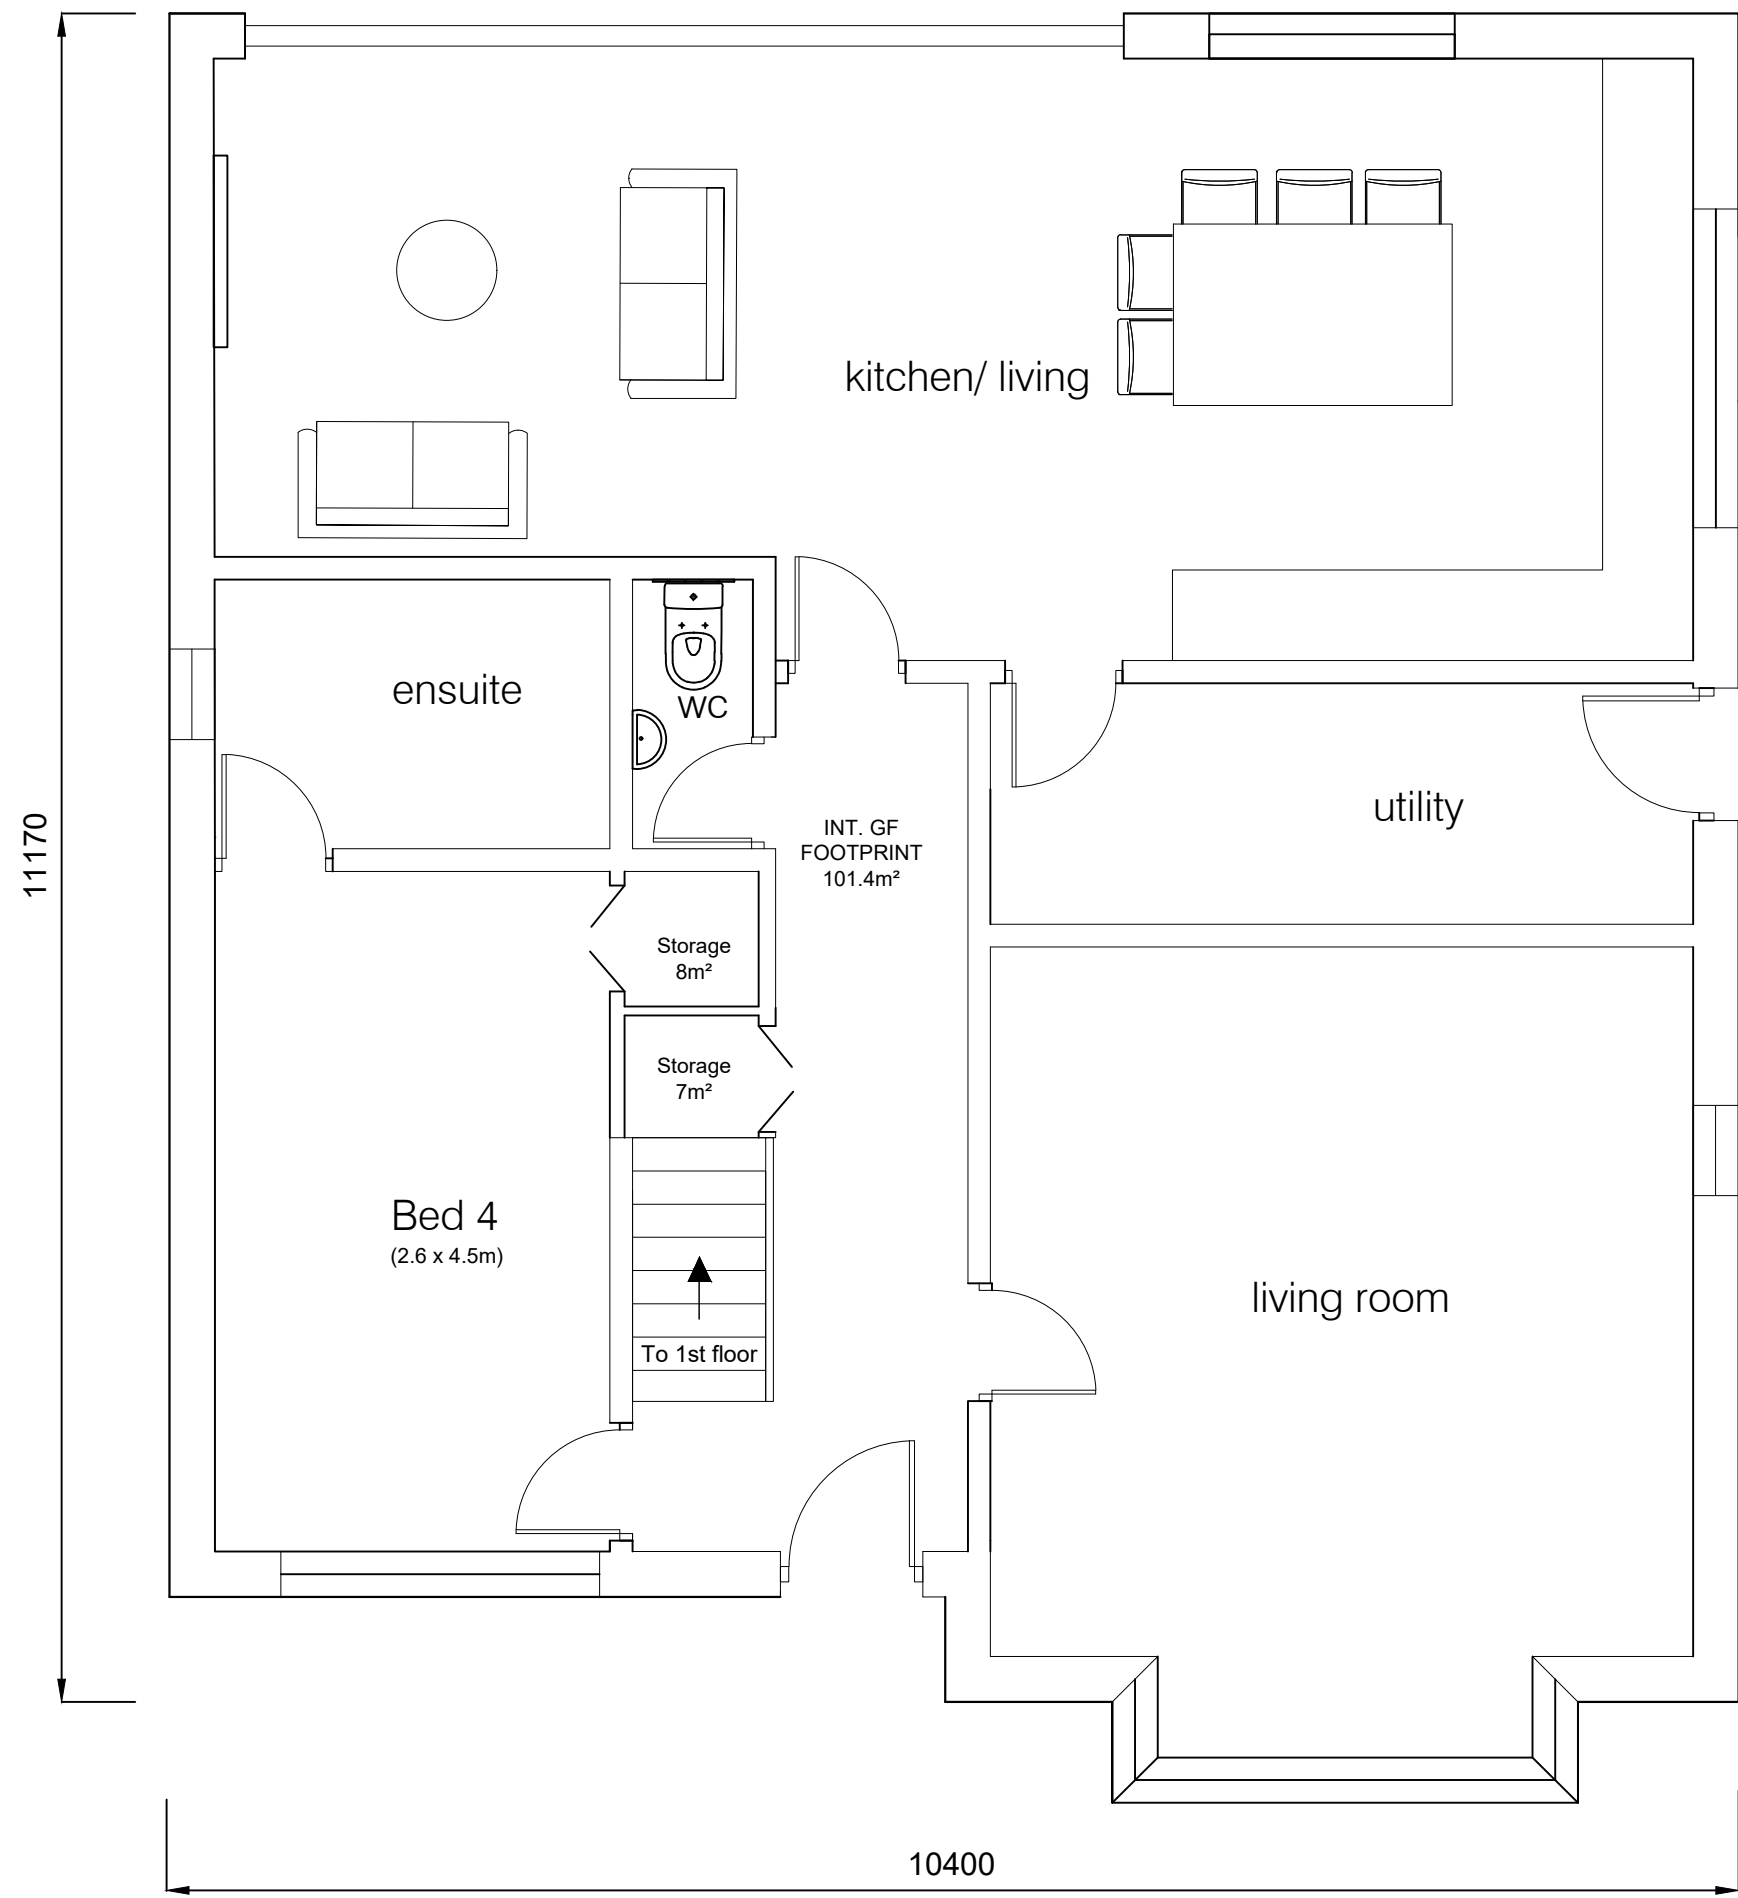

Proposed First Floor Plan1:50

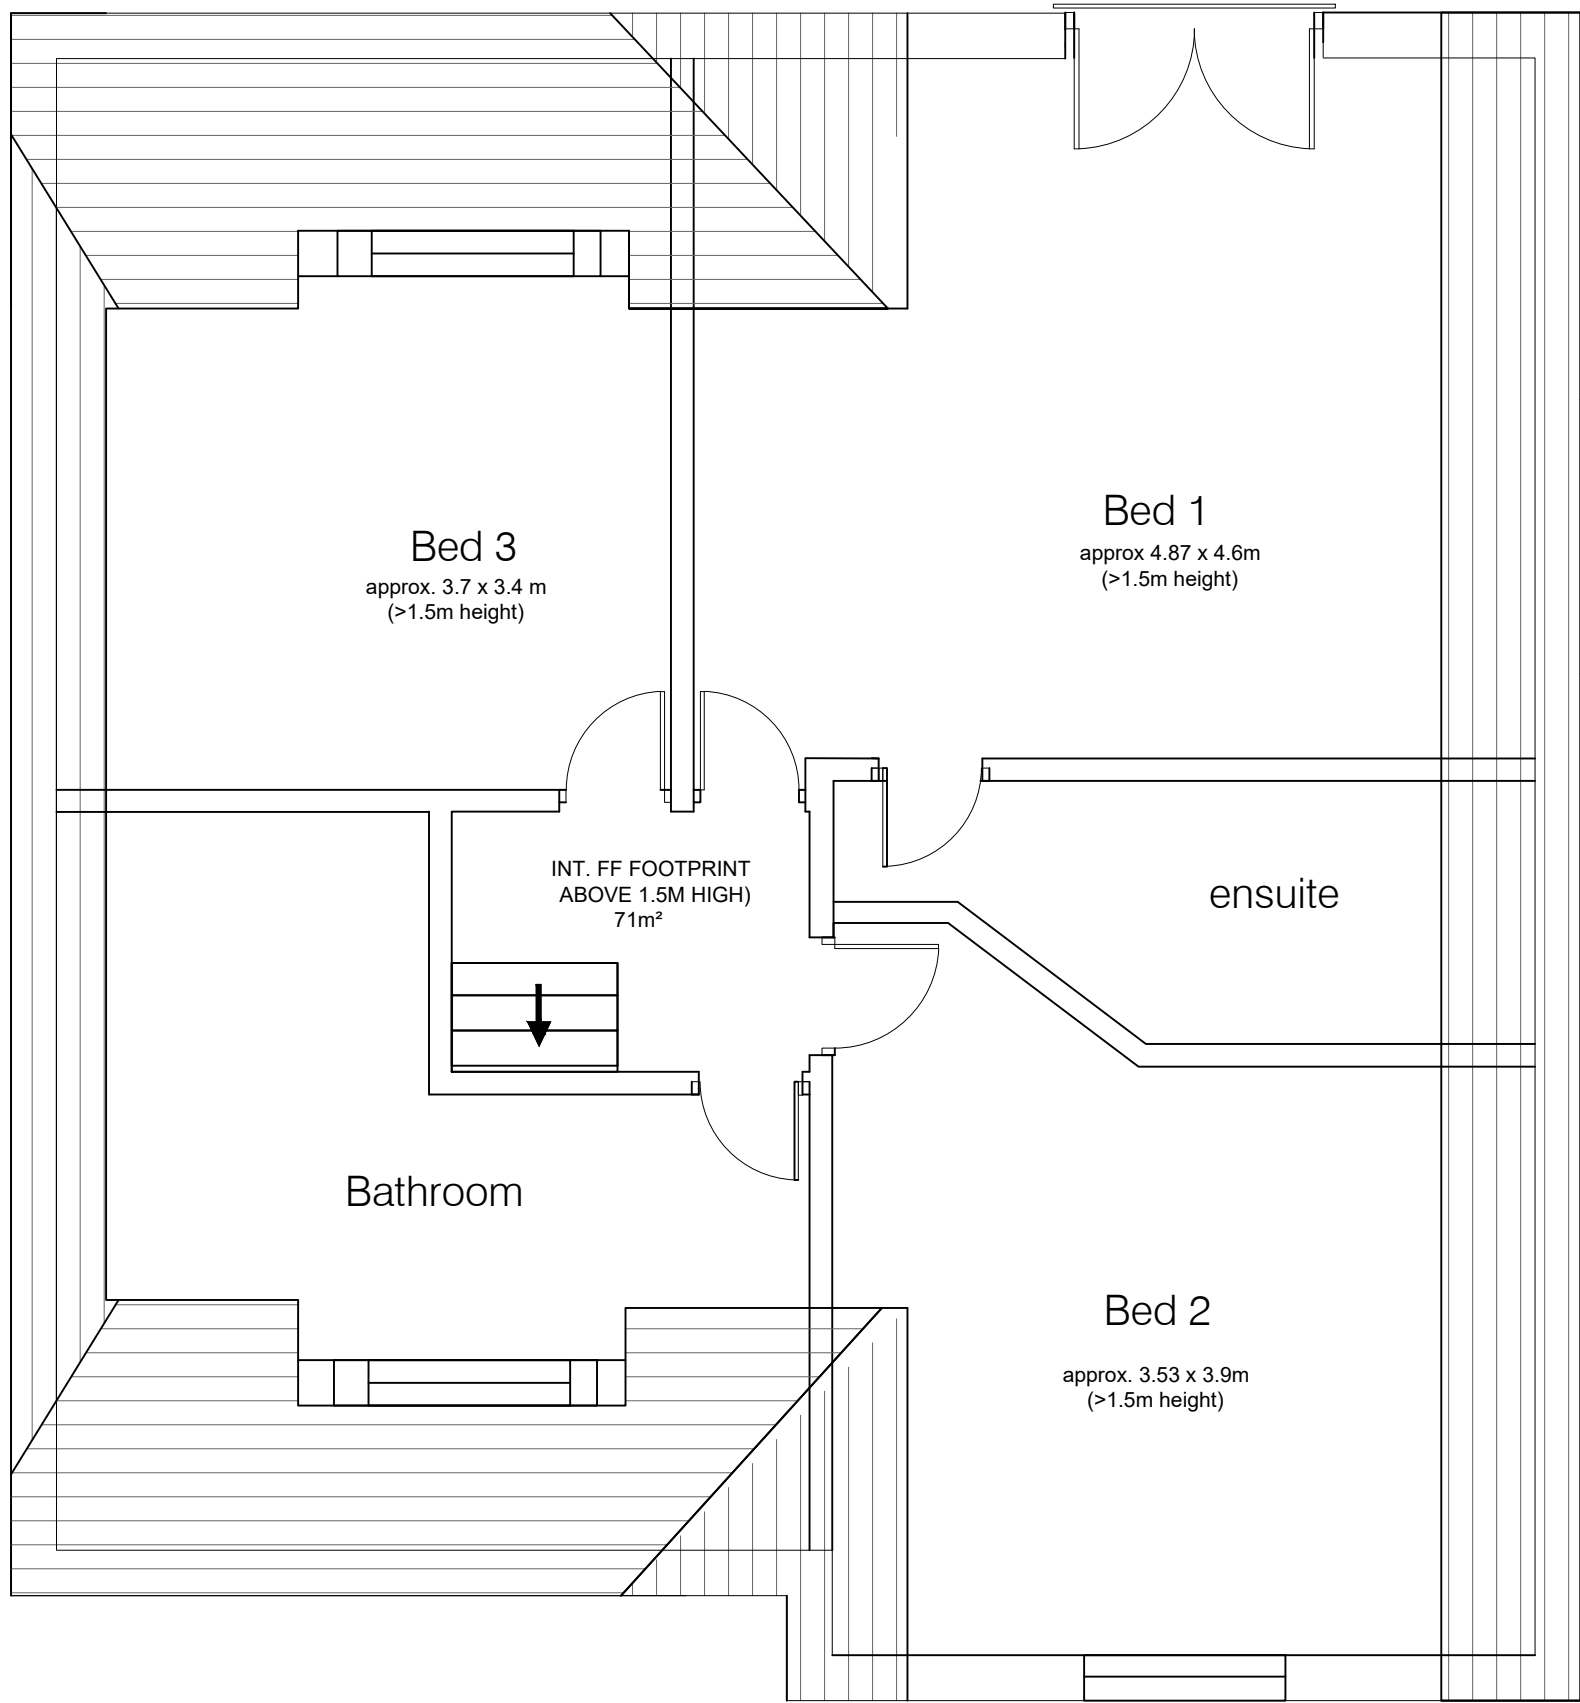

Proposed Roof Plan1:50

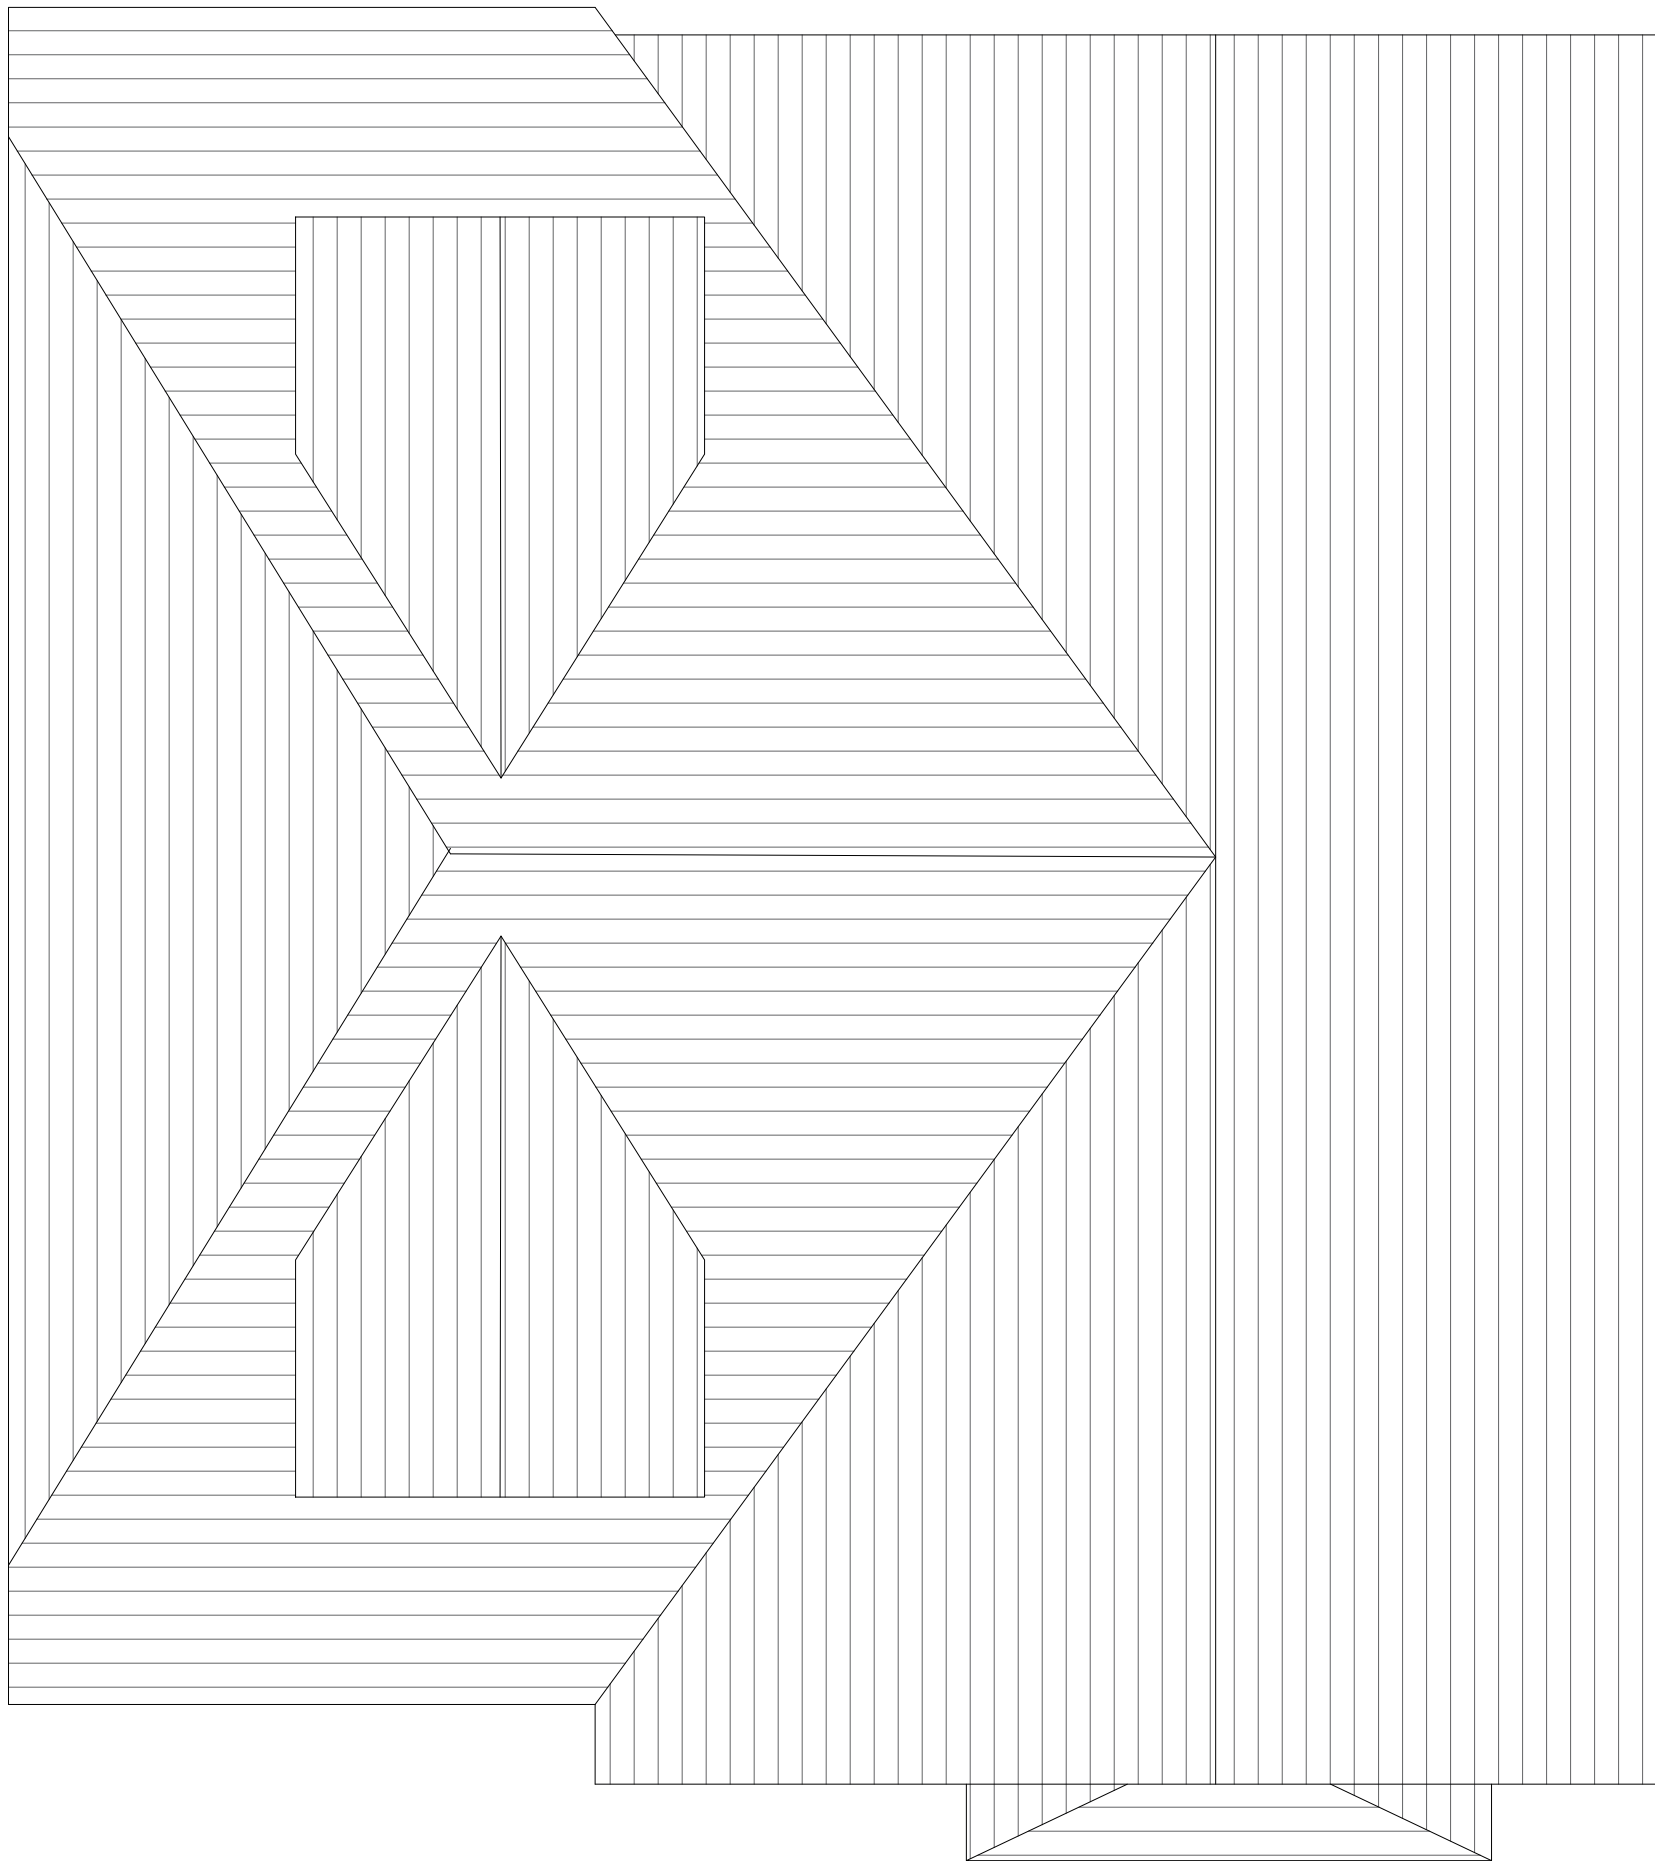

Notes
1. For Planning purposes ONLY
2. All dimensions in mm
3. Materials: Walls - Stone
Roof - Slate Tiles



northern
planners
A trading name of Ensign plc

Project Title: Falcon Close, Rochdale			
Title: Proposed Floor & Roof Plans (West House)	Date: June 2024		
Drawing No: 24NP504/01/007	Client:		
Scale: 1:50 @ A1	Format: PDF	Sheet: 1	Rev: B