



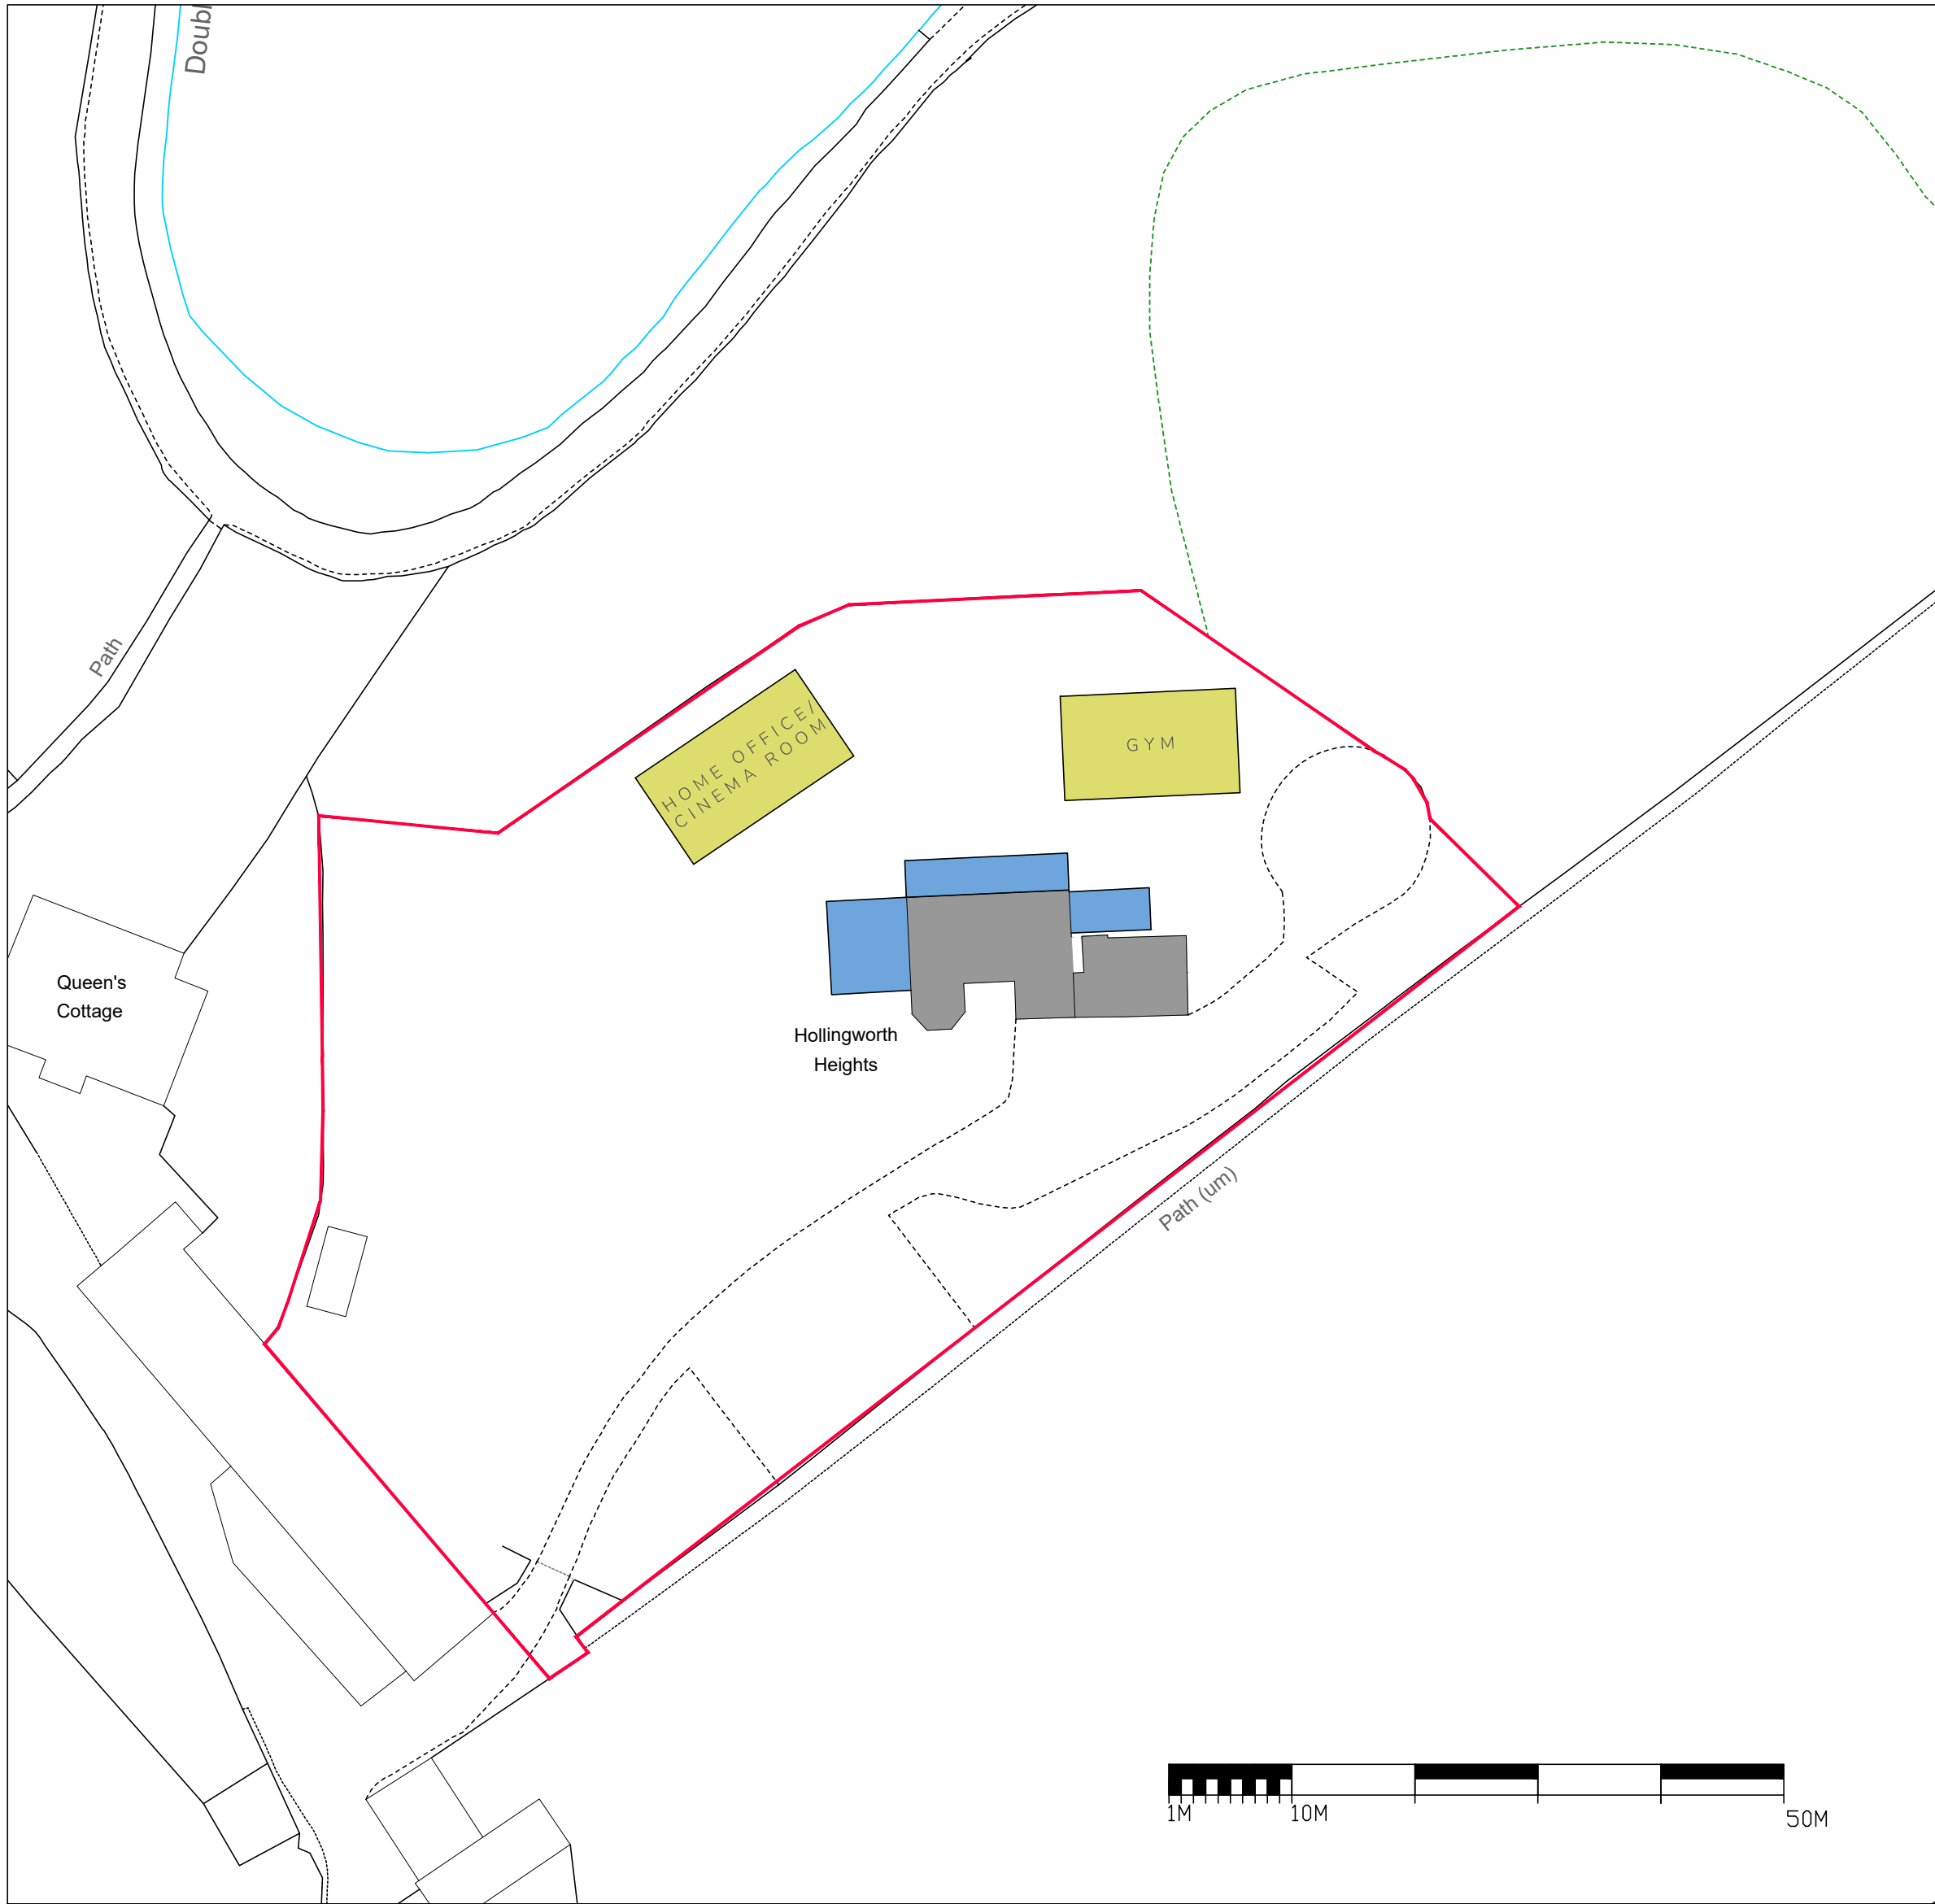

- EXISTING HOUSE
- PROPOSED EXTENSIONS UNDER CLASS A
- PROPOSED BUILDINGS UNDER CLASS E

PROPOSED SITE PLAN 1:500

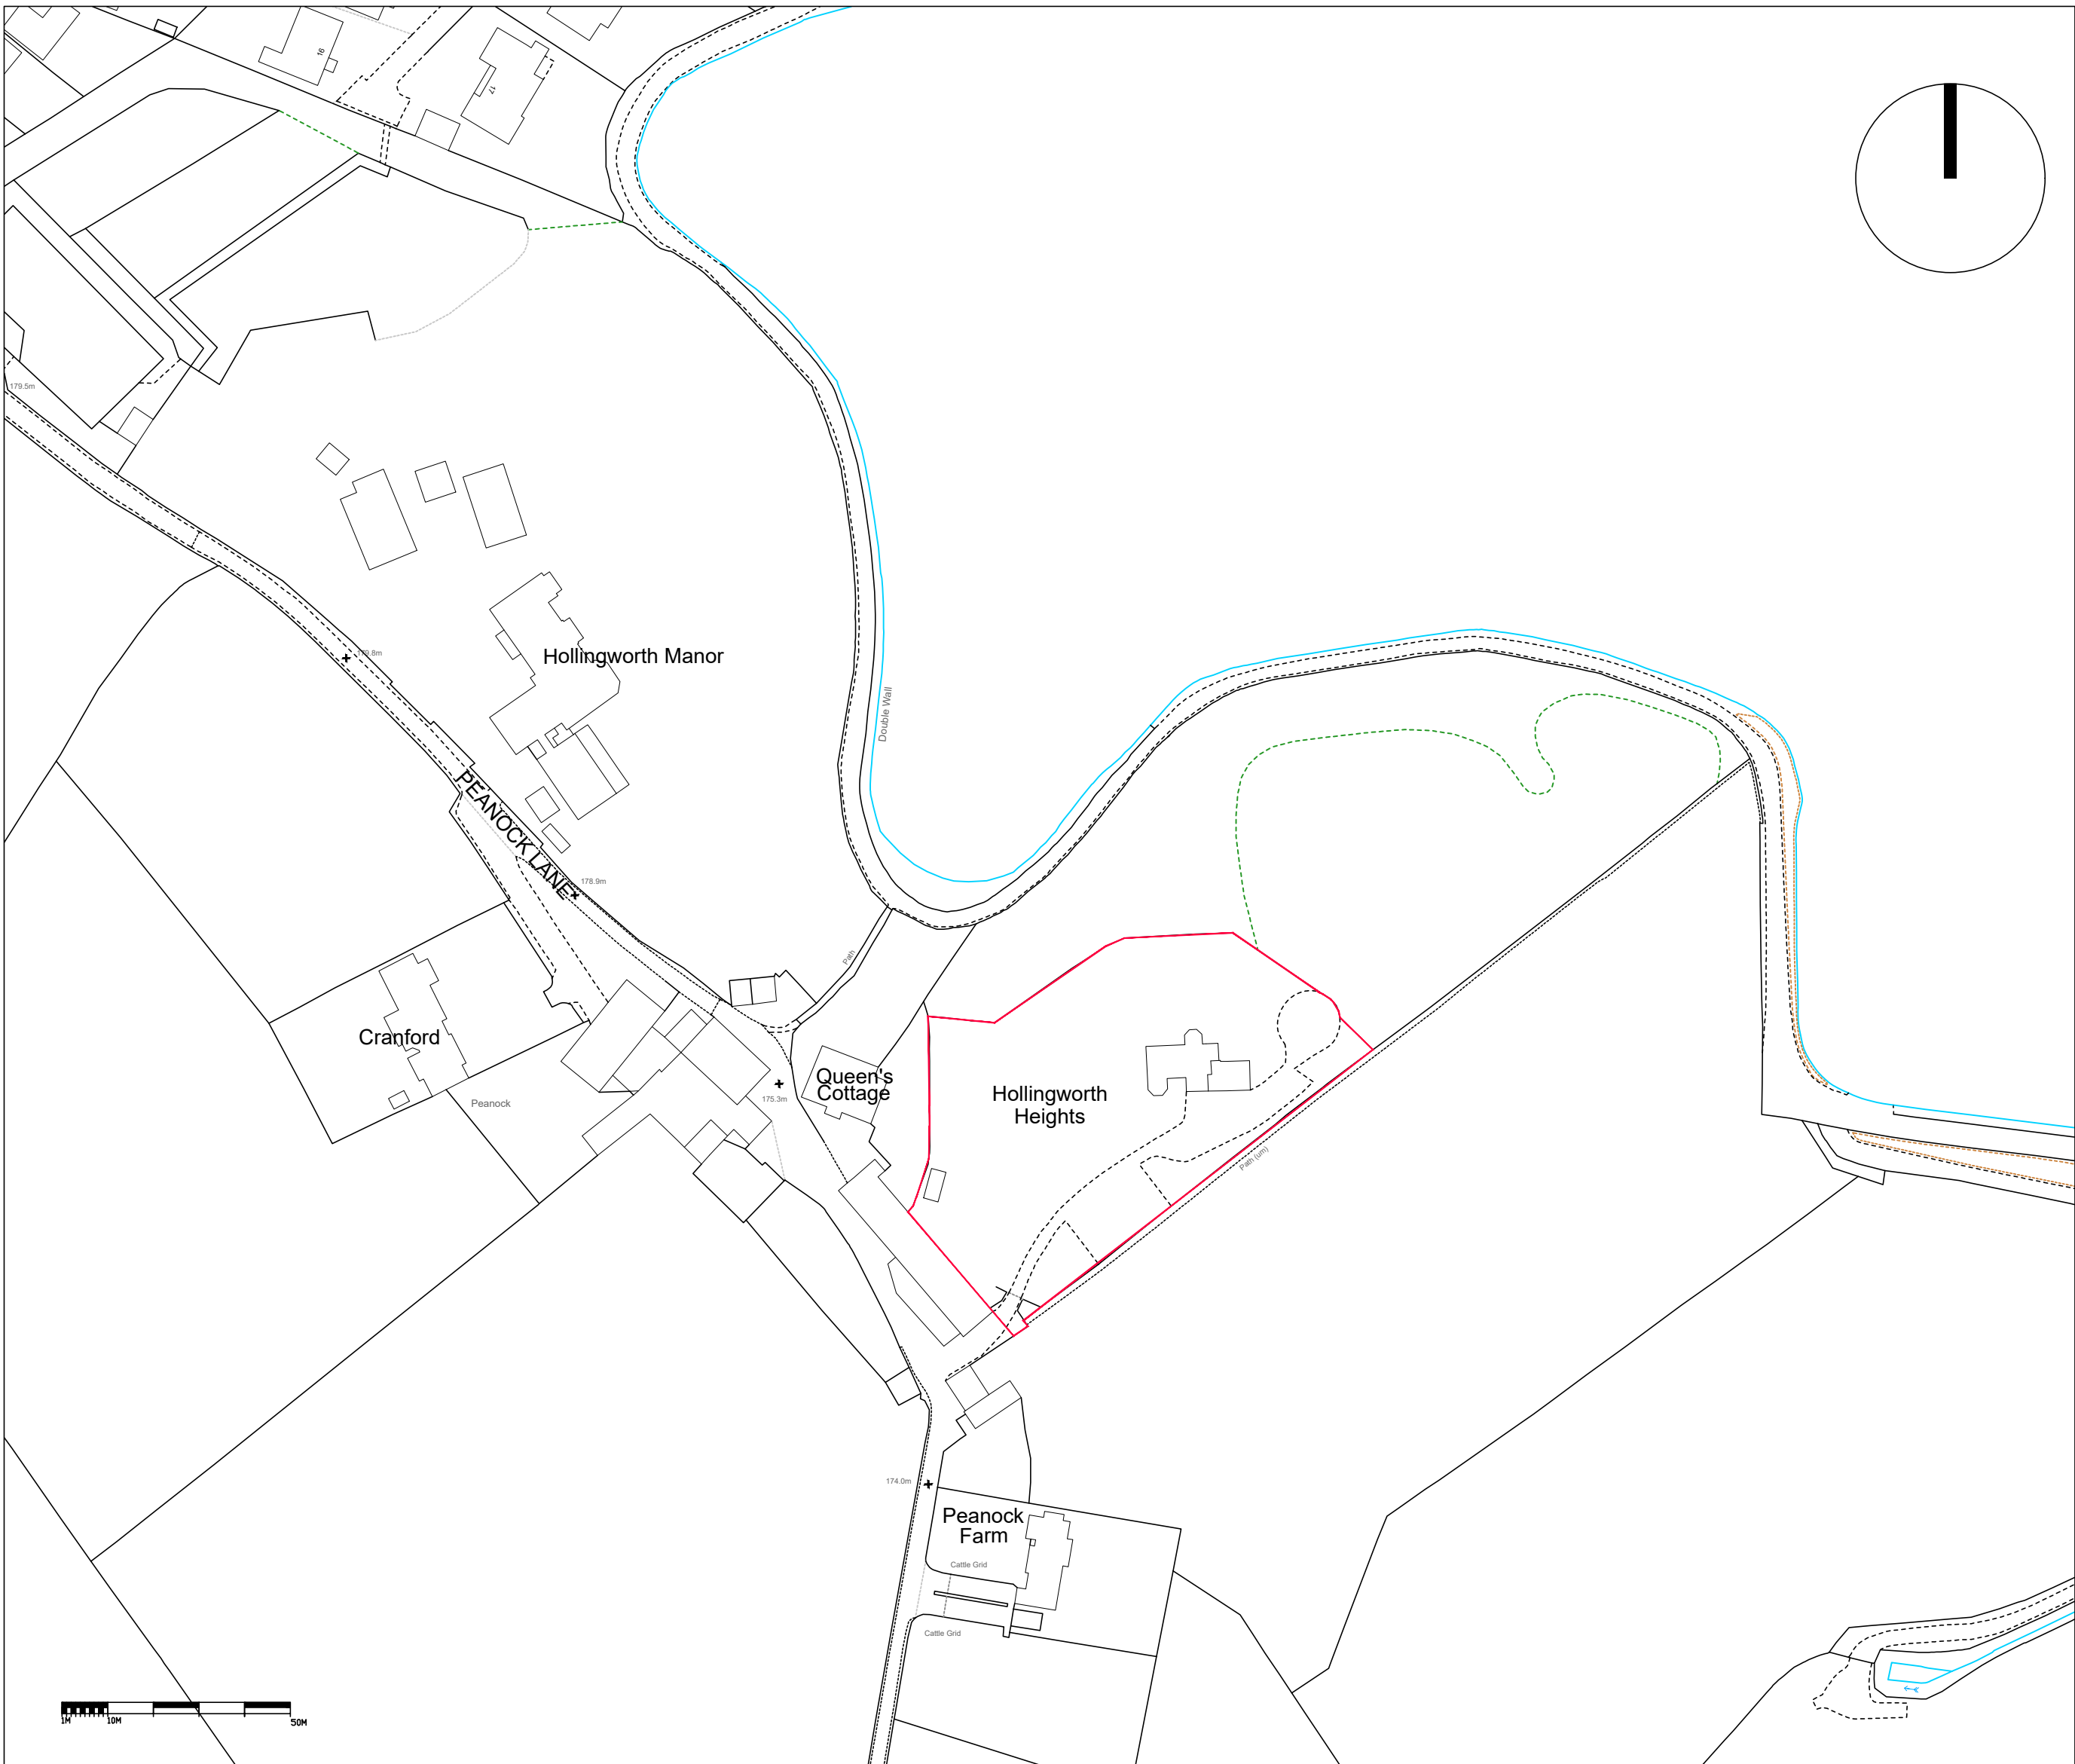

LOCATION PLAN 1:1250

Notes:

1. ALL DIMENSIONS ARE IN MILLIMETRES UNLESS STATED OTHERWISE. NO DIMENSIONS TO BE SCALED FROM DRAWINGS.
2. ALL DIMENSIONS TO BE CHECKED ON SITE PRIOR TO MANUFACTURE. ANY DISCREPANCIES BETWEEN DRAWINGS AND SITE CONDITIONS ARE TO BE REPORTED TO THE CONTRACT MANAGER.
3. THIS DRAWING IS TO BE READ IN CONJUNCTION WITH ALL RELEVANT STRUCTURAL ENGINEERS, CIVIL ENGINEERS AND M&E ENGINEER'S DRAWINGS AND SPECIFICATIONS.

REV:	DESCRIPTION:	BY:	DATE:
STATUS:	PLANNING		
 KIMBLE RODEN Barrington House Heyes Lane Wilmslow, SK9 1QY 01625 402442 emma@kimbleroden.co.uk			
CLIENT:	Ms O McKee		
SITE:	Hollingworth Heights, Peanock Lane Littleborough, OL15 0AD		
TITLE: Site Plan and Location Plan			
SCALE AT A1: 1:500; 1:1250	DATE: MAR '25	DRAWN: ER	CHECKED: -
DRAWING NO: P03			REVISION: -