
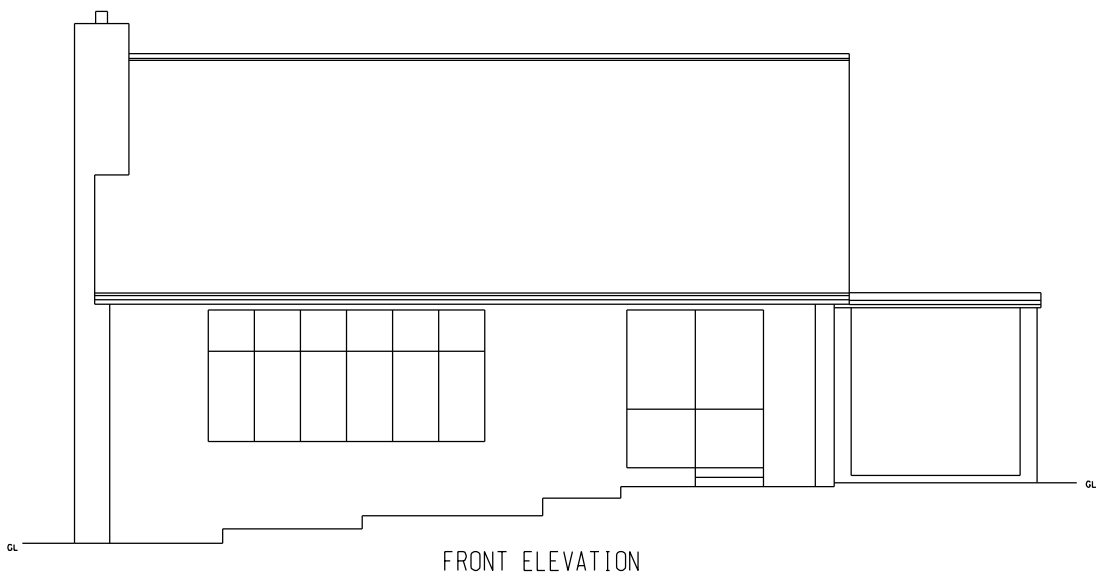
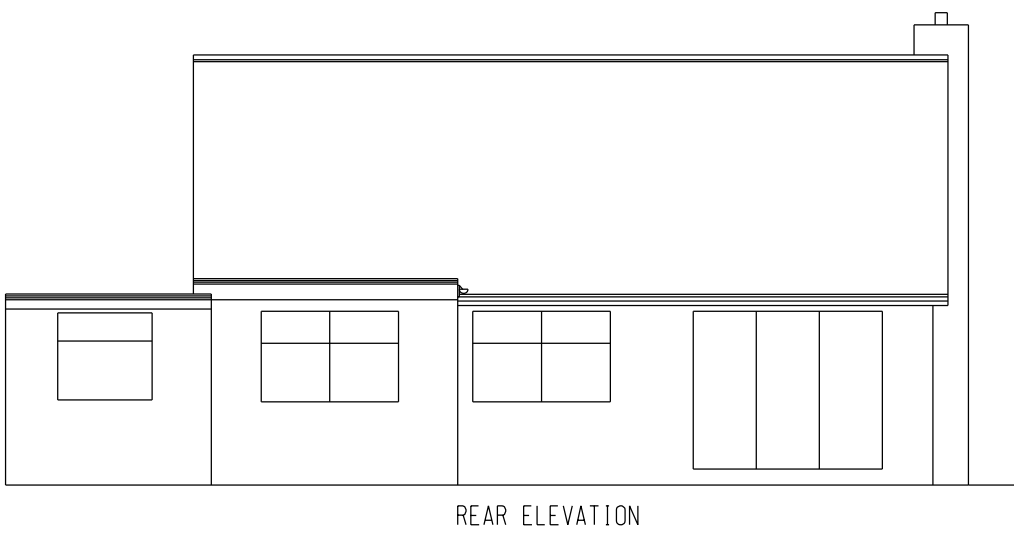
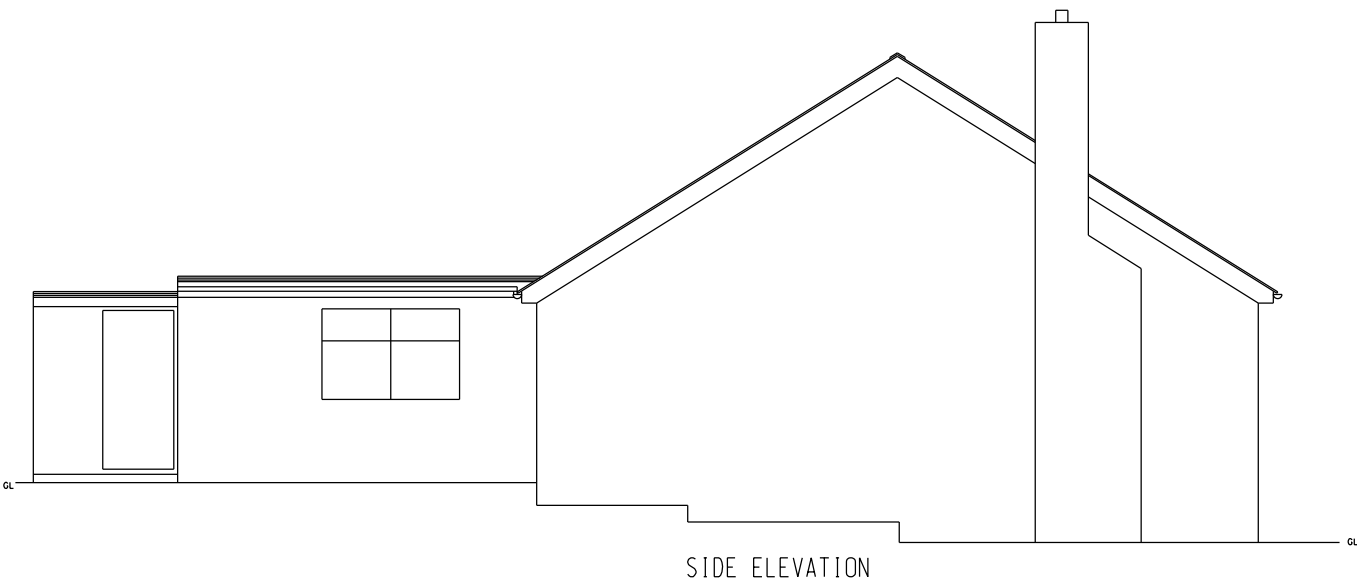
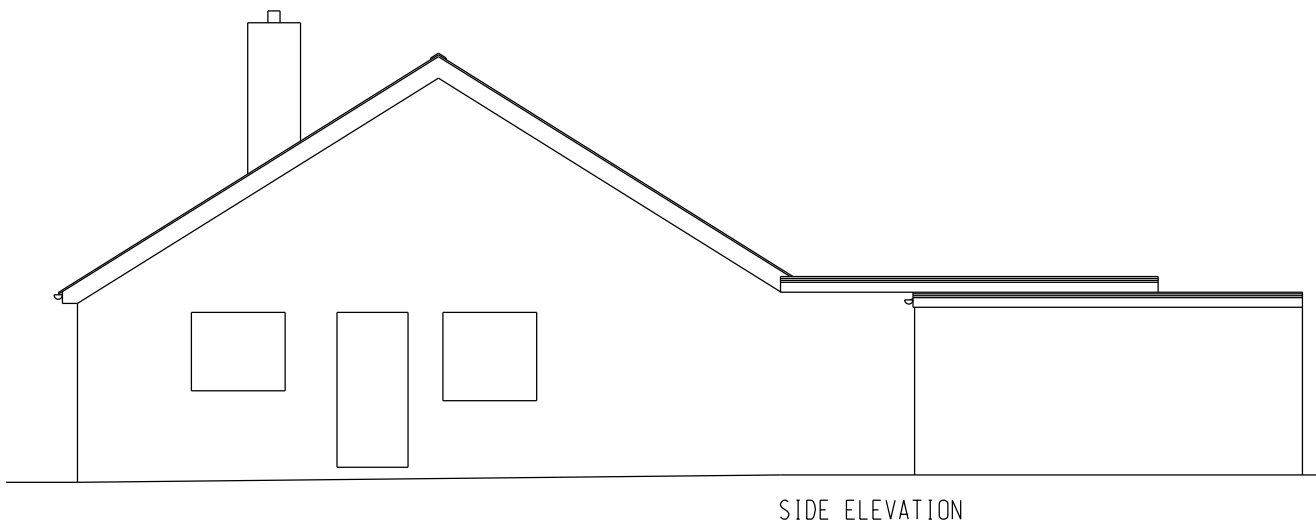


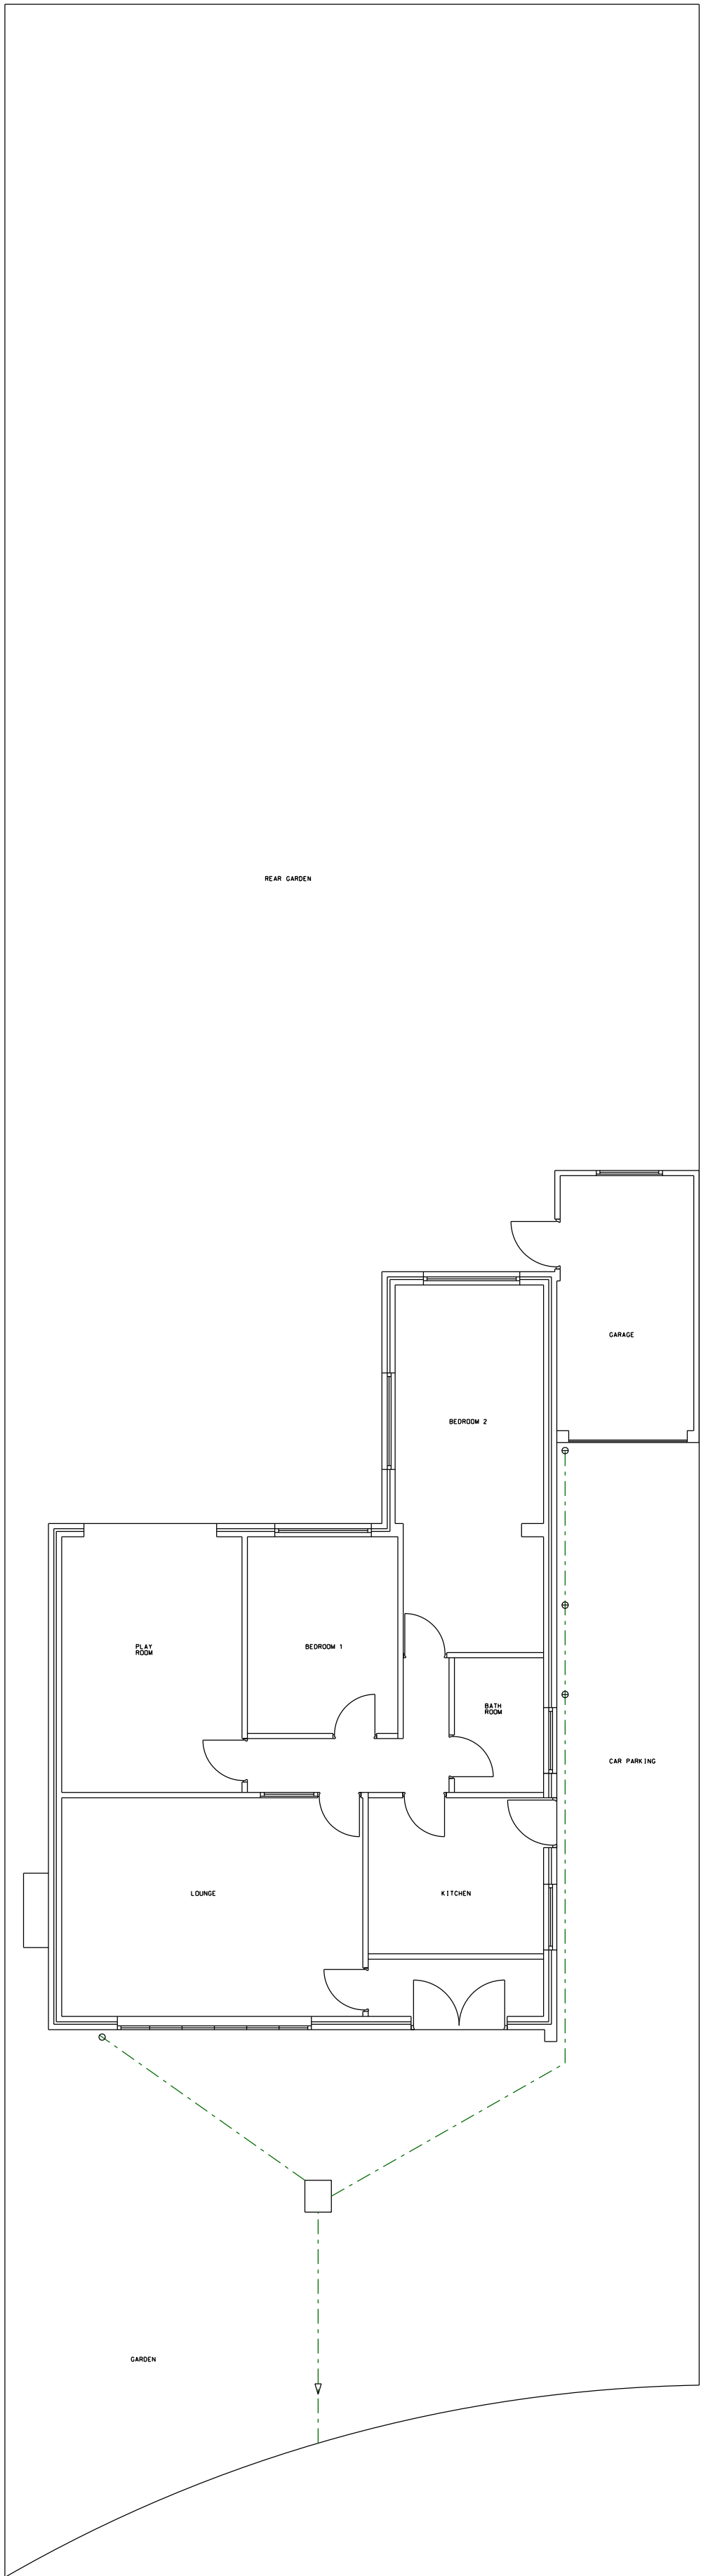

EXISTING FLOOR PLAN AND ELEVATIONS		
63 SEVEN ACRES LANE, ROCHDALE, OL12 7RW		
SCALE: 1:100 (ISO A2) ALL DIMENSIONS IN MM		
DATE: 09-04-24	PP/SK/090424/1	Issue 1
EXISTING SCHEME		SHT 1