




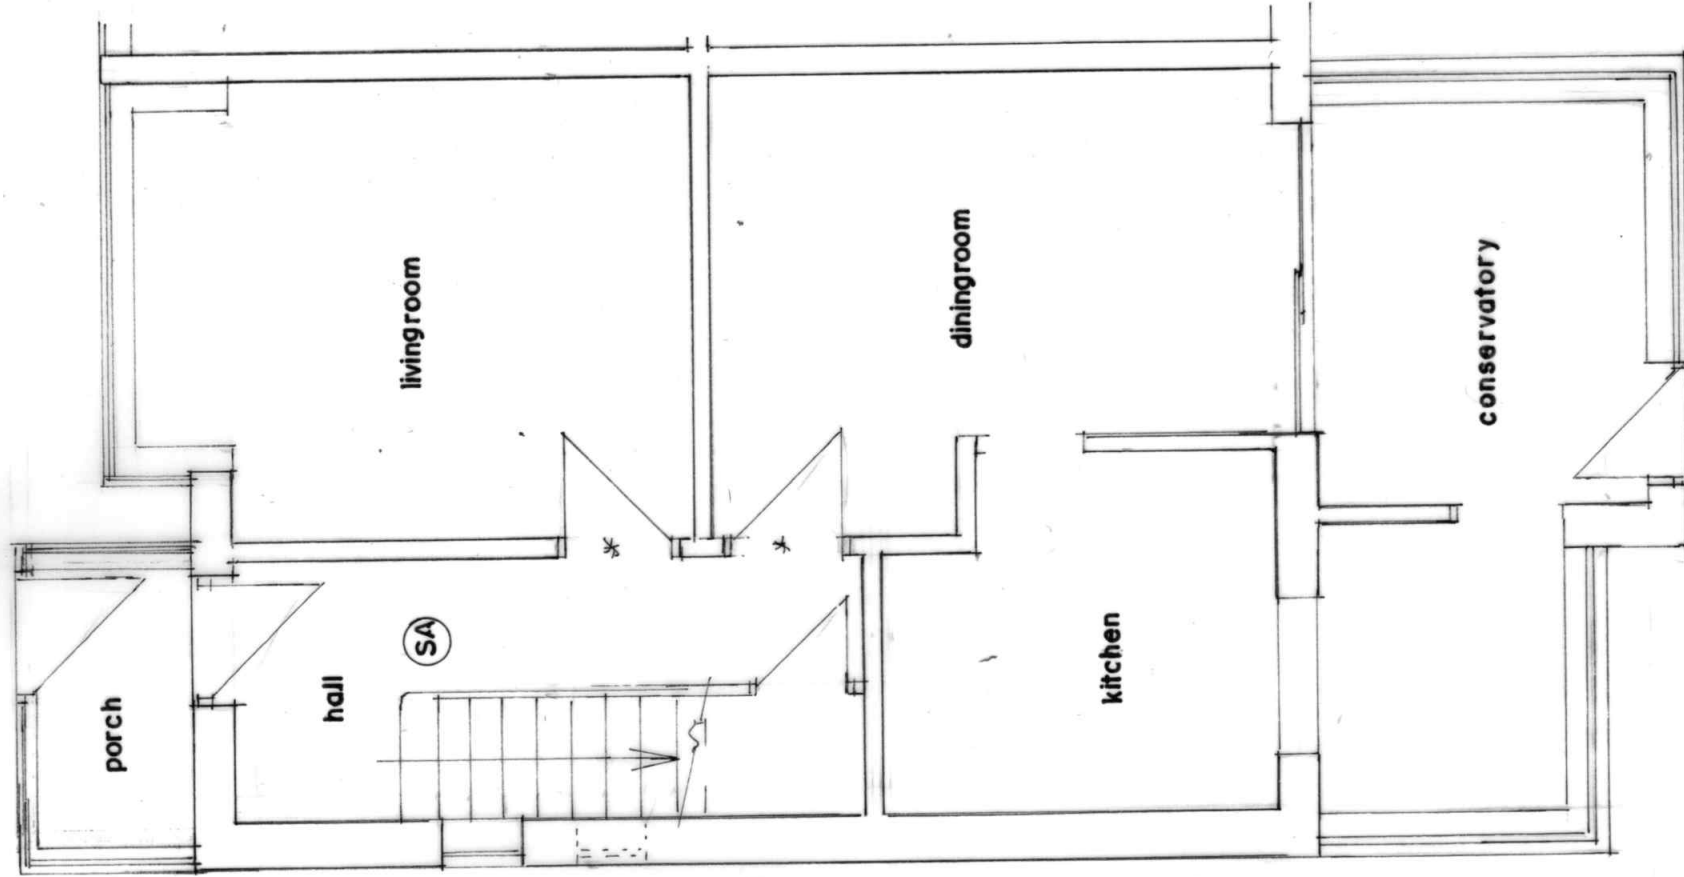

GROUND FLOOR PLAN
(PROPOSED)

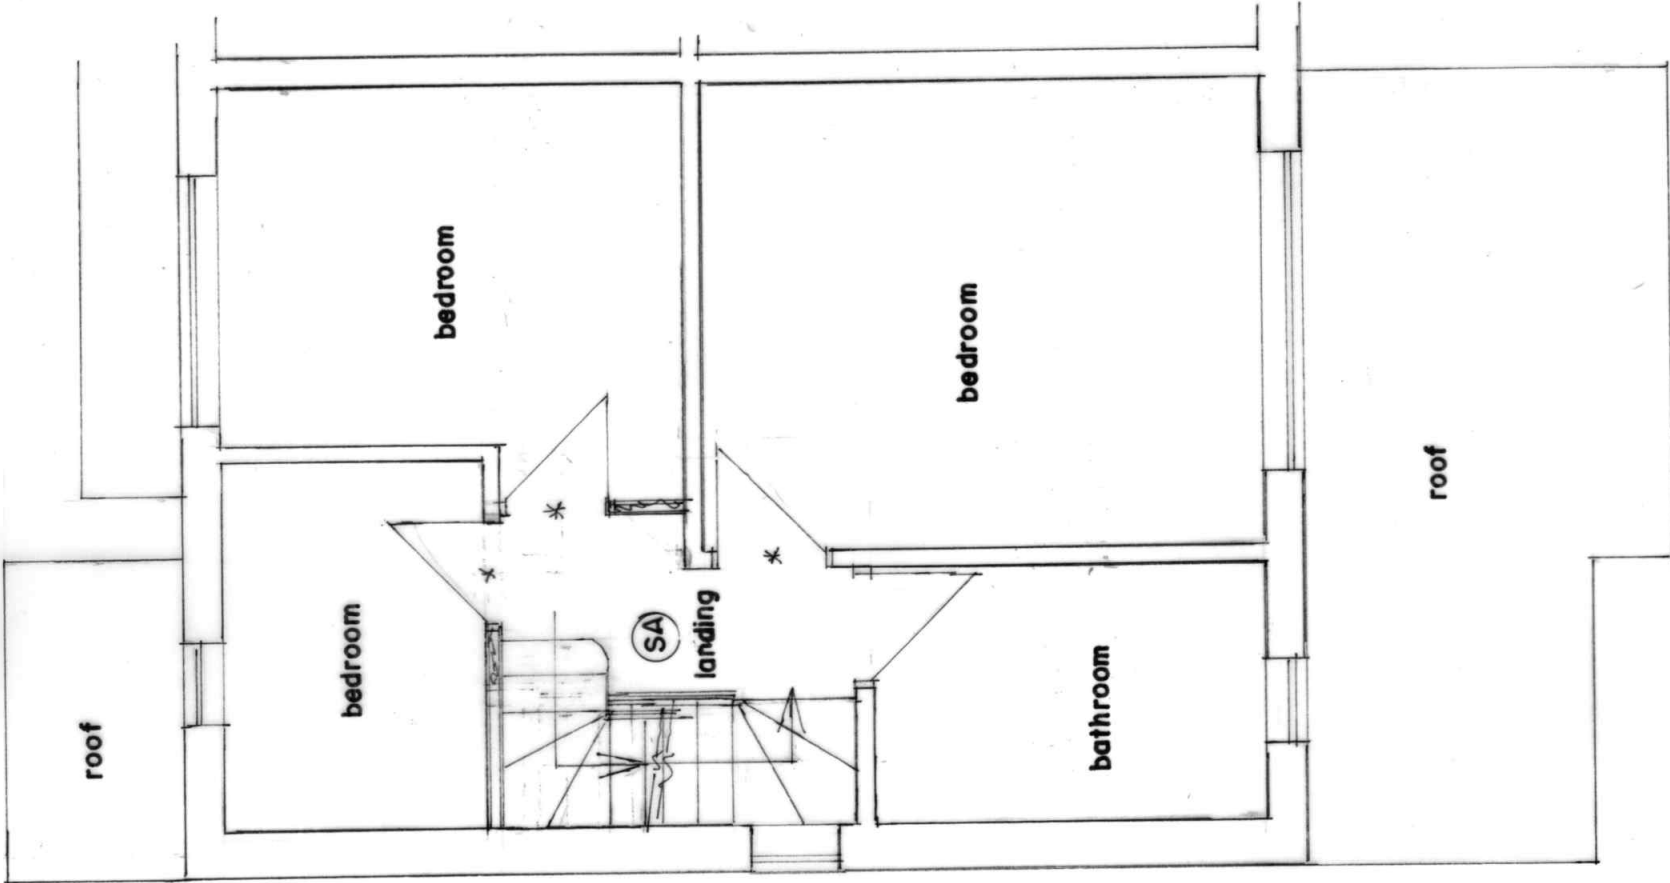

FIRST FLOOR PLAN
(PROPOSED)

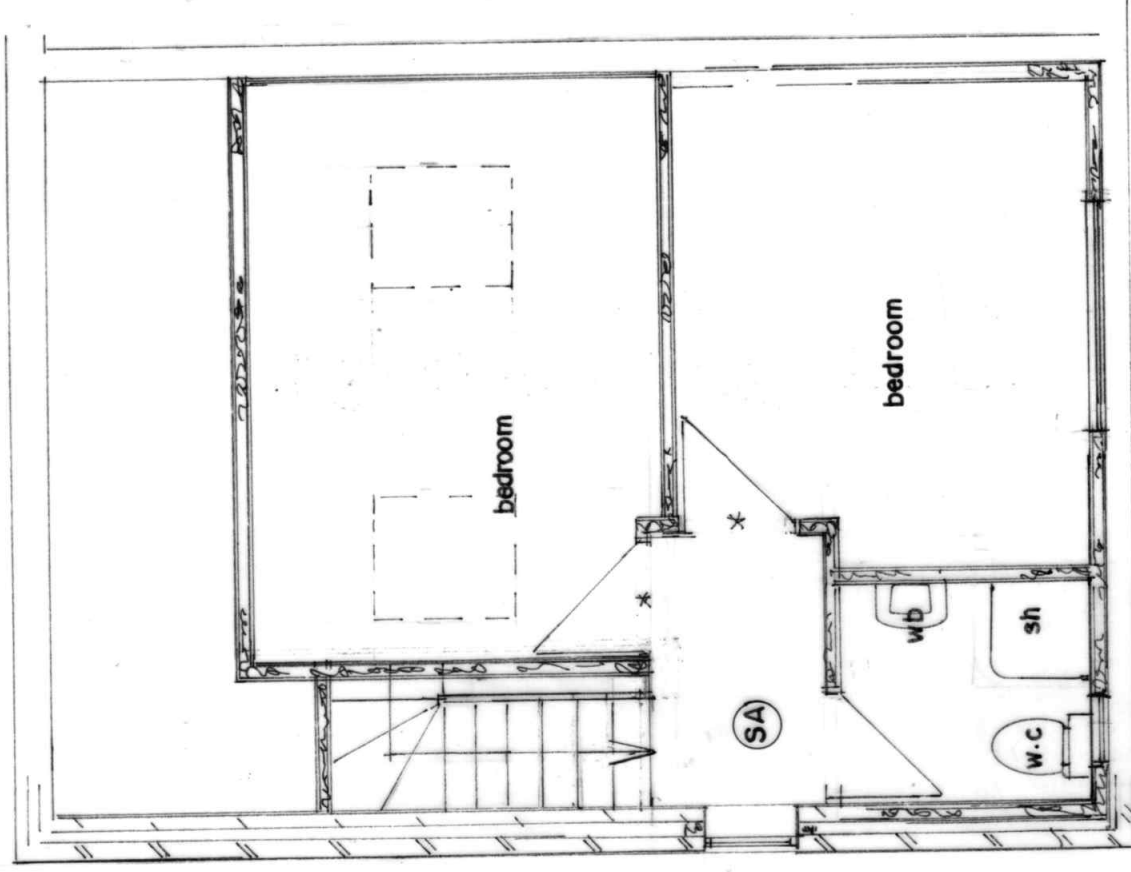

SECOND FLOOR PLAN
(PROPOSED)

BUILDING DESIGN SERVICES	
M. FAROOQ	
418 Bury Road Rochdale OL11 5EU.	
Tel: 01706 712231 Mob: 07967605763	
PROPOSED REAR DORMER WITH GABLE WALL AT 4 MOSS AVENUE ROCHDALE OL16 4AA	
For: Mrs AFSANA KADIR	
Plan	Scale 1:50
	2198 / 2