

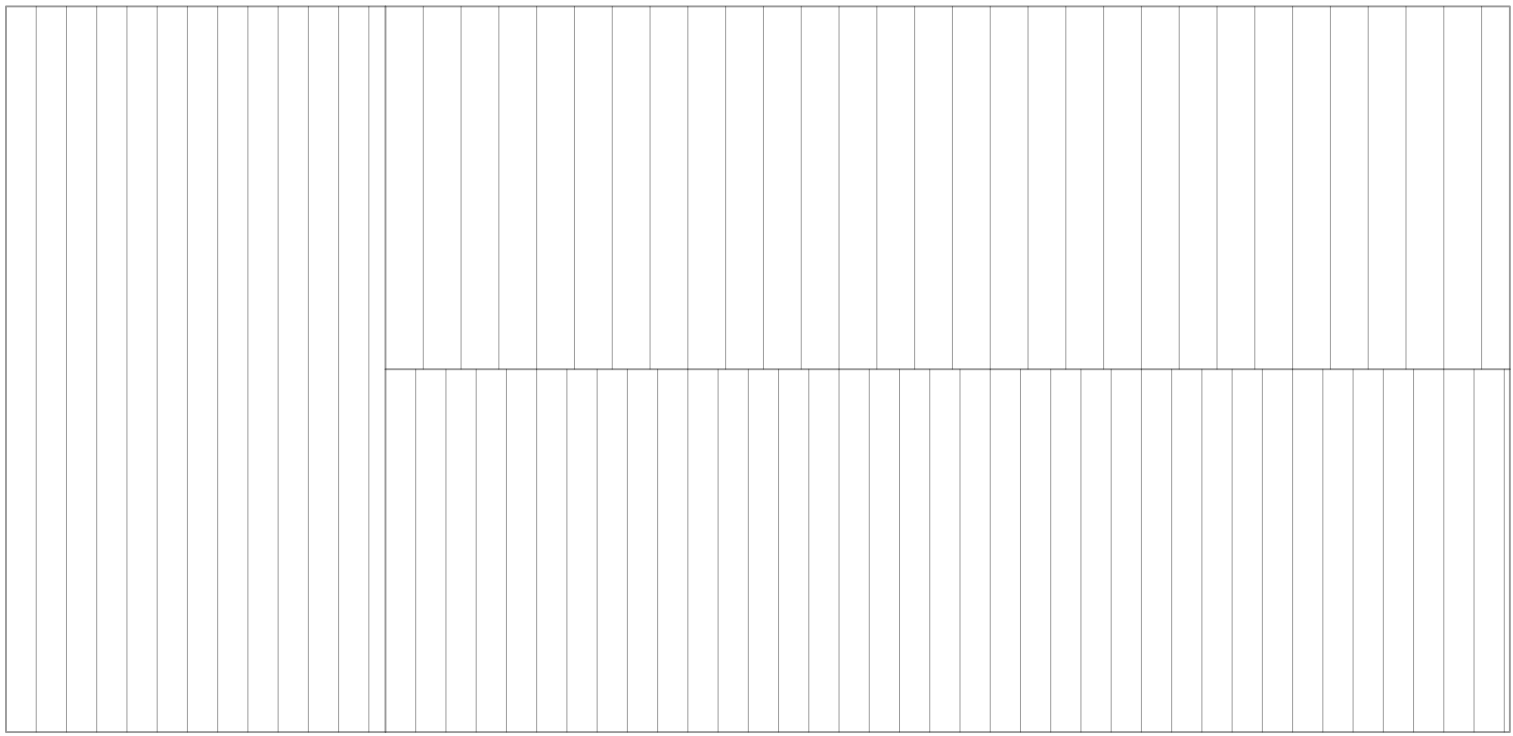


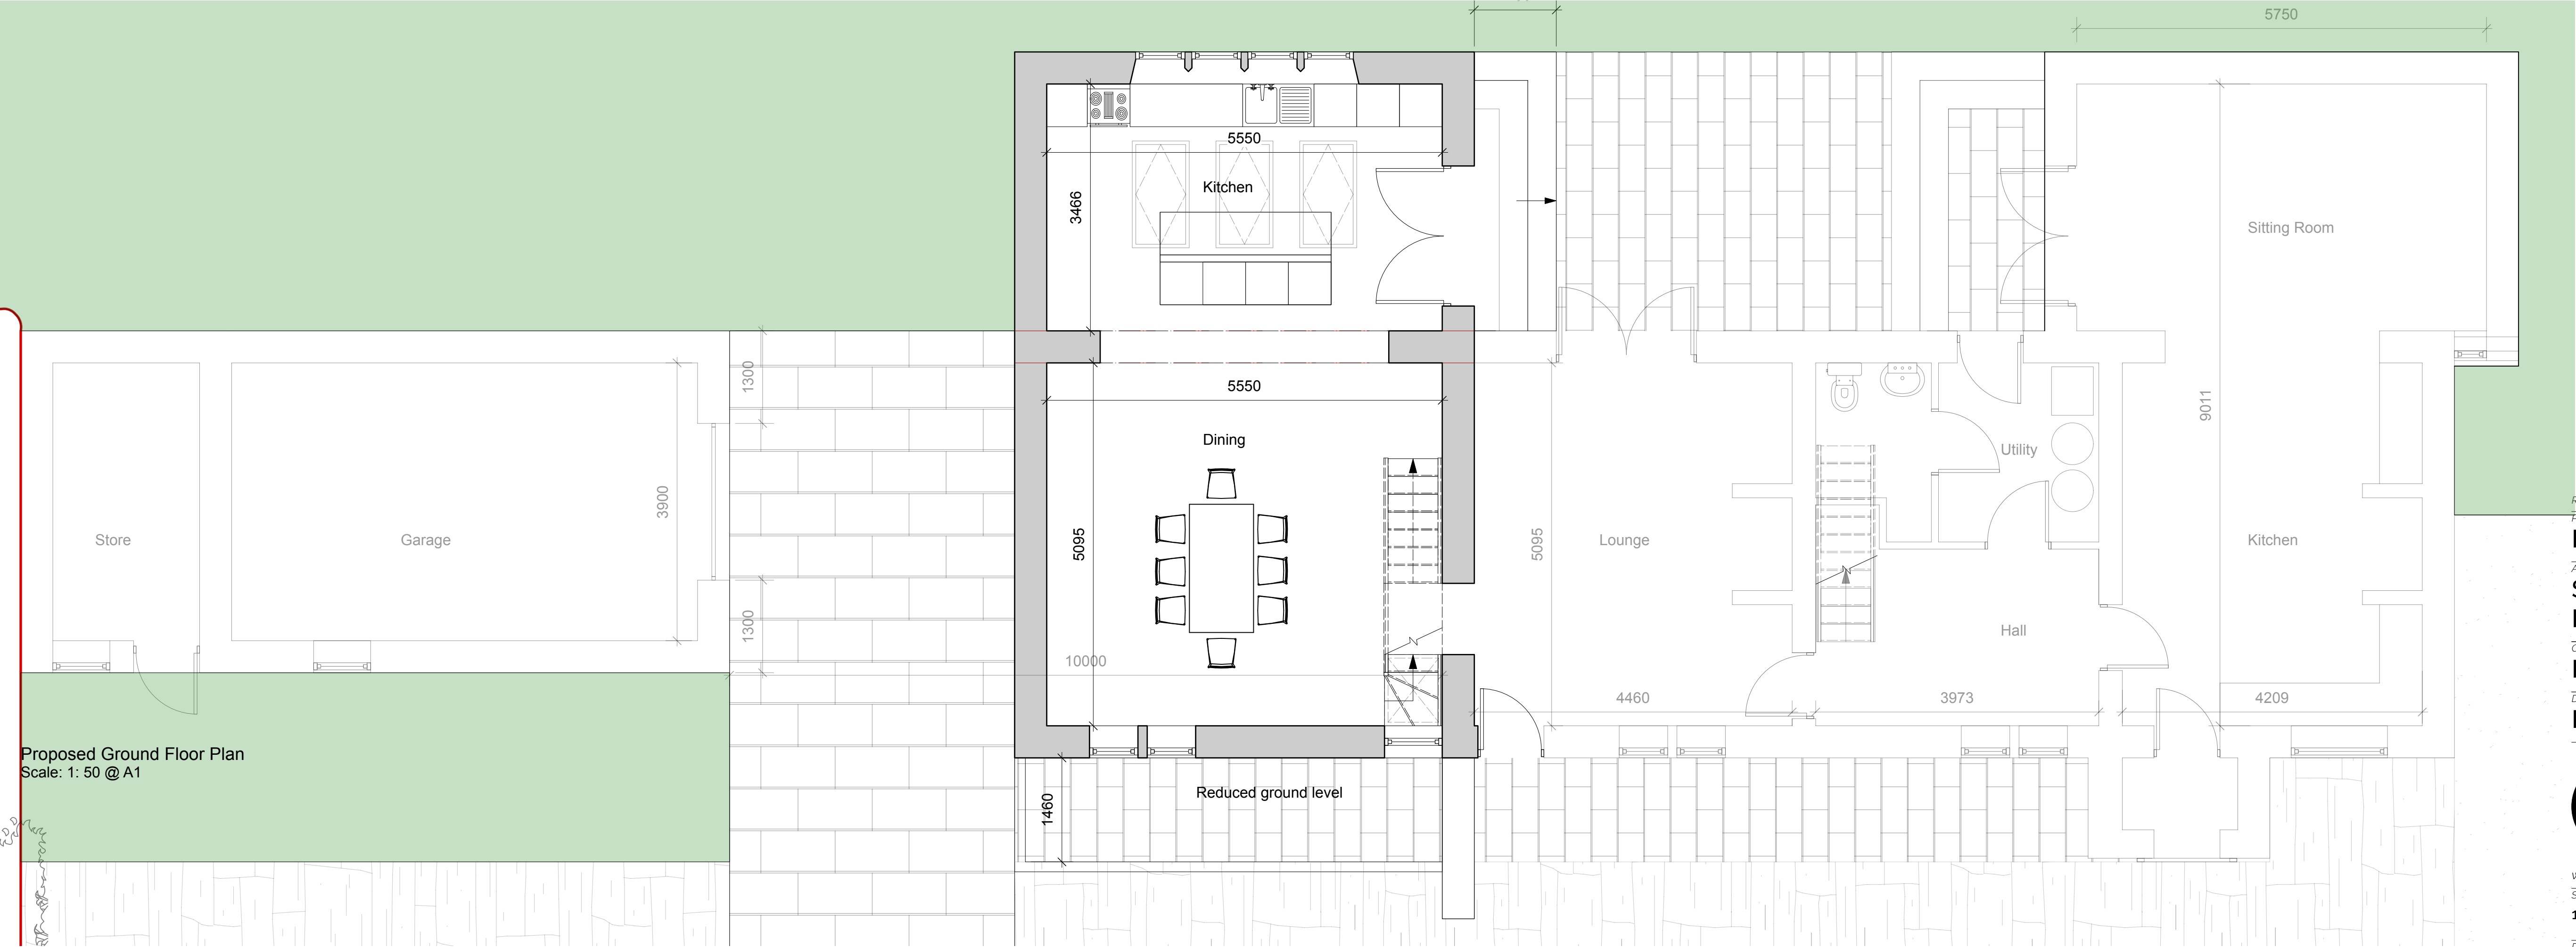

Proposed First Floor Plan
Scale: 1: 50 @ A1

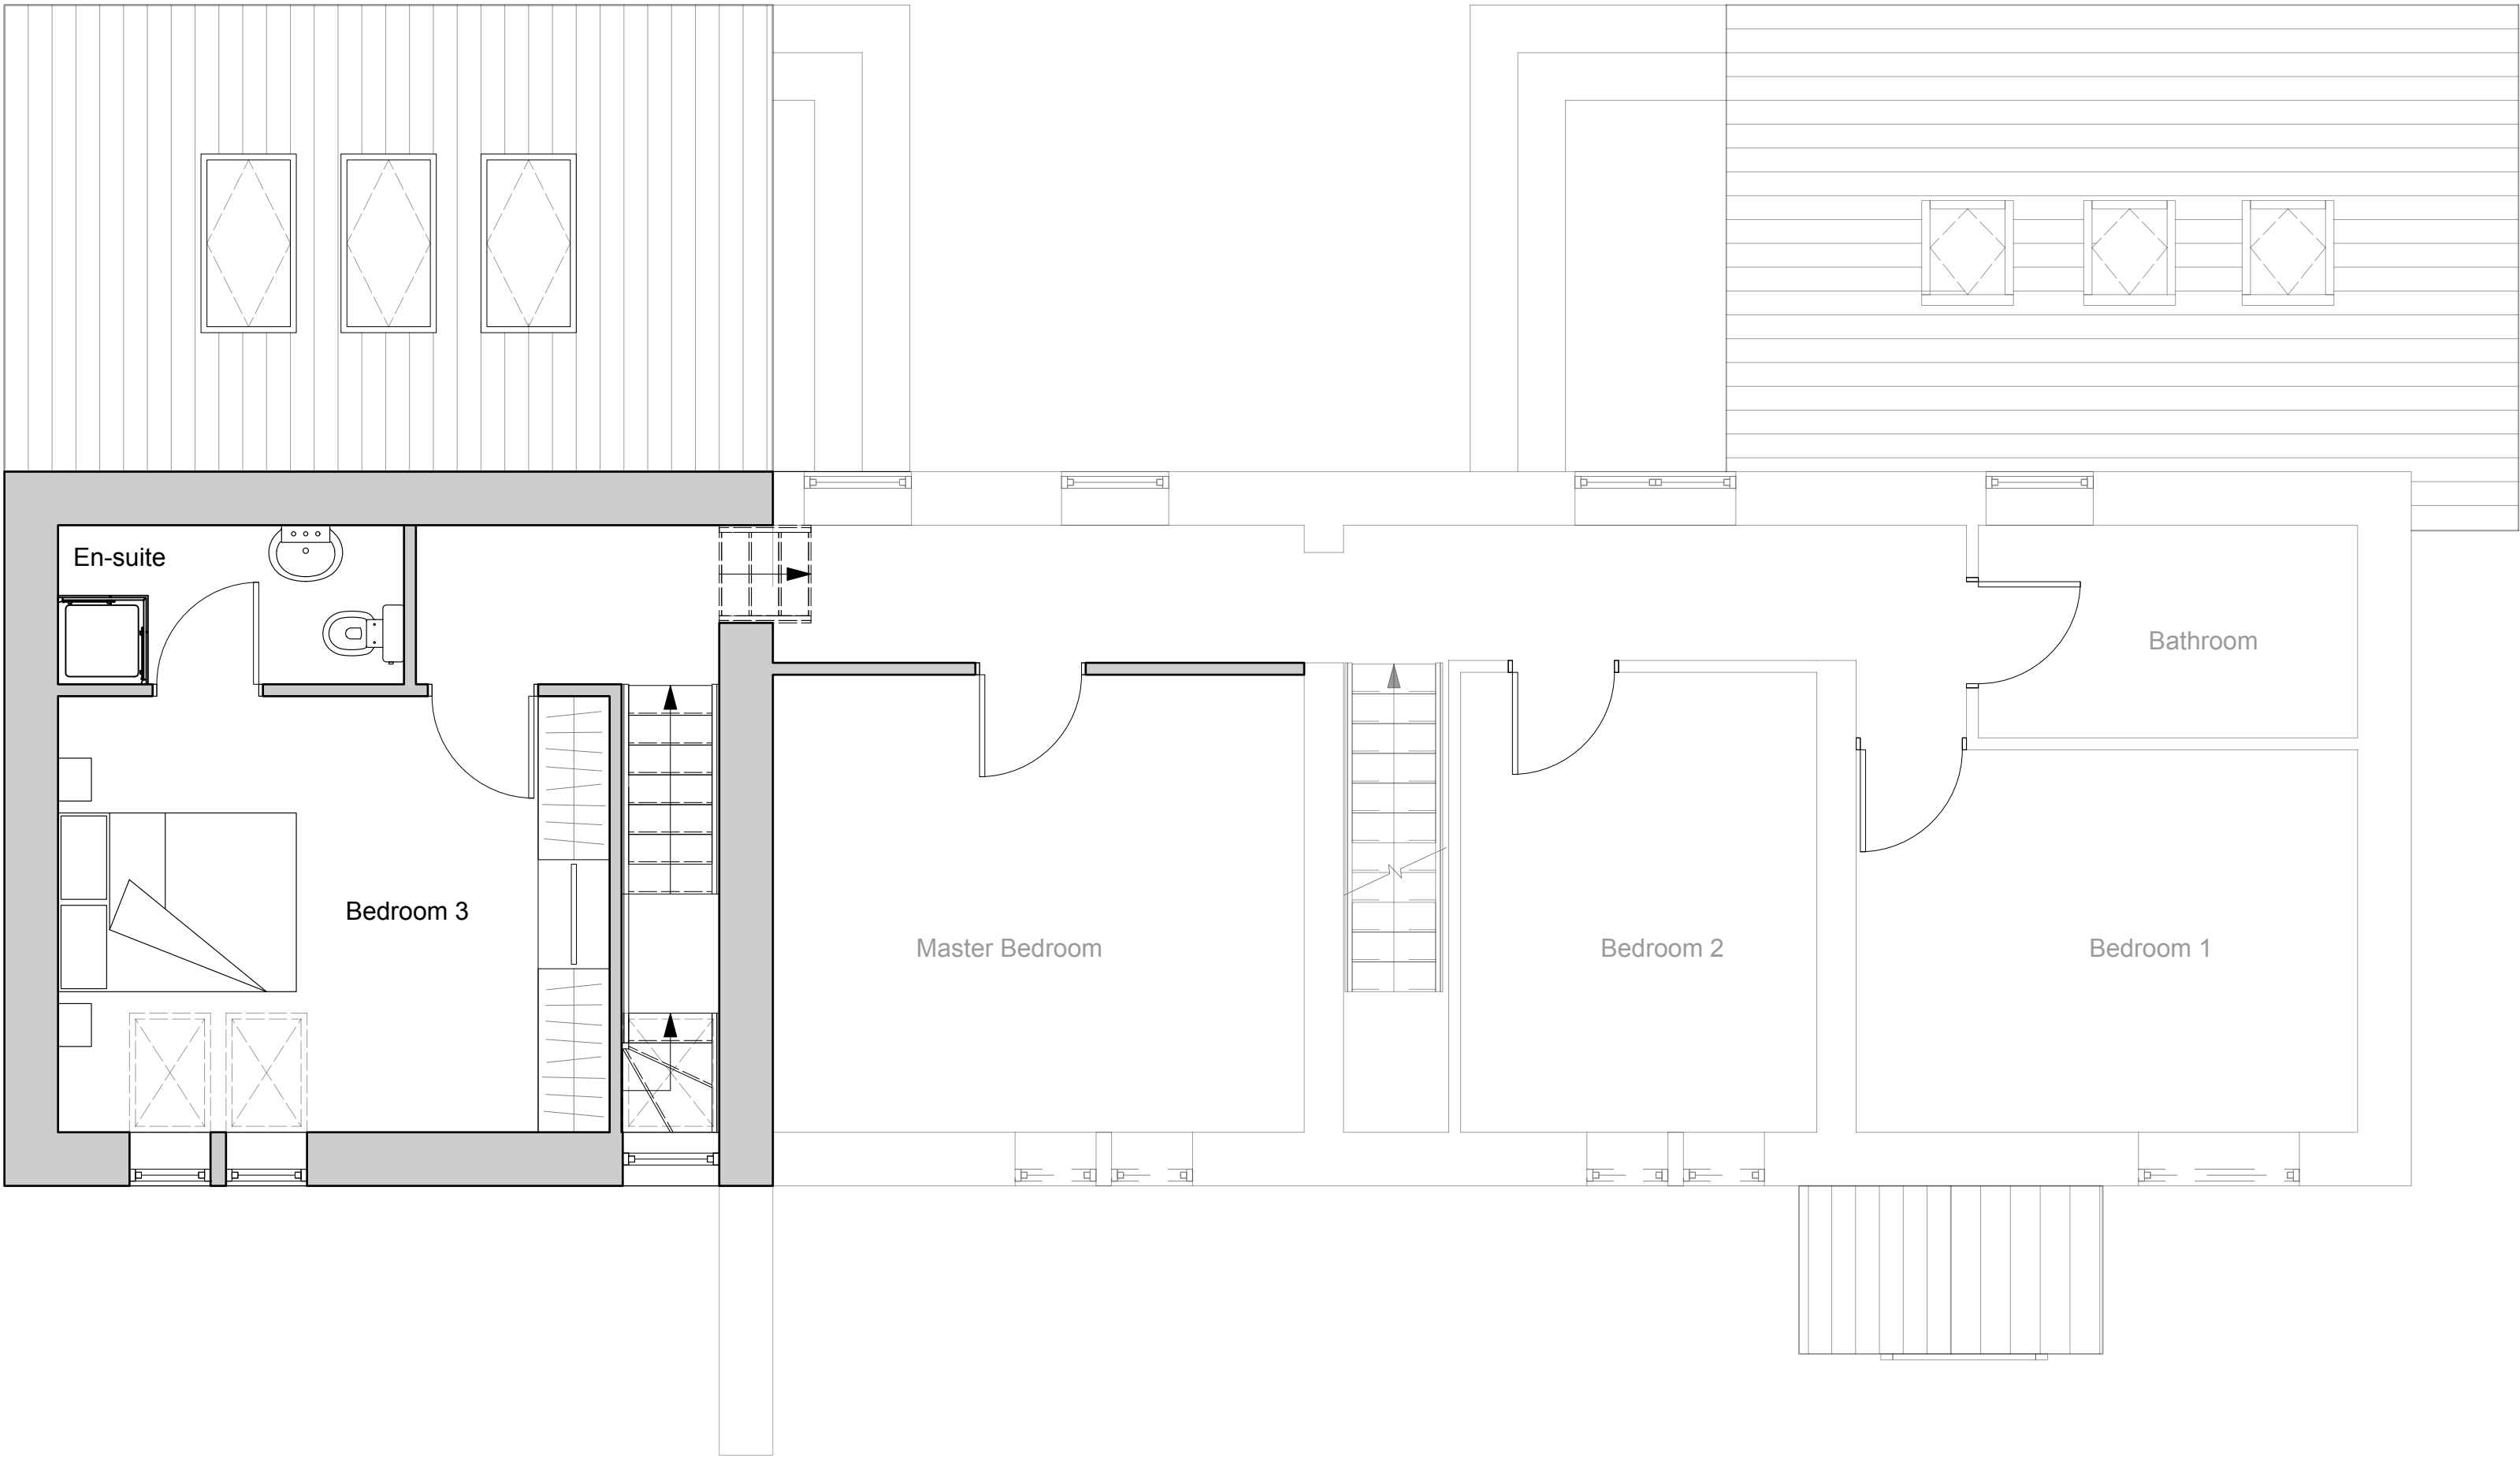

Proposed Ground Floor Plan
Scale: 1: 50 @ A1

Revision
Project
House Extension
Address
Syke Farm, Rooley Moor Road, OL12 6BN
Client
Robert Brierley
Drawing
Proposed Plans

storaharchitecture
Chartered Architects
RIBA Chartered Practice

www.storah.com	mail@storah.com	01706 813214
Scale	Sheet Size	Date
1:50	ISO A1	MC
Drawing Number	Revision	