





Proposed Rear
1 : 100




Proposed Front
1 : 100

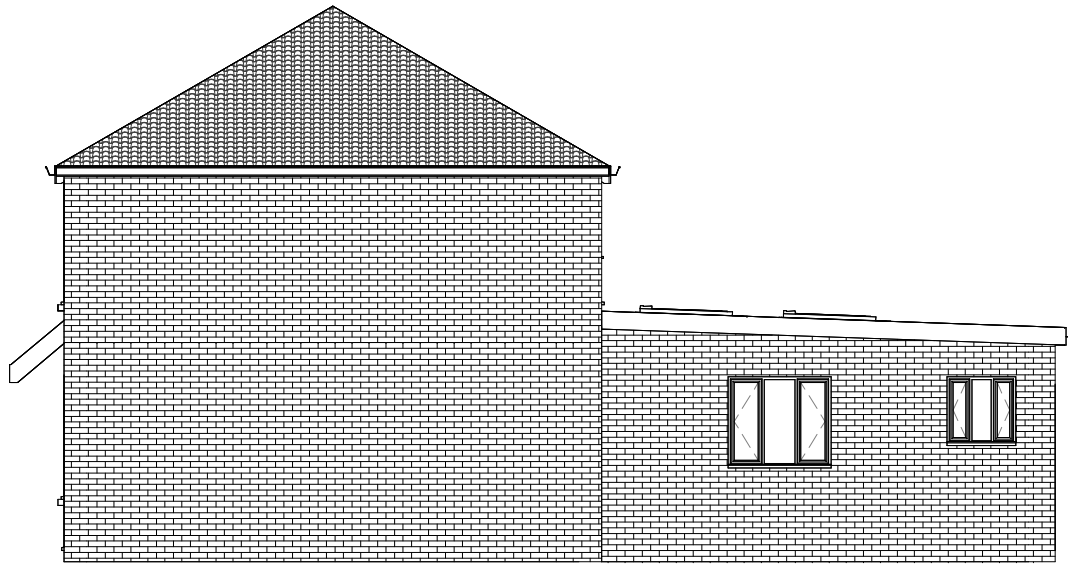


Proposed Side
1 : 100

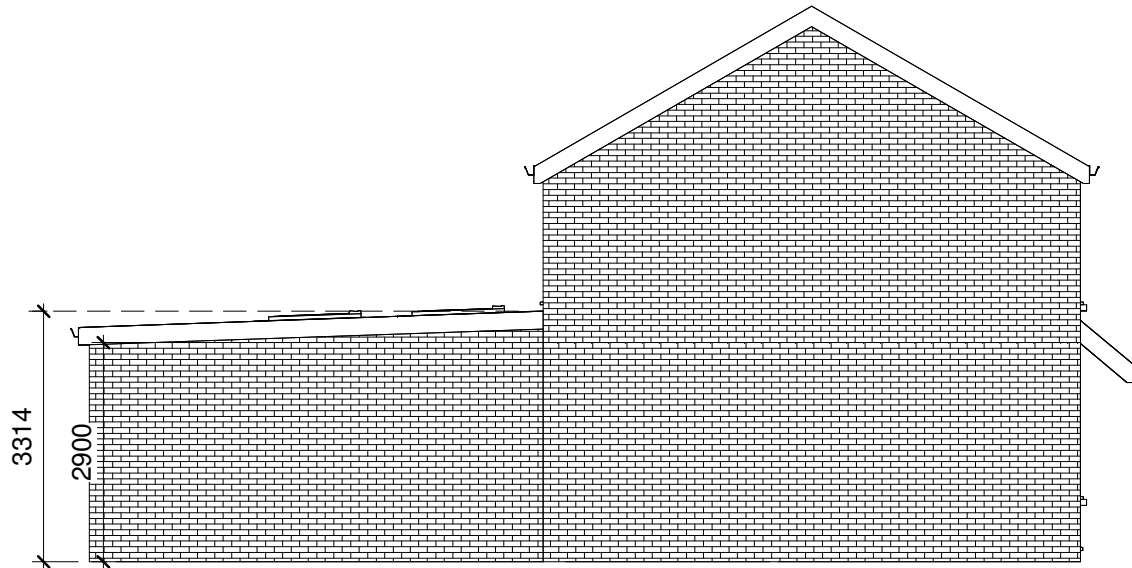


Proposed Side (2)
1 : 100

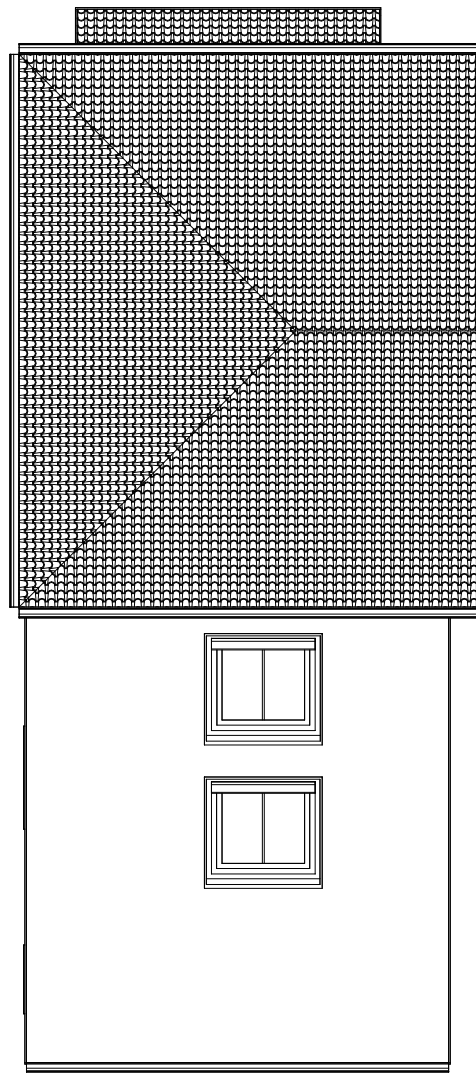

Proposed Roof Plan
1 : 100

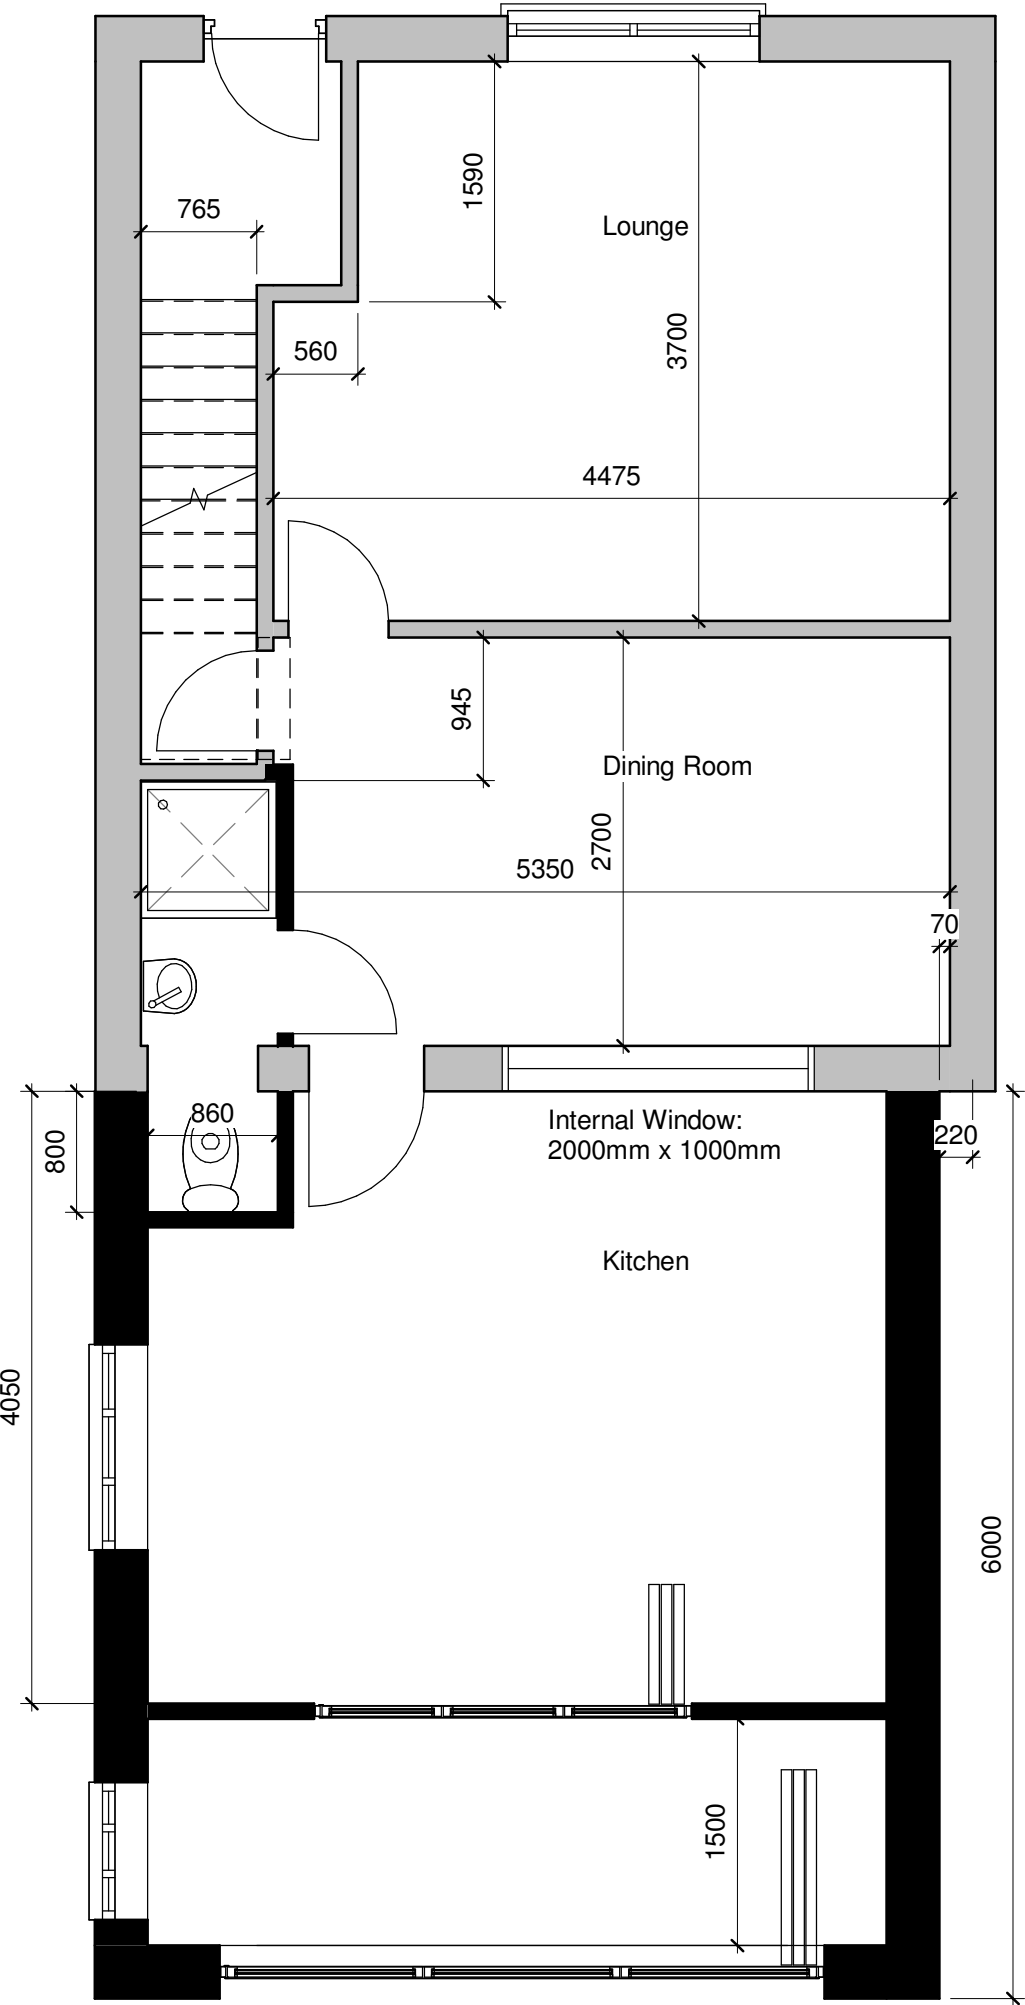

Proposed Ground Floor
1 : 50

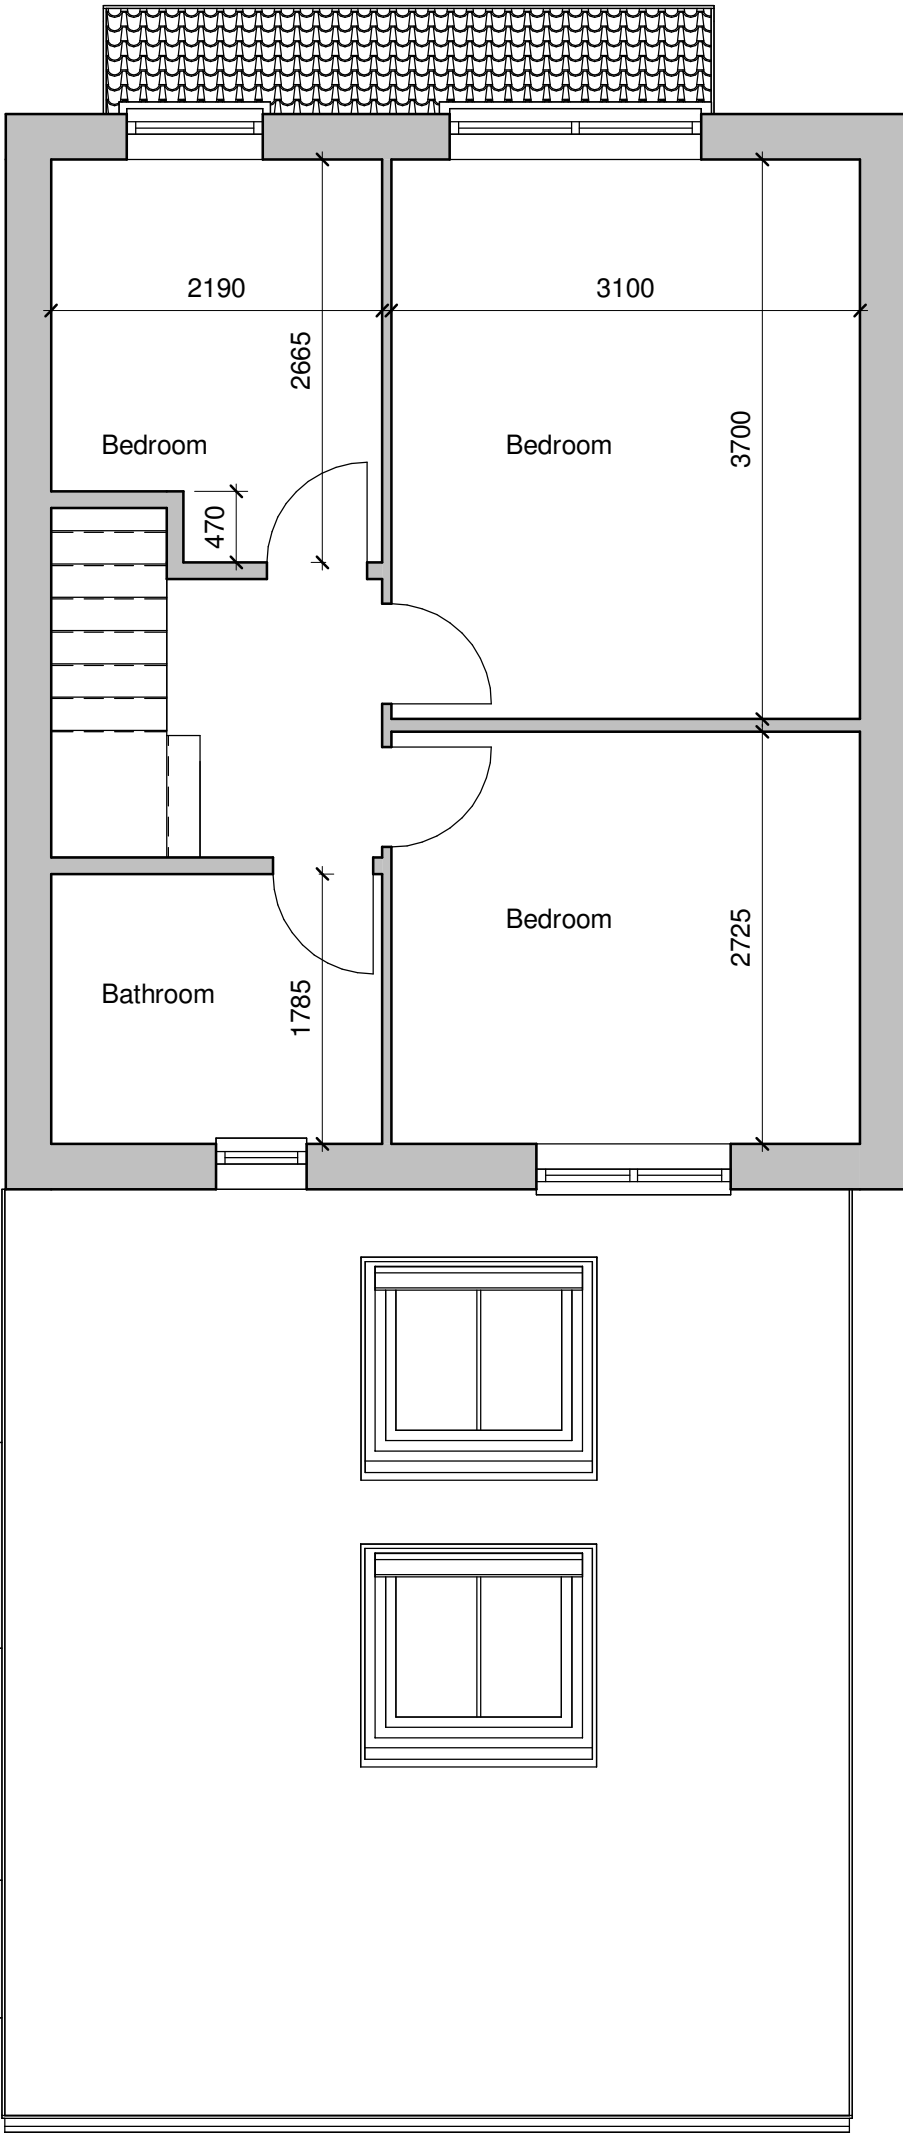

Proposed First Floor
1 : 50

Scale: @ A1.
Do NOT scale from this drawing.
If in doubt, ask.
Dimensions must be checked by
contractor before work is commenced.

This drawing remains the property of
Belal Rashid Technical Architecture
and should not be reproduced in full or
in part without prior consent from
Belal Rashid Technical Architecture.

Client:
Abid Mohammed

Project:
Rear Extension
Project Address:
10 Datchett Terrace
Rochdale
OL11 2LQ

Drawing Name: Proposed
Drawing Number: A102
Drawing Date: 09/08/23
Author: B.Rashid

Belal Rashid Technical Architecture
Office 12
Falcon Business Centre
Victoria Street
Oldham
OL9 0HB

Email: belal.brta@outlook.com
Mobile: 07794529361

